


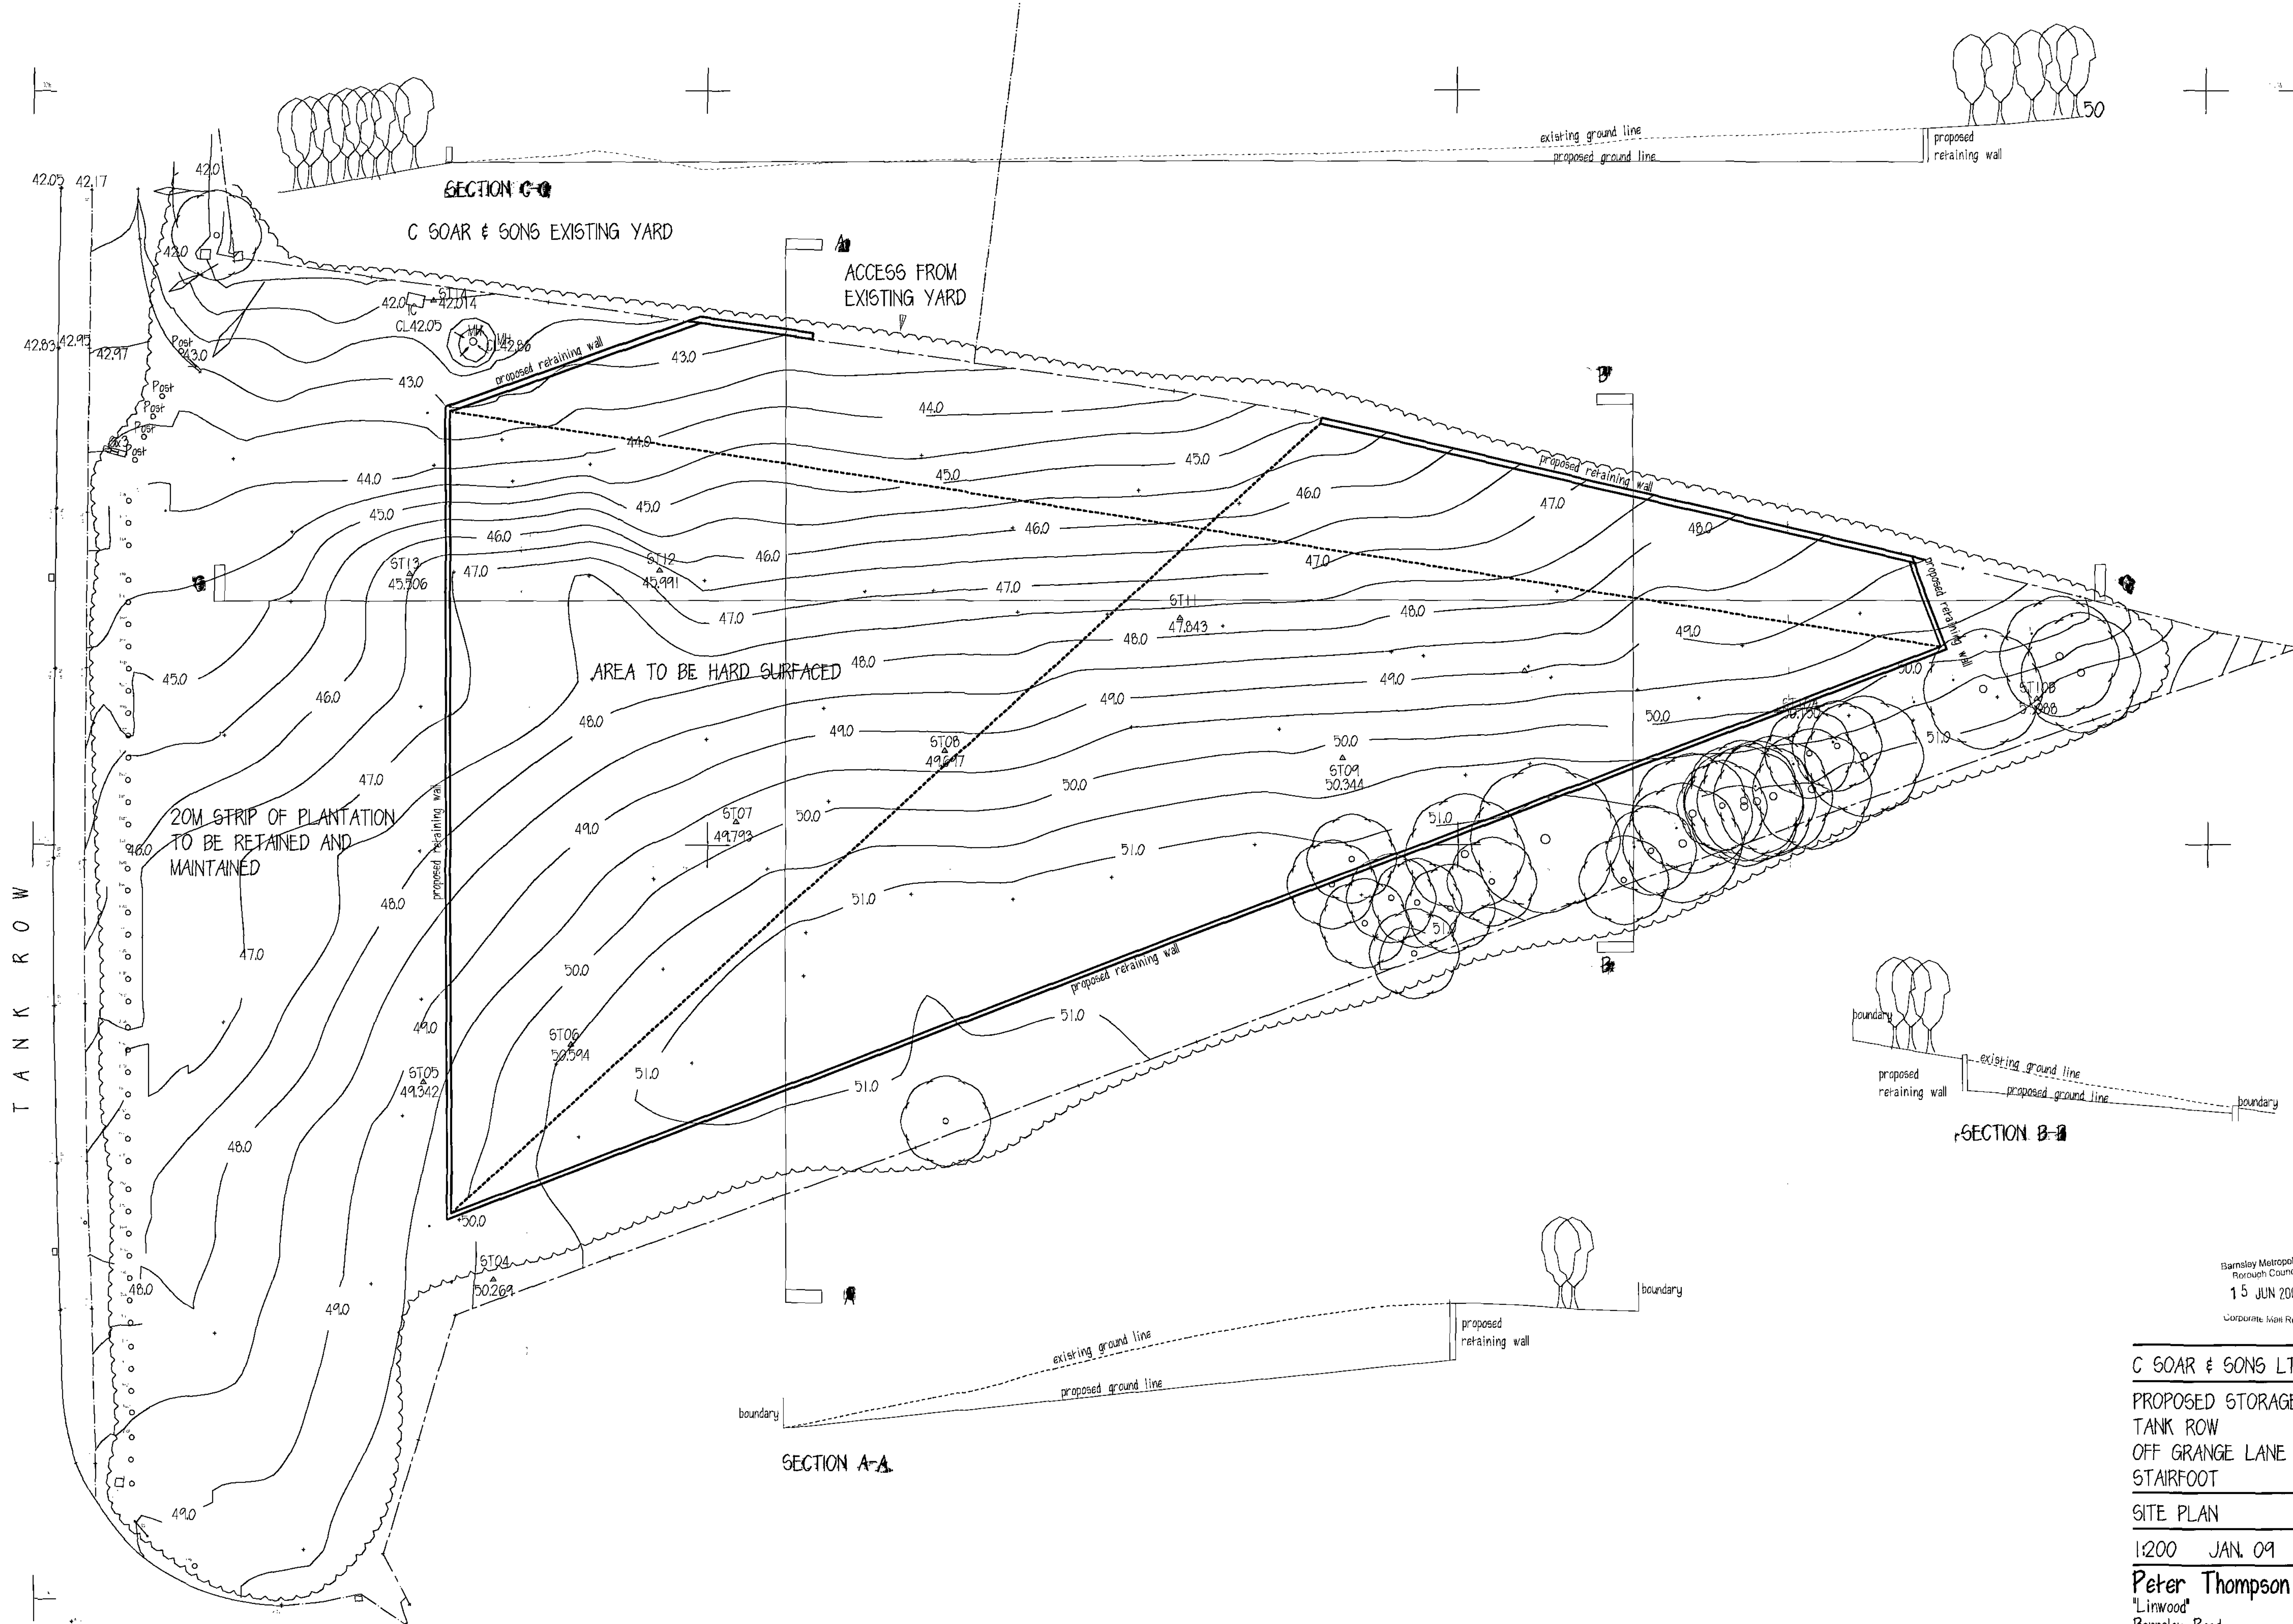

Barnsley Metropolitan
Borough Council
15 JUN 2001
Corporate Mail Room

C SOAR & SONS LTD

PROPOSED STORAGE YARD
TANK ROW
OFF GRANGE LANE
STAIRFOOT

SITE PLAN

1:200 JAN. 09 Rev B

Peter Thompson
"Linwood"
Barnsley Road
Dodworth
Barnsley S75 3JR
e-mail peter-thompson@hotmail.co.uk

MCIA.T.
Ref. 01226 201391
m. 07973251730