

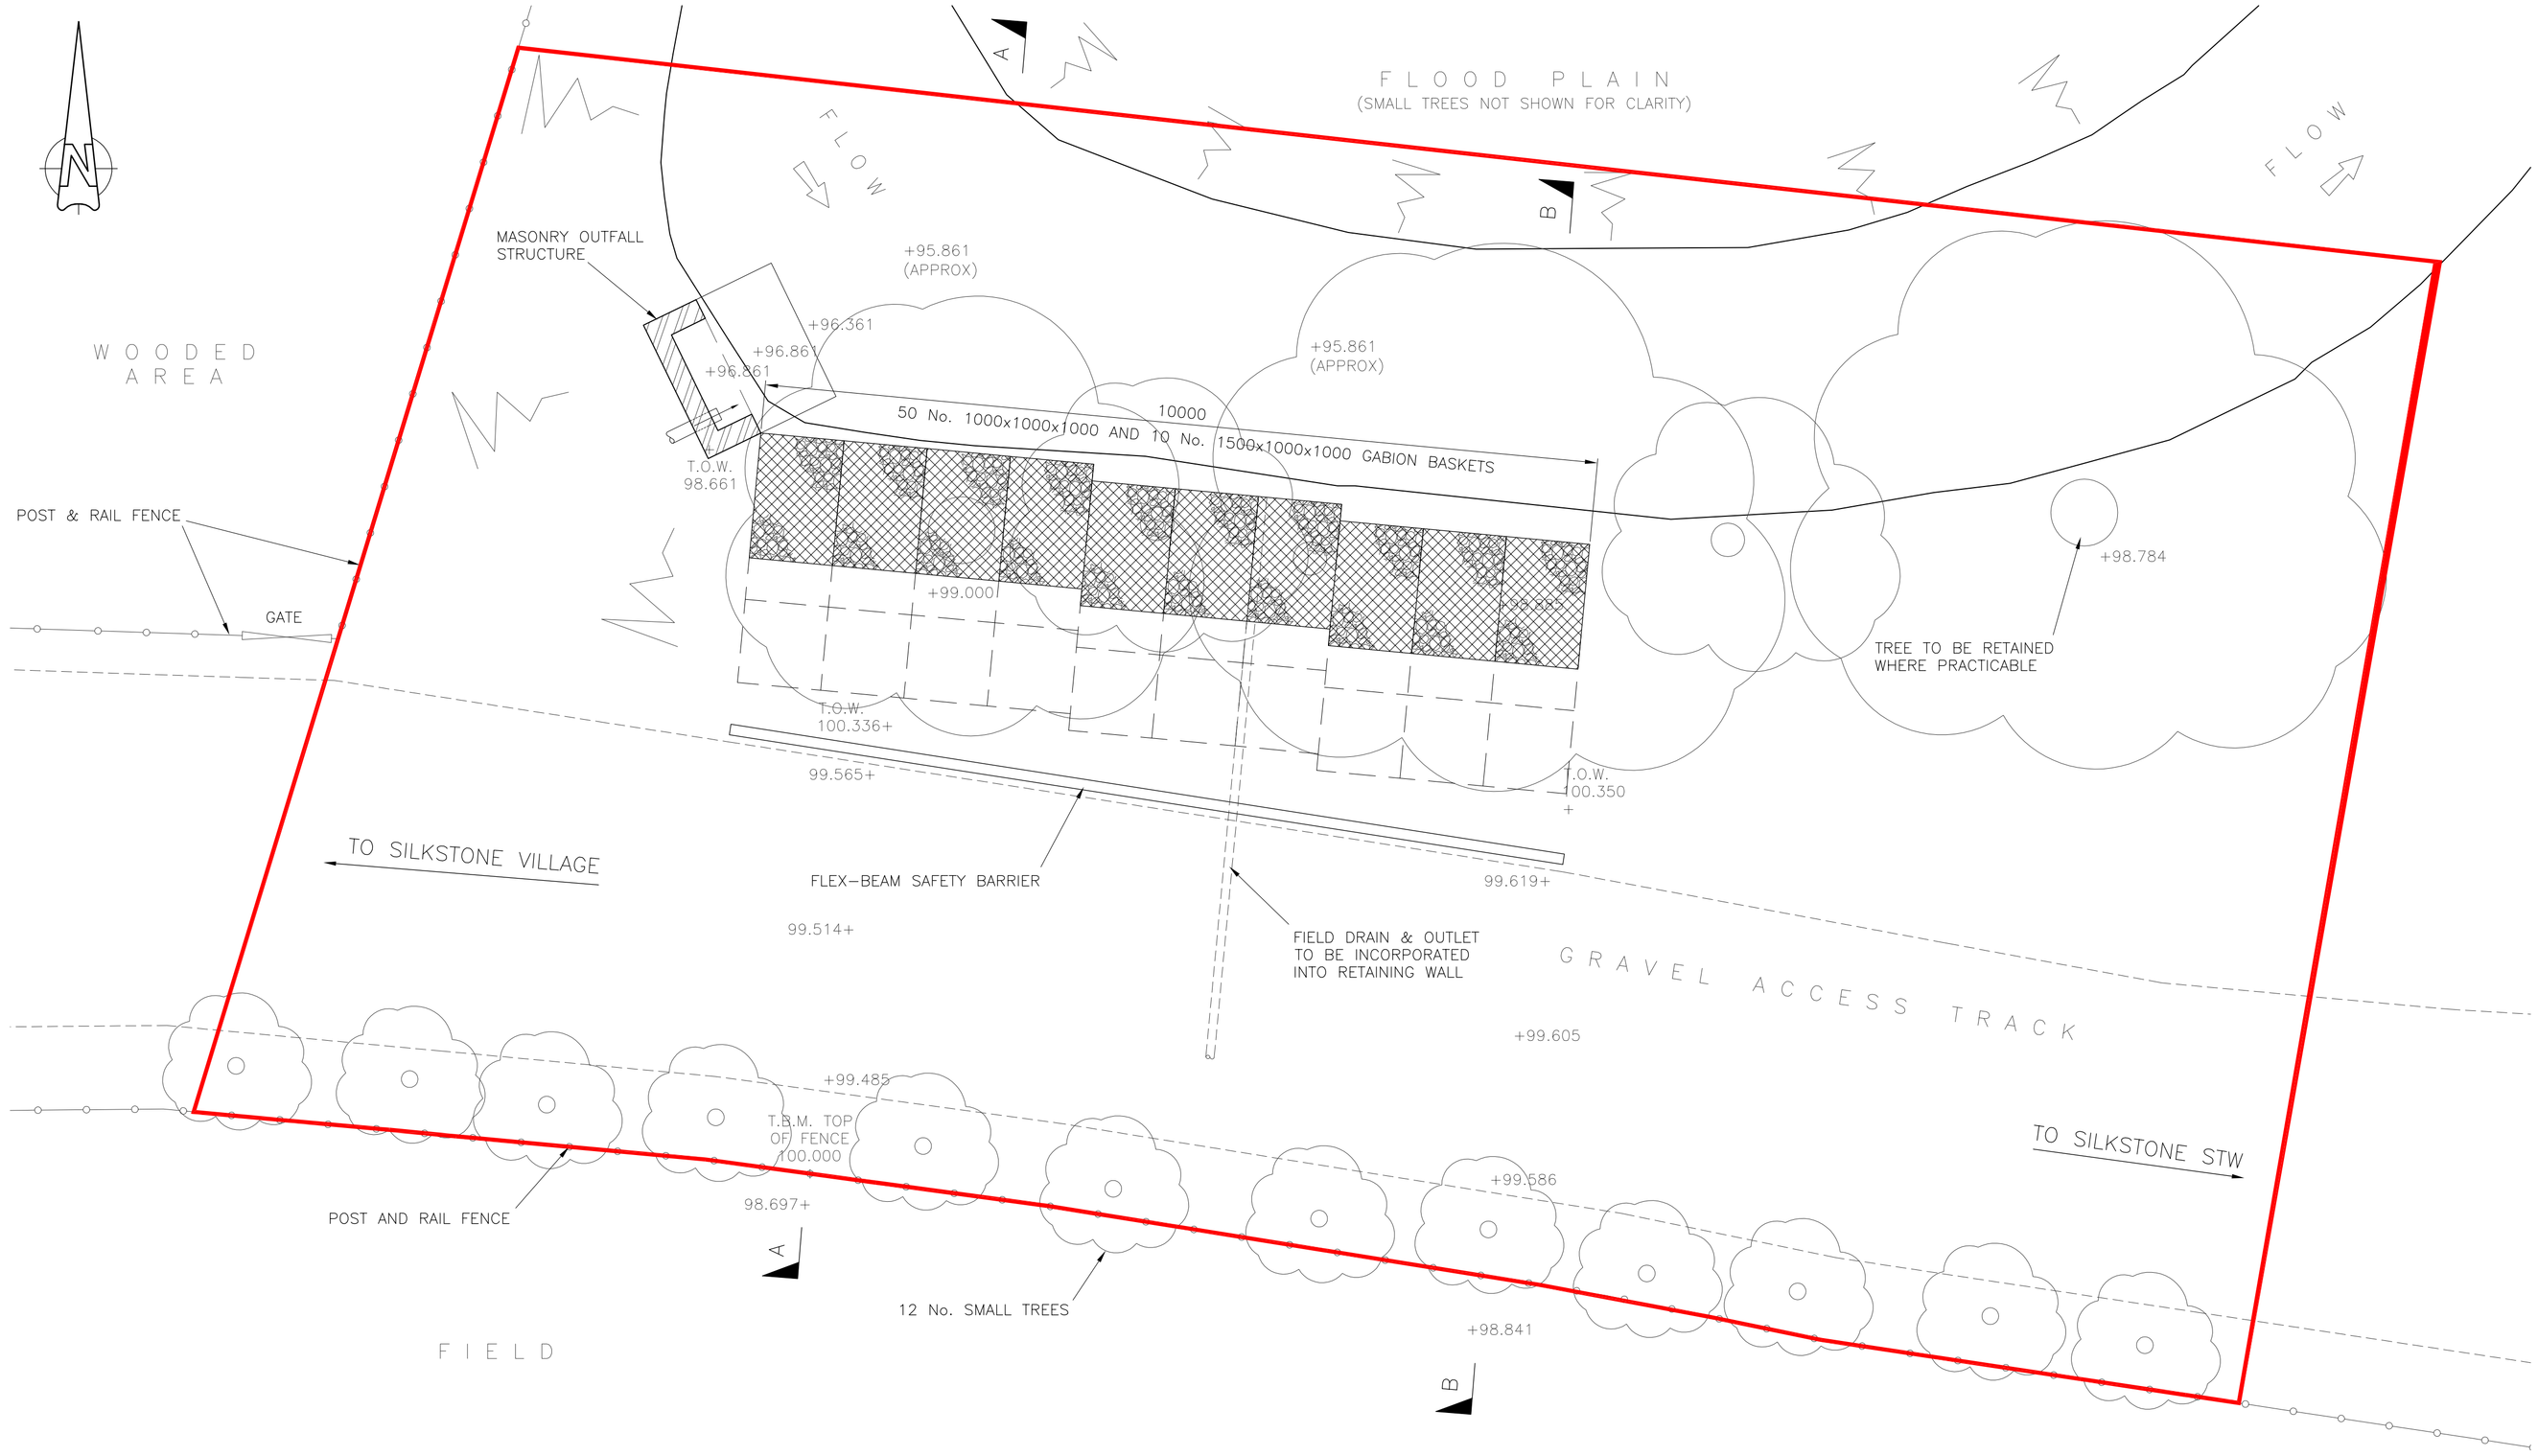


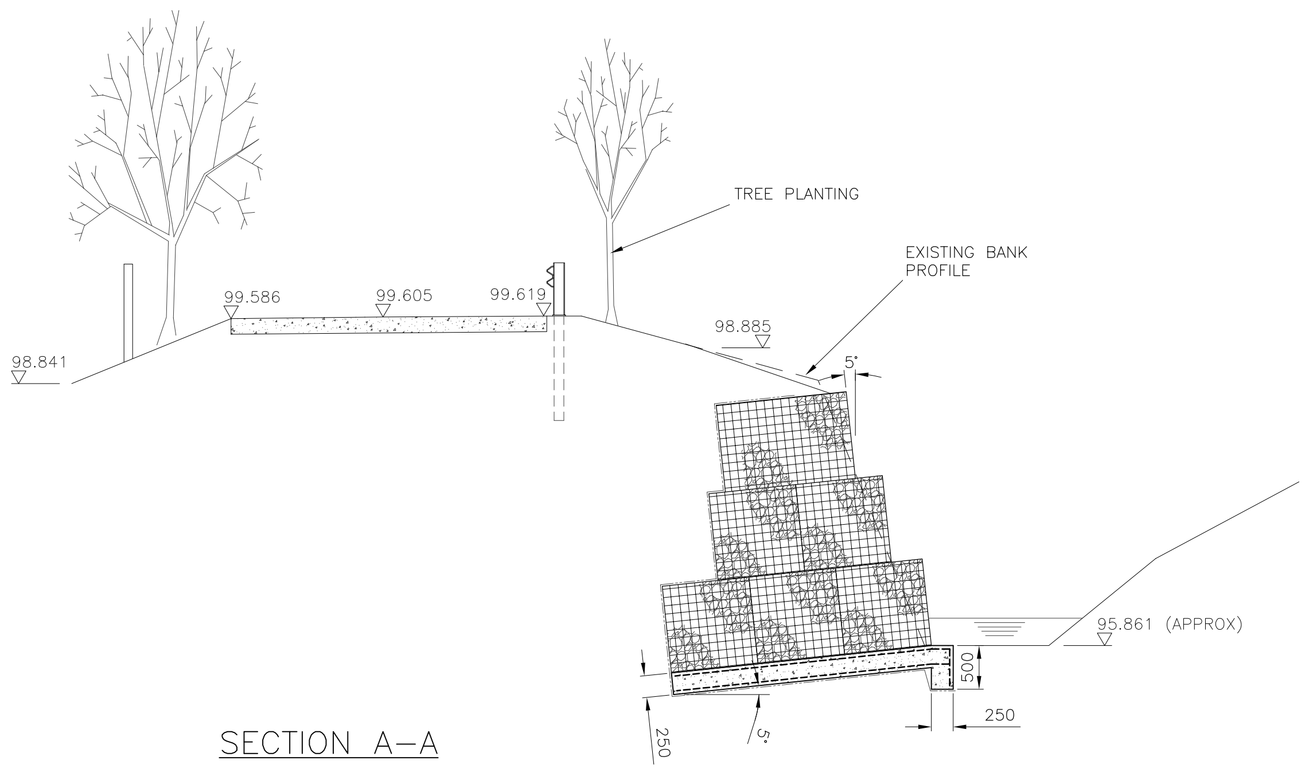

SECTION A–A

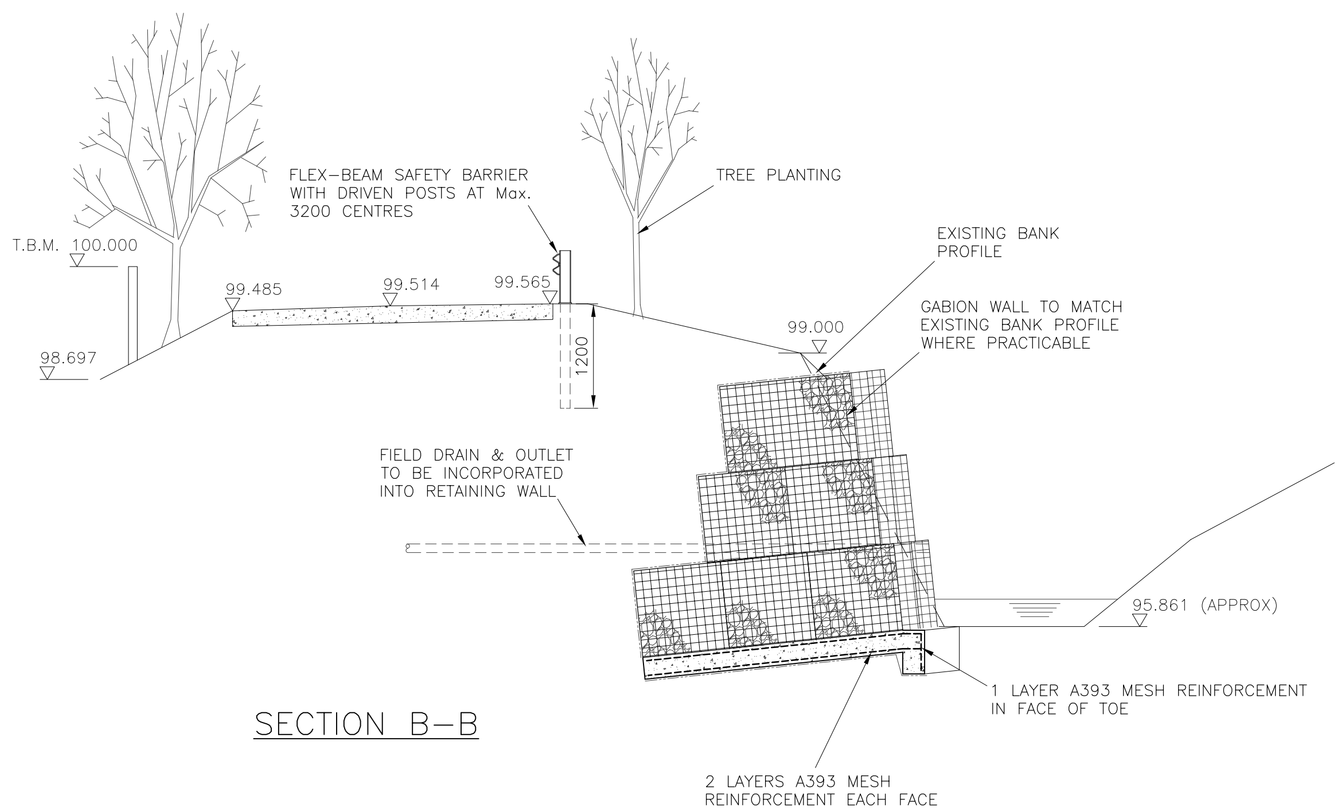

SECTION B–B

YORKSHIRE WATER MAPPING IS BASED UPON ORDNANCE SURVEY MAP DATA WITH THE PERMISSION OF THE CONTROLLER OF HER MAJESTY'S STATIONERY OFFICE (C) CROWN COPYRIGHT LICENCE No.1000019559

NOTES

1. ALL DIMENSIONS IN MILLIMETRES UNLESS NOTED OTHERWISE.
2. ALL LEVELS IN METRES ABOVE TEMPORARY BENCH MARK.
3. ALL DIMENSIONS AND LEVELS ARE APPROXIMATE AND BASED ON SITE SURVEY.
4. FOR TREE REMOVAL AND PLANTING SEE DRG No. 2010/D0023/10/1015.

LEGEND:

TREE

PLANNING APPLICATION BOUNDARY

REV	DATE	DESCRIPTION	BY	CHKD	APR'D
B	17/10 2011	SITE COMPOUND AREA ADDED, GABION WALL RE-PROFILED.	AJK	RCH	BC

REVISIONS

REV	DATE		BY	CHKD	APR'D
A	29/09 2011	FIRST ISSUE	AJK	RCH	BC

MULTIDISCIPLINARY CHECK BOX

REV	DATE	CIV	PR	ME	EL	ICA	STRUC	GEO	P&ENV
B	17/10 2011	N/A	N/A	N/A	N/A	N/A	N/A	N/A	EM

BYZAK ENTEC
LIVINGSTONE HOUSE
CHADWICK STREET
LEEDS
LS10 1LJ

EMPLOYER
YORKSHIRE WATER SERVICES LTD.

YWS PROJECT NO.
D0023

YWS PROJECT TITLE
MTM100140
AMP 5 MEDIUM TREATMENT
BATCH 9
SILKSTONE

TITLE
ACCESS TRACK MODIFICATIONS
PROPOSED ACCESS TRACK
PLAN & CROSS SECTIONS

LEAD DISCIPLINE / CATEGORY
CIVIL

STATUS
DETAILED DESIGN

DRAWING SCALE (DO NOT SCALE)
1:50

ORIGINAL DRAWING SIZE
594 x 841 – A1

DRAWING No
2010/D0023/10/1011

REV.
B

(100mm WHEN PRINTED AT A1)

K:\3.3 – Batch Contract – Batch 9 – BZ423\3.10 – Silkstone\Design\Drawings\Design\2010_D0023_10_1011_B.dwg