



COLOUR: FLAT PROFILE
RETE INTERLOCKING TILES

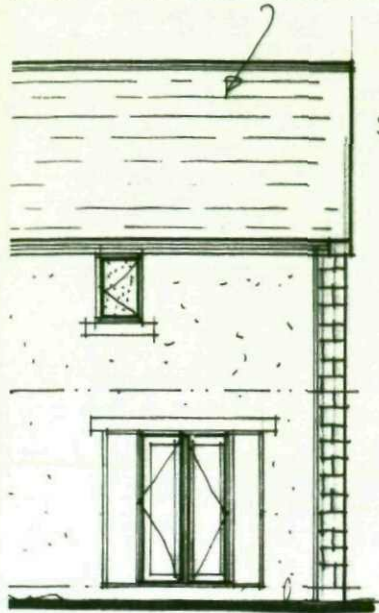

POINTED VERGE
STONE KNEELICES

DARK BROWN
WOOD GRAIN P.V.C
WINDOWS & DOORS



DARK BROWN
P.V.C
RW GOALS

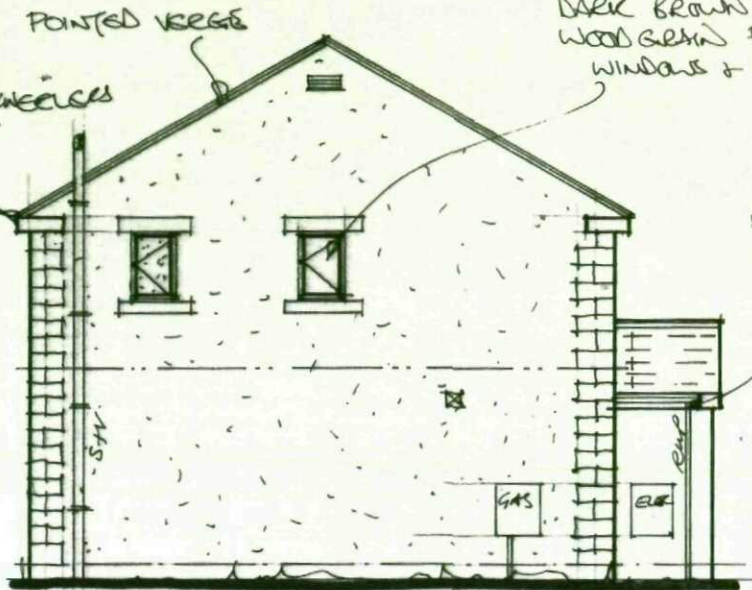

Side

N.B THESE ELEVATIONS REFER
TO PLOT 3 ONLY -
FOR PLOT 4 ELEVATIONS
REFER TO 670-16.

CHUBB
x 102mm R.S.J's
x 100 x 215mm
CONCRETE (C-30)
YES

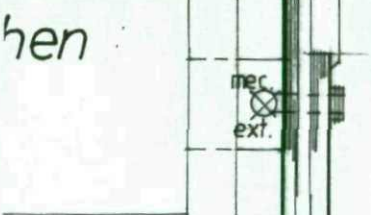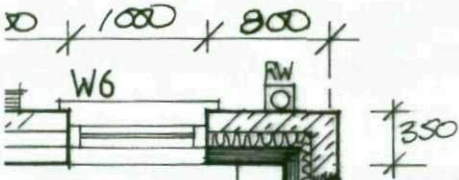

Side

The drawings are prepared for the purpose of
Planning and Building regulation Approvals only.

All electrical and heating information to be calculate
by specialist contractors and to ensure are under the
"competent persons scheme" - the electrical/heating
layouts if shown are indicative only.

Kitchen layouts are indicative only. Please refer to
the kitchen manufacturers layouts for details.

Truss layouts are indicative only.
Please refer to the truss manufacturers for details
of layout, wind bracing details etc.

The foundations, steelwork, trimming info, wall
stability is to be calculated by structural engineer
if required and if appointed.

Full specification for new boiler if required to
be provided by heating contractor prior to completion

Boiler to achieve min. "SEDBUK" rating of 90%.


Space heating system controls (zone/time/boiler)
and insulation of pipes/ducts to be in accordance
with Part L1.

This drawing to be read in conjunction
with the Standard Construction Specification
relating to this project.

This drawing is copyright. All dimensions
to be checked prior to commencement on
site and any discrepancy notified to the
design office immediately.
DO NOT SCALE - if in doubt, contact the
design office.

The contractor shall be responsible to
ascertain the nature of the foundations
prior to commencement on site.

The contractor shall be responsible to
ensure the suitability of all materials
proposed for this project and fixings of
such in accordance with manufacturers
instructions.

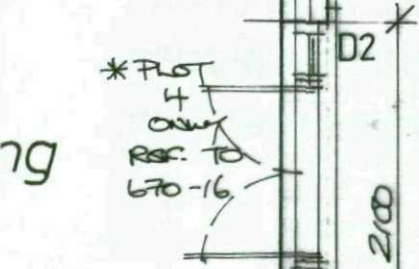

7g

