

BLEACHCROFT
WAY

Water

PARK AND RIDE

TESCO


Def

Und

Dismantled Railway

WOMBWELL LANE

FOR PLANNING PURPOSES

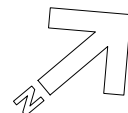

1. NOTES

1.1. All dimensions must be checked on site with only figured dimensions worked from. Any discrepancies must be reported to the Architect or Engineer immediately. This drawing is copyright.

1.2 This drawing is prepared to scale although the limitations of the printing process mean only figured dimensions should be used.



Revision:

Description:

PROPOSED CLICK & COLLECT
AT TESCO STORE No. 2071
WOMBWELL LANE, BARNSELY,
SOUTH YORKSHIRE, S70 3NS
LOCATION PLAN

Client:

TESCO

Scale:
1:1250@A3

Date:
August 2011

Drawn By:
PB

CAD file name:
M:\2011\2011-P2\2011(2071)P11

Checked By:
DNF

© bmd ARCHITECTS 2011

bmd
ARCHITECTS

CHARTERED ARCHITECTS
5 MAIDSTONE BUILDINGS MEWS
72-76 BOROUGH HIGH STREET
LONDON SE1 1GN

Tel. 020 7357 6885 Fax. 020 7357 6887 E-Mail. mail@bmdarchitects.co.uk

Drawing Number:

Rev.:

2011(2071)/P/11

-