


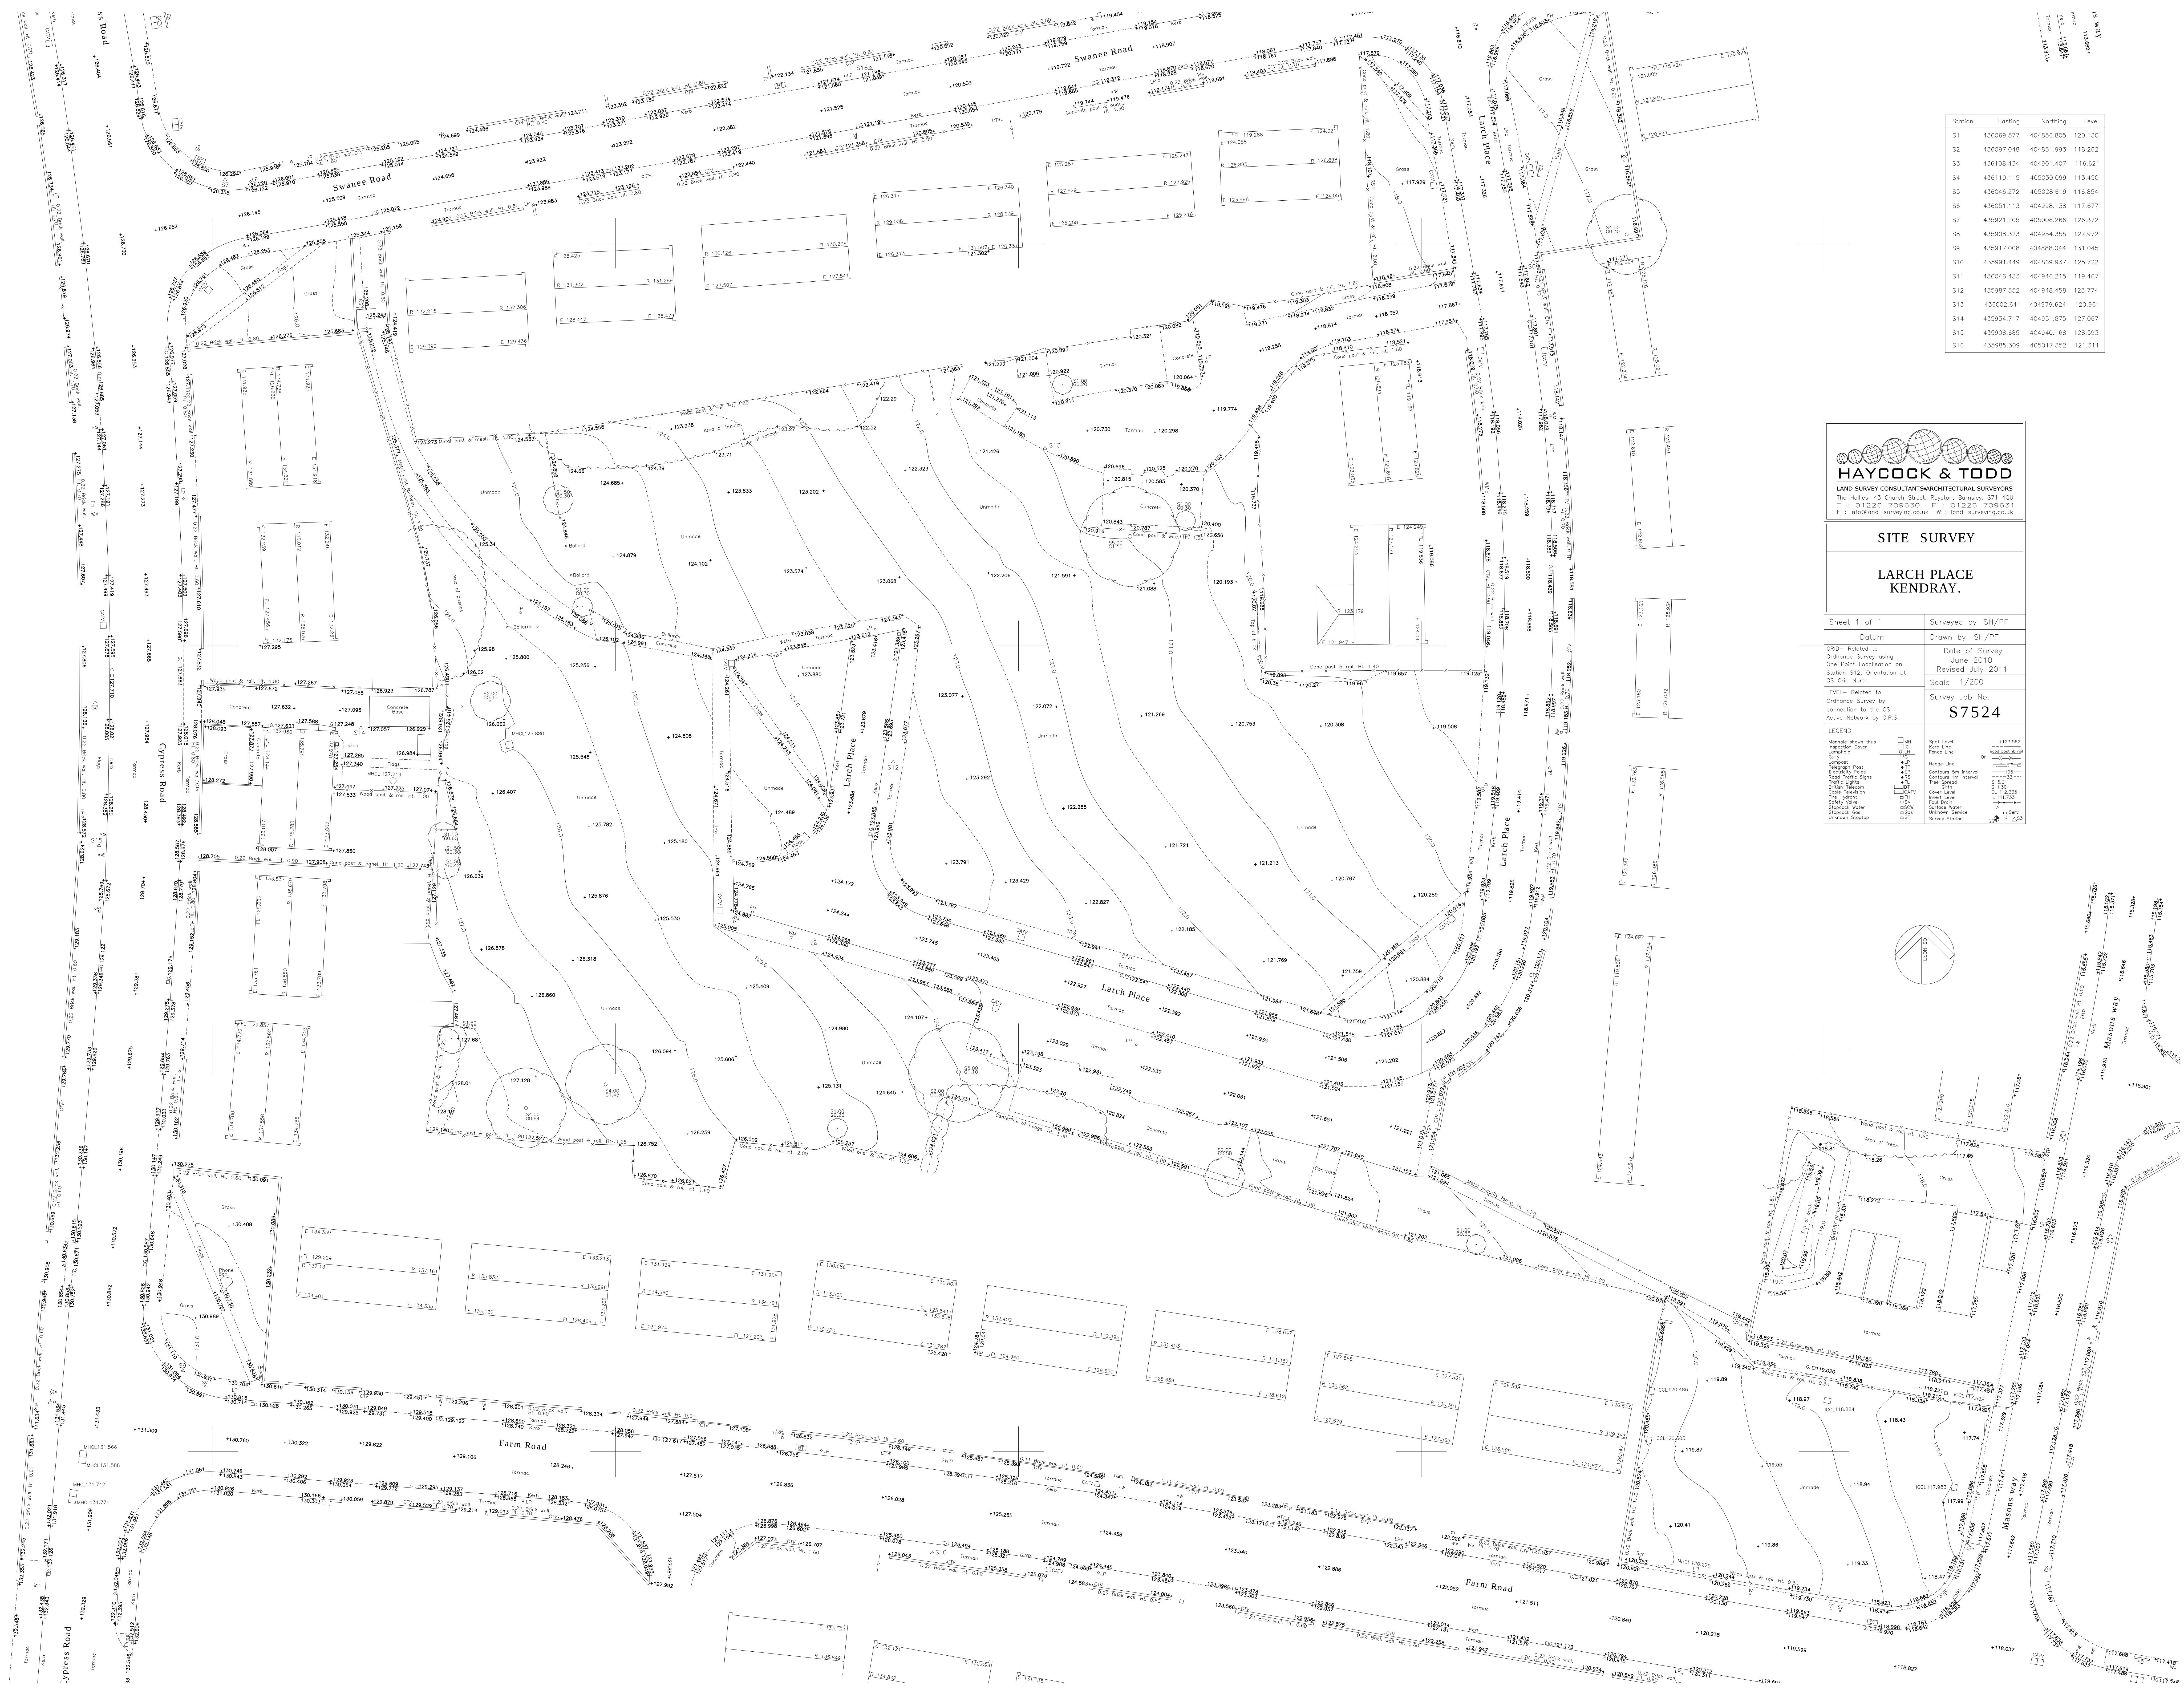

Station	Eastwing	Northwing	Level
S1	4360697.577	404856.805	120.130
S2	4360709.048	404851.939	118.262
S3	436108.434	404901.407	116.621
S4	436110.115	403610.099	113.450
S5	4360462.672	405028.619	116.854
S6	436051.113	404938.138	117.677
S7	4361921.205	405006.266	126.372
S8	4359908.323	404954.355	127.972
S9	435917.008	404888.044	131.045
S10	435991.449	404869.397	125.722
S11	436046.433	404869.325	119.467
S12	4359802.562	404948.458	123.774
S13	436002.641	404979.624	120.961
S14	435934.717	404951.875	127.067
S15	4359068.685	404904.168	128.593
S16	435985.309	405017.352	121.313

[illegible]