


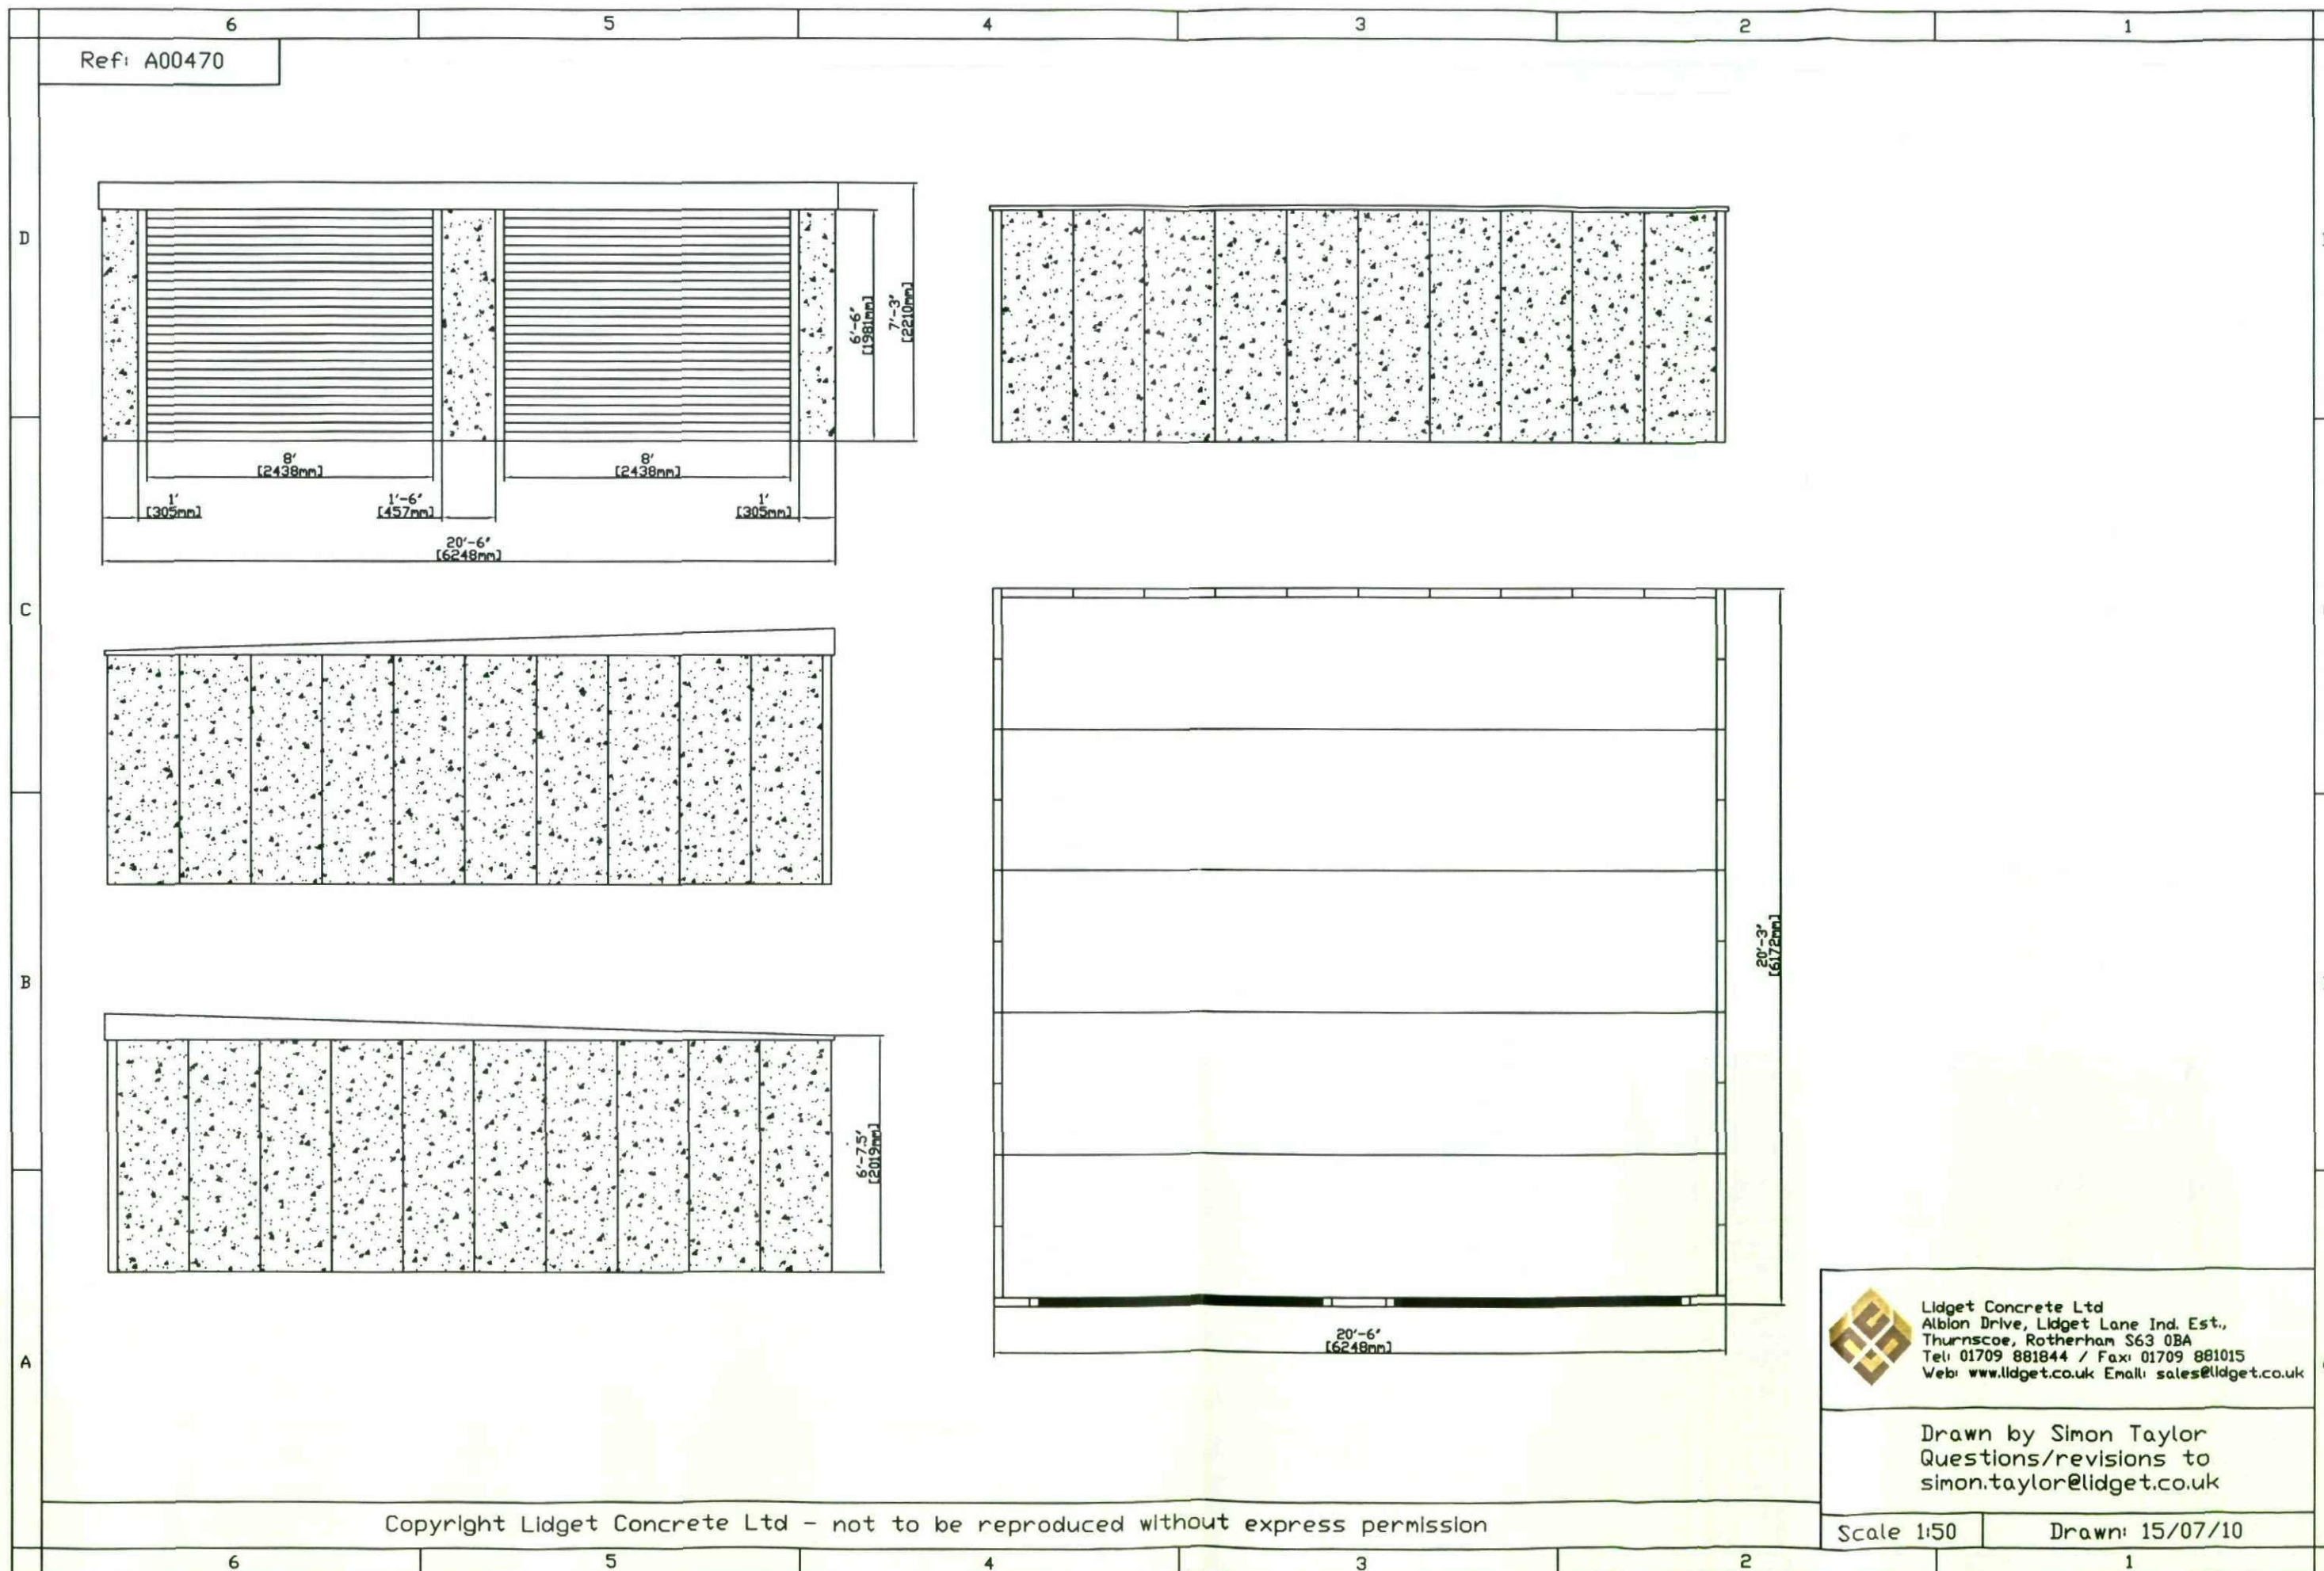



Lidget Concrete Ltd
 Albion Drive, Lidget Lane Ind. Est.,
 Thurnscoe, Rotherham S63 0BA
 Tel: 01709 881844 / Fax: 01709 881015
 Web: www.lidget.co.uk Email: sales@lidget.co.uk

Drawn by Simon Taylor
 Questions/revisions to
simon.taylor@lidget.co.uk

Scale 1:50 Drawn: 15/07/10