



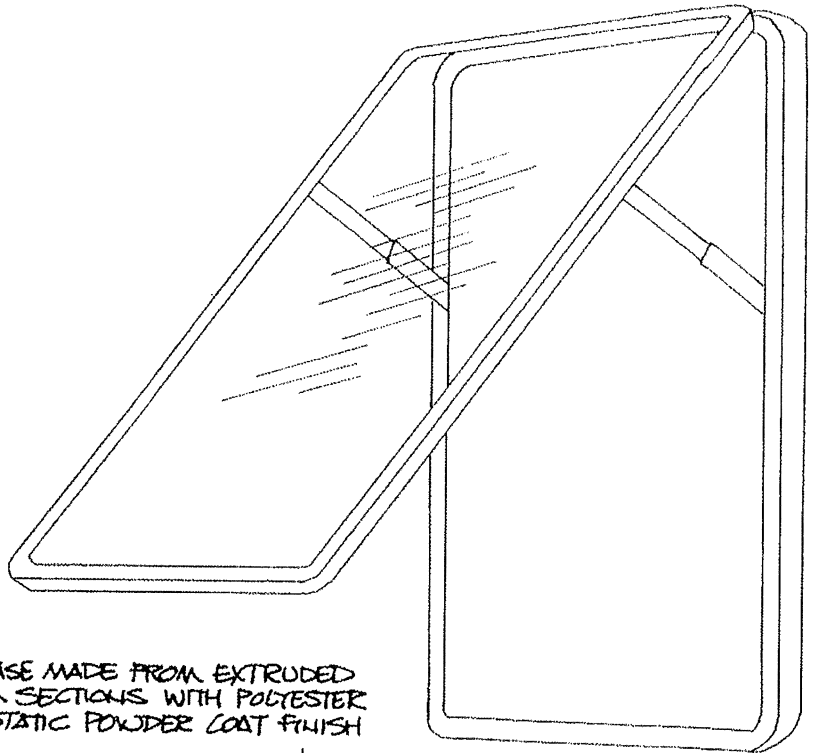

DISPLAY CASE MADE FROM EXTRUDED ALUMINIUM SECTIONS WITH POLYESTER ELECTRO-STATIC POWDER COAT FINISH

6mm TOUGHENED GLASS WITH 3mm THICK FILON DIFFUSER FOR DISPLAY SUPPORT

1:20

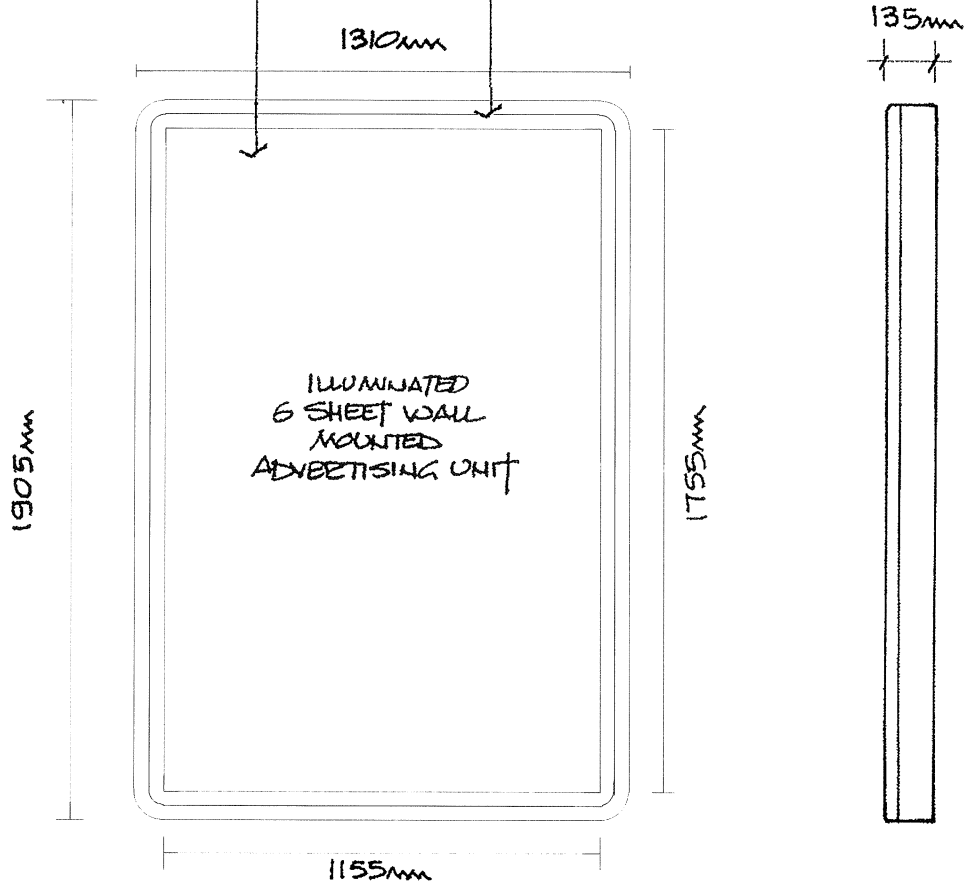


ELECTRICS -

3 x 58W FLUORESCENT LAMPS OPERATED BY 1 x SINGLE & 1 x DOUBLE BALLAST COMPLETE WITH HIGH FREQUENCY RCD/MCB TRIP SWITCH & PHOTOCELL LIGHT SENSOR

SPECIFICATION DRAWING

FOR INFORMATION ONLY. NOT TO SCALE

Cross Section of Internally Illuminated 6 Sheet Panel

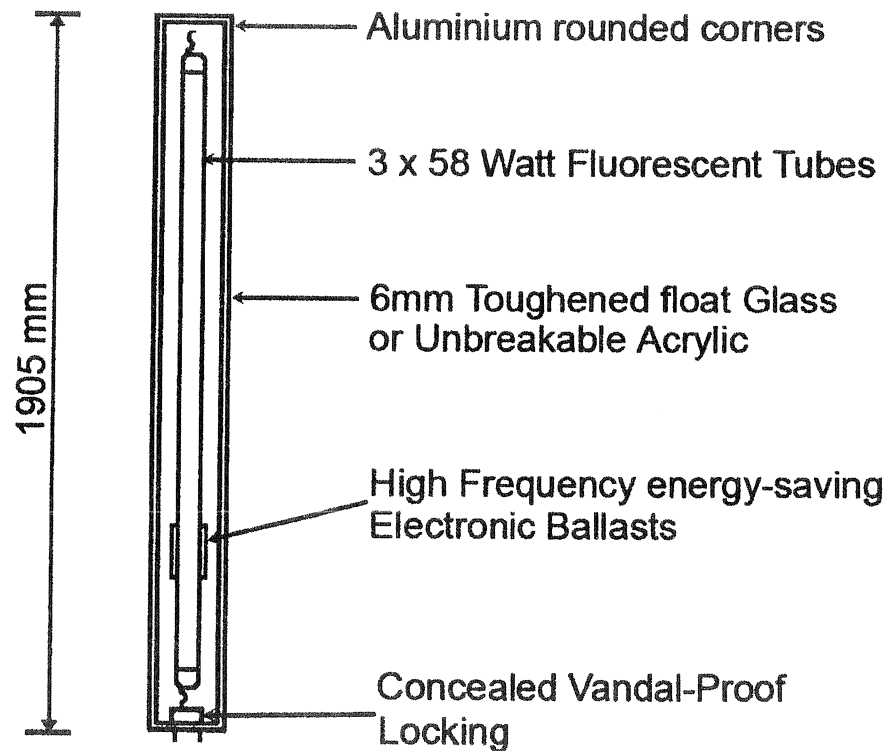

Additional Information:

Lighting Regime: dusk 'til dawn. Activated via light sensitive photo cell.

Exterior frame colour: Dark brown (RAL 8080)

Maximum illumination: 658 Candelas / m²