




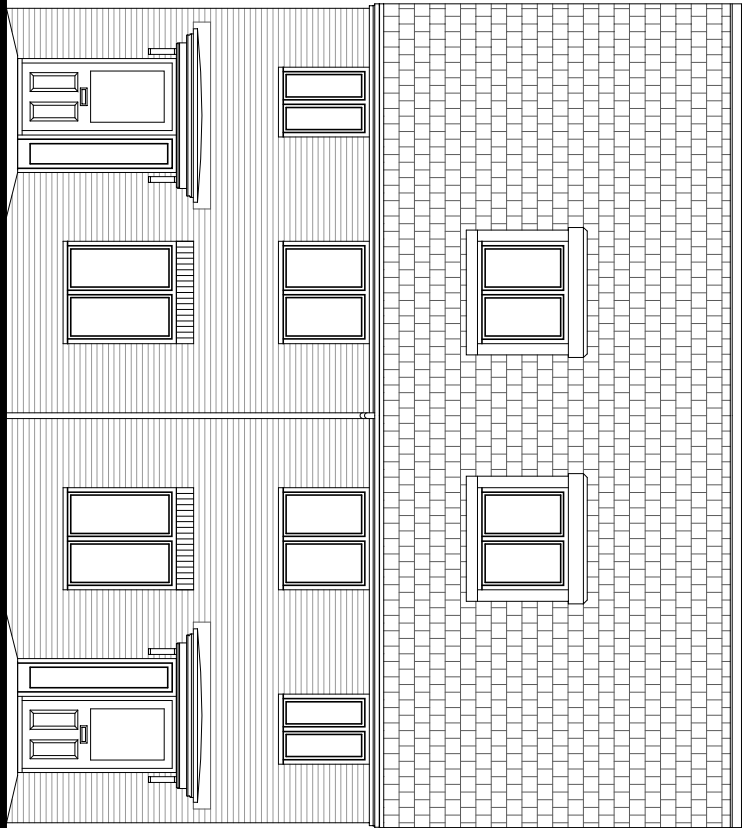


Front Elevation

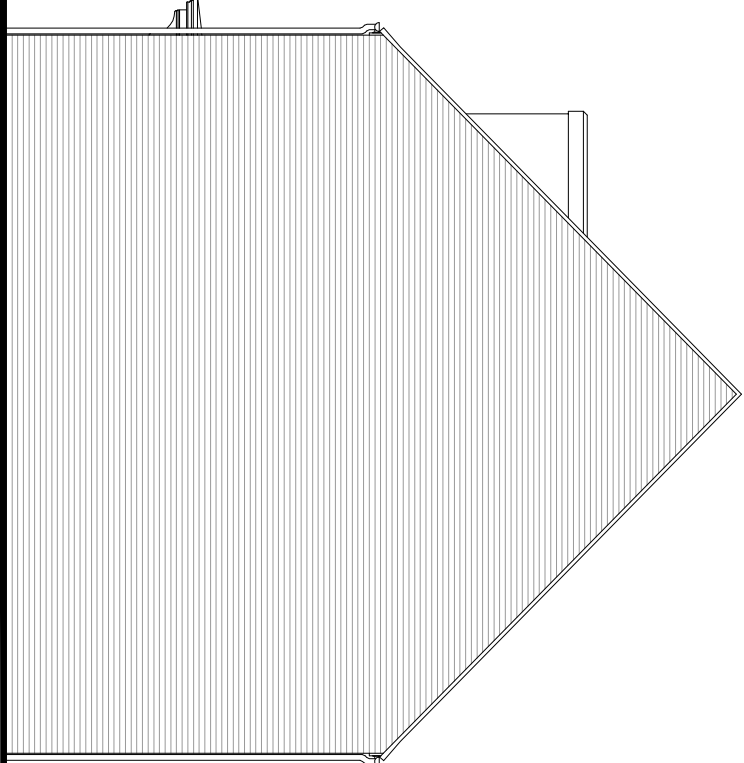


Side Elevation

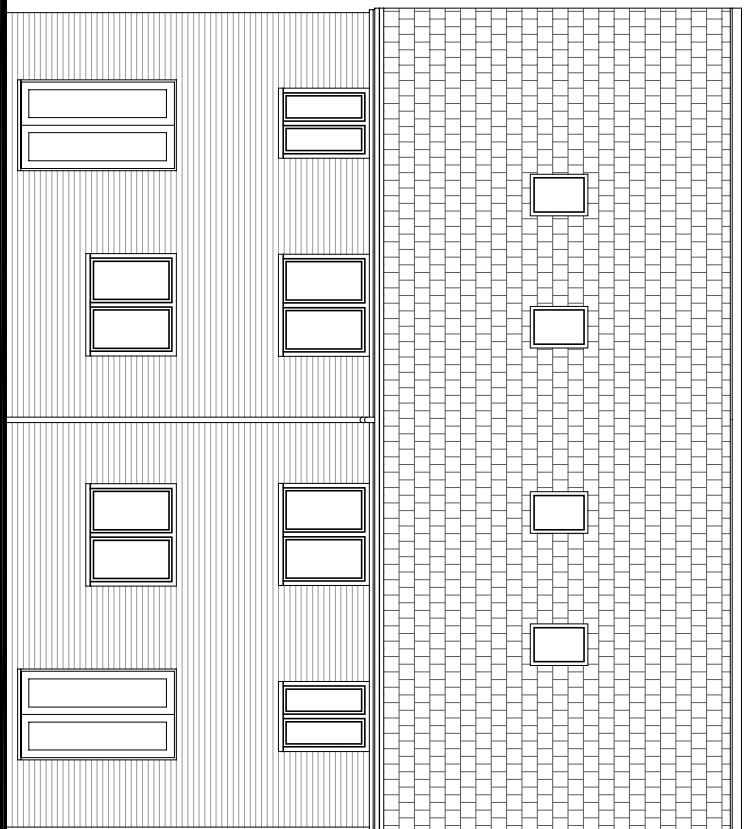


Rear Elevation

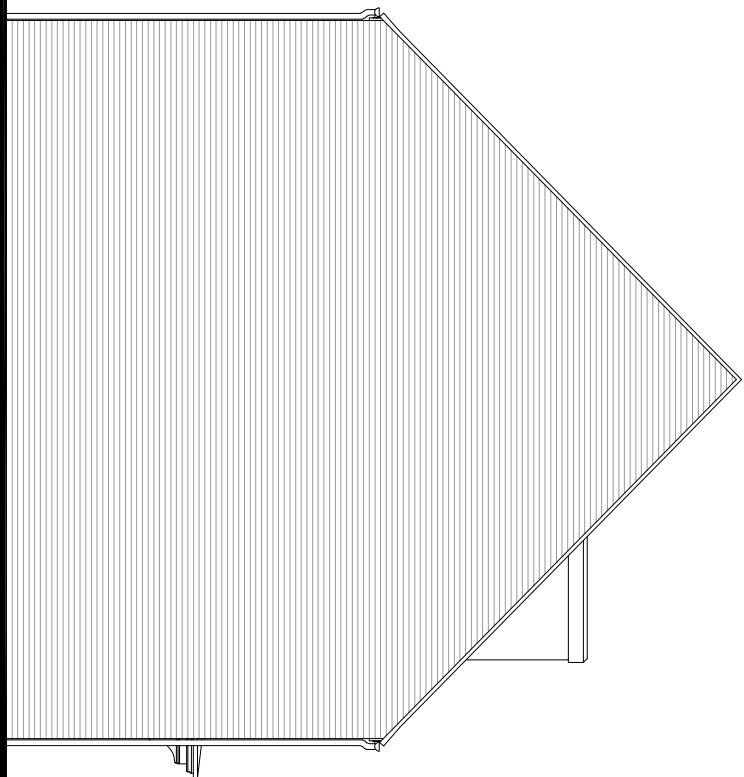


Side Elevation

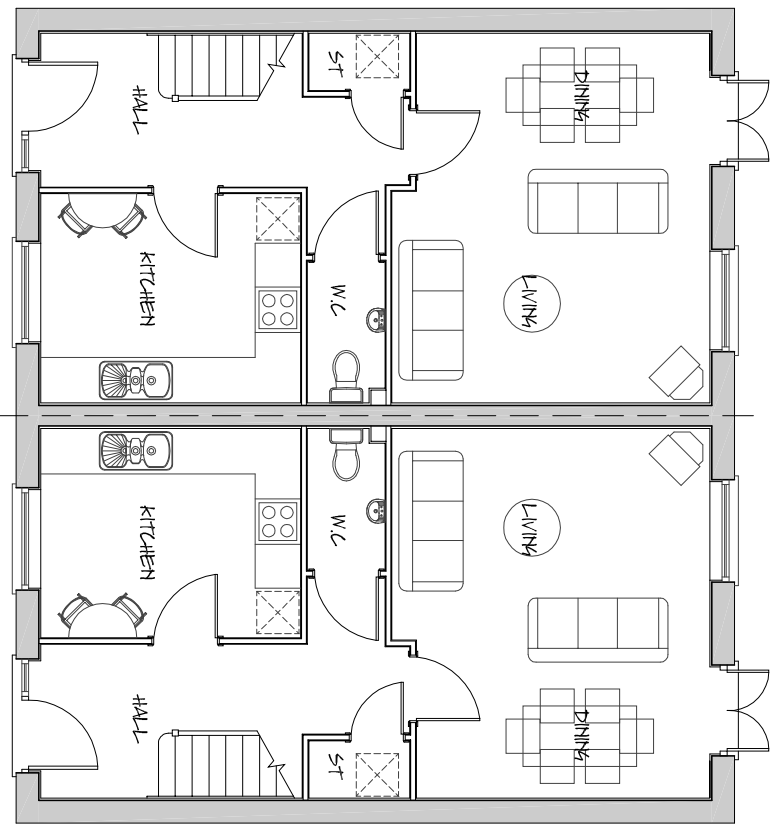

Ground Floor Layout

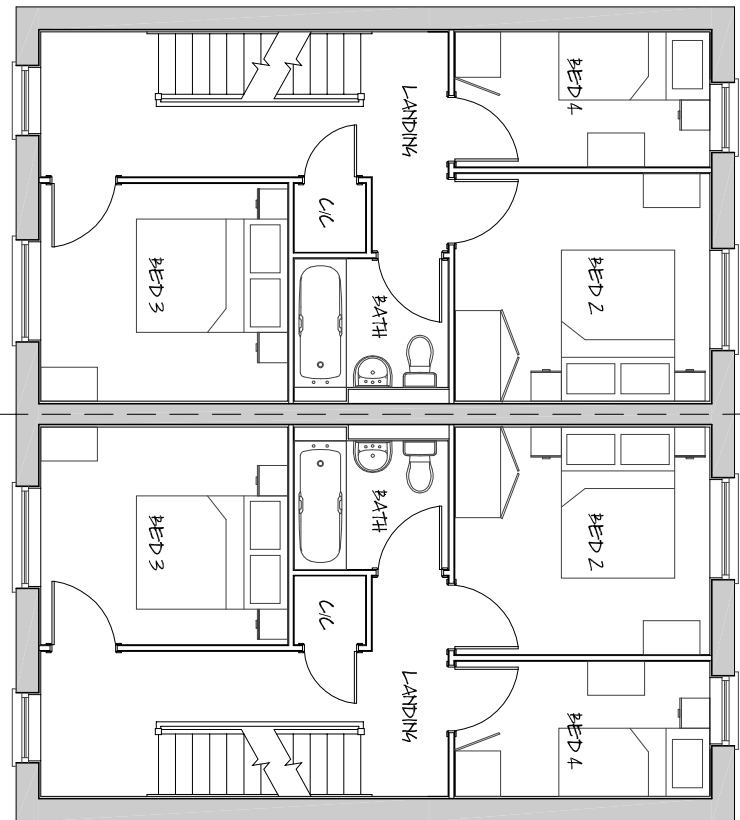

First Floor Layout

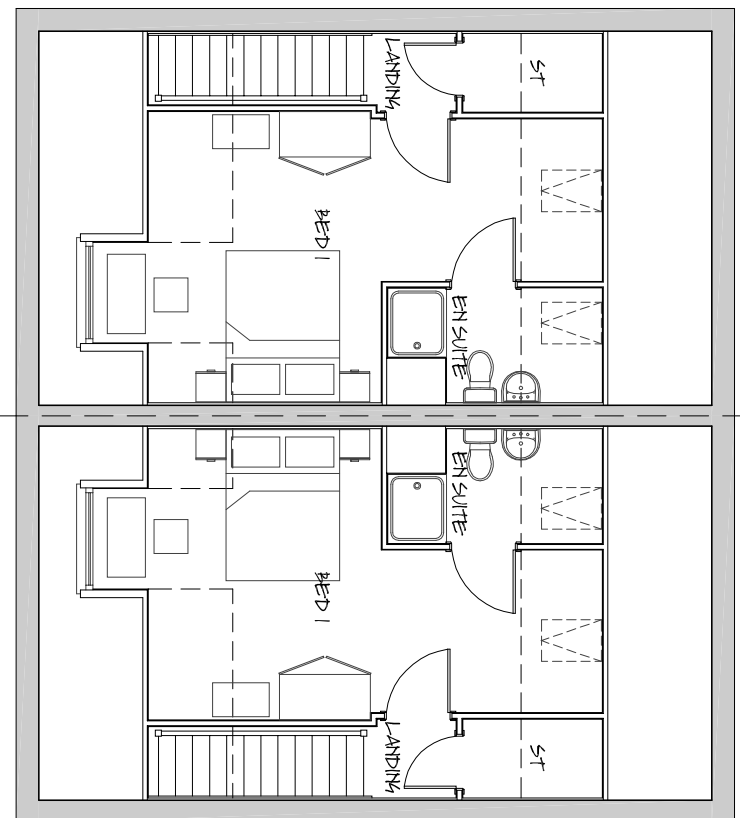

Second Floor Layout

- architectural design
- town planning
- landscape architecture

John R Paley Associates

CLIENT
PERSIMMON WEST YORKSHIRE

PROJECT
RESIDENTIAL DEVELOPMENT
UPPER SHEFFIELD ROAD
BARNSELEY

DRAWING OF
PLOTS 154-155
PLOT SPECIFIC PLANNING DRAWING

MARKETING NAME

drawing no	rev	date
P09:4234:147	0	JULY 10
scale @ A2	drawn	check
1:100	RAN	CAH
		JULY 10
1 Red Hall Crescent Paragon Business Village Wakefield WF1 2DF		
t-01924 383322 f-01924 384382 e-info@jrpassoc.co.uk		

PLOTS 154-155 – PLANNING DRAWING