



BARNSELEY
Metropolitan Borough Council

Property & Procurement

Springfield House, Springfield St
Barnsley S70 6HH

Tel. 01226 774300
Fax. 01226 774399



PROJECT
Worsbrough Common
External Works

DRAWING
Compound Location

Drawn
DG

Date 20.10.08


Scale
1:1250

Project Code
HSG. 4061

Drawing No.
12

Revision

CAD File Information

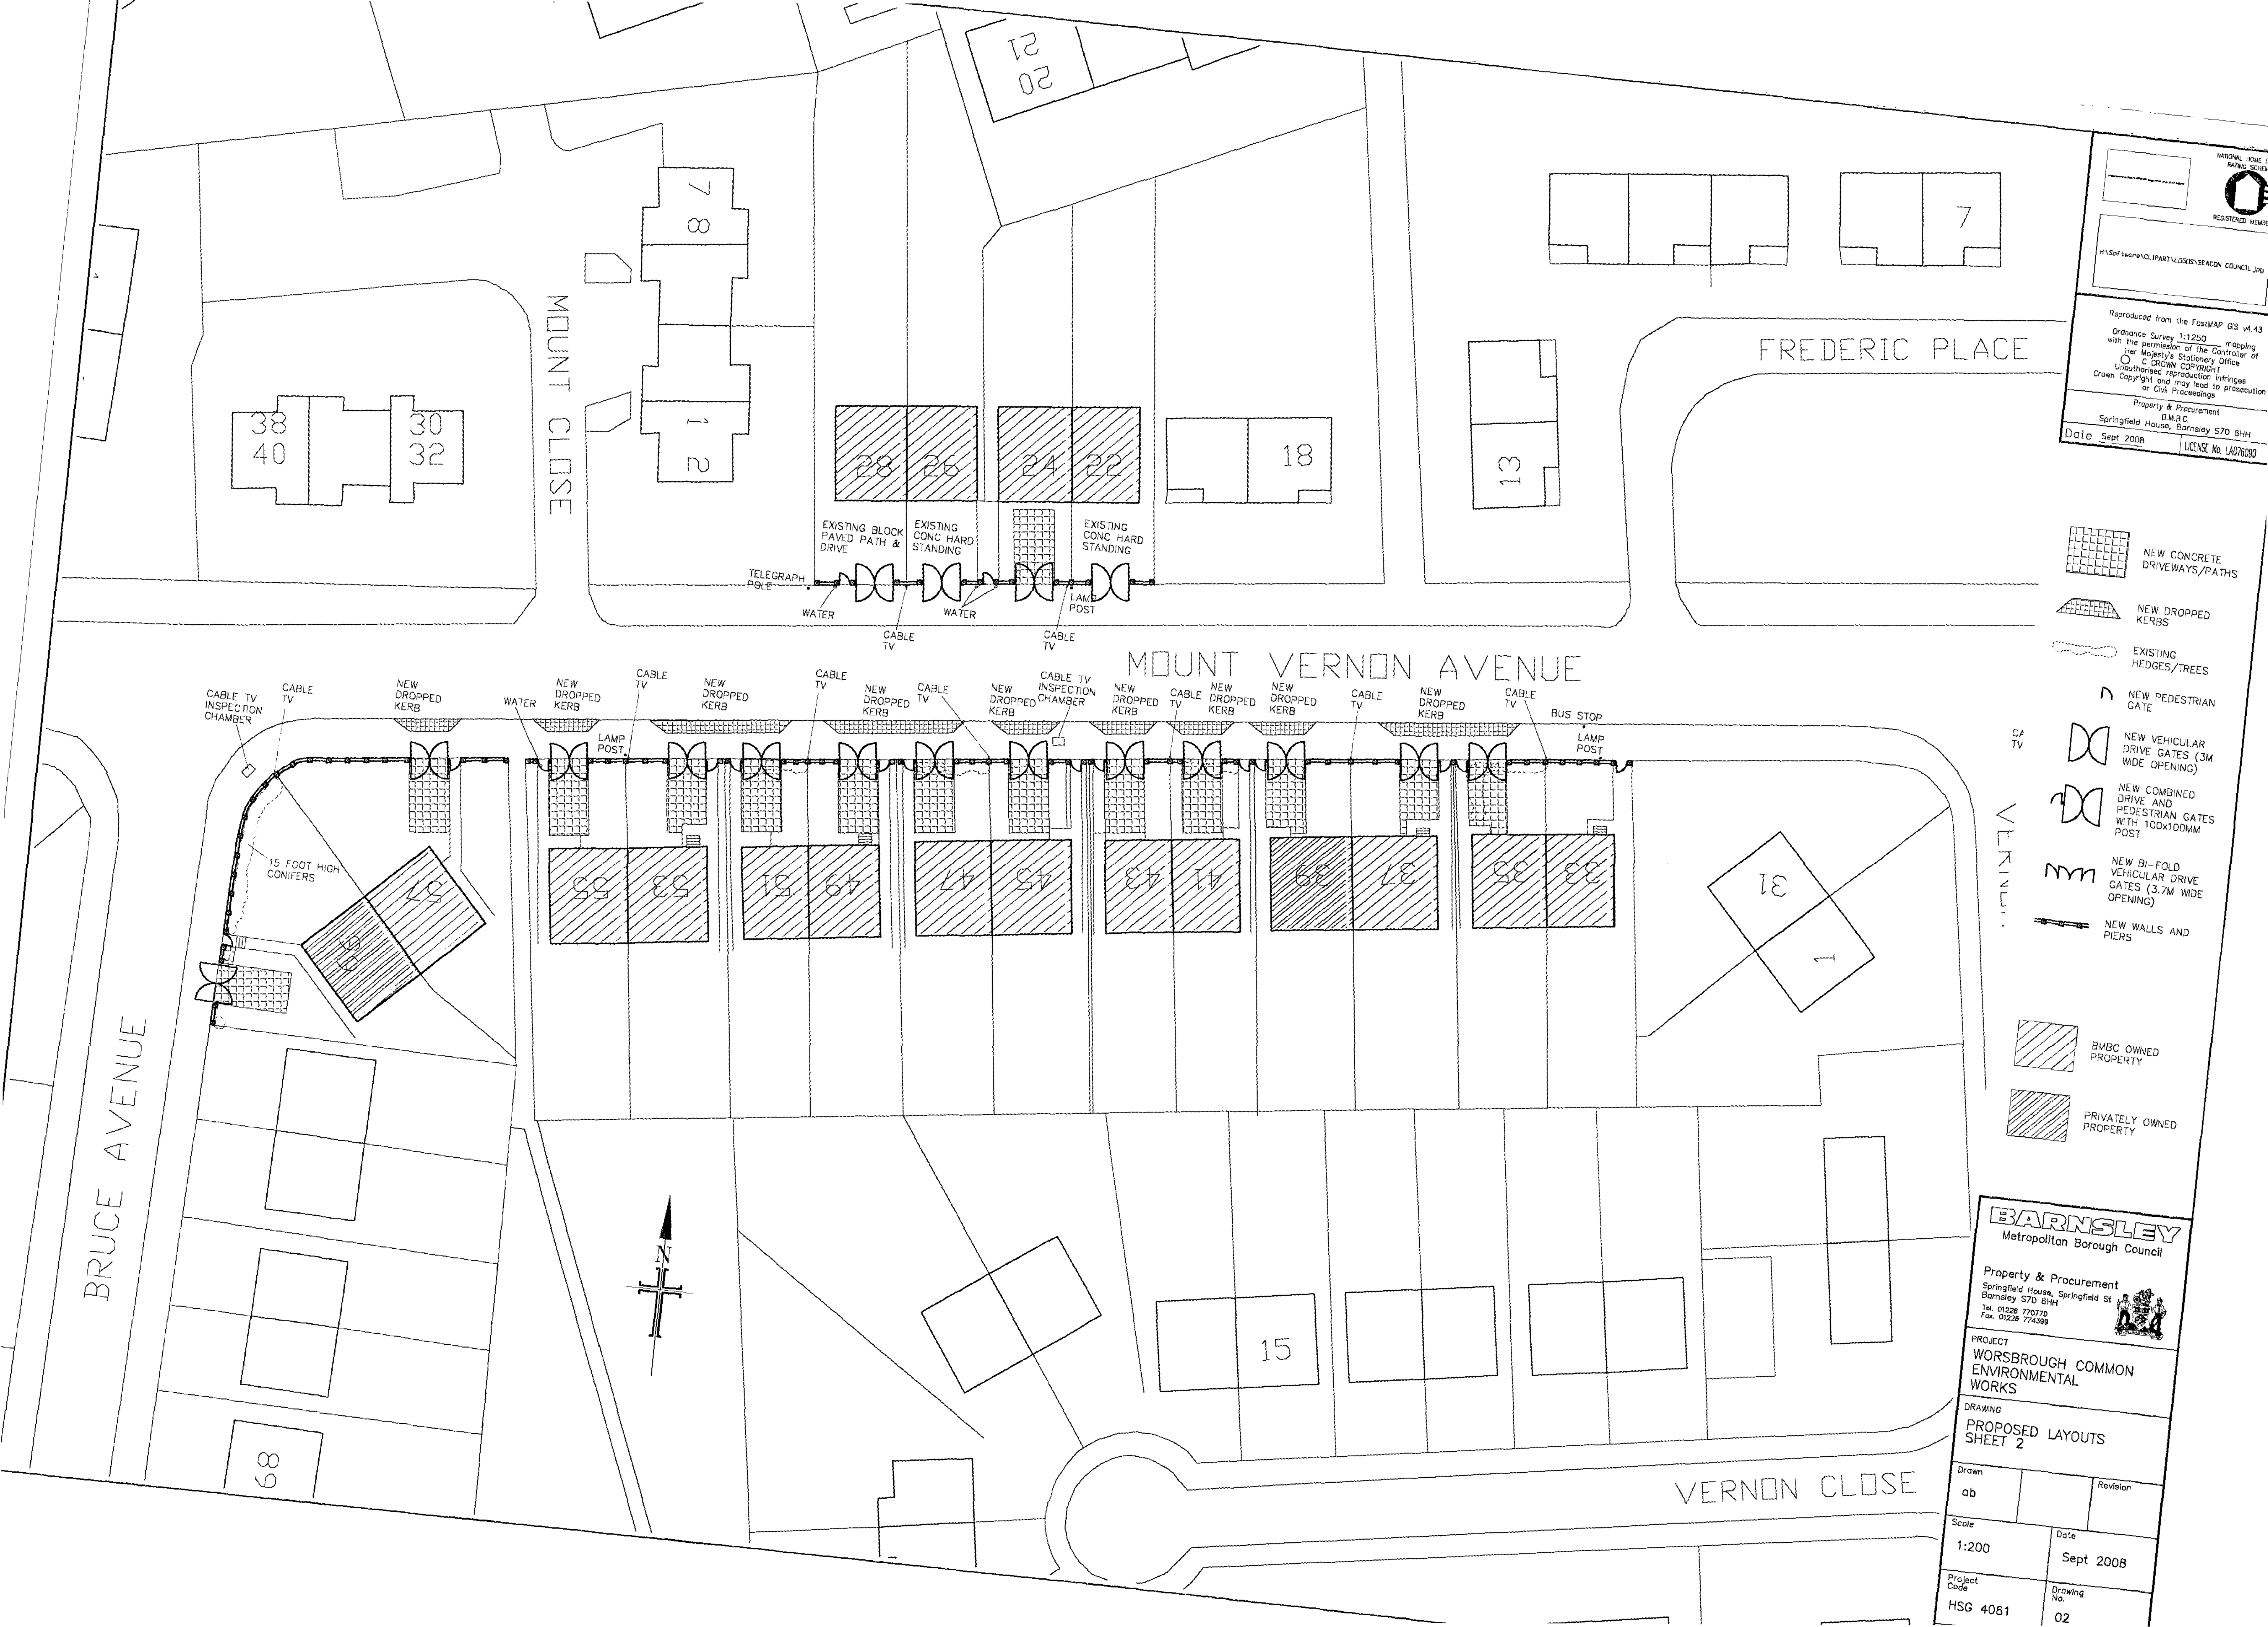

NATIONAL NEW L
RATING SCHEM
REGISTERED MEMB
H:\Software\NLPART\LDON\BARN COUNCIL 100
Reproduced from the FastMAP GIS v4.43
Ordnance Survey 1:1250 mapping
with the permission of the Controller of
Her Majesty's Stationery Office
CROWN COPYRIGHT
Unauthorized reproduction infringes
Crown Copyright and may lead to prosecution
or Civil Proceedings
Property & Procurement
B.M.B.C.
Springfield House, Barnsley S70 8HH
Date Sept 2008
License No. LA076080

- NEW CONCRETE DRIVEWAYS/PATHS
- NEW DROPPED KERBS
- EXISTING HEDGES/TREES
- NEW PEDESTRIAN GATE
- NEW VEHICULAR DRIVE GATES (3M WIDE OPENING)
- NEW COMBINED DRIVE AND PEDESTRIAN GATES WITH 100x100MM POST
- NEW BI-FOLD VEHICULAR DRIVE GATES (3.7M WIDE OPENING)
- NEW WALLS AND PIERS
- BMBC OWNED PROPERTY
- PRIVATELY OWNED PROPERTY

BARNLSLEY
Metropolitan Borough Council


Property & Procurement
Springfield House, Springfield St
Barnsley S70 8HH
Tel: 01226 770770
Fax: 01226 774399

PROJECT
WORSBROUGH COMMON
ENVIRONMENTAL
WORKS

DRAWING
PROPOSED LAYOUTS
SHEET 2

Drawn ab	Revision
Scale 1:200	Date Sept 2008
Project Code HSG 4061	Drawing No. 02



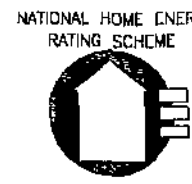

REGISTERED MEMBER

H:\Software\CLIPART\LOGOS\REACON COUNCIL.jpg

Reproduced from the FosMAP GIS v4.43
Ordnance Survey 1:1250 mapping
with the permission of the Controller of
Her Majesty's Stationary Office
© C. CROWN COPYRIGHT
Unauthorised reproduction infringes
Crown Copyright and may lead to prosecution
or Civil Proceedings

Property & Procurement
B.M.B.C.
Springfield House, Barnsley S70 6HH

Date Sept 2008 LICENSE No. LA076090

NEW CONCRETE DRIVEWAYS/PATHS

NEW DROPPED KERBS

EXISTING HEDGES/TREES

NEW PEDESTRIAN GATE

NEW VEHICULAR DRIVE GATES (3M WIDE OPENING)

NEW COMBINED DRIVE AND PEDESTRIAN GATES WITH 100x100MM POST

NEW BI-FOLD VEHICULAR DRIVE GATES (3.7M WIDE OPENING)

NEW WALLS AND PIERS

B.M.B.C. OWNED PROPERTY

PRIVATELY OWNED PROPERTY

BARNSELEY
Metropolitan Borough Council

Property & Procurement
Springfield House, Springfield St
Barnsley S70 6HH
Tel. 01228 770770
Fax. 01228 774399

PROJECT
WORSBROUGH COMMON
ENVIRONMENTAL
WORKS


DRAWING
PROPOSED LAYOUTS
SHEET 1

Drawn ab	Revision
-------------	----------

Scale 1:200	Date Sept 2008
----------------	-------------------

Project Code HSG 4061	Drawing No. 01
--------------------------	-------------------

C.A.D File Name
Layer State

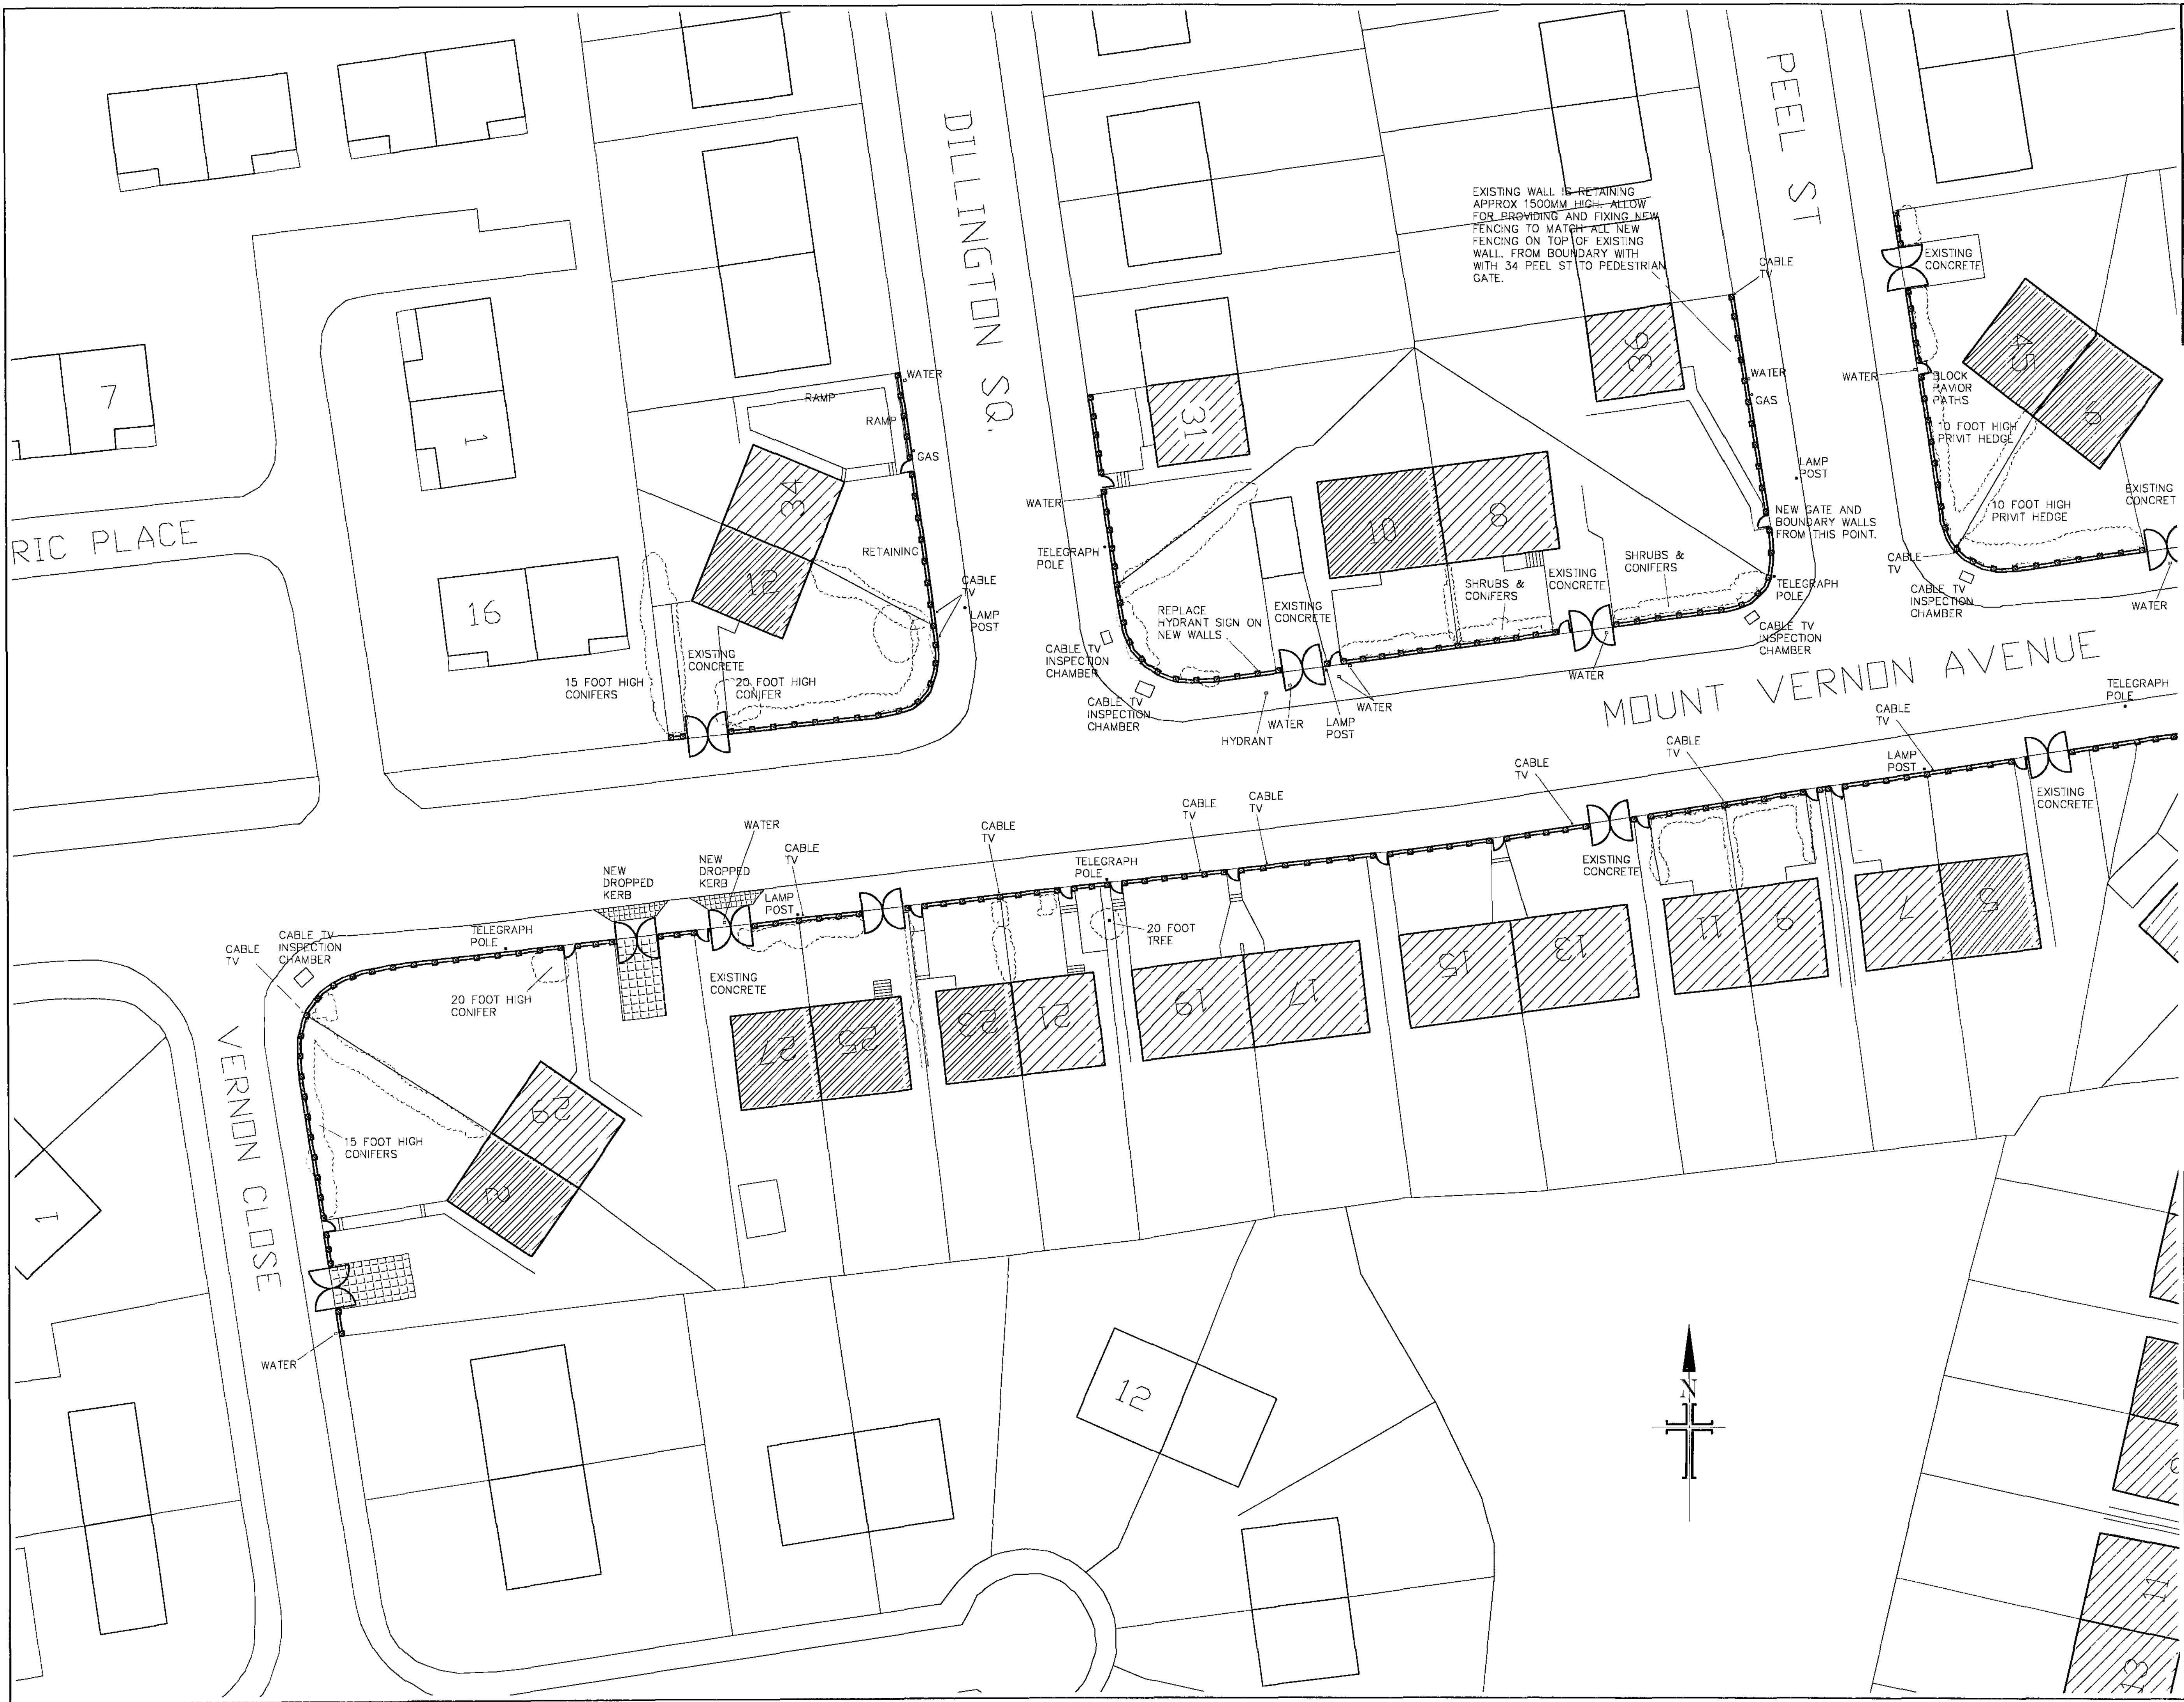

NATIONAL HOME ENERGY RATING SCHEME
REGISTERED MEMBER
H:\Software\ENCL\PART\LEGES\BEACON COUNCIL.jpg

Reproduced from the FastMAP GIS v4.43
Ordnance Survey 1:1250 mapping
with the permission of the Controller of
Her Majesty's Stationary Office
© Crown Copyright
Unauthorised reproduction infringes
Crown Copyright and may lead to prosecution
or civil proceedings

Property & Procurement
B.M.B.C.
Springfield House, Barnsley S70 6HH
Date Sept 2008
License No. LA076090

- NEW CONCRETE DRIVEWAYS/PATHS
- NEW DROPPED KERBS
- EXISTING HEDGES/TREES
- NEW PEDESTRIAN GATE
- NEW VEHICULAR DRIVE GATES (3M WIDE OPENING)
- NEW COMBINED DRIVE AND PEDESTRIAN GATES WITH 100x100MM POST
- NEW BI-FOLD VEHICULAR DRIVE GATES (3.7M WIDE OPENING)
- NEW WALLS AND PIERS
- BMBC OWNED PROPERTY
- PRIVATELY OWNED PROPERTY

BARNSELEY
Metropolitan Borough Council

Property & Procurement
Springfield House, Springfield St
Barnsley S70 6HH
Tel: 01226 770770
Fax: 01226 774359

PROJECT
WORSBROUGH COMMON
ENVIRONMENTAL
WORKS


DRAWING
PROPOSED LAYOUTS
SHEET 3

Drawn	Revision
ab	

Scale	Date
1:200	Sept 2008

Project Code	Drawing No.
HSG 4061	03

C.A.D File Name
Layer State

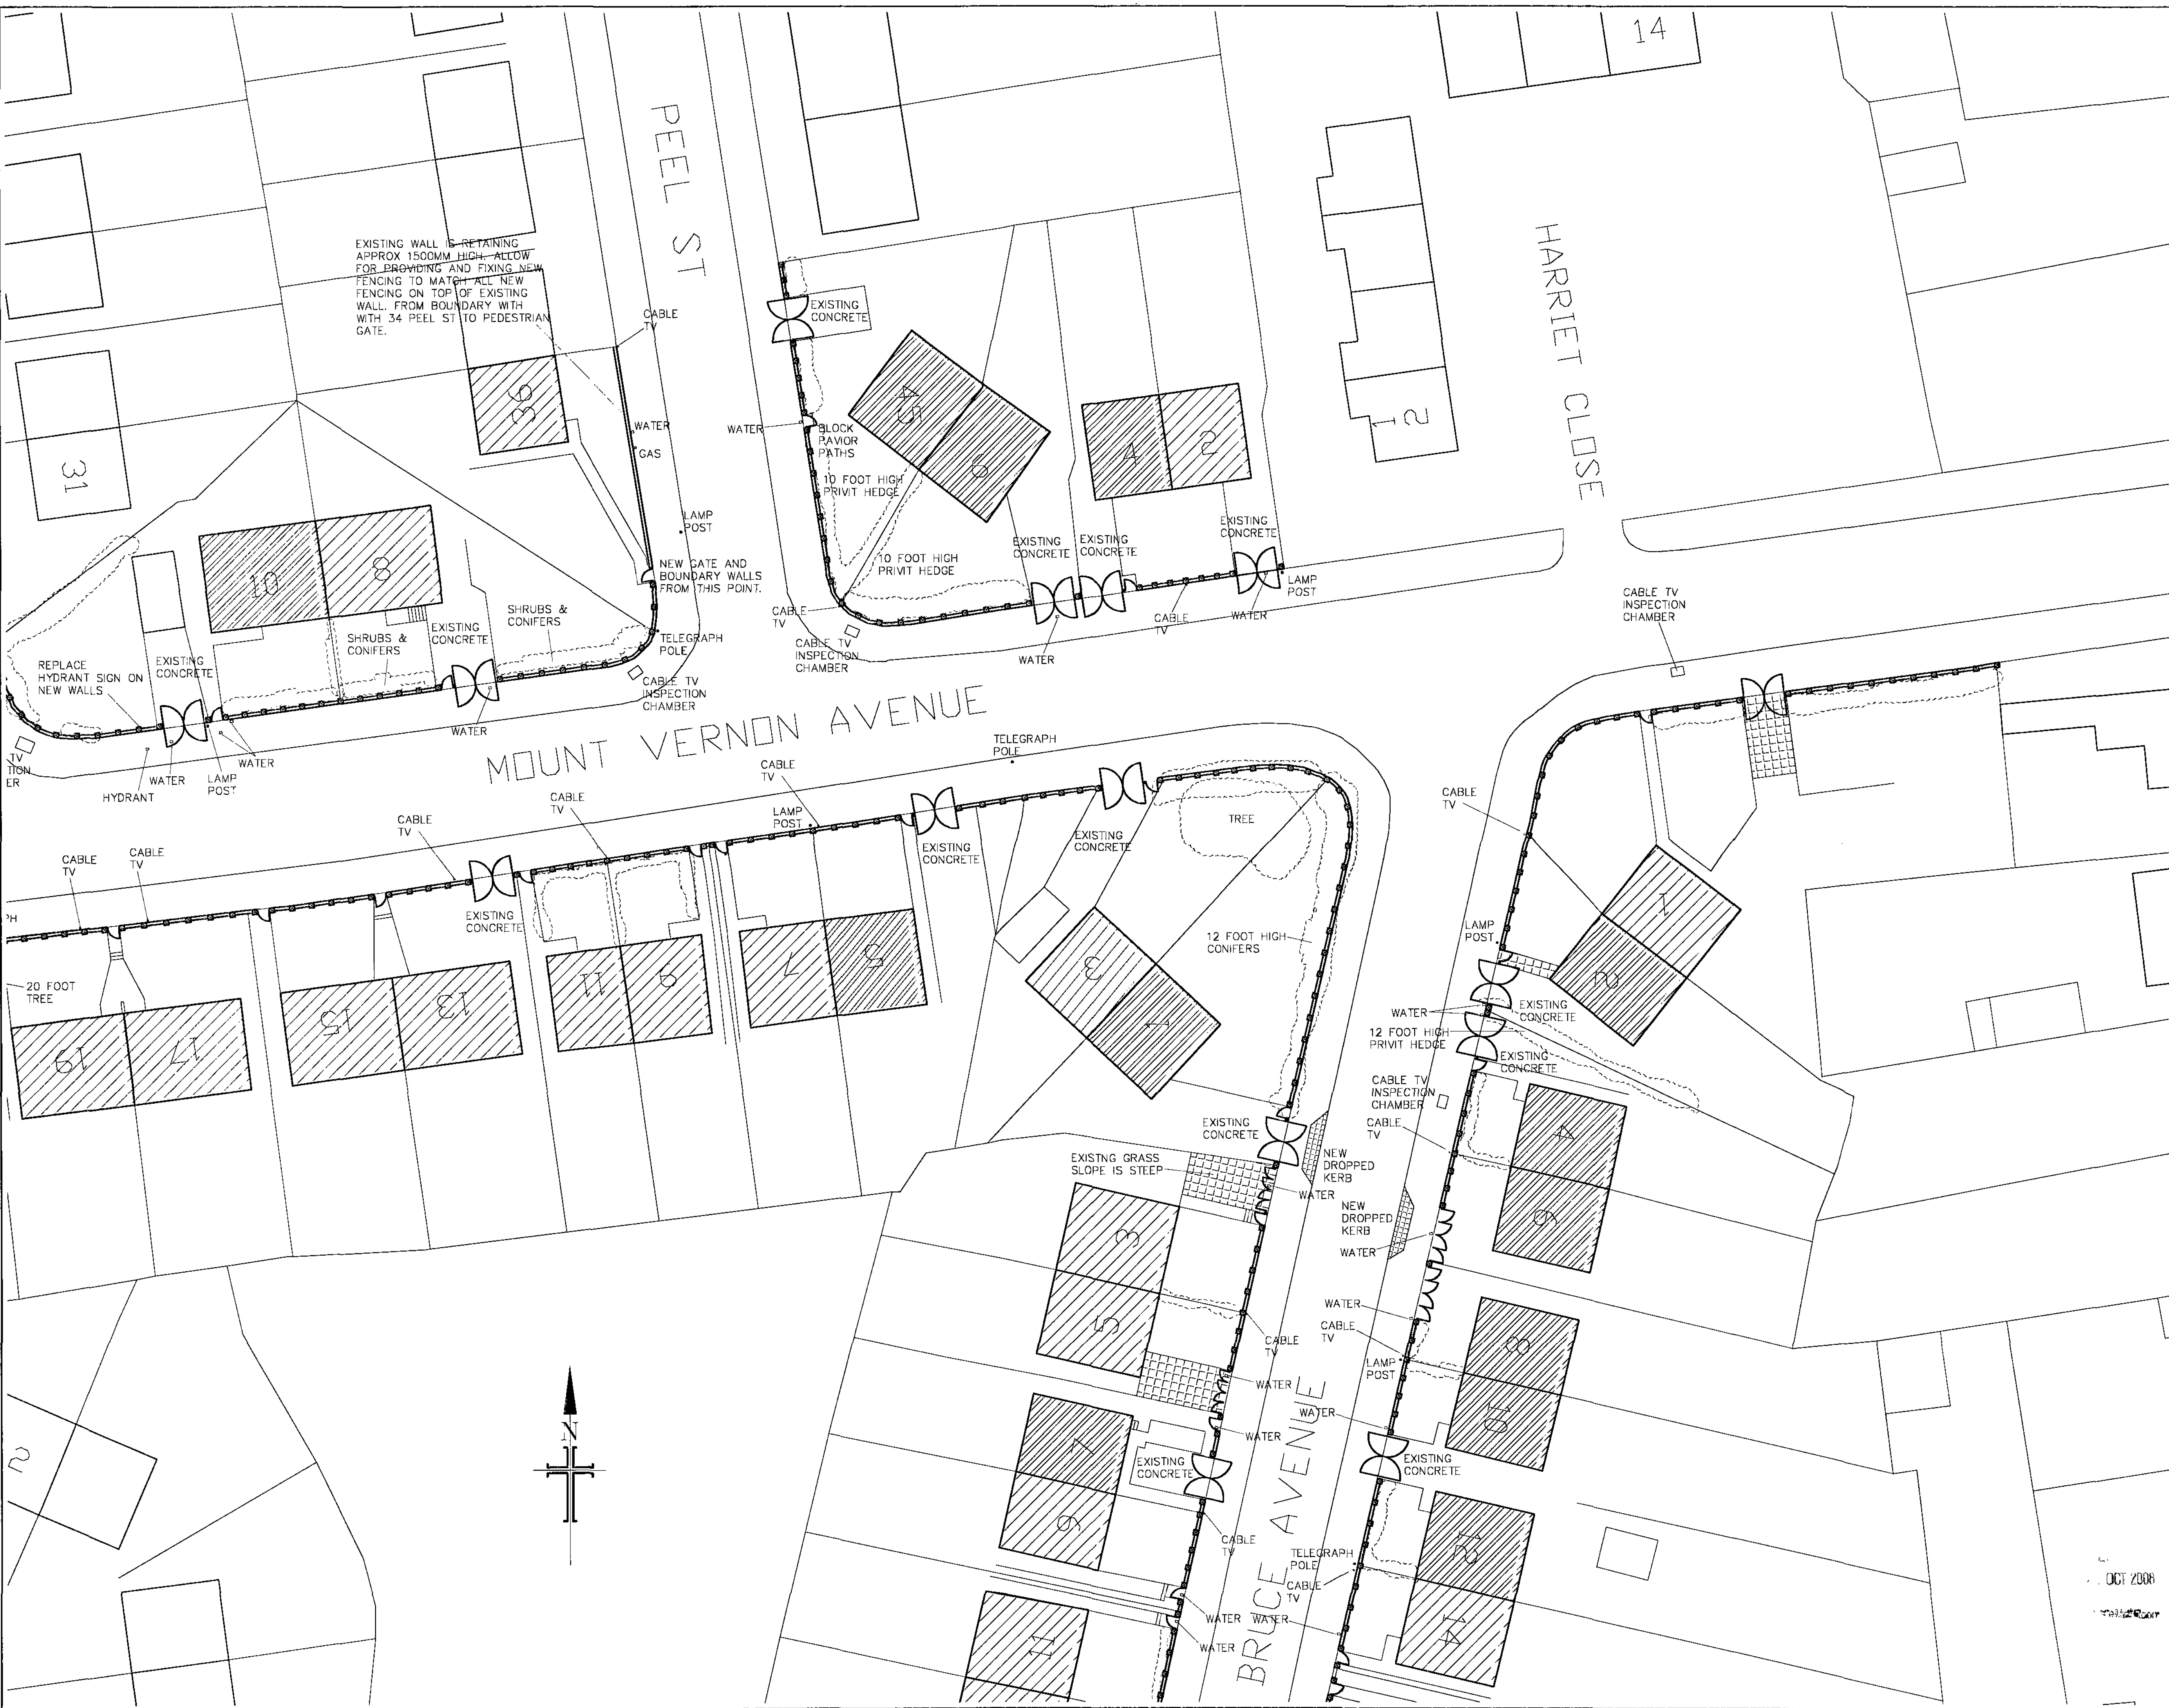

Reproduced from the FastMAP GIS v4.43
Ordnance Survey 1:1250 mapping
with the permission of the Controller of
Her Majesty's Stationery Office
© Crown Copyright
Unauthorised reproduction infringes
Crown Copyright and may lead to prosecution
or Civil Proceedings

Property & Procurement
B.M.B.C.
Springfield House, Barnsley S70 6HH

Date Sept 2008 License No. LA076090

- NEW CONCRETE DRIVEWAYS/PATHS
- NEW DROPPED KERBS
- EXISTING HEDGES/TREES
- NEW PEDESTRIAN GATE
- NEW VEHICULAR DRIVE GATES (3M WIDE OPENING)
- NEW COMBINED DRIVE AND PEDESTRIAN GATES WITH 100x100MM POST
- NEW BI-FOLD VEHICULAR DRIVE GATES (3.7M WIDE OPENING)
- NEW WALLS AND PIERS
- BMBC OWNED PROPERTY
- PRIVATELY OWNED PROPERTY

BARNSELEY
Metropolitan Borough Council

Property & Procurement
Springfield House, Springfield St
Barnsley S70 6HH
Tel. 01226 770770
Fax. 01226 774399

PROJECT
WORSBROUGH COMMON
ENVIRONMENTAL
WORKS

DRAWING
PROPOSED LAYOUTS
SHEET 4

Drawn ab	Revision
Scale 1:200	Date Sept 2008
Project Code HSG 4061	Drawing No. 04
C.A.D File Name	
Layer State	

VERNON CLOSE

VERNON CLOSE

BRUCE AVE

Reproduced from the PostMap GIS 1
Ordnance Survey 1:1250 map
with the permission of the Controller
Her Majesty's Stationery Office
© Crown Copyright
Unauthorized reproduction infringes
Crown Copyright and may lead to prosecution
or civil proceedings
Property & Procurement
B.M.B.C.
Springfield House, Barnsley S70 6HH
Date Sept 2008
License No. LA07800

NEW CONCRETE
DRIVEWAYS/PATHS

NEW DROPPED
KERBS

EXISTING
HEDGES/TREES

NEW PEDESTRIAN
GATE

NEW VEHICULAR
DRIVE GATES (3M
WIDE OPENING)

NEW COMBINED
DRIVE AND
PEDESTRIAN GATES
WITH 100x100MM
POST

NEW BI-FOLD
VEHICULAR DRIVE
GATES (3.7M WIDE
OPENING)

NEW WALLS AND
PIERS

BMBC OWNED
PROPERTY

PRIVATELY OWNED
PROPERTY

BARNSELEY
Metropolitan Borough Council

Property & Procurement
Springfield House, Springfield St
Barnsley S70 6HH
Tel. 01226 770770
Fax 01226 774399


PROJECT
WORSBROUGH COMMON
ENVIRONMENTAL
WORKS

DRAWING
PROPOSED LAYOUTS
SHEET 6

Drawn
ab

Scale
1:200

Date
Sept 2008

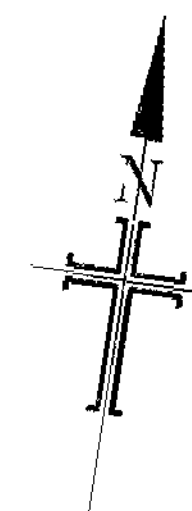



Reproduced from the TestMAP GIS v4.43
Ordnance Survey 1/1250 mapping
with the permission of the Controller of
Her Majesty's Stationery Office
© Crown Copyright
Unauthorised reproduction infringes
Crown Copyright and may lead to prosecution
or Civil Proceedings

Property & Procurement
BMBC
Springfield House, Barnsley S70 6HH
Date: / /

BARNSELEY
Metropolitan Borough Council

Property & Procurement
Springfield House, Springfield St
Barnsley S70 6HH
Tel: 01226 770770
Fax: 01226 774399

PROJECT
WORSBROUGH COMMON
ENVIRONMENTAL WORKS

DRAWING
EXISTING SITE LAYOUT
SHEET 1 OF 3

Drawn	Revision
DG	

Scale	Date
1:200	SEPT 08


Project Code	Drawing No.
HSG 4061	AL (0) 08

CAD File Name
G:\DATA\BLY\AL (0) 08.dwg
Layer State
LAYER STATE

KEY:

	Private owned Property included in works		BMBC owned Property included in works
	Existing Concrete/Tarmac Paths/Drives		
	Existing Fencing		
	Existing Shrubs/Bushes		
	Existing Walls		



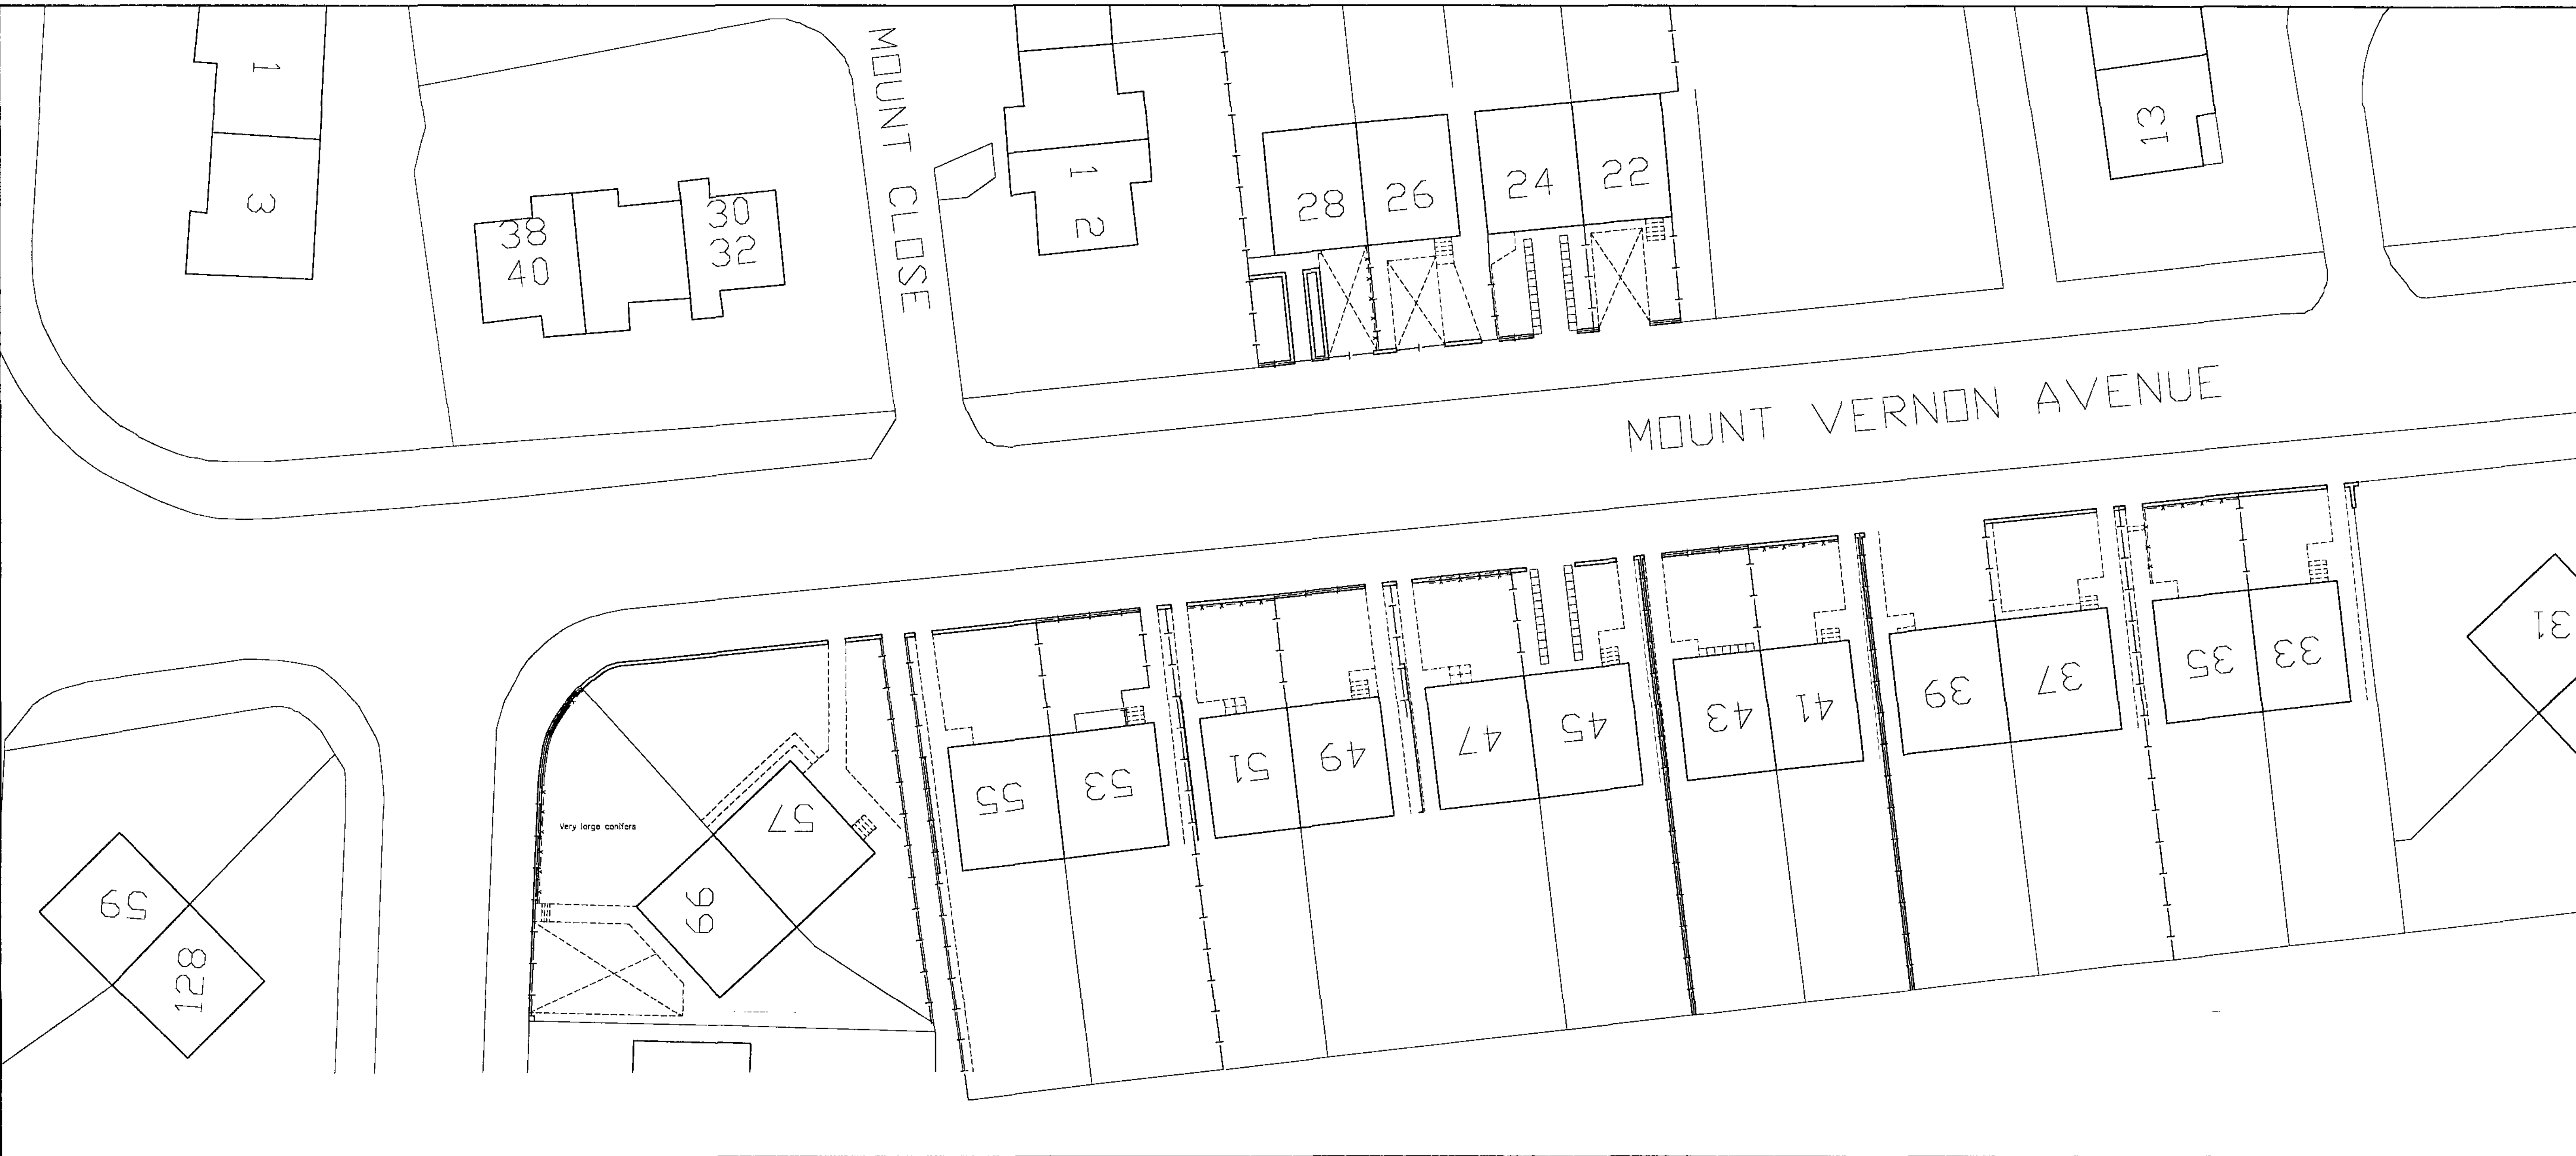

NATIONAL HOME ENERGY RATING SCHEME
REGISTERED MEMBER


H:\Software\CLIPART\LOGOS\BEACON COUNCIL.jpg

Reproduced from the FastMAP GIS v4.43
Ordnance Survey 1/12500 mapping
with the permission of the Controller of
Her Majesty's Stationery Office
© Crown Copyright
Unauthorised reproduction infringes
Crown Copyright and may lead to prosecution
or Civil Proceedings

Property & Procurement
B.M.B.C.
Springfield House, Barnsley S70 6HH

Date: _____

LICENCE No. LA076090

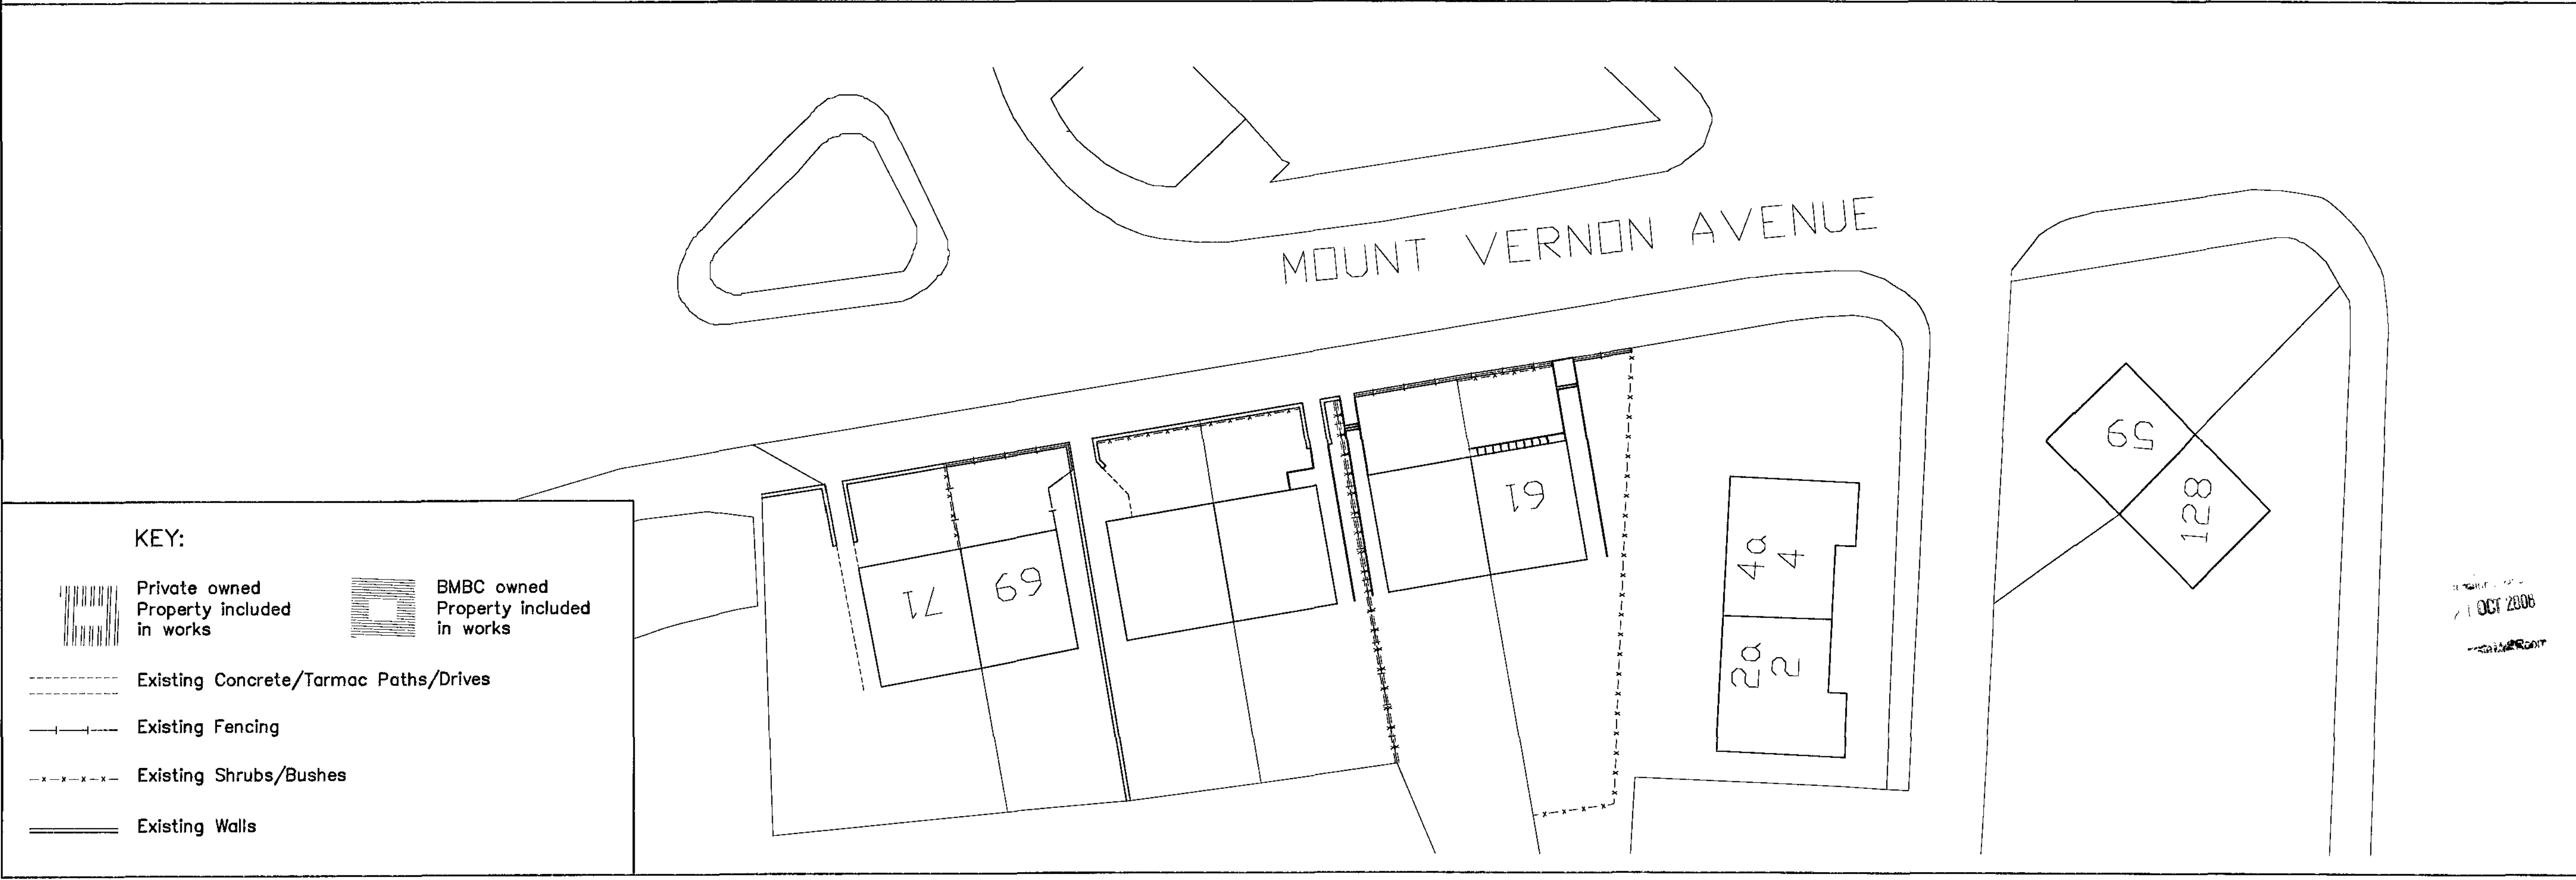

KEY:

	Private owned Property included in works		BMBC owned Property included in works
	Existing Concrete/Tarmac Paths/Drives		
	Existing Fencing		
	Existing Shrubs/Bushes		
	Existing Walls		

BARNSELEY
Metropolitan Borough Council

Property & Procurement
Springfield House, Springfield St
Barnsley S70 6HH
Tel. 01226 770770
Fax. 01226 774399

PROJECT
WORSBROUGH COMMON
ENVIRONMENTAL WORKS


DRAWING
EXISTING SITE LAYOUT
SHEET 3 OF 3

Drawn	Revision
DG	


Scale	Date
1:200	SEPT 08

Project Code	Drawing No.
HSG 4061	AL (0) 10


C.A.D File Name
G:\DATAFILE\
Layer State
LAYER STATE

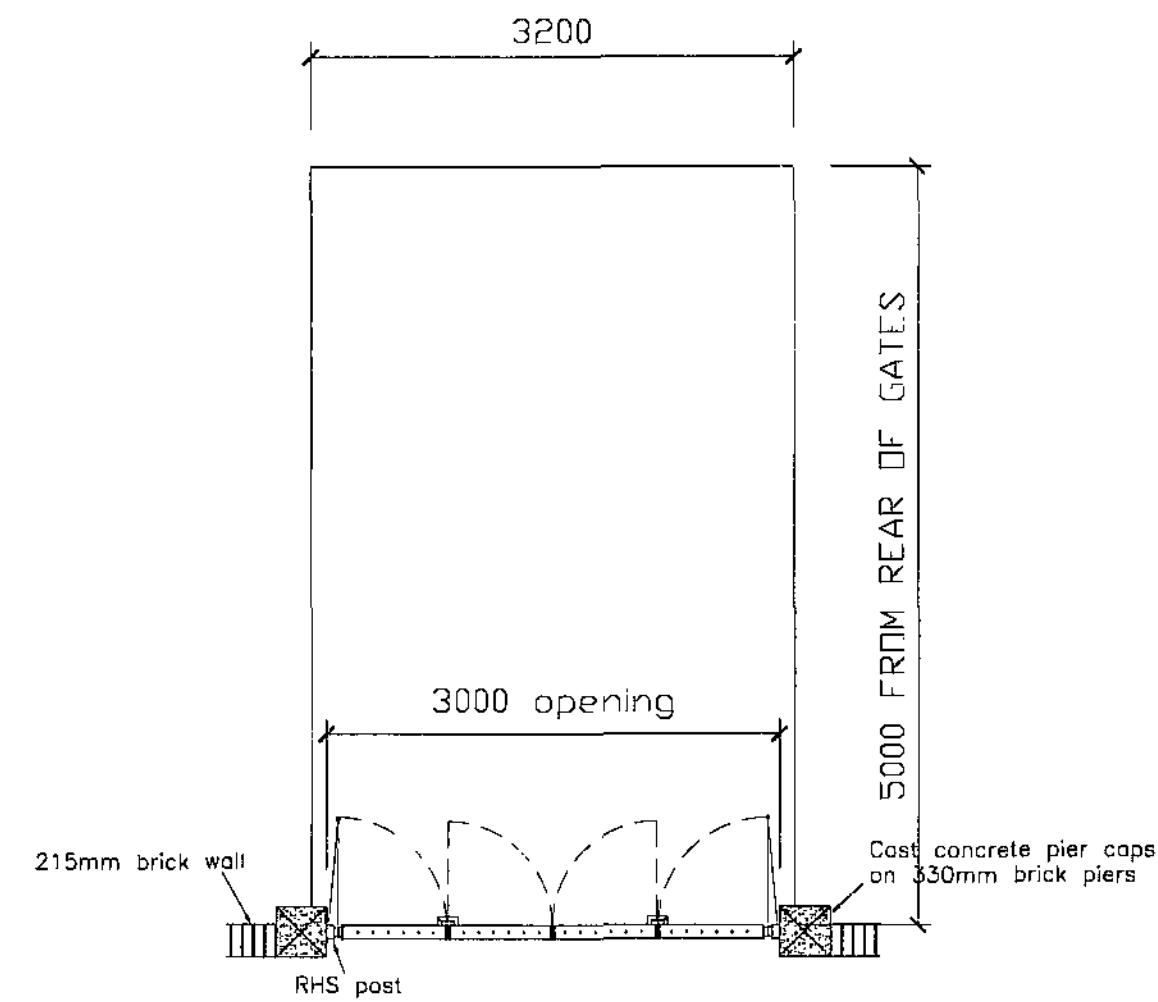


DRIVE DOUBLE GATE PLAN SETTING OUT
SCALE 1:50

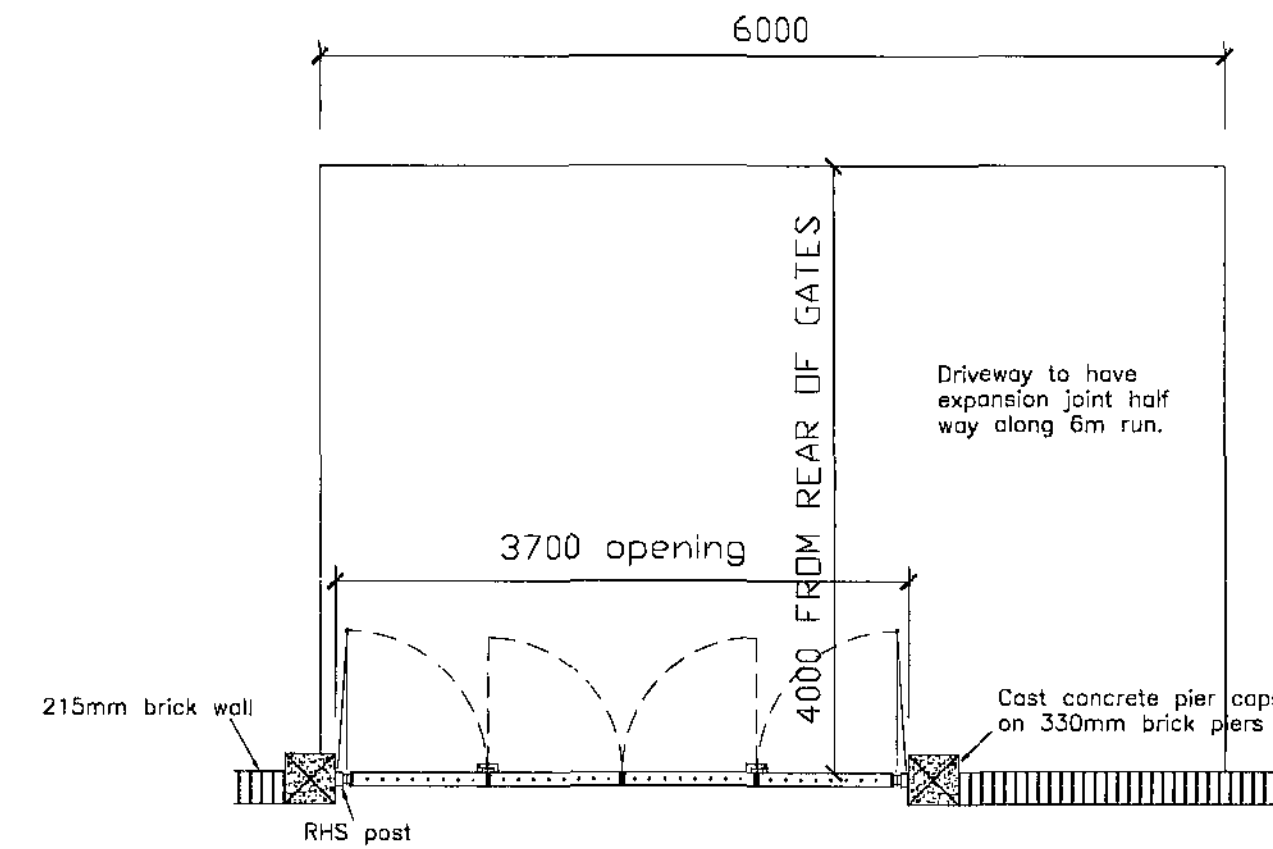


DRIVE DOUBLE GATE PLAN ALTERNATIVE
SETTING OUT
SCALE 1:50

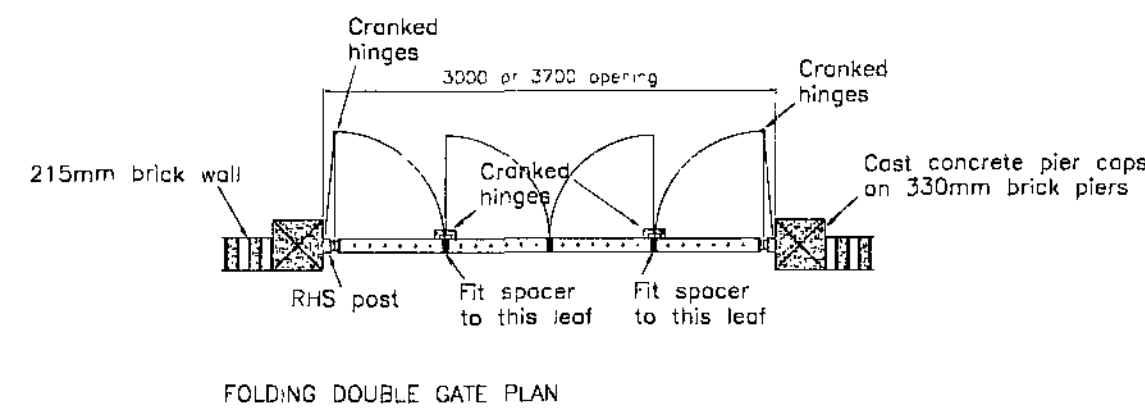


FOLDING DOUBLE GATE PLAN

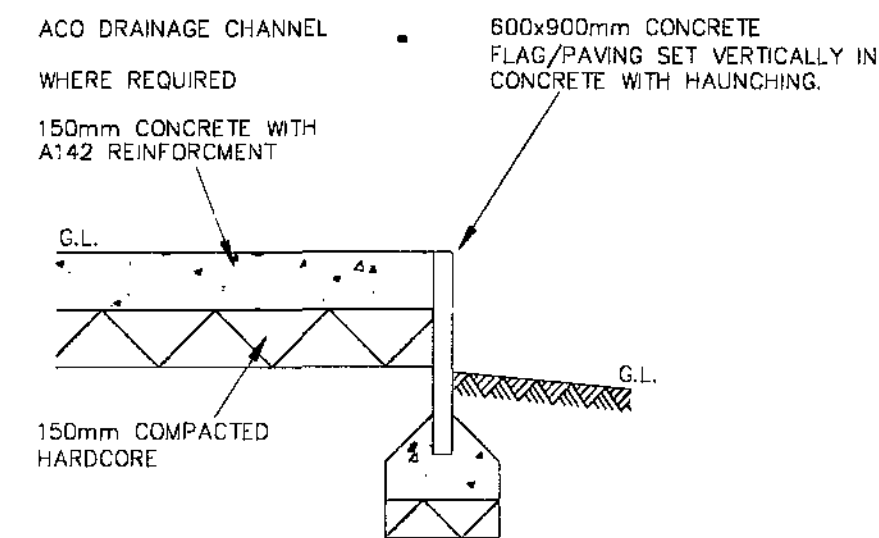

CONCRETE DRIVE WITH DIFFERENCE IN
LEVEL BETWEEN LEVEL-600MM
SCALE 1:20

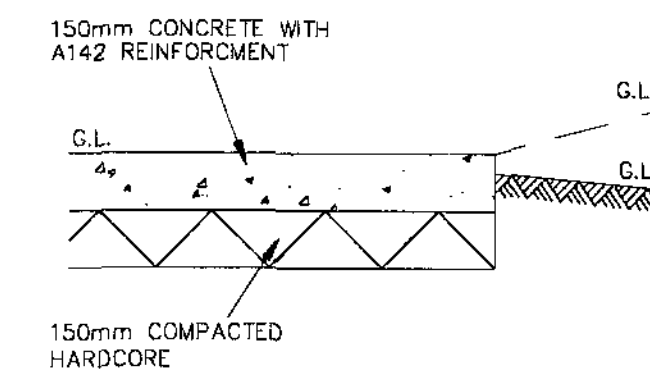

CONCRETE DRIVE WITH LITTLE OR NO
DIFFERENCE IN LEVEL
SCALE 1:20

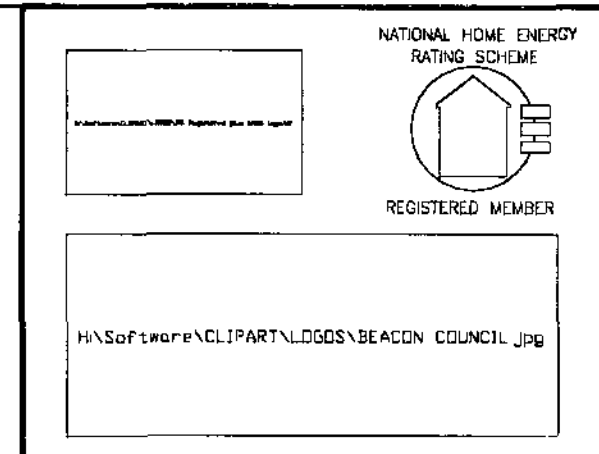


BARNSELEY
Metropolitan Borough Council

Property & Procurement
Alan White
Assistant Executive Director
Springfield House, Springfield St
Barnsley S70 6TH
Tel: 01226 770770
Fax: 01226 774399

PROJECT
WORSBROUGH COMMON
ENIRONMENTAL
WORKS

DRAWING
DRIVEWAYS
AND
BI-FOLD GATES

Drawn	Revision
ab	
Scale	Date
1:50	Sept 2008
Project Code	Drawing No.
HSG 4061	11

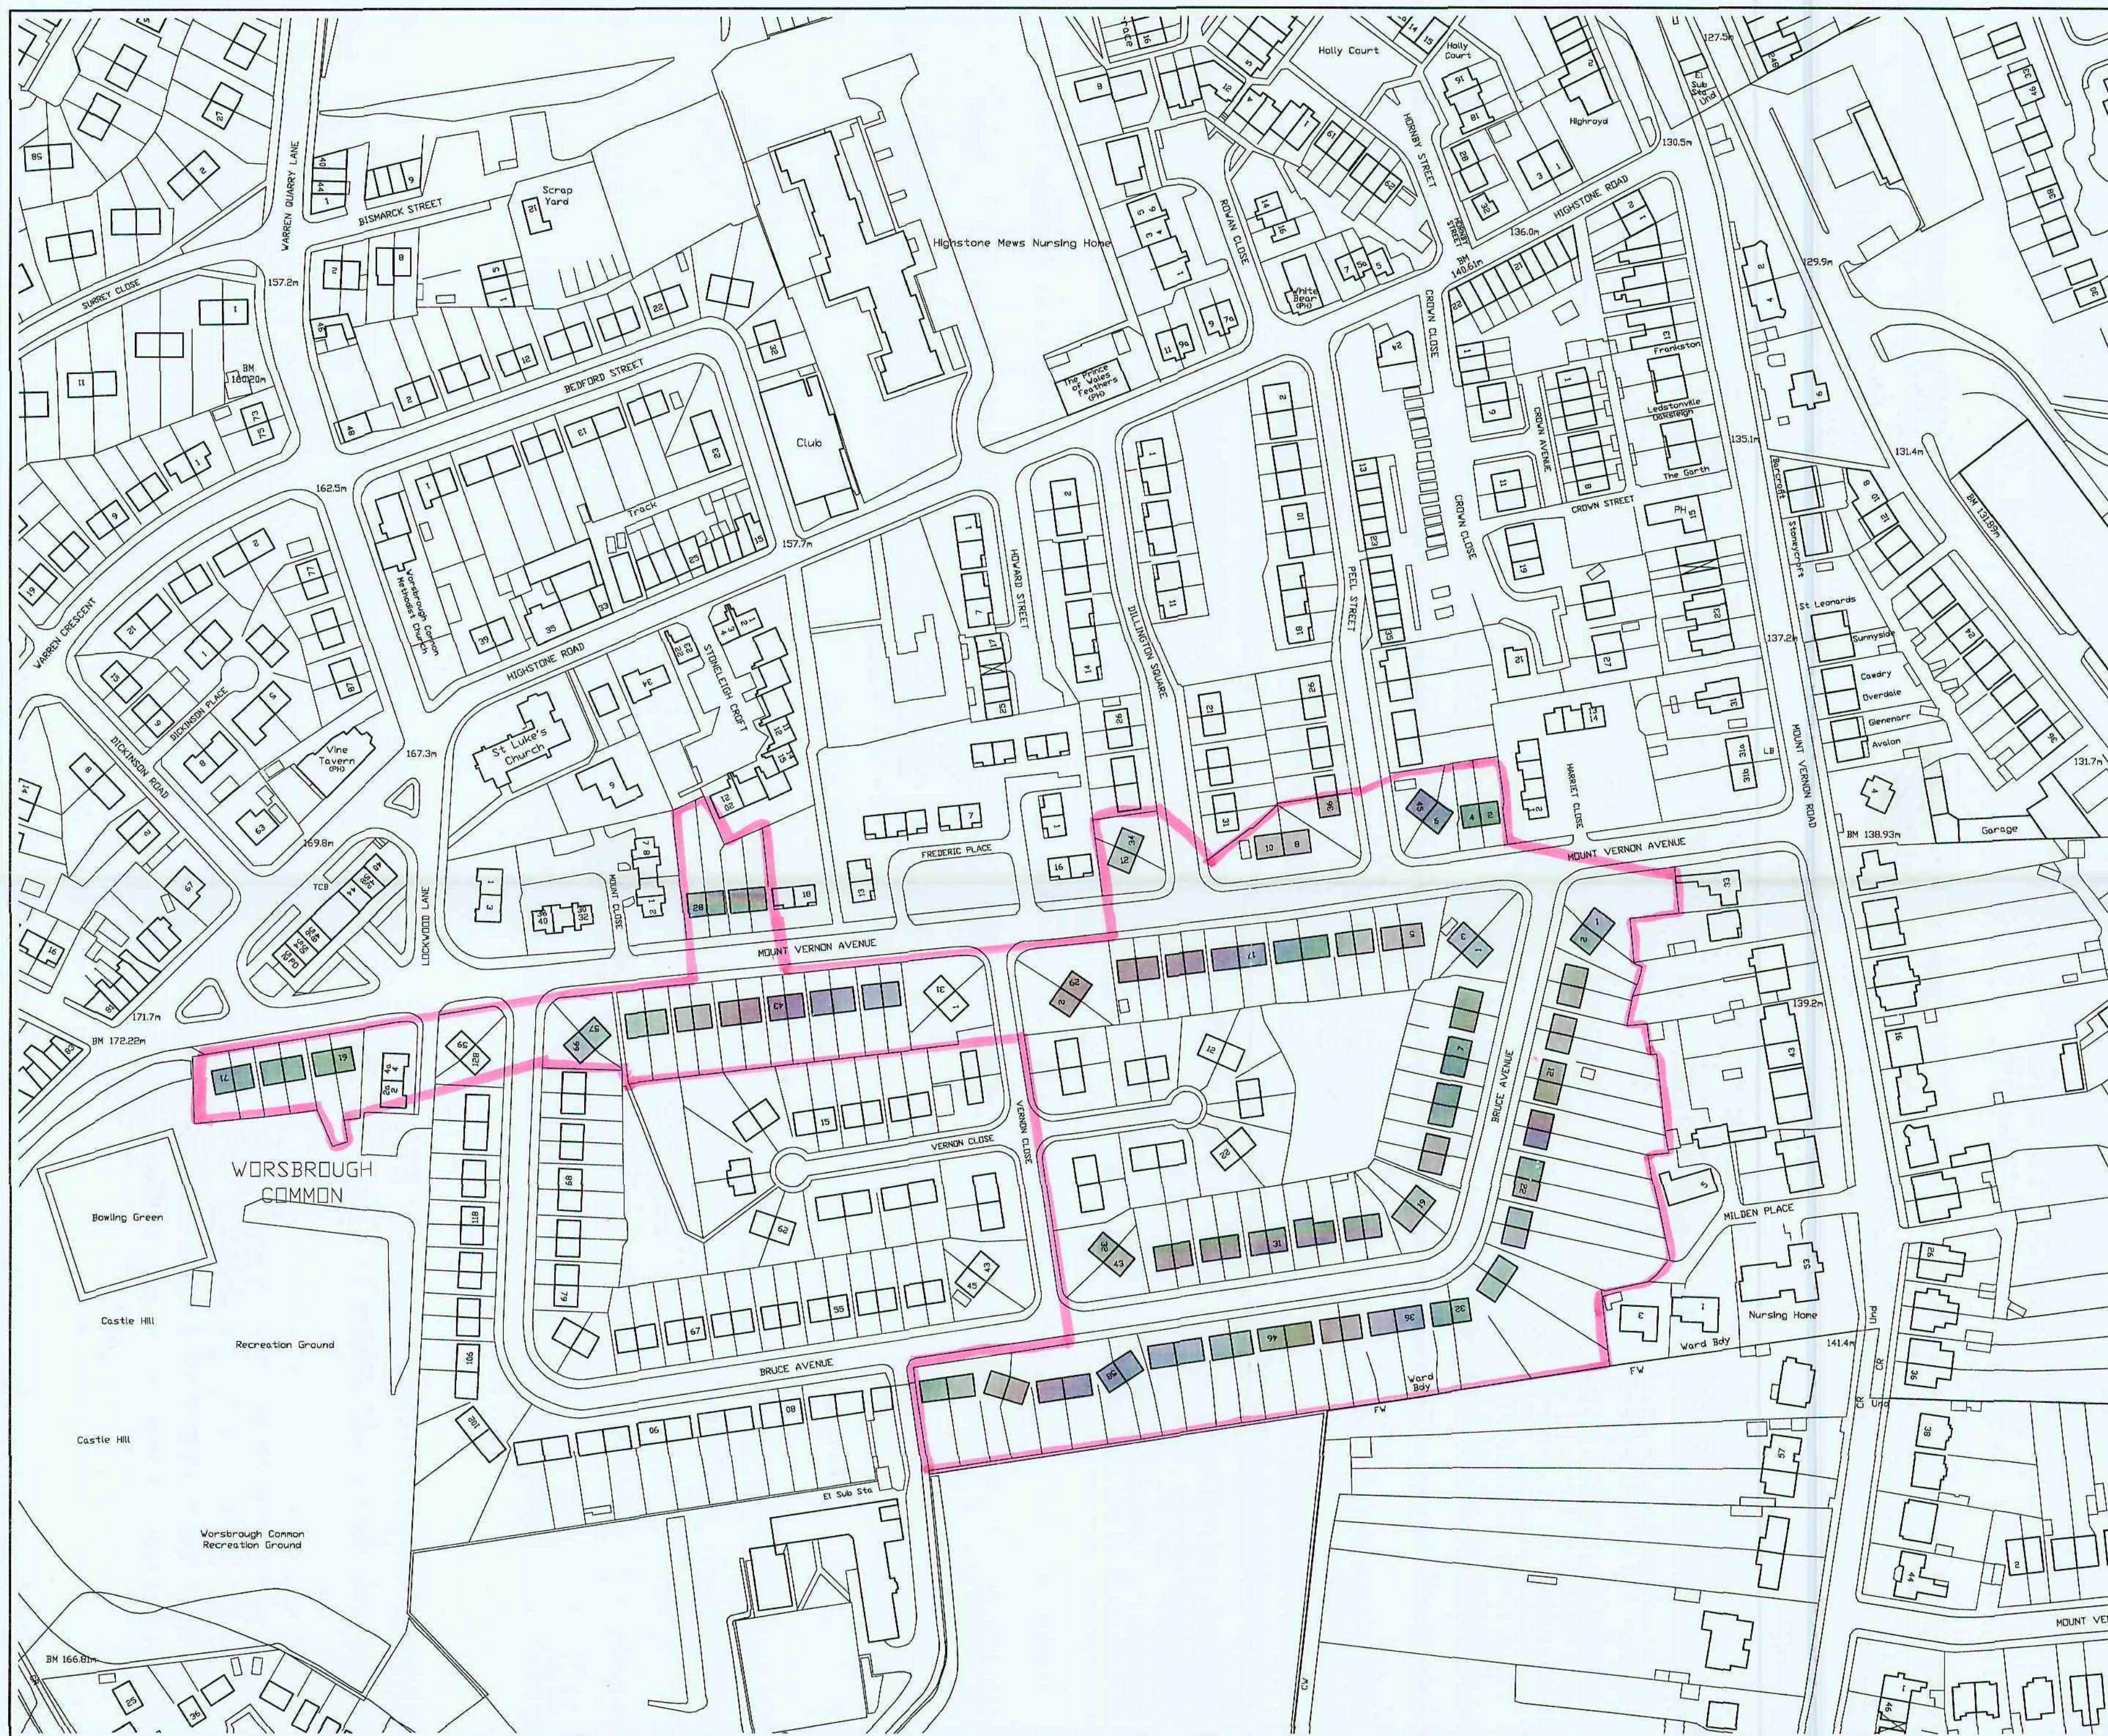

NATIONAL HOME ENERGY RATING SCHEME

REGISTERED MEMBER

H:\Software\CLIPART\LOGOS\BEACON COUNCIL.jpg

Reproduced from the FastMAP GIS v4.43

Ordnance Survey 1:1250 mapping with the permission of the Controller of Her Majesty's Stationery Office

CROWN COPYRIGHT

Unauthorised reproduction infringes Crown Copyright and may lead to prosecution or Civil Proceedings

Property & Procurement

B.M.B.C.

Springfield House, Barnsley S70 6HH

Date Aug 2008

LICENSE No. LA076090

N

BARNSELEY

Metropolitan Borough Council

Property & Procurement

Springfield House, Springfield St
Barnsley S70 6HH

Tel. 01226 774300
Fax. 01226 774399

PROJECT

WORSBROUGH COMMON
ENVIRONMENTAL
WORKS

DRAWING

LOCATION PLAN

Drawn

ab

Revision

Scale

1:1250

Date

Aug 2008

Project Code

HSG 4061

Drawing No.

07

C.A.D File Name

21 OCT 2008

Layer State