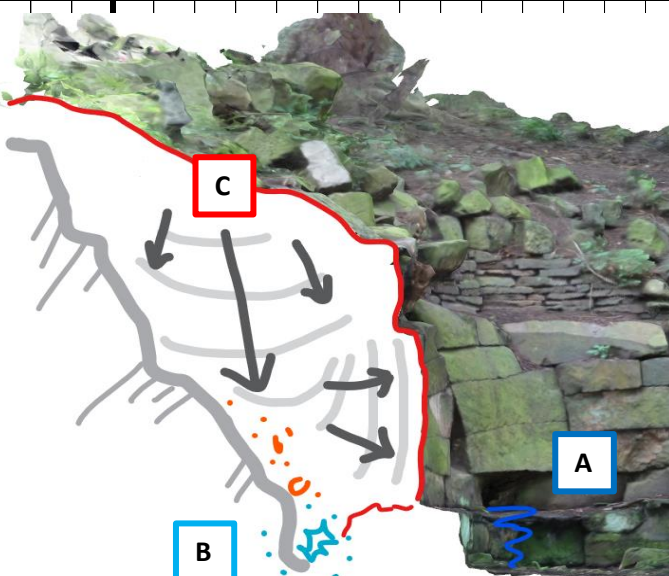
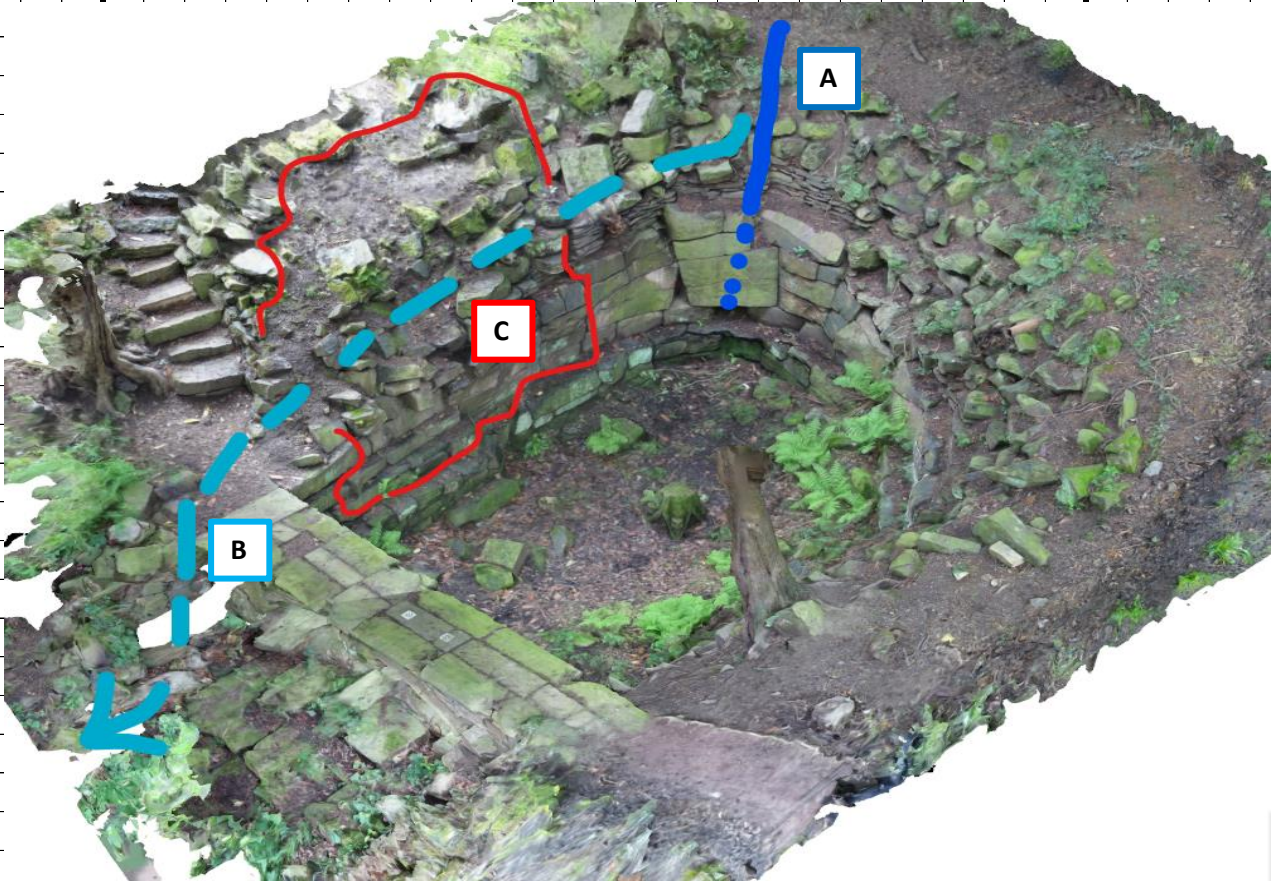


Project:	Cannon Hall, Cawthorne		Job No.	Calc Sheet No.
			19399Y	SK03
Part of Structure:	Plunge Pool - existing		Date	Calc By
			01/09/2021	AE

[illegible]

- [illegible]

A	Waling boards and scaffold props to be fitted across pool to prevent further movement of bank.
B	Prevent access to area immediately behind propped areas.
NB	Assumes source of water cannot be accessed, diverted or stopped. Temporary works design by others.

- | | | | | | | | | | |
|----------|--|--|--|--|--|--|--|--|--|
| A | Bank masonry to be carefully dismantled and rebuilt with suitable lime mortar. | | | | | | | | |
| B | New bank core, suitably benched onto solid material behind. Possibly rock fill, gabions or masonry - TBC with excavation. | | | | | | | | |
| C | Stone or concrete lintel to form culvert over assumed existing water channel, with geotextile over and suitably bedded into sound materials either side. | | | | | | | | |