



750MM DEEP ROLLED FASCIA (SCALE 1:50)



BLAZE
5 Patricia Way, Pysons Road,
Broadstairs, Kent. CT10 2XZ
T +44 (0) 1843 601075 F +44 (0) 1843 867924
design@blazeneon.com
www.blazeneon.com





EXISTING ELEVATION




PROPOSED ELEVATION



SECTION DETAIL

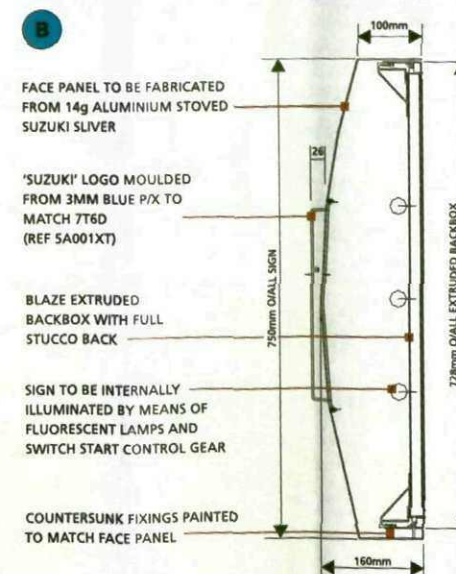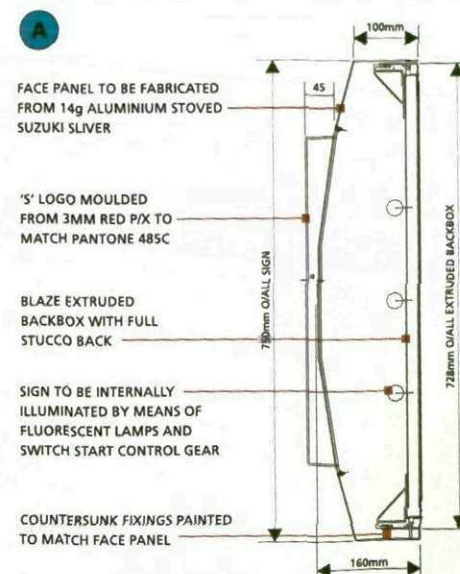

750mm DEEP ROLLED FASCIA - SCALE 1:10 @ A3

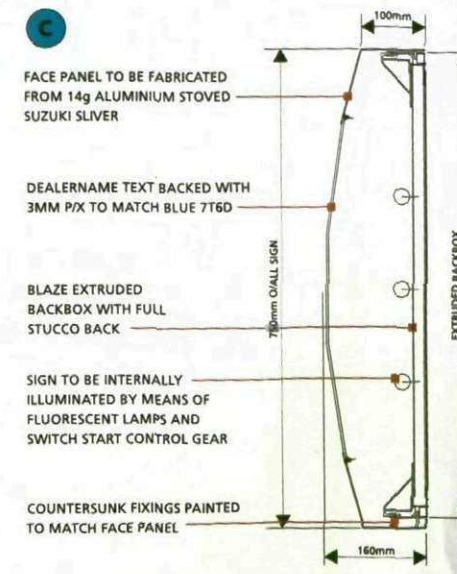

- ☐ Colour references to be confirmed ☐ Font style to be confirmed ☐ Fixing details to be confirmed ☐ Original artwork required ☐ All dimensions to be confirmed



BARNSELY



THE COPYRIGHT OF THIS DRAWING IS OWNED BY
BLAZE NEON LIMITED AND IS NOT TO BE DISCLOSED TO
OTHER PERSONS OR TO BE USED FOR
MANUFACTURING PURPOSES WITHOUT PERMISSION.

Revision

Note: Drawn: Date:

BLAZE STANDARD PAINT FINISH IS 60% SEMI
CLIENT TO ADVISE PRIOR TO APPROVAL IF
FINISHES ARE REQUIRED

DRAWING SHOWN FOR VISUAL PURPOSES ONLY
ACTUAL SIGNAGE CONSTRUCTION (MANUFACTURE
MATERIALS & TECHNIQUES) MAY DIFFER TO THO
SHOWN & ARE SUBJECT TO FINAL SITE CONDITIO



MODULE SIGNS (2-OFF)

(SCALE 1:15)


EXISTING ELEVATION



PROPOSED ELEVATION



SECTION DETAIL

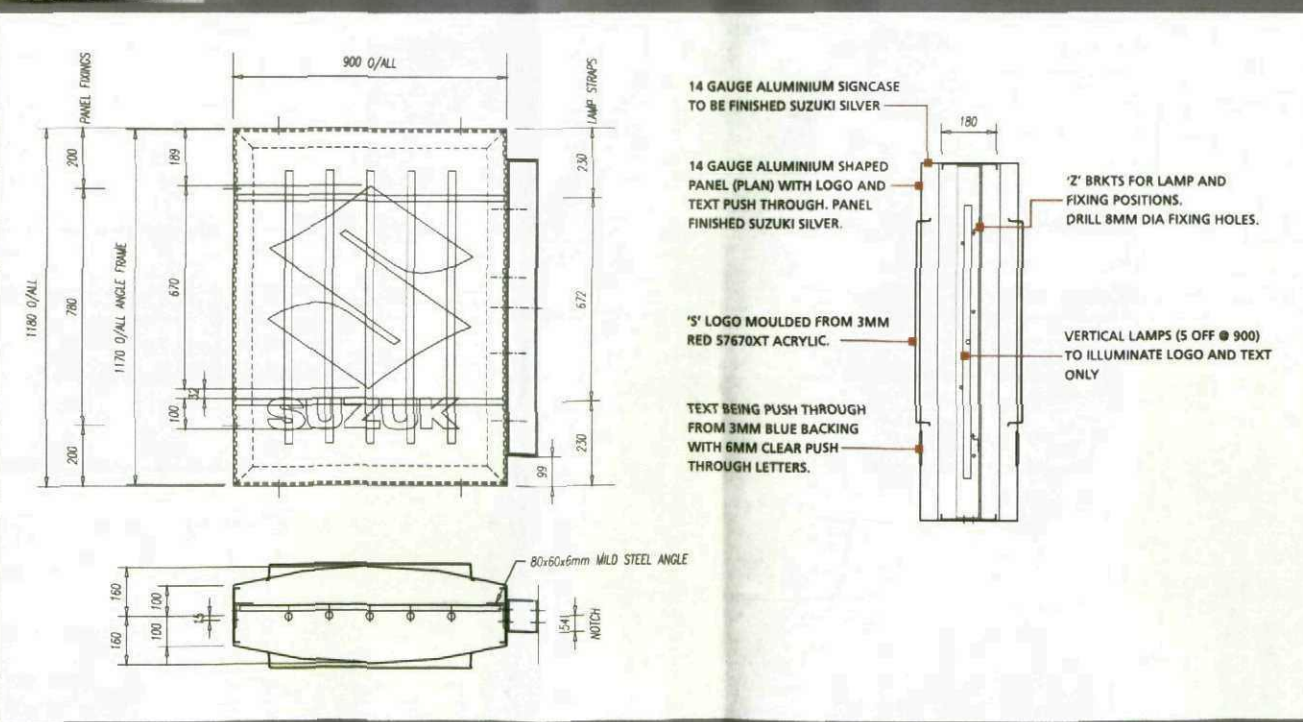

BLAZE NEON LTD

5 Patricia Way, Pysons Road,
Broadstairs, Kent. CT10 2XZ
T +44 (0) 1843 601075 F +44 (0) 1843 867924
design@blazeneon.com
www.blazeneon.com

Document Information

Client:



Address:

42 DONCASTER ROAD
BARNSELY S70 1TL

Sheet Number:
2 of 4

Scale:
AS SHOWN

Date:
21/08/08

Drawn By:
BARRY SULLIVAN

Drawing Number:
102410

Sign information

PROJECTING SIGN

Rolled aluminium panels,
Fret cut with push through acrylic letters
and standard moulded 'S'
Internally illuminated by flourescent tubes.

Revision

Note: Drawn: Date:

BLAZE STANDARD PAINT FINISH IS 60% SEMI GLOSS.
CLIENT TO ADVISE PRIOR TO APPROVAL IF SPECIAL
FINISHES ARE REQUIRED

DRAWING SHOWN FOR VISUAL PURPOSES ONLY.
ACTUAL SIGNAGE CONSTRUCTION (MANUFACTURE,
MATERIALS & TECHNIQUES) MAY DIFFER TO THOSE
SHOWN & ARE SUBJECT TO FINAL SITE CONDITIONS

○ Colour references to be confirmed

○ Font style to be confirmed

○ Fixing details to be confirmed

○ Original artwork required

○ All dimensions to be confirmed



BARNSELY



THE COPYRIGHT OF THIS DRAWING IS OWNED BY
BLAZE NEON LIMITED AND IS NOT TO BE DISCLOSED TO
OTHER PERSONS OR TO BE USED FOR
MANUFACTURING PURPOSES WITHOUT PERMISSION.



WINDOW GRAPHICS

(SCALE 1:5)



BLAZE NEON LTD

5 Patricia Way, Pysons Road,
Broadstairs, Kent. CT10 2XZ

T +44 (0) 1843 601075 F +44 (0) 1843 867924
design@blazeneon.com
www.blazeneon.com



6.9M REQUIRED

EXISTING ELEVATION



PROPOSED ELEVATION



Document Information

Client:



Address:

42 DONCASTER ROAD
BARNSELY S70 1TL

Sheet Number:

3 of 4

Scale:

AS SHOWN

Date:

21/08/08

Drawn By:

BARRY SULLIVAN

Drawing Number:

102410

Sign information

SHOWROOM WINDOW GRAPHICS

Reverse applied graphics in white vinyl.
Overall area required for application -
500mm x 350mm (Hours to be confirmed)

SHOWROOM WINDOW GRAPHICS

Reverse applied vinyl to showroom
windows in accordance with health &
safety regulations.
Dots to run full length of each
showroom window

Revision

Note: Drawn: Date:



OPENING HOURS TO BE CONFIRMED



BLAZE STANDARD PAINT FINISH IS 60% SEMI GLOSS.
CLIENT TO ADVISE PRIOR TO APPROVAL IF SPECIAL
FINISHES ARE REQUIRED

☐ Colour references to be confirmed

☐ Font style to be confirmed

☐ Fixing details to be confirmed

☐ Original artwork required

☐ All dimensions to be confirmed



BARNSELY



THE COPYRIGHT OF THIS DRAWING IS OWNED BY
BLAZE NEON LIMITED AND IS NOT TO BE DISCLOSED TO
OTHER PERSONS OR TO BE USED FOR
MANUFACTURING PURPOSES WITHOUT PERMISSION.

DRAWING SHOWN FOR VISUAL PURPOSES ONLY.
ACTUAL SIGNAGE CONSTRUCTION (MANUFACTURE,
MATERIALS & TECHNIQUES) MAY DIFFER TO THOSE
SHOWN & ARE SUBJECT TO FINAL SITE CONDITIONS