

Terrain Profile: Location 1 to Site


Summary

Profile Distance: 556 m

Total Ascent: 9 m

Total Descent: 3 m

Elevation Profile

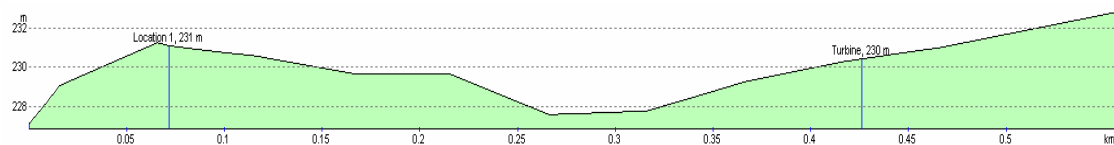

Waypoints

Leg	Name / Position / Elevation	Bearing	Distance	Ascent	Descent	Comments
0	WP2601 SE 23585 04852 227 m					
1	Location 1 SE 23656 04844 231 m	096°T	71.8 m	0 m	0 m	Location 1. Distance to Site = 358m. Cross section running east.
2	Turbine SE 24010 04836 230 m	091°T	354 m	3 m	3 m	
3	WP2604 SE 24140 04832 233 m	091°T	130 m	2 m	0 m	
Totals:			556 m	9 m	3 m	

Prepared By 3DVS