


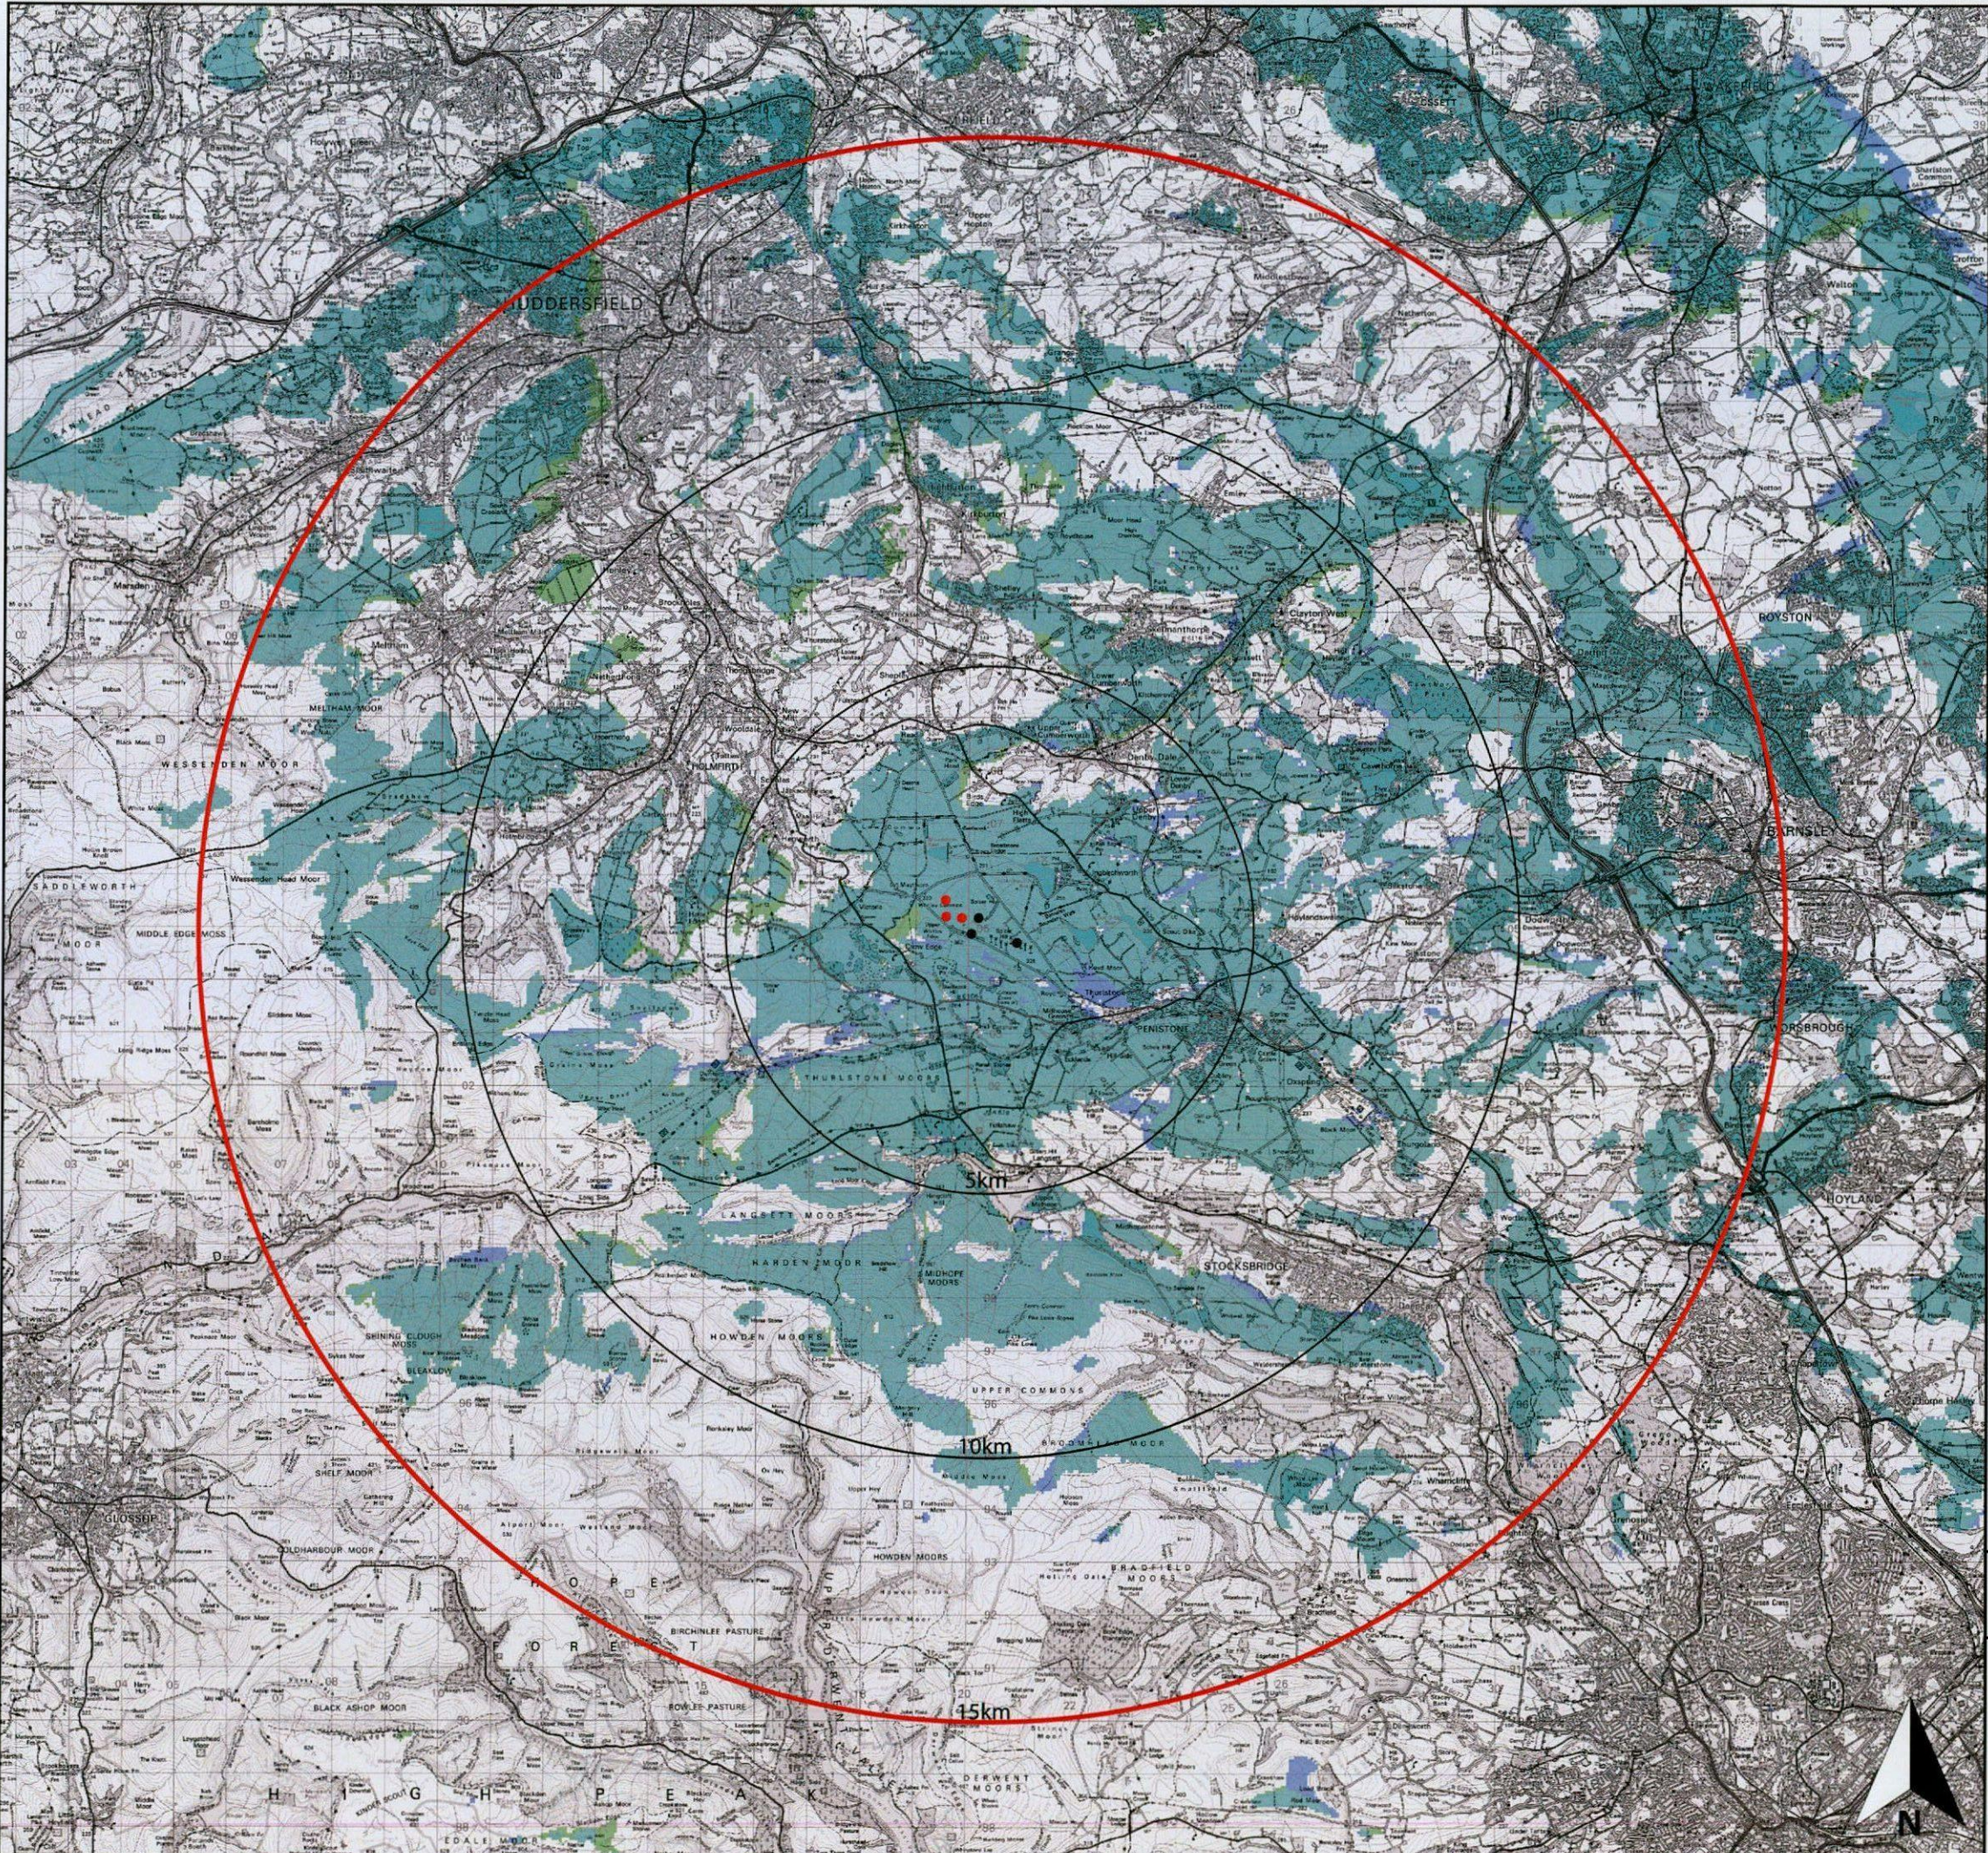

Project Name: Spicer Hill Extension
Document Title: Cumulative ZTV to Tip Height for 15km Radii - Blackstone Edge (Operational)
Scale: 1:125,000 @ A3


- Key:
- Proposed Wind Turbine Locations
 - Other Projects Wind Turbine Locations
 - 5 & 10km Radii from Site Centre
 - 15km Landscape and Visual Study Area
 - Spicer Hill Ext Visible
 - Blackstone Edge Visible
 - Spicer Hill Ext and Blackstone Edge Visible

Reproduced from Ordnance Survey digital map data © Crown copyright 2014. All rights reserved. License number 010003167

Client: JG Pears Ltd.
Drawing by: Green Cat Renewables Ltd

Document Number: C1490-395/Fig 7.8b
Version: 1.0
Author: AM
Checked by: AW
Approved By: GM
Date: 21/10/2014




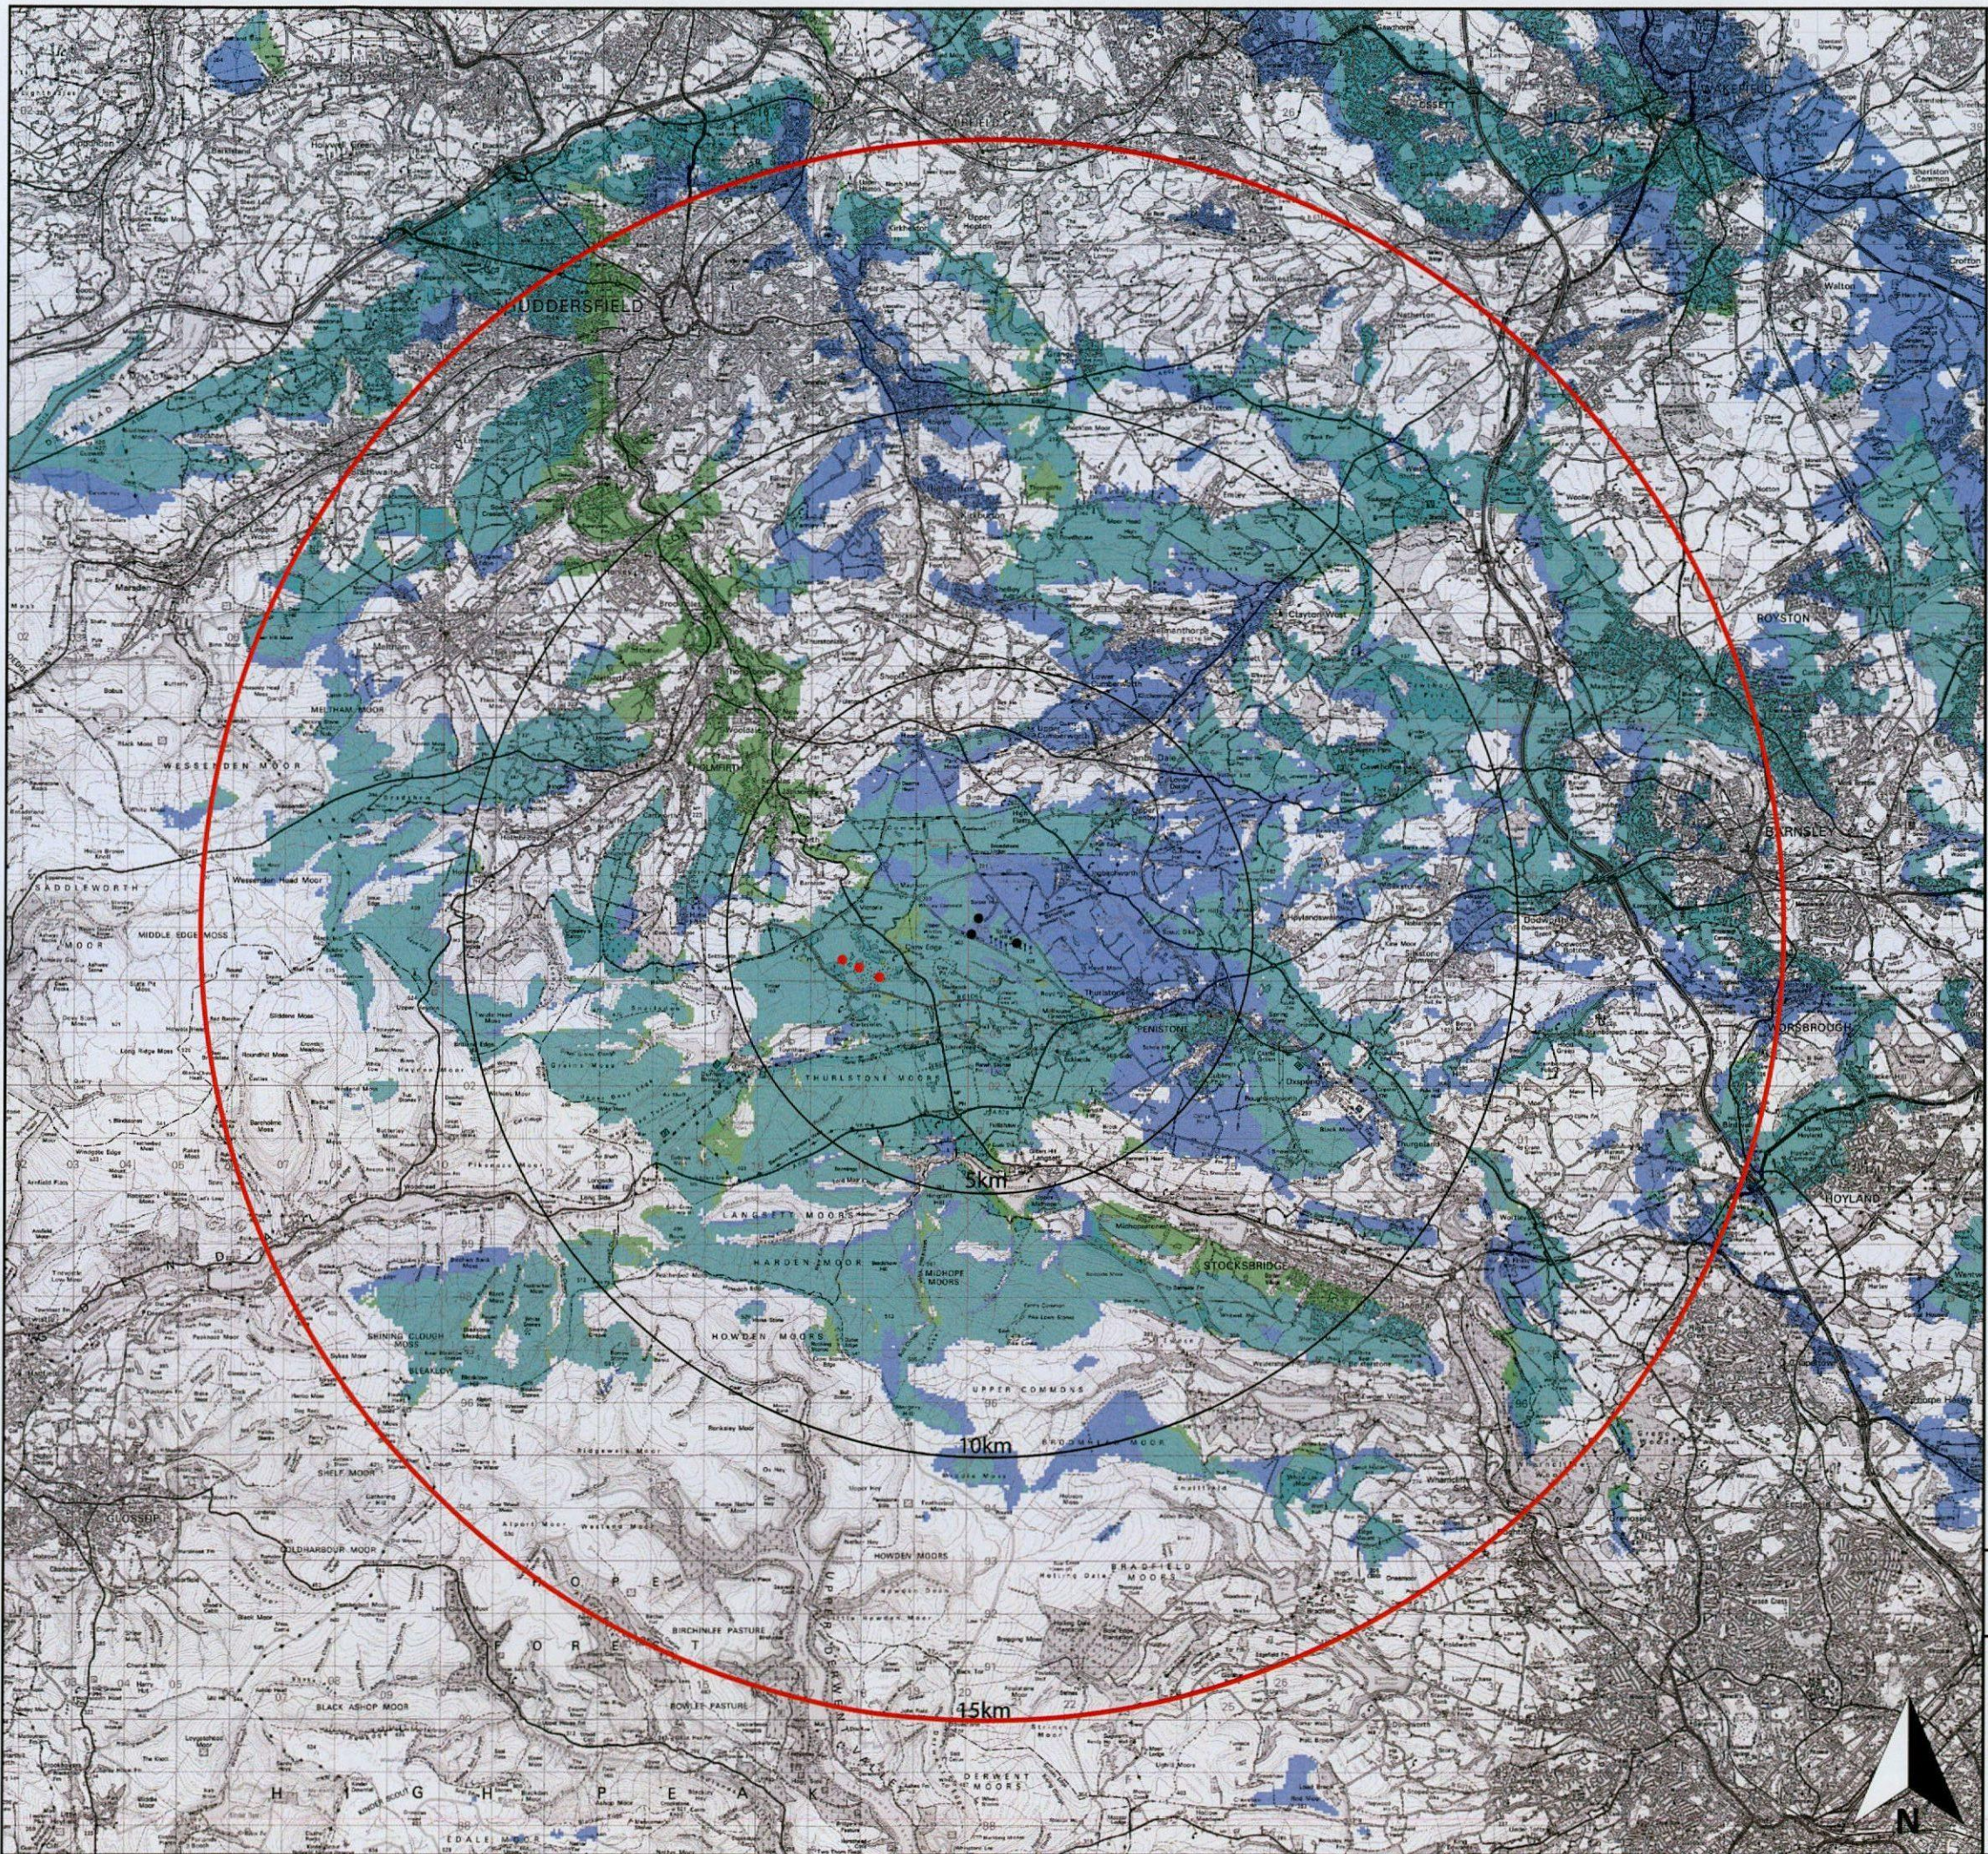

Project Name: Spicer Hill Extension

Document Title: Cumulative ZTV to Tip Height for 15km Radii - Hazlehead (Operational)

Scale: 1:125,000 @ A3

 - Key:
-  Proposed Wind Turbine Locations
 -  Other Projects Wind Turbine Locations
 -  5 & 10km Radii from Site Centre
 -  15km Landscape and Visual Study Area
 -  Spicer Hill Ext Visible
 -  Hazlehead Visible
 -  Spicer Hill Ext and Hazlehead Visible

Reproduced from Ordnance Survey digital map data © Crown copyright 2014. All rights reserved. License number 010003167

Client: JG Pears Ltd.

Drawing by: Green Cat Renewables Ltd

Document Number: C1490-395/Fig 7.8c

Version: 1.0


Author: AM

Checked by: AW

Approved By: GM

Date: 21/10/2014



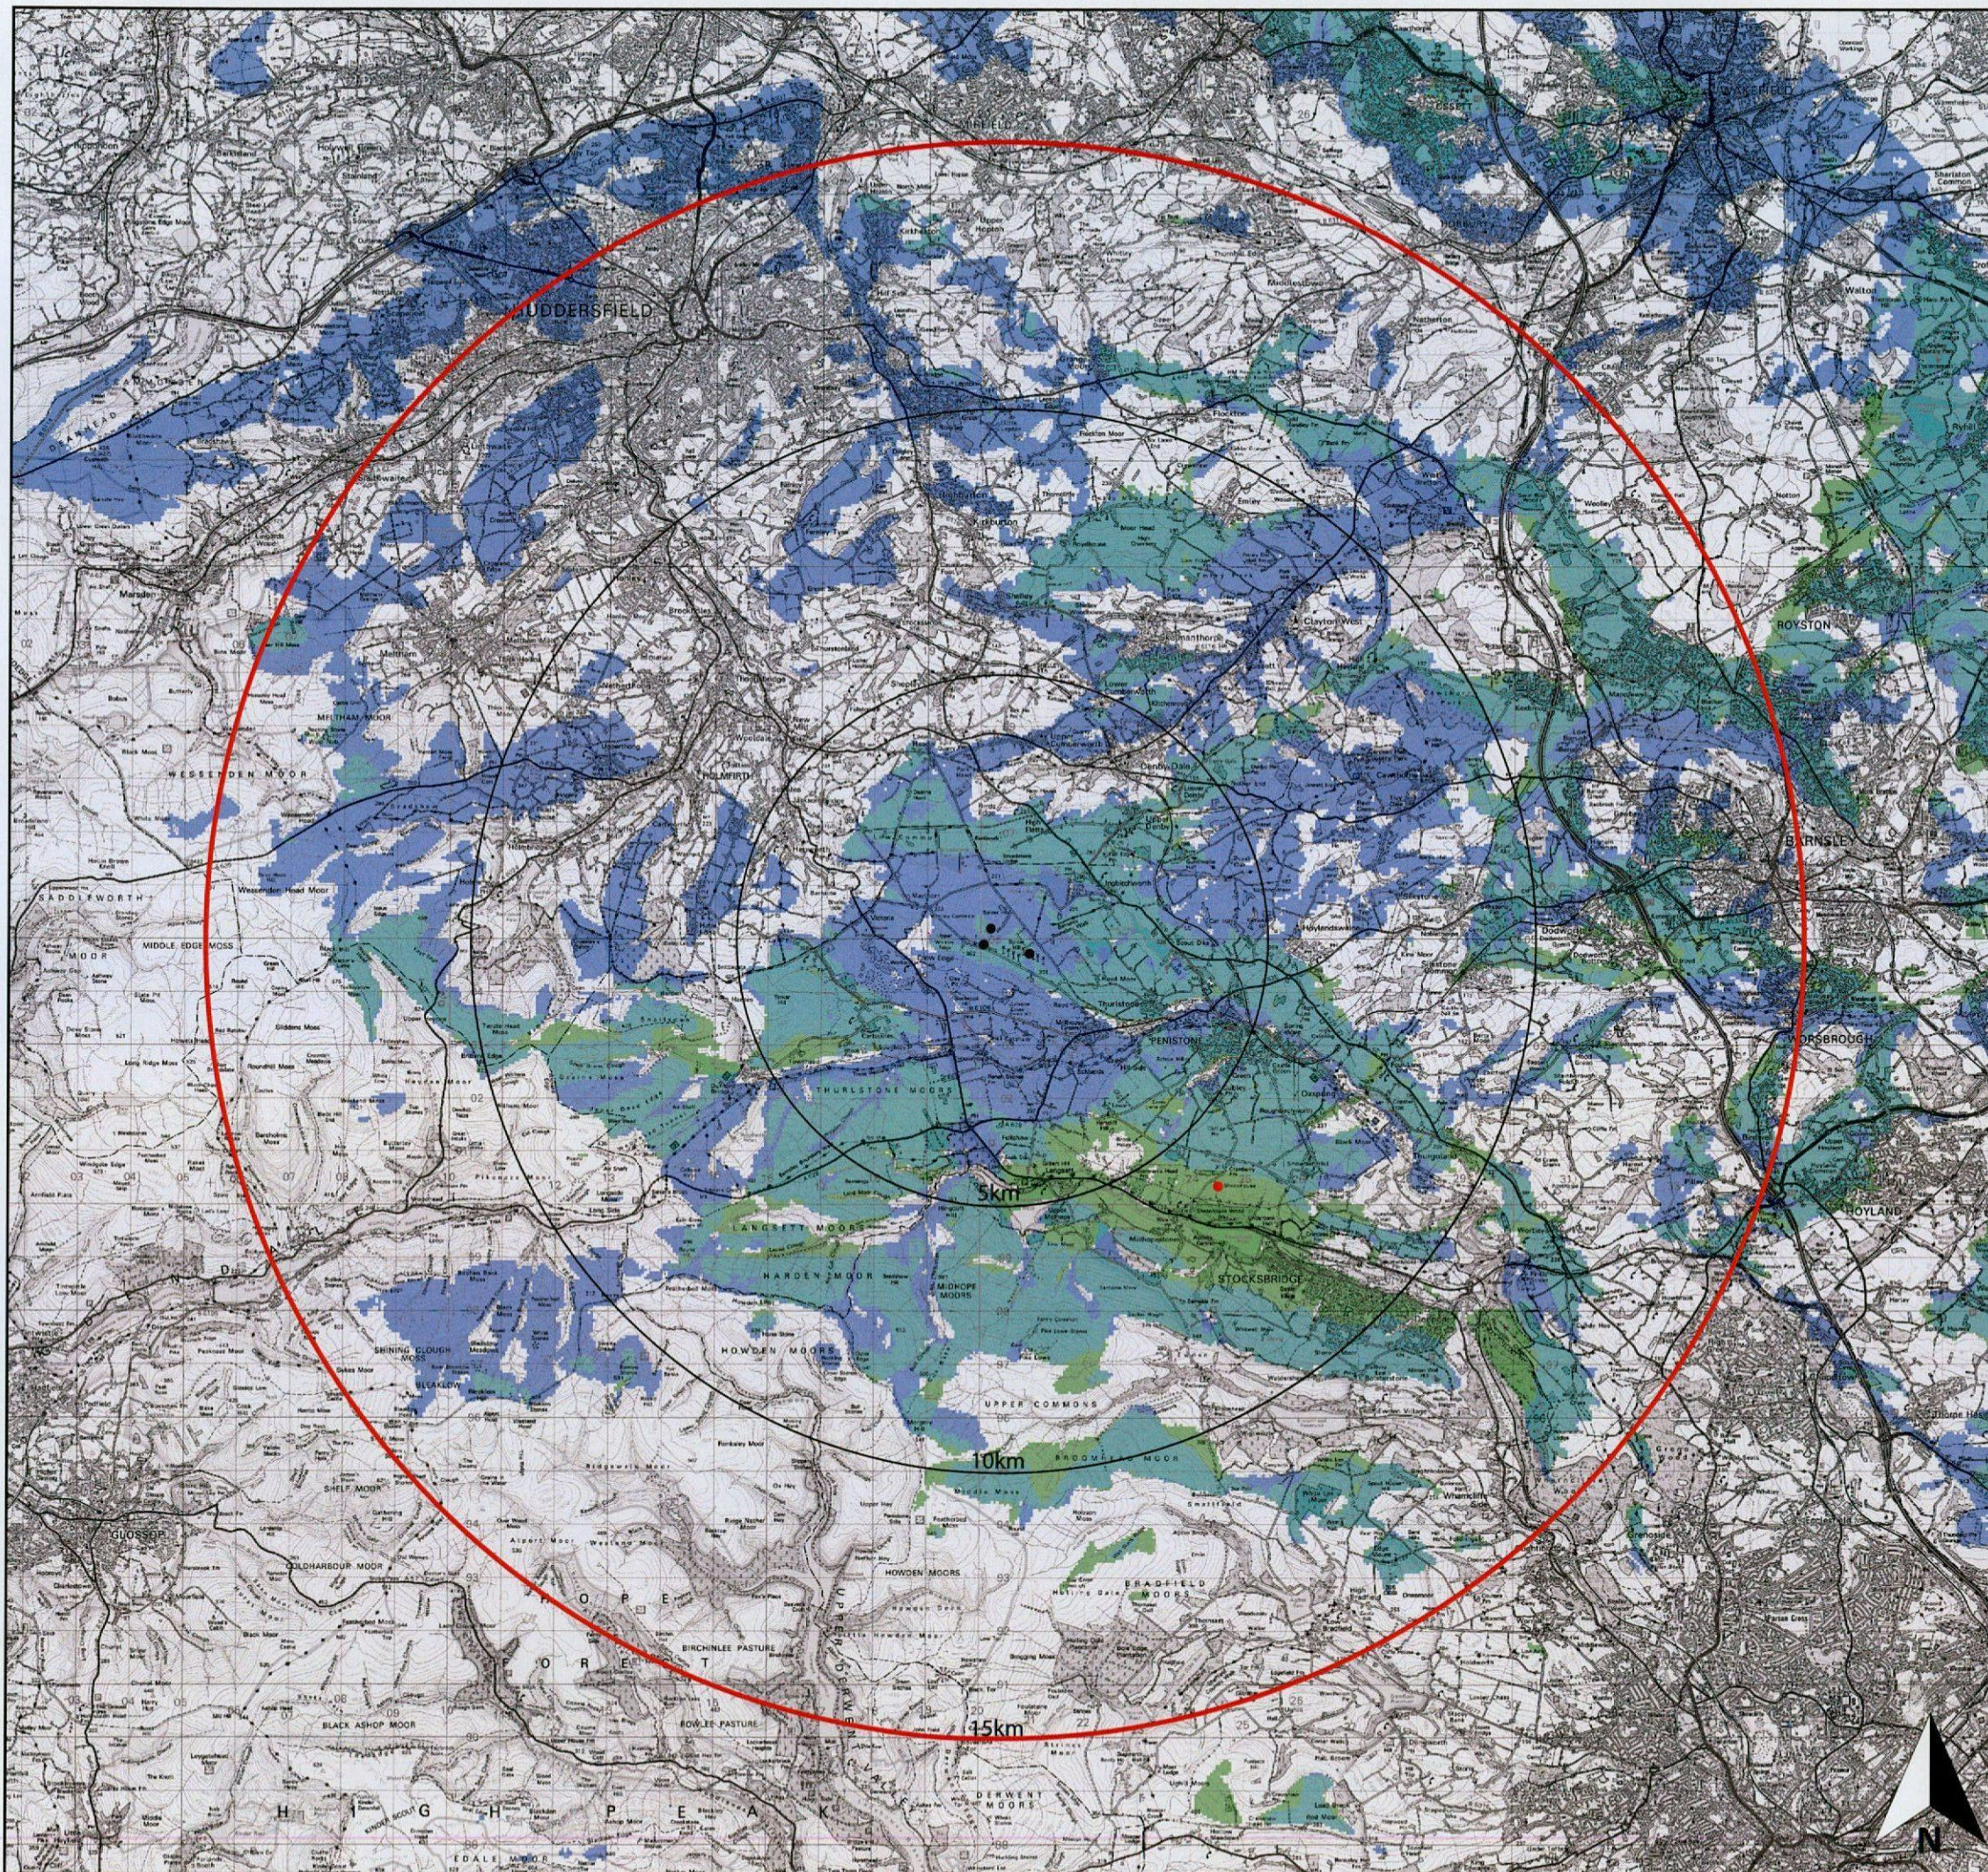

Project Name: Spicer Hill Extension
Document Title: Cumulative ZTV to Tip Height for 15km Radii - Sheephouse Heights (In Planning)
Scale: 1:125,000 @ A3


- Key:
- Proposed Wind Turbine Locations
 - Other Projects Wind Turbine Locations
 - 5 & 10km Radii from Site Centre
 - 15km Landscape and Visual Study Area
 - Spicer Hill Ext Visible
 - Sheephouse Heights Visible
 - Spicer Hill Ext and Sheephouse Heights Visible

Reproduced from Ordnance Survey digital map data © Crown copyright 2014. All rights reserved. License number 010003167

Client: JG Pears Ltd.
Drawing by: Green Cat Renewables Ltd

Document Number: C1490-395/Fig 7.8d
Version: 1.0
Author: AM
Checked by: AW
Approved By: GM
Date: 21/10/2014
©Green Cat Renewables Ltd



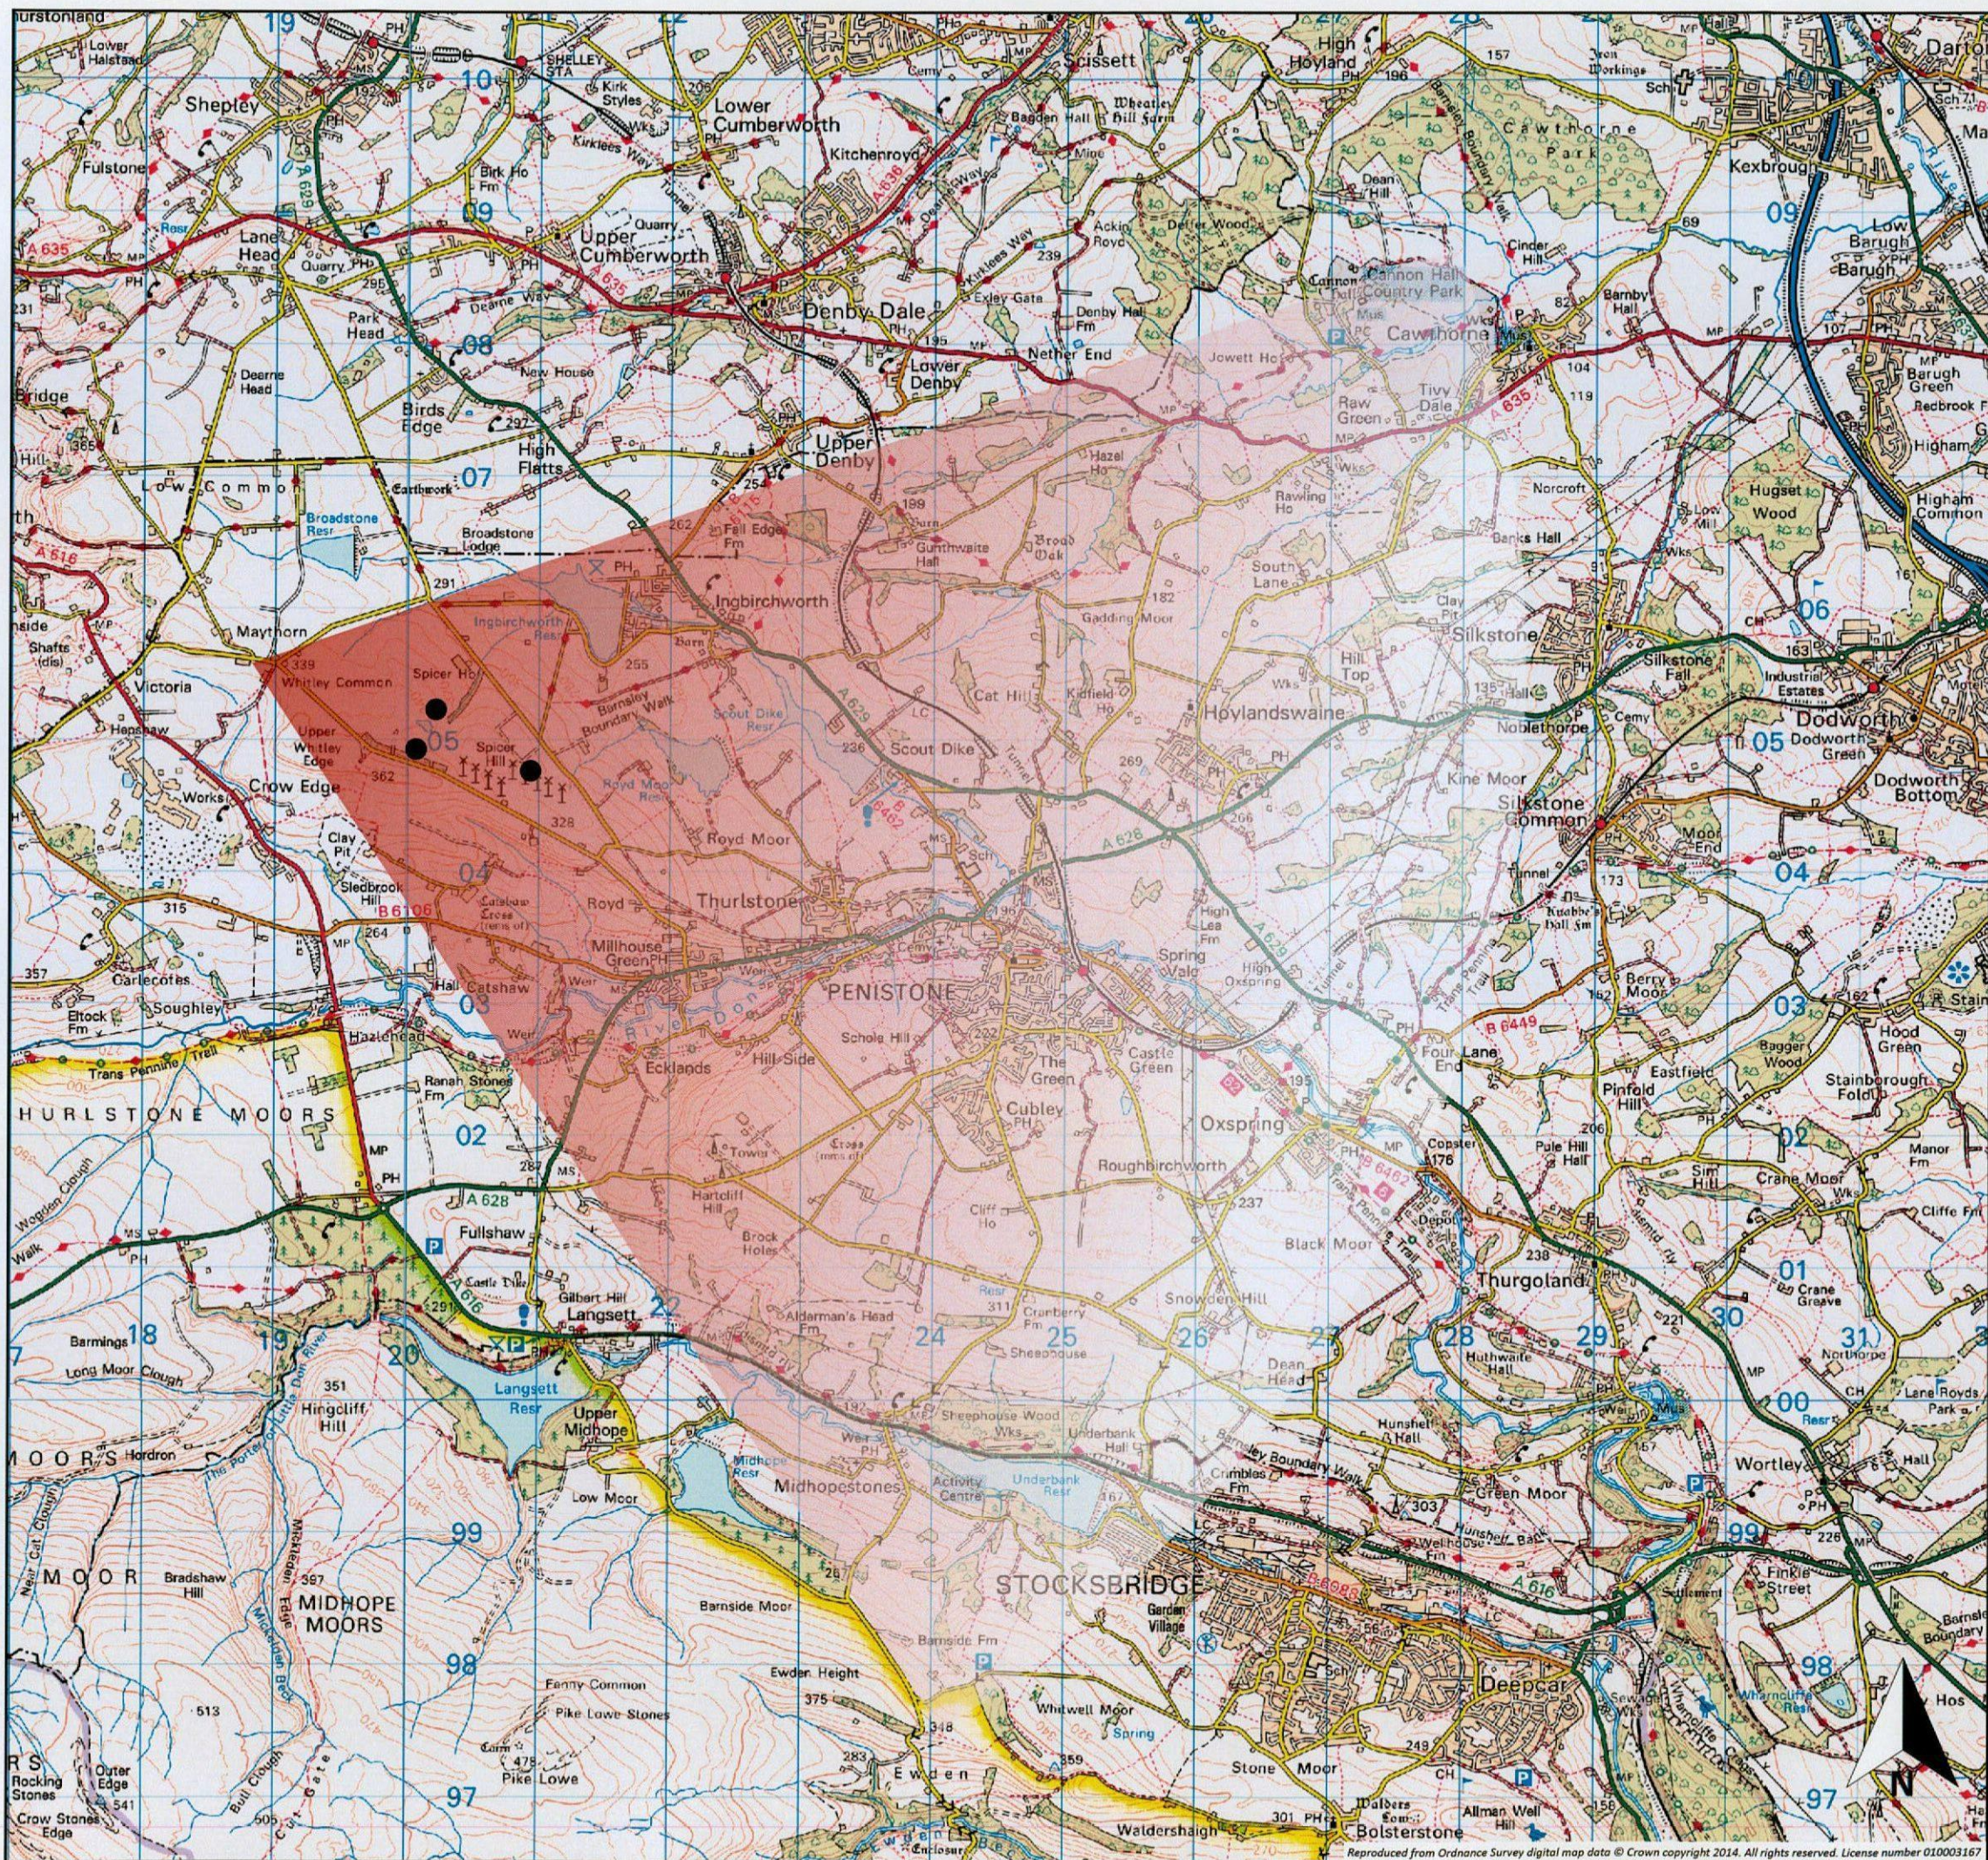

Project Name: Spicer Hill Extension

Document Title: VP01 - WW2 Bunker

Scale: 1:50,000 @ A3

Key:

- Proposed Turbine Location
-  76° Field of View

Viewpoint Information

Viewpoint Location: E419021 N405592
Viewpoint Elevation: 337m (A.O.D)
View Direction: 113°
Distance to Turbine: 1.2km
Visibility: 4 Projects
Camera Type: D3100
Focal Length: 35mm
Effective Focal Length: 54.6mm
Date Taken: 24/03/2014
Time Taken: 11:24
Height above elevation: 1.5m

Visual Impact

Sensitivity: High
Magnitude: Low
Overall: Moderate

Please note for a 76° field of view, a viewing distance of 300mm is recommended.

Client: JG Pears Ltd

Drawing by: Green Cat Renewables Ltd

Document Number: C1490-395/Fig 7.9
Version: 1.0
Author: SS
Checked by: AW
Approved By: GM
Date: 15/08/2014



VP01 WW2 BUNKER, WHITLEY ROAD - PHOTOGRAPH OF EXISTING VIEW



VP01 WW2 BUNKER, WHITLEY ROAD - WIRELINE DRAWING

