
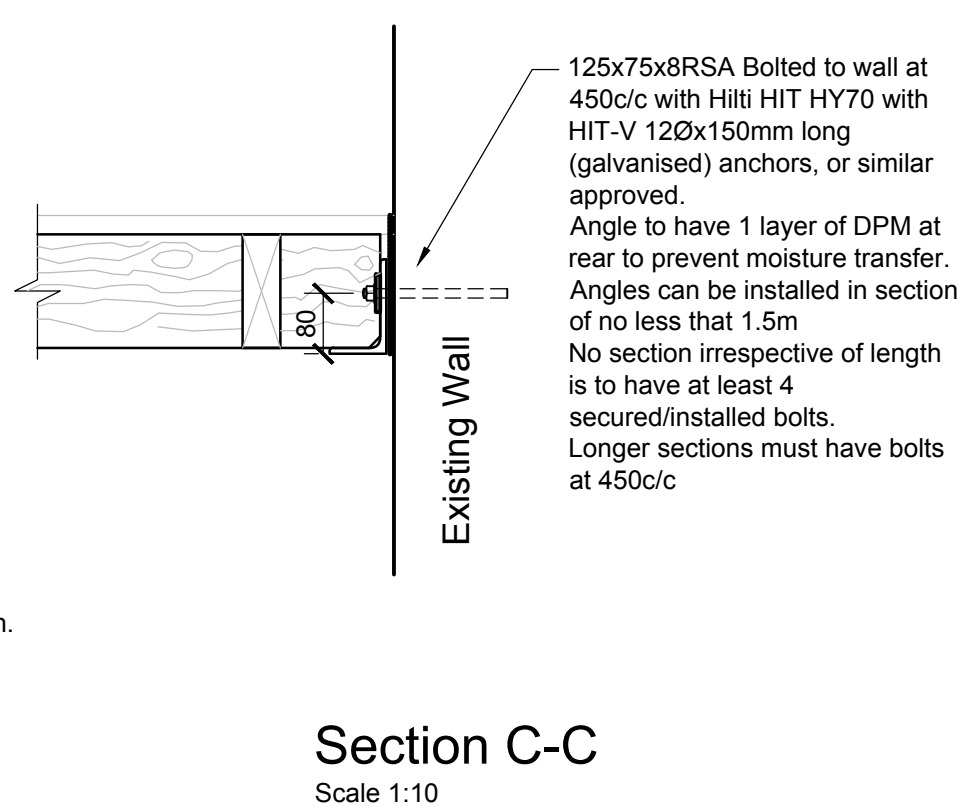
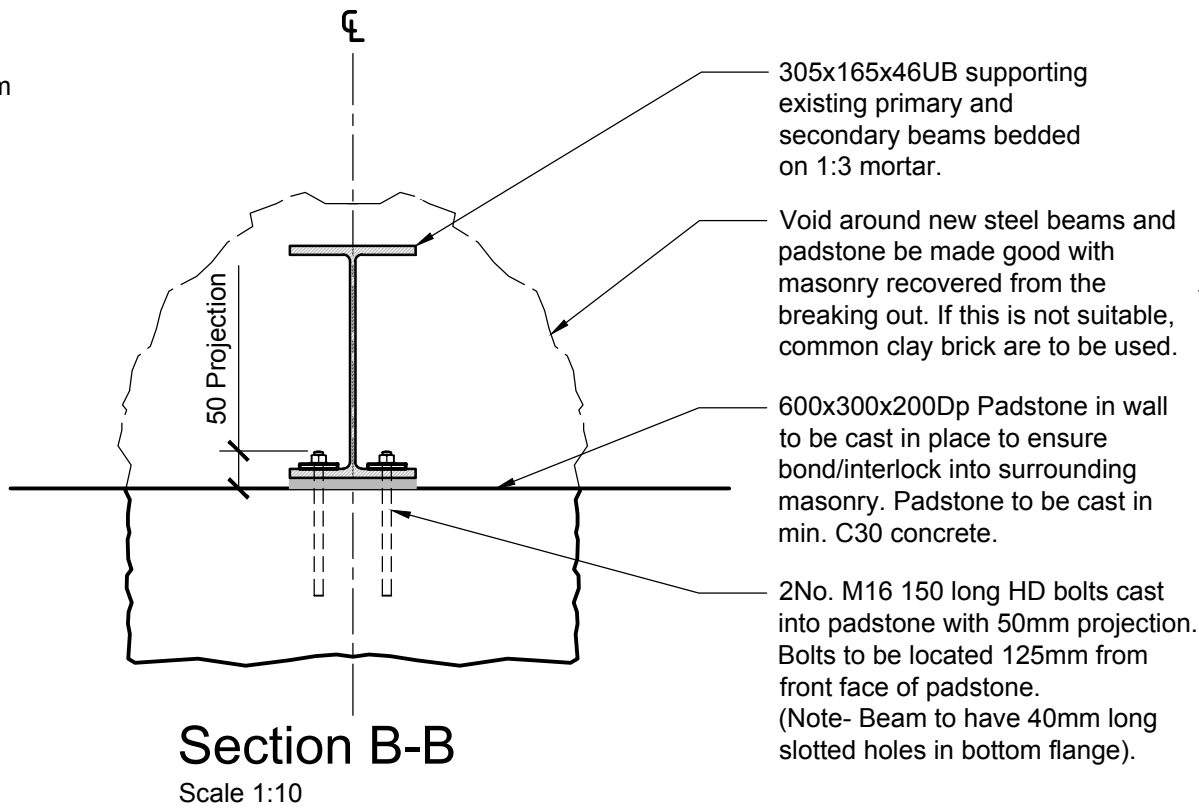
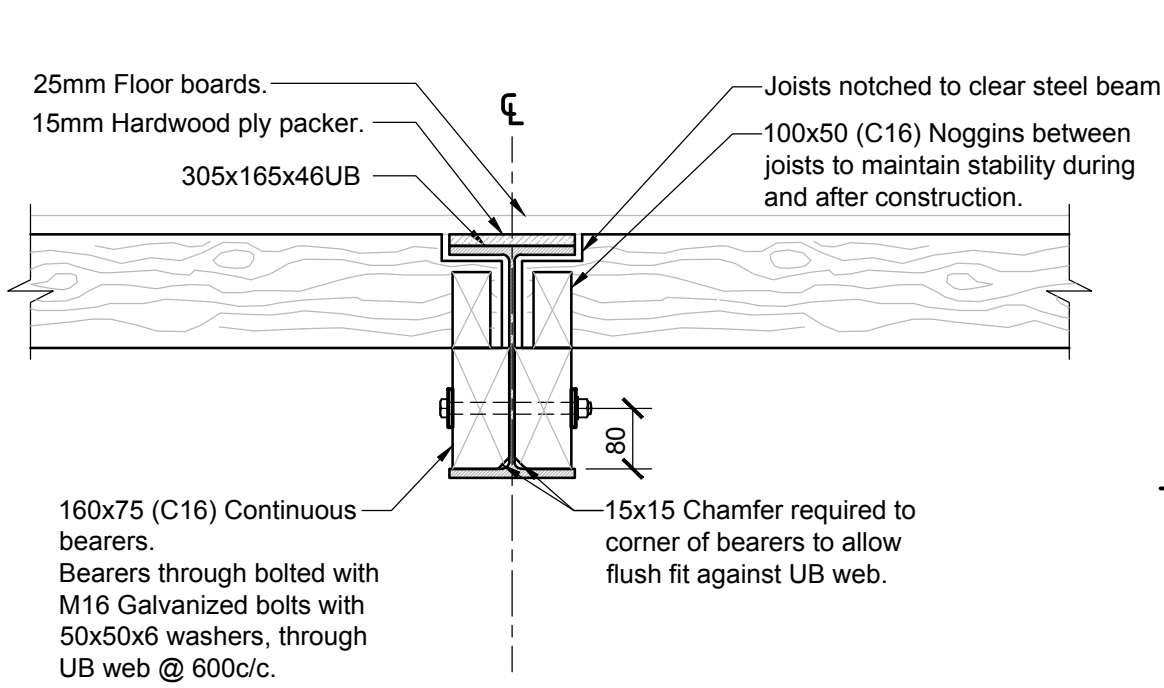


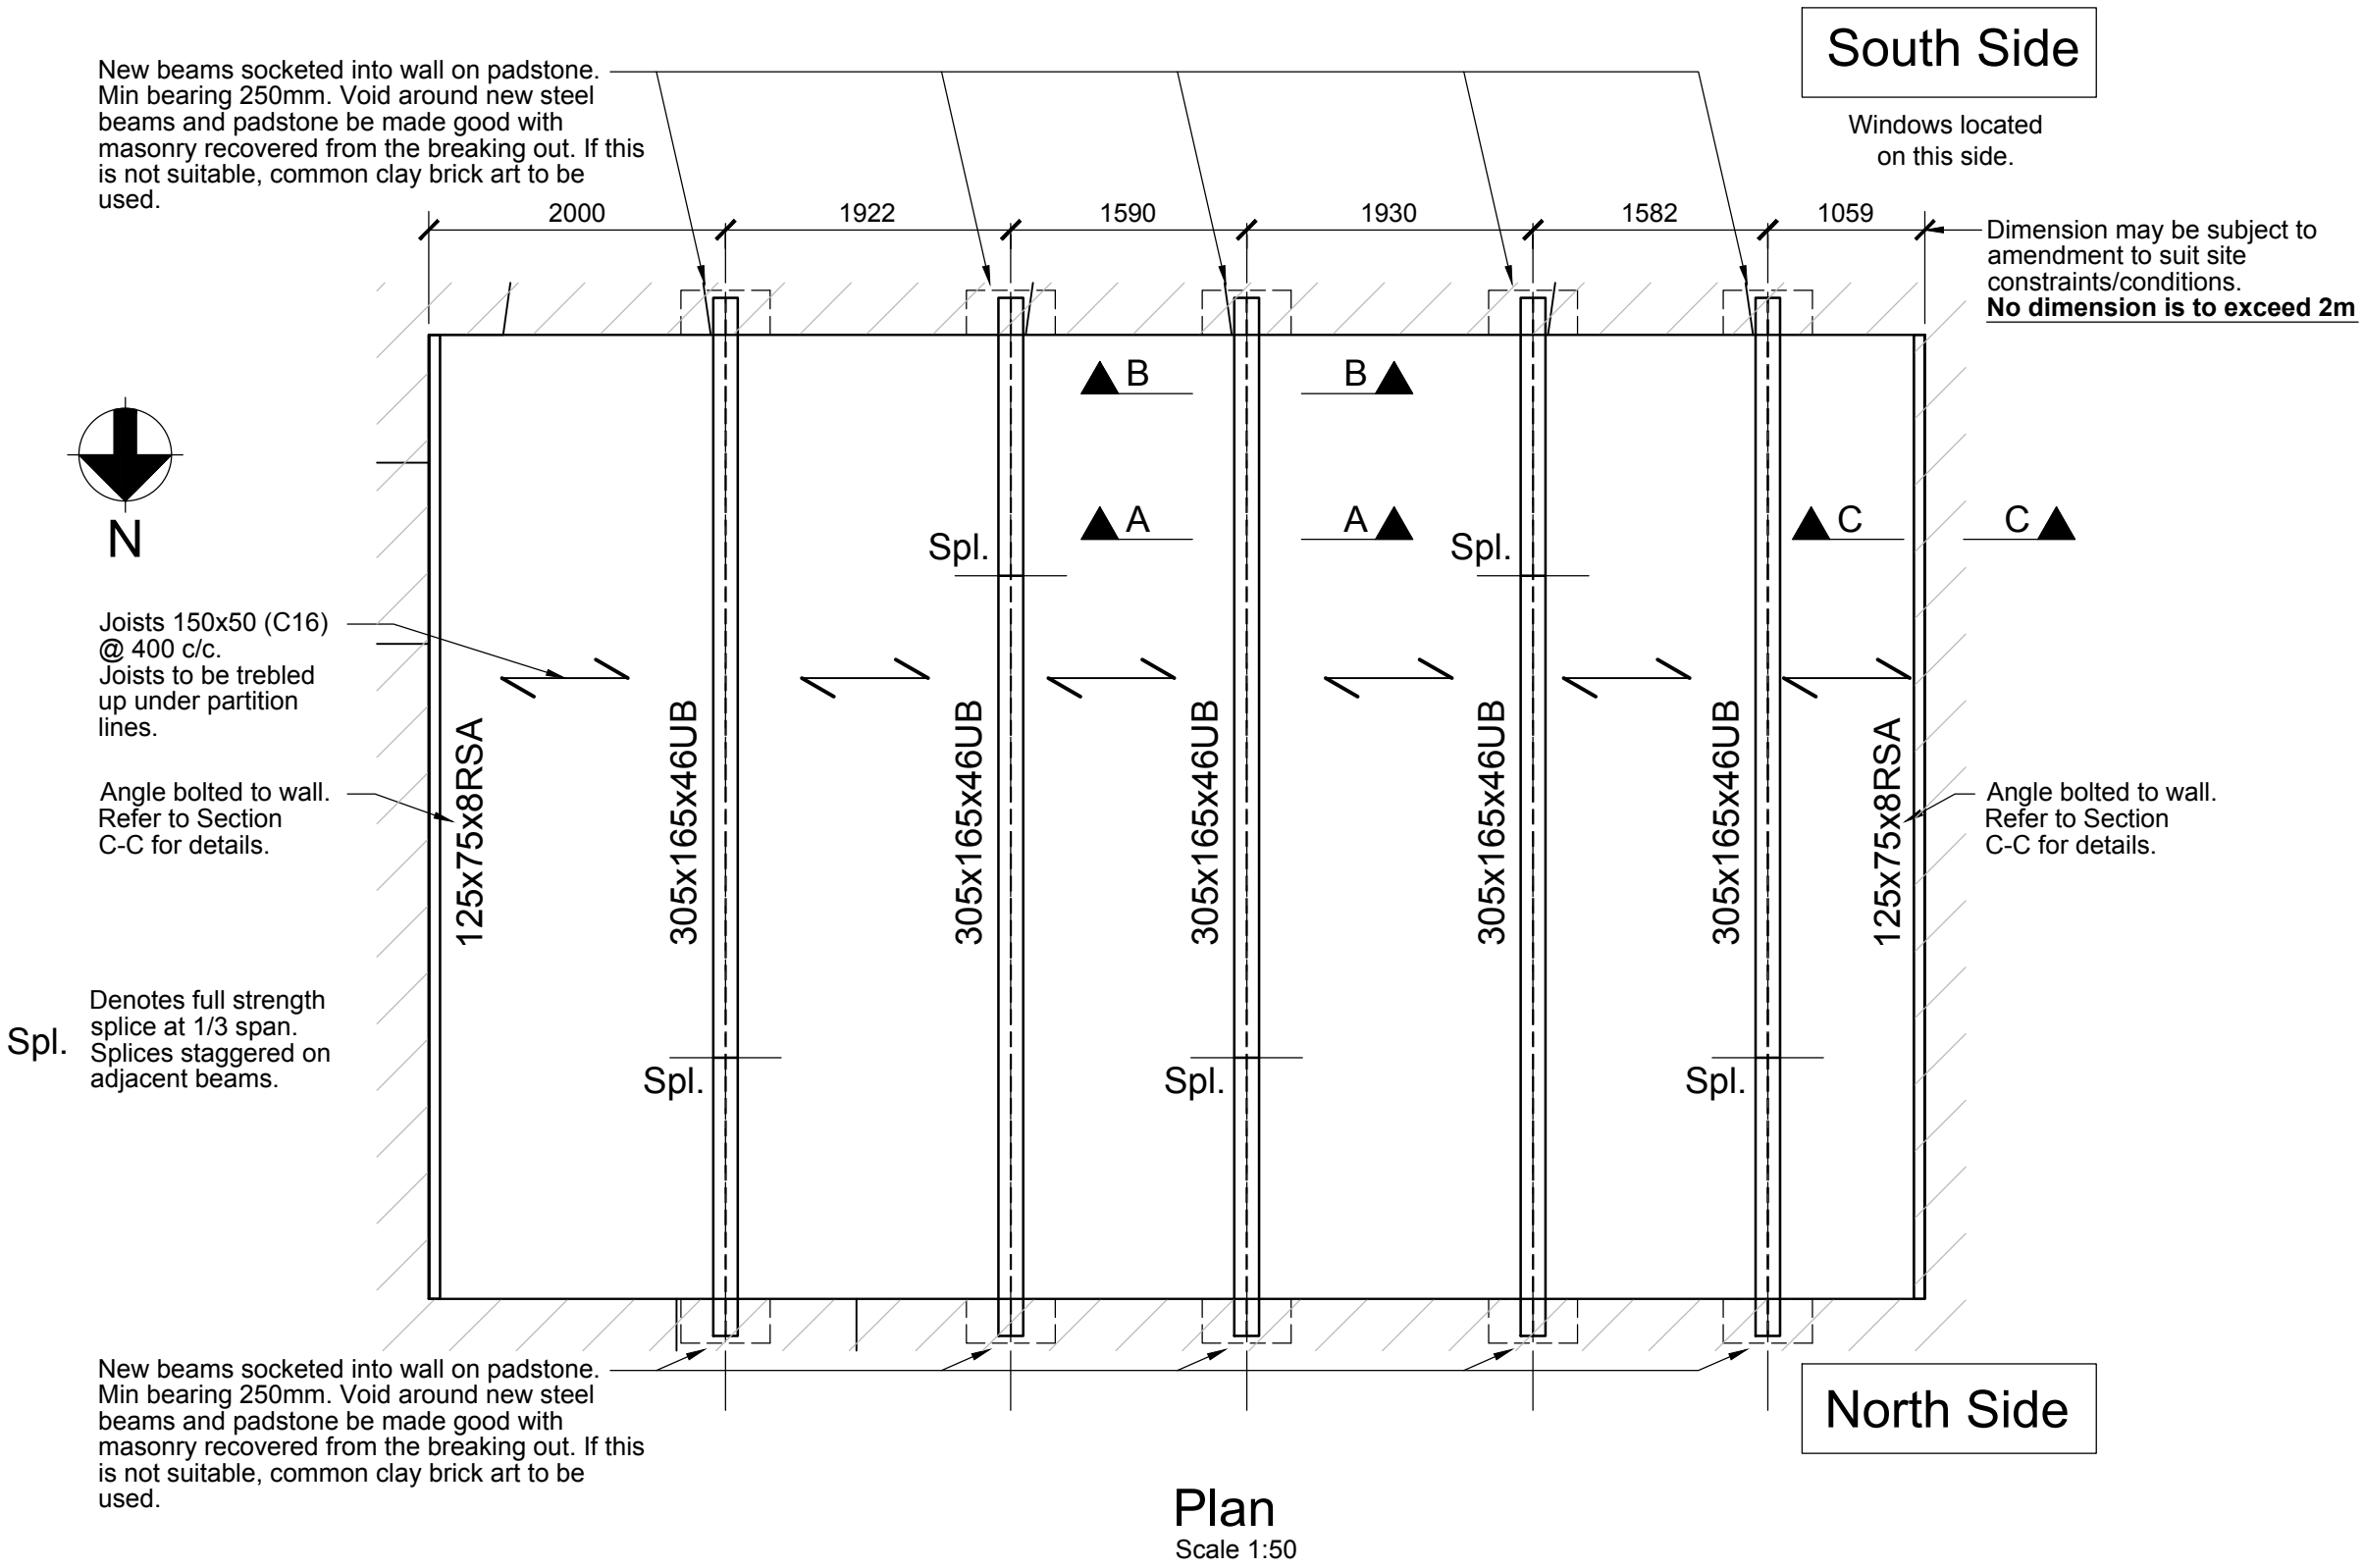

Notes

Refer to drawing S-GN-01/T2

T2	19/04/12	WH	DS	DS
Tender Issue				
T1	23/12/11	LC	DS	DS
Tender Issue				
Issue	Date	By	Chkd	Appd

ARUP

4th Floor, New Oxford House
30 Barkers Pool, Sheffield S1 2HB
Tel +44 (0)114 272 8247 Fax +44 (0)114 275 9553
www.arup.com

Client
Northern College MBB Room
Wentworth Castle

Job Title
Michael Barrett Brown Ceiling

Drawing Title
Remedial Work for the
Failed Oak Beam Support

Scale at A2
1:50 1:10

Discipline
Structural

Drawing Status

Tender

Job No PP-10787	Drawing No S-00-01	Issue T2
--------------------	-----------------------	-------------