

Spring Riders

J852



2+





2



0,7m



1 = 1,5m 2 = 0,3m 3 = 0,8m

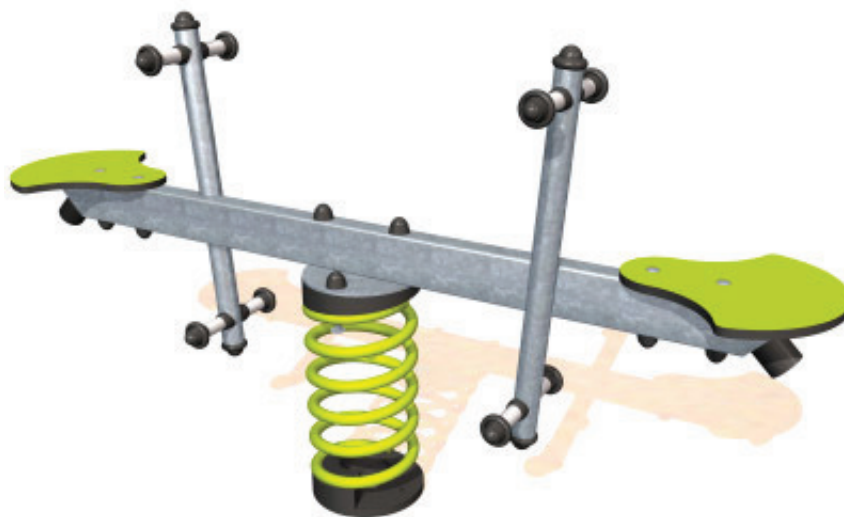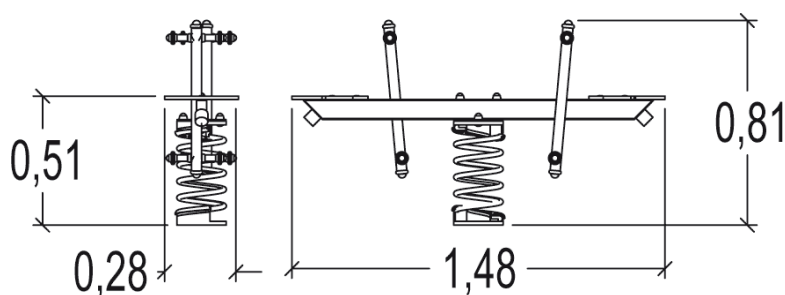

Play value

swinging



balancing




meeting / role
play



Accessibility



Motor disability

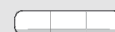


Sensorial Disabilities



Learning Disabilities




Proludic

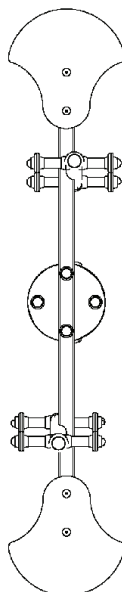

Installation of equipment

Impact area = minimum safety surfacing required according to EN 1176-1

 Impact area
 Free space

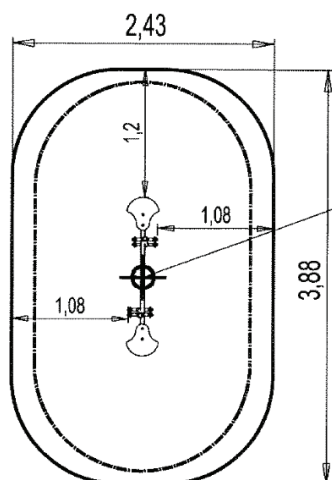


 Point de Référence
 Setting Out Point
 Punto de referencia
 Bezugspunkt

 		
1	0,7m	9m ²



1



01h15



0m³




9m²



29kg



8kg

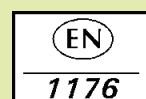

Proludic

0000-00-00