
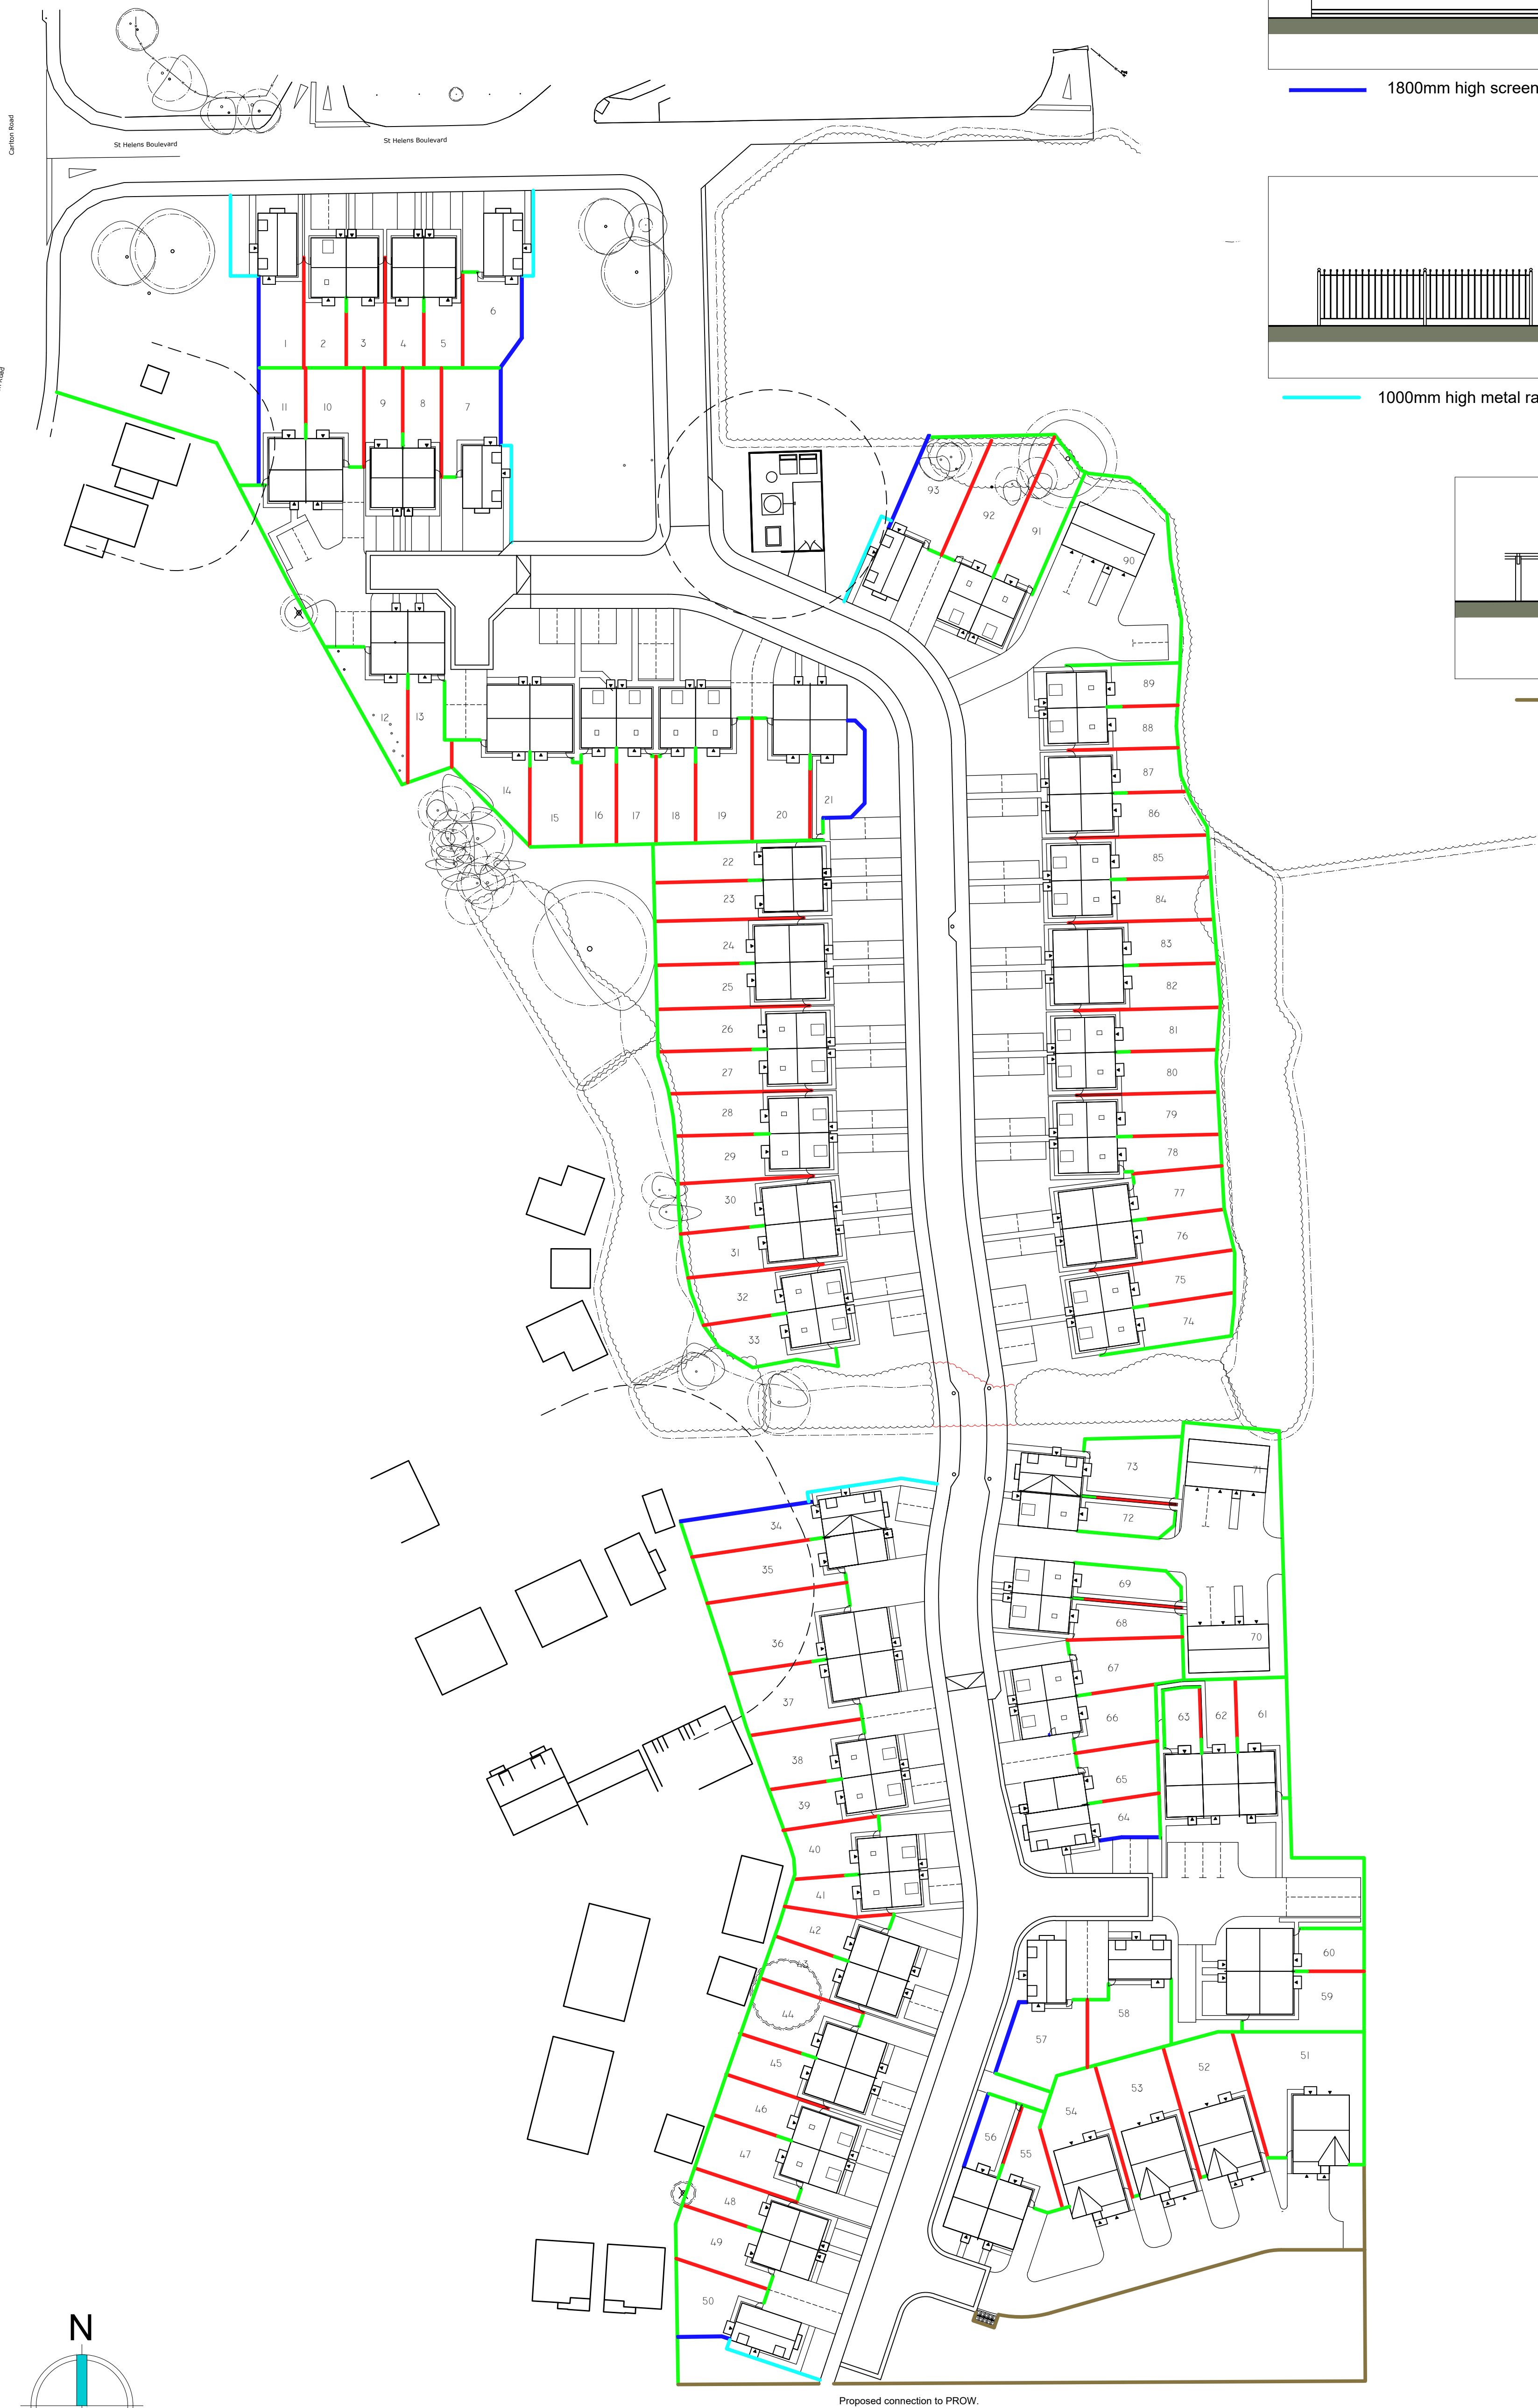


BOUNDARY LAYOUT KEY

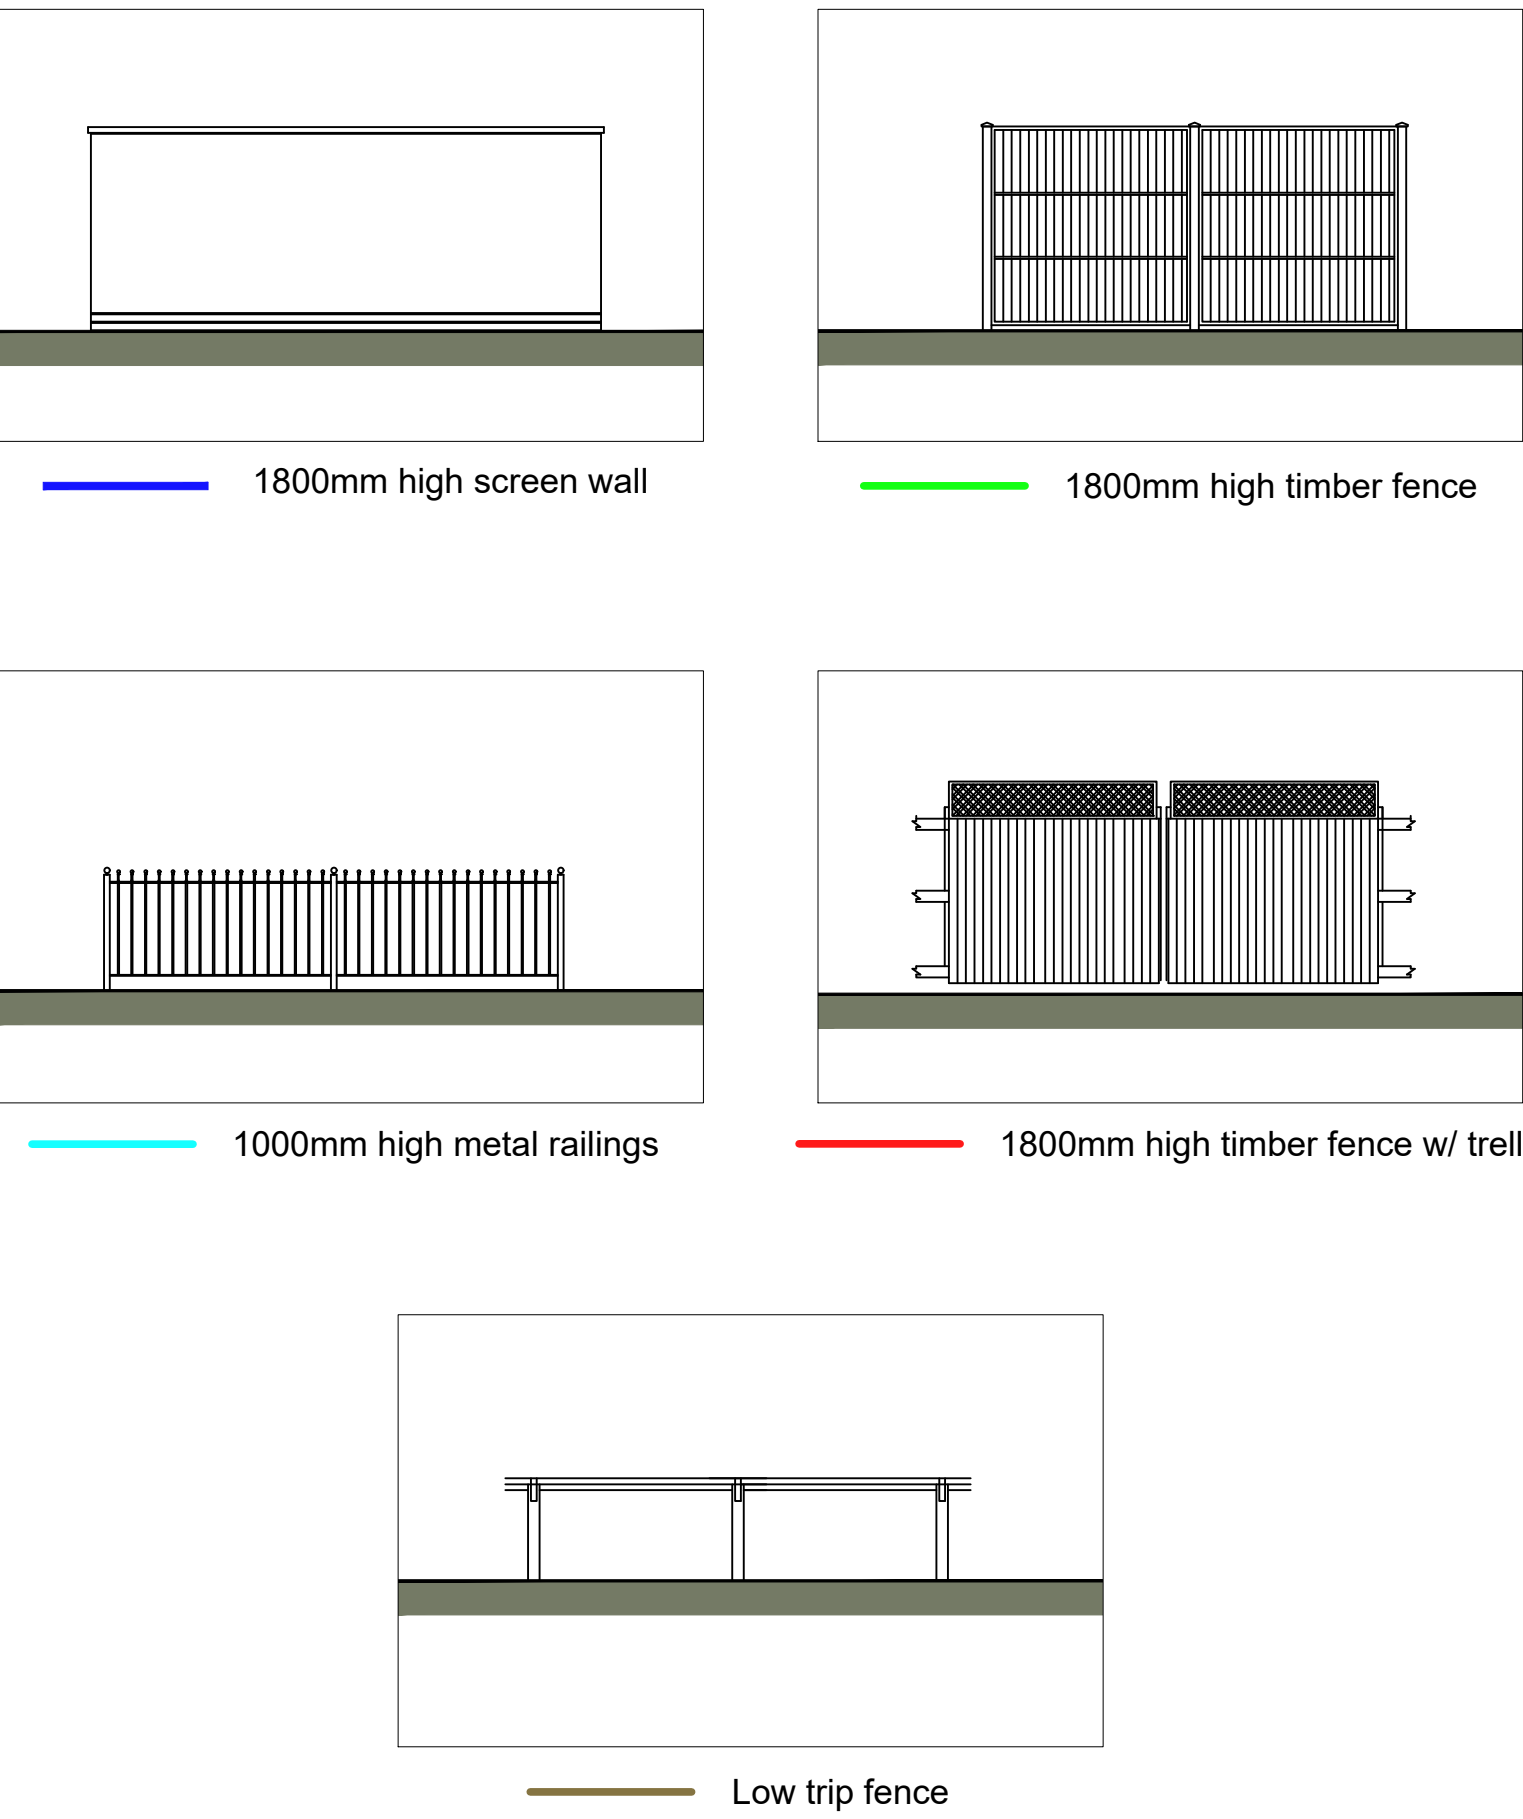

C	Updated to planning layout revision O	TW	08.01.20
B	Boundaries to plots 33-34, 46-47 & 62-64 corrected.	TW	14.10.19
A	Updated to planning layout revision J	TW	10.10.19
REV:	DESCRIPTION:	BY:	DATE:

STEN
ARCHITECTURE

Suite 4, Unit 1,
Benton Office Park,
Bennett Avenue,
Horbury,
Wakefield,
WF4 6RA
Tel: 01924 669424

Web: www.sten-architecture.co.uk
Twitter: @STEN_arch
Facebook: [stenarchitectureuk](https://www.facebook.com/stenarchitectureuk)
LinkedIn: Sten Architecture

CLIENT

SITE: Carlton Road Barnsley			
TITLE: Boundary Plan			
SCALE AT A1: 1:500	DATE: 18.07.19	DRAWN: TW	CHECKED: TS
PROJECT NO: 1931	DRAWING NO: 1931.06	REVISION: C	

