
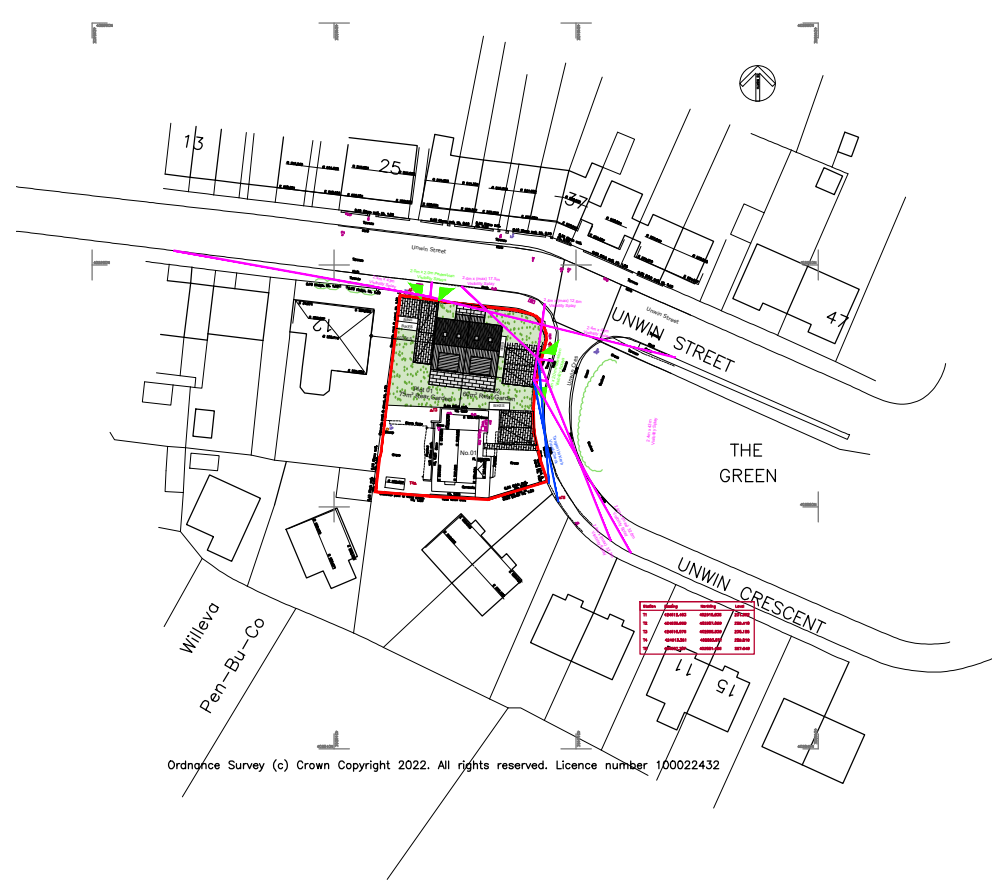


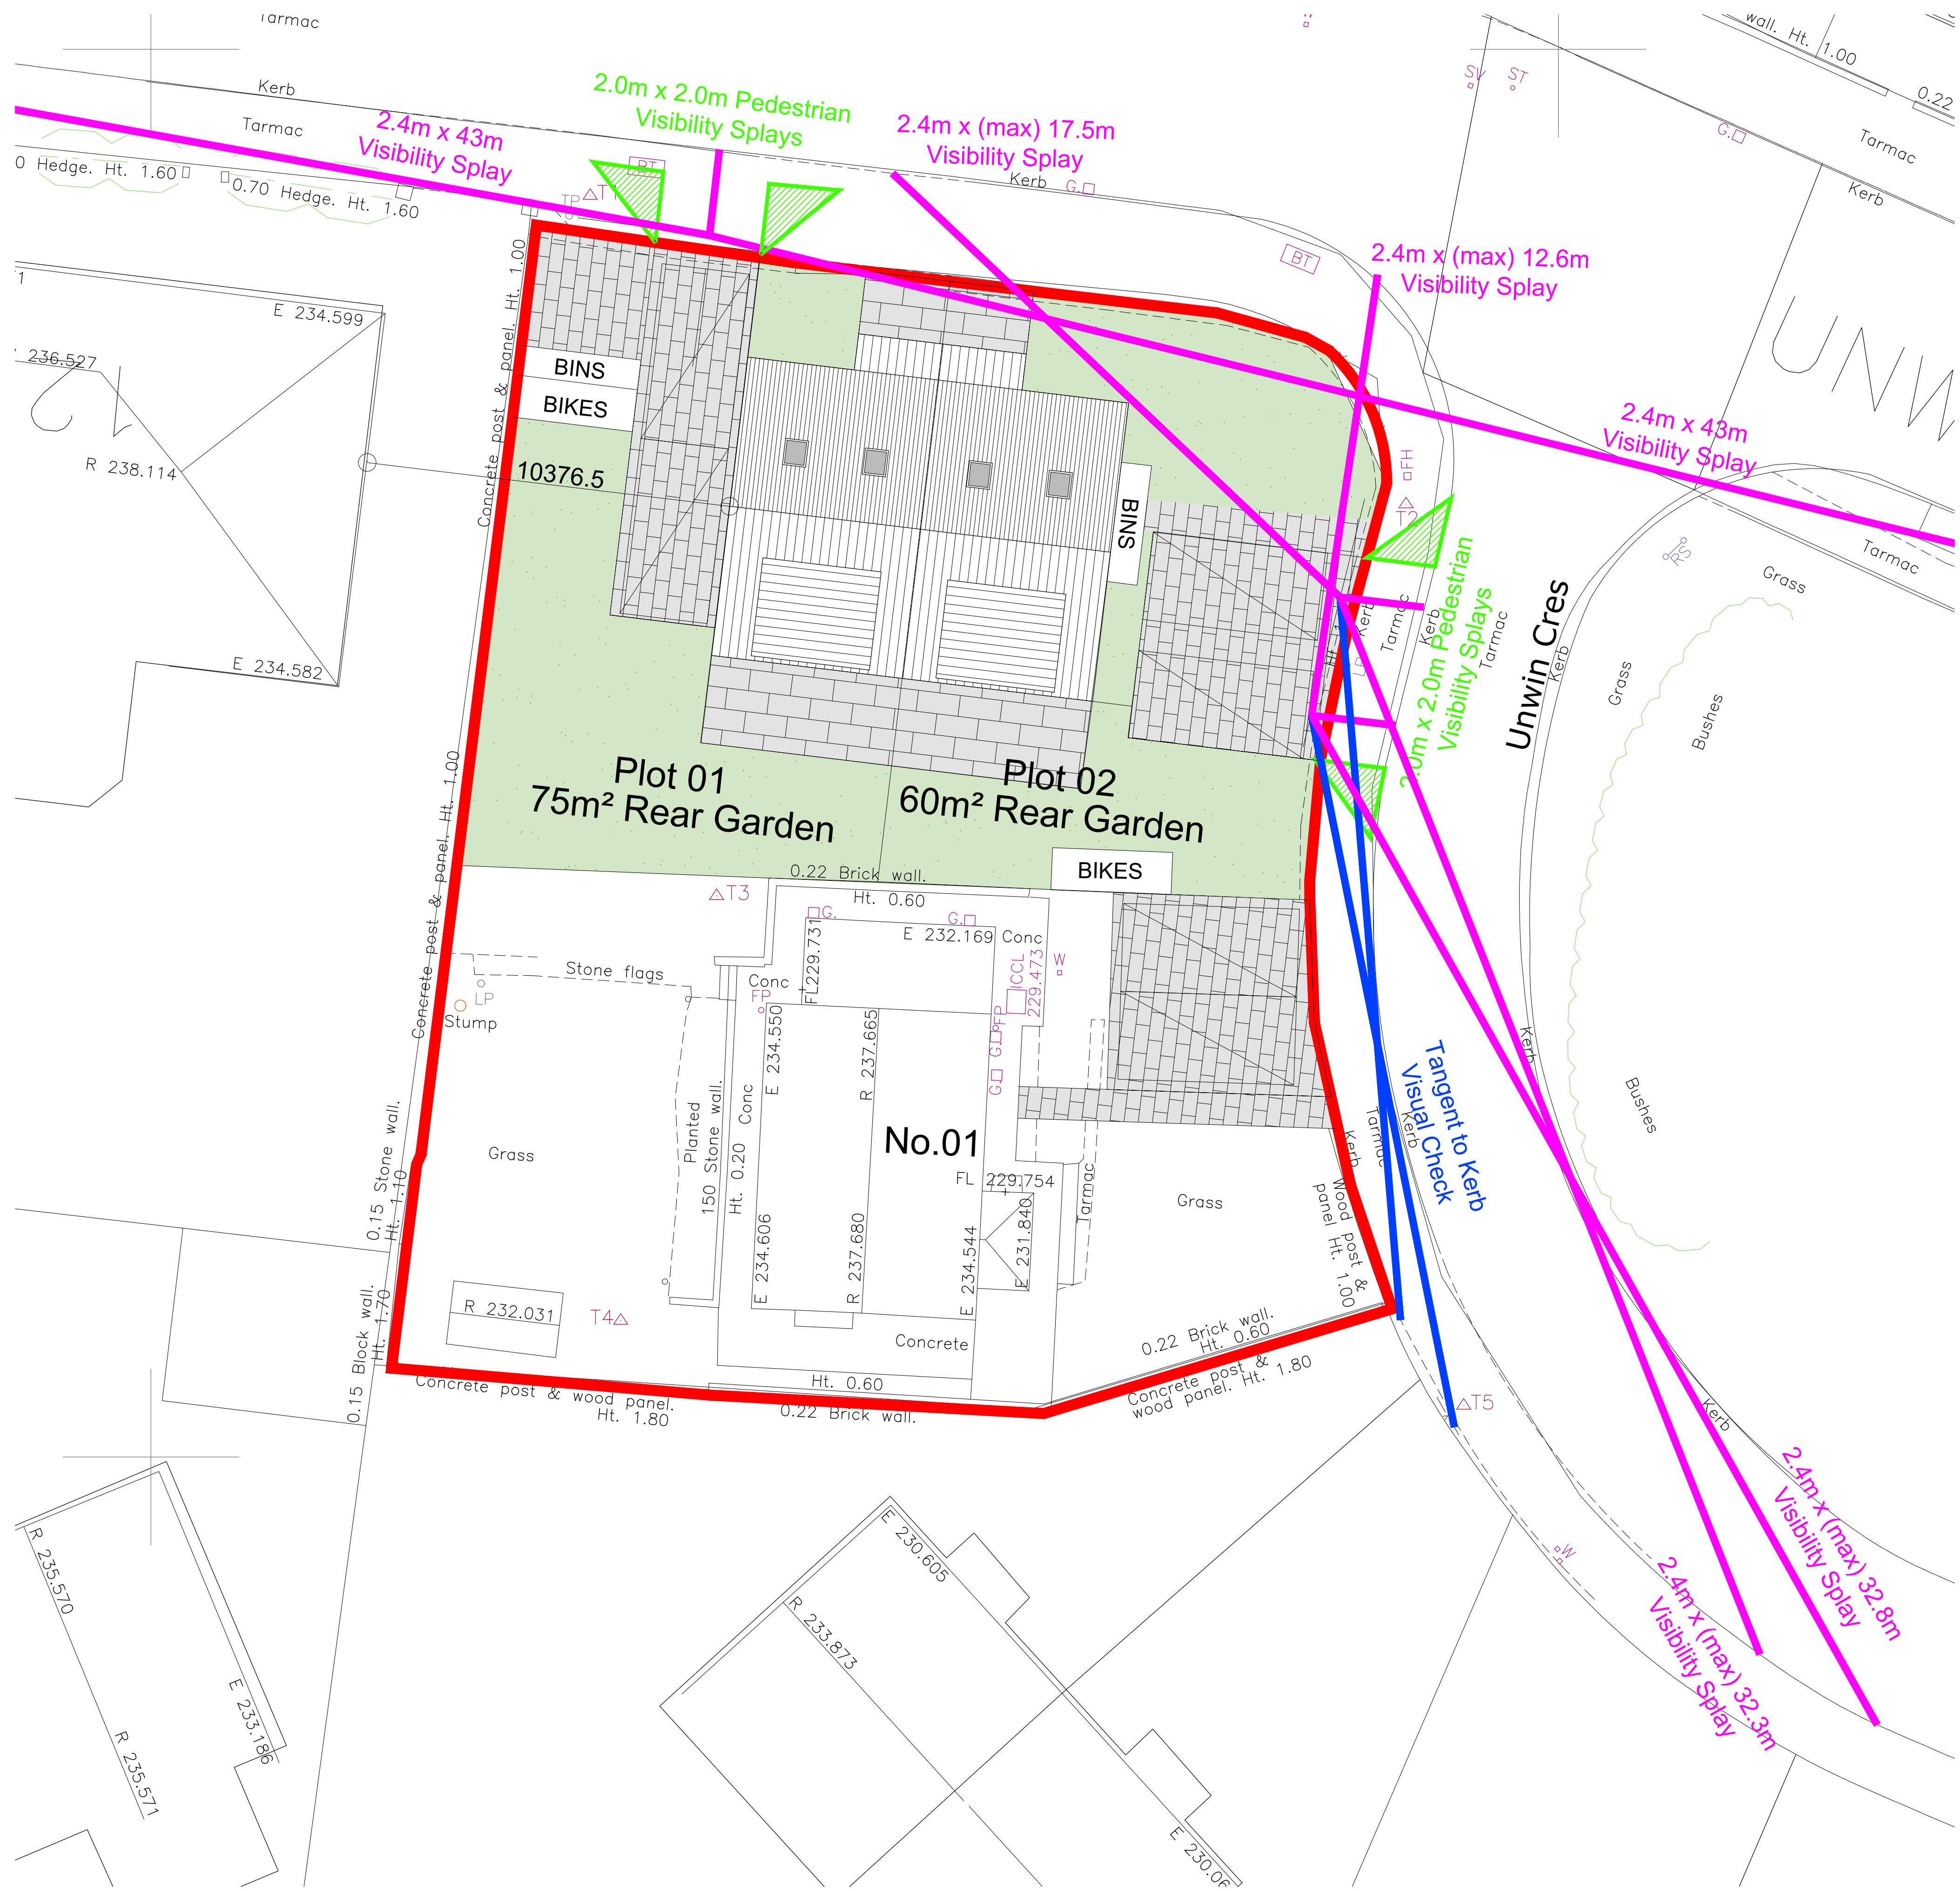

LOCATION PLAN
SCALE 1:1250

CODA
Bespoke

Sheffield - Manchester

www.codastudios.co.uk

0114 2794931

hello@codastudios.co.uk

Penistone Developments

Unwin Crescent

Site and Location Plan

-

Client

Job

Title

-

DRAWN	CHECKED	DATE	SCALE	A3 ISSUE:	A1 ISSUE:
AH	-	FEB 2023	-	-	AS SHOWN
REVISION	DRAWING STATUS	DRAWING NUMBER			
C	PLANNING	3158-001			

© COPYRIGHT EXISTS ON THE DESIGNS AND INFORMATION SHOWN ON THIS DRAWING
The Contractor must verify all dimensions on site before making shop drawings
or commencing work of any kind. No dimensions to be scaled from this drawing.
Architect to be notified of any discrepancies in dimensions immediately.