
Notes:
- This drawing is copyright.
- Do not scale dimensions from this drawing.
- This drawing is to be read in conjunction with all other relevant drawings.
- All discrepancies on this drawing are to be reported to the architect.
- Do not modify any element of this drawing.
- Use drawing only for purpose(s) issued.


North Sign / Key Plan

0 4m 8m 12m 16m
1:200 Scale

The following external model files are included within this drawing:

- Medium Shopping Unit (A1-Retail)
- Shopping Unit (A1-Retail)
- Restaurant (A3-Food and Drink)
- Leisure - Cinema (D2)
- Leisure - Other (D2)
- MSCP
- Ancillary

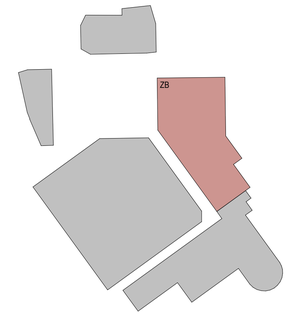

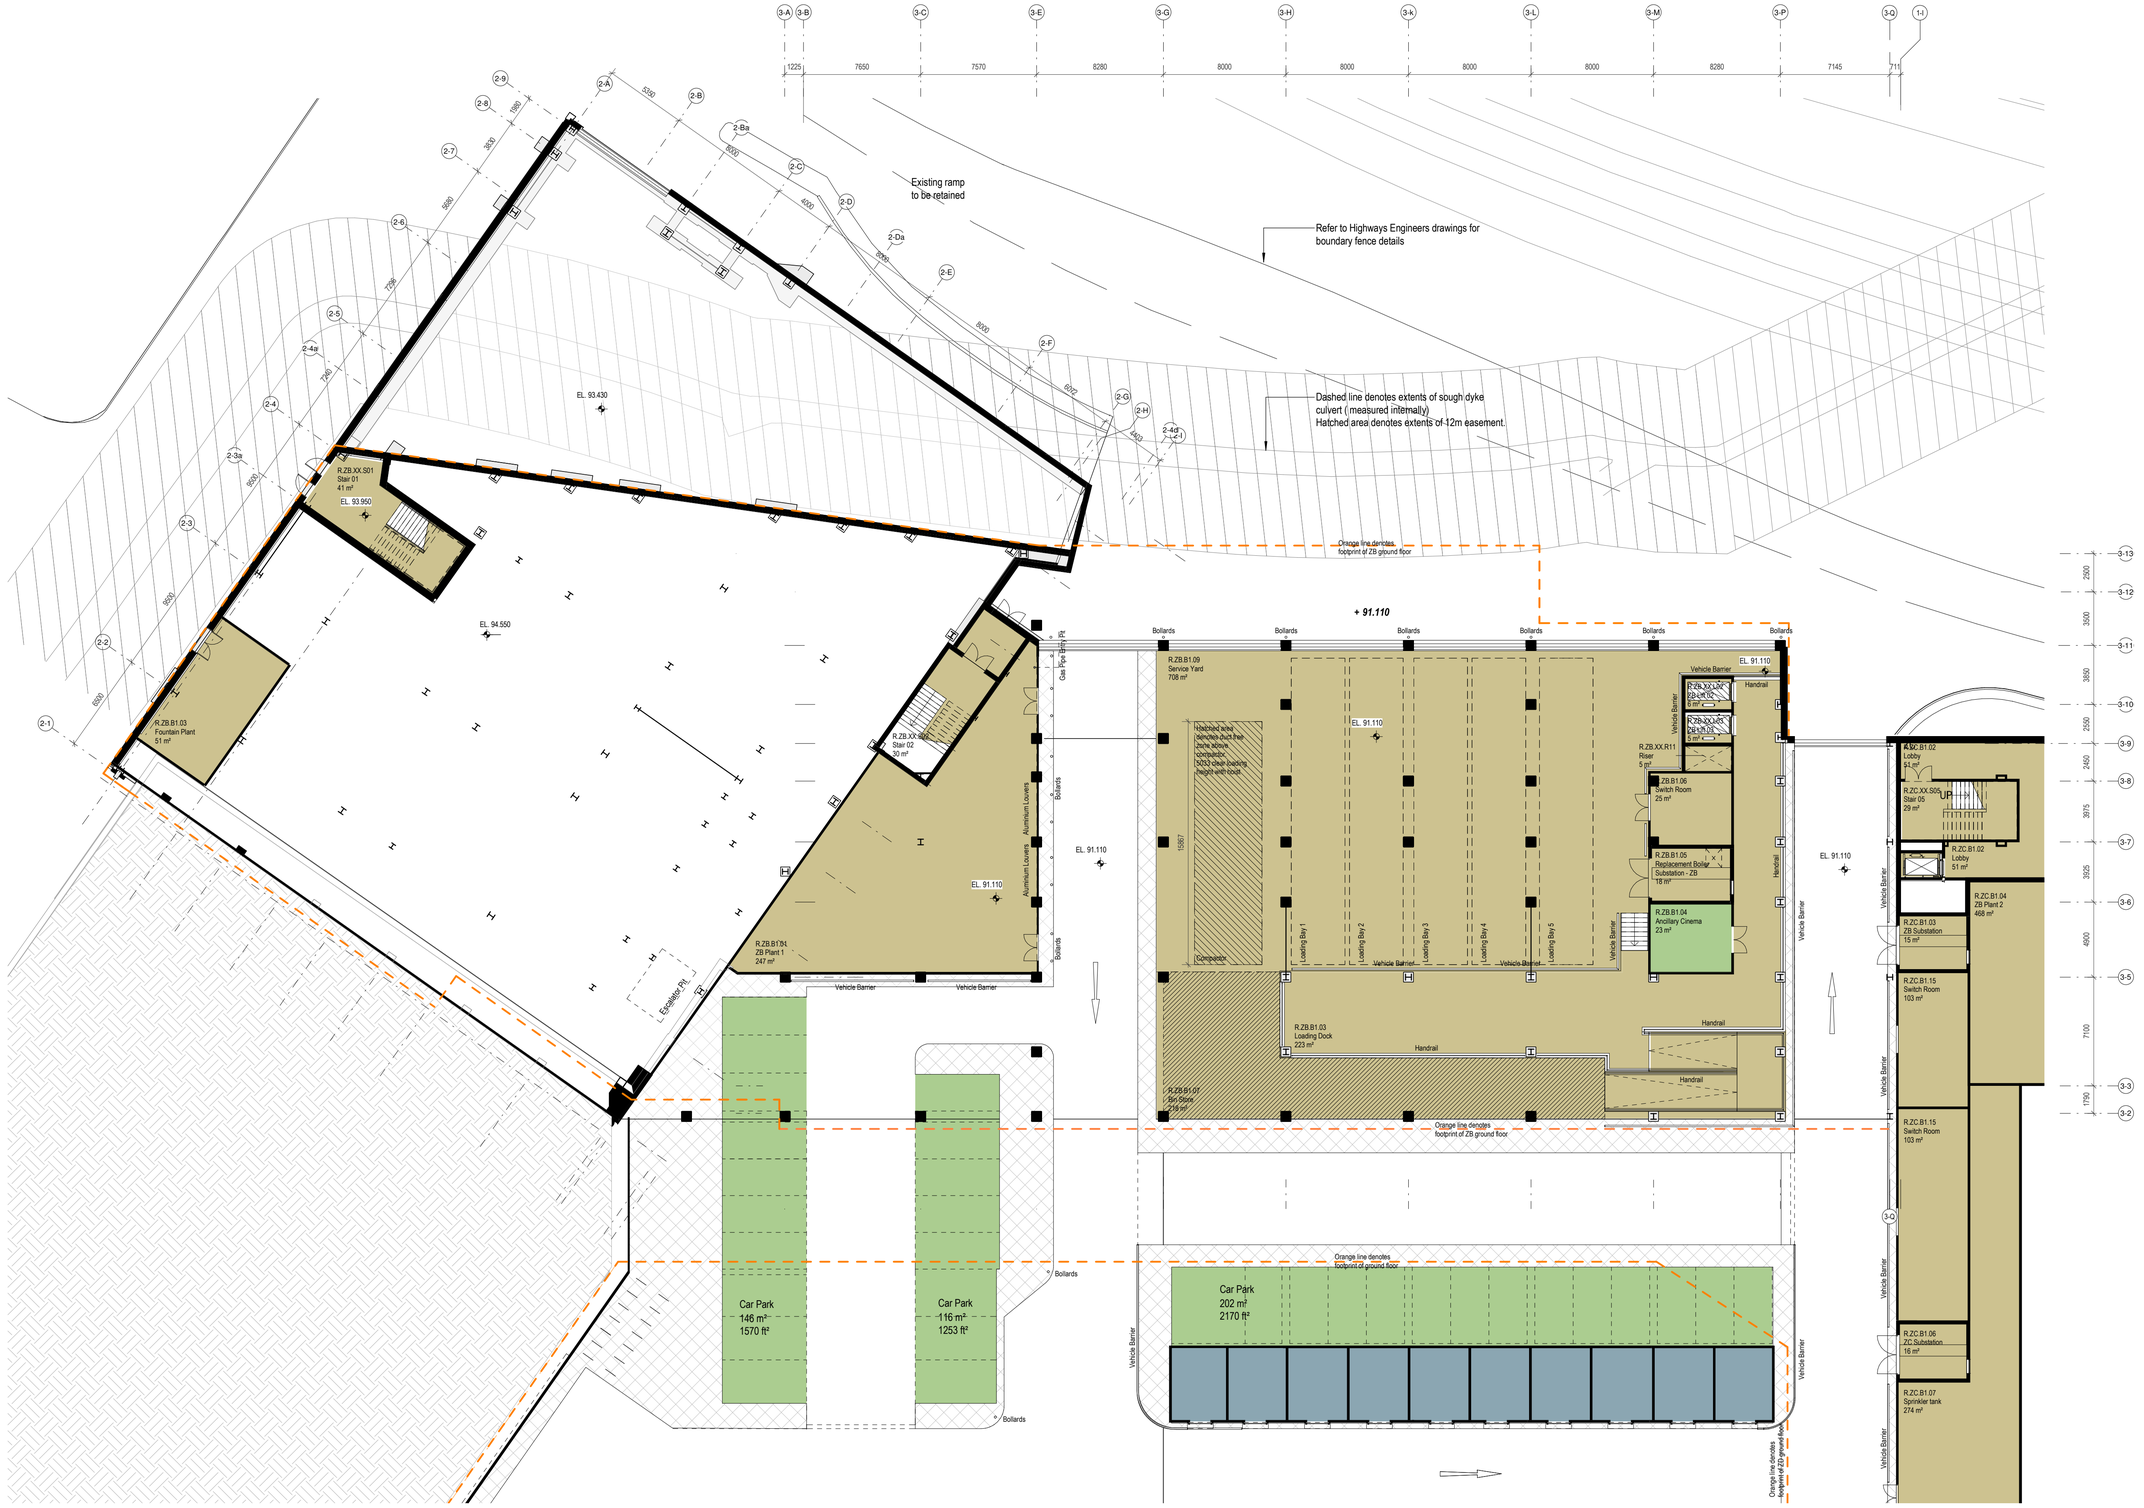

Rev	Date	Revision Notes	Drawn	Review
P04	05/04/19	D4 - Issued for Contract	SL	EA
P03	29/03/19	D4 - Issued for Contract	EA	SL
P02	03/01/19	S3 - Suitable for Review and Comment	AH	EA
P01	23/09/17	D2 - Suitable for Tender	EA	SL

Client
Barnsley Metropolitan Borough Council

IBI Intelligence Buildings Infrastructure
www.ibigroup.com

Project
The Glass Works, Barnsley
Development Sites ZB & ZC

Drawing Title
ZB - Basement Plan

Job Number	Date Created	PAS 1192 Status Code
50727	02/12/15	D4
Scale@A1	Purpose	
1 : 200	Contract	

Drawing Number
BGW2-IBI-ZB-BA-PN-A-G200-0001

Revision
P04