




TOP VIEW

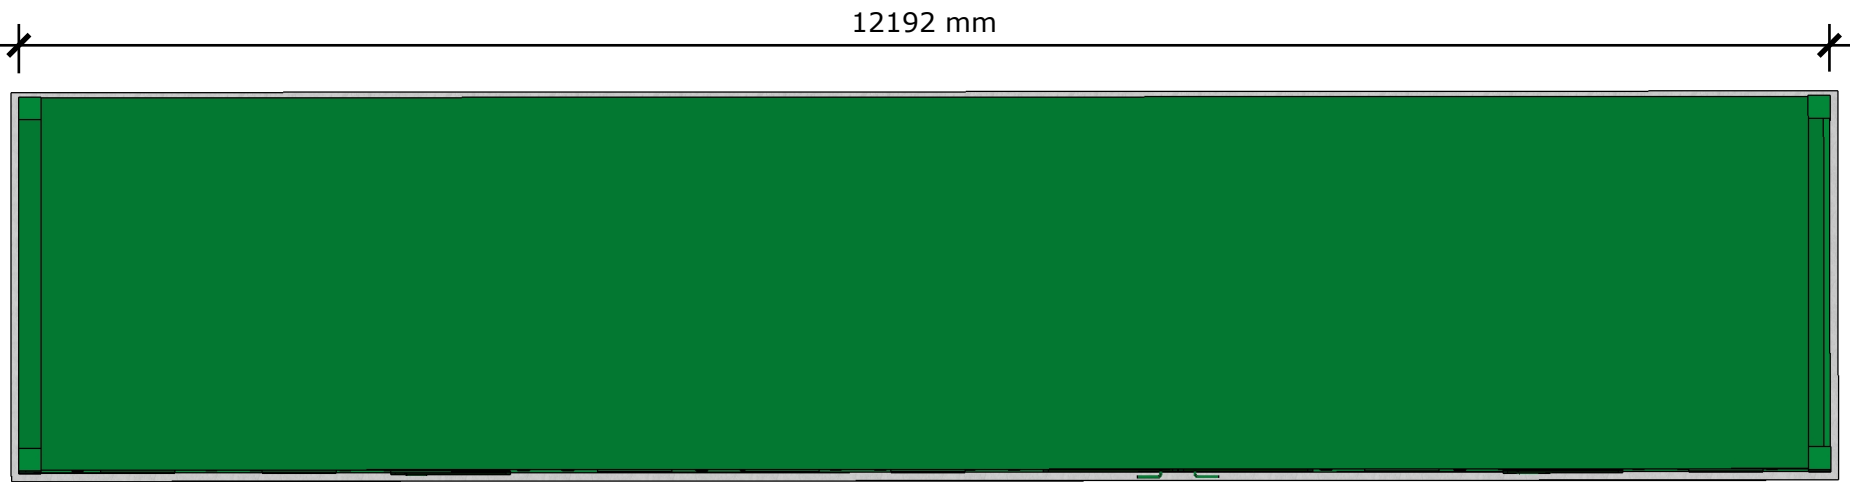


FRONT VIEW

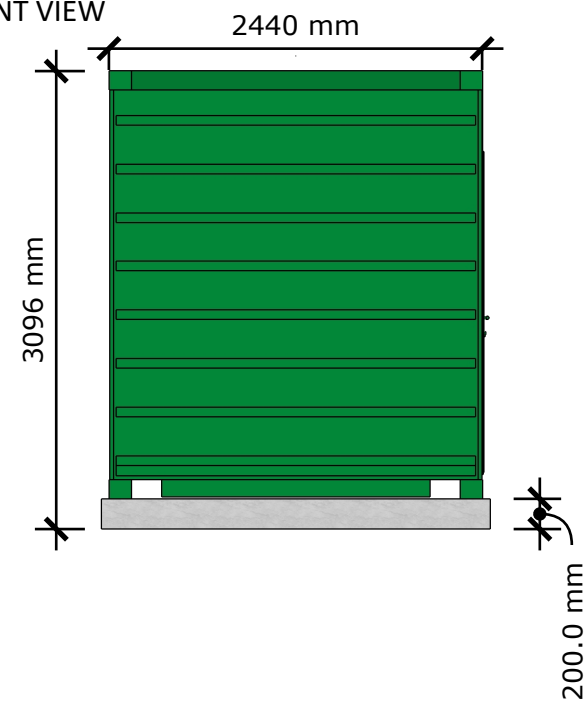


LEFT VIEW

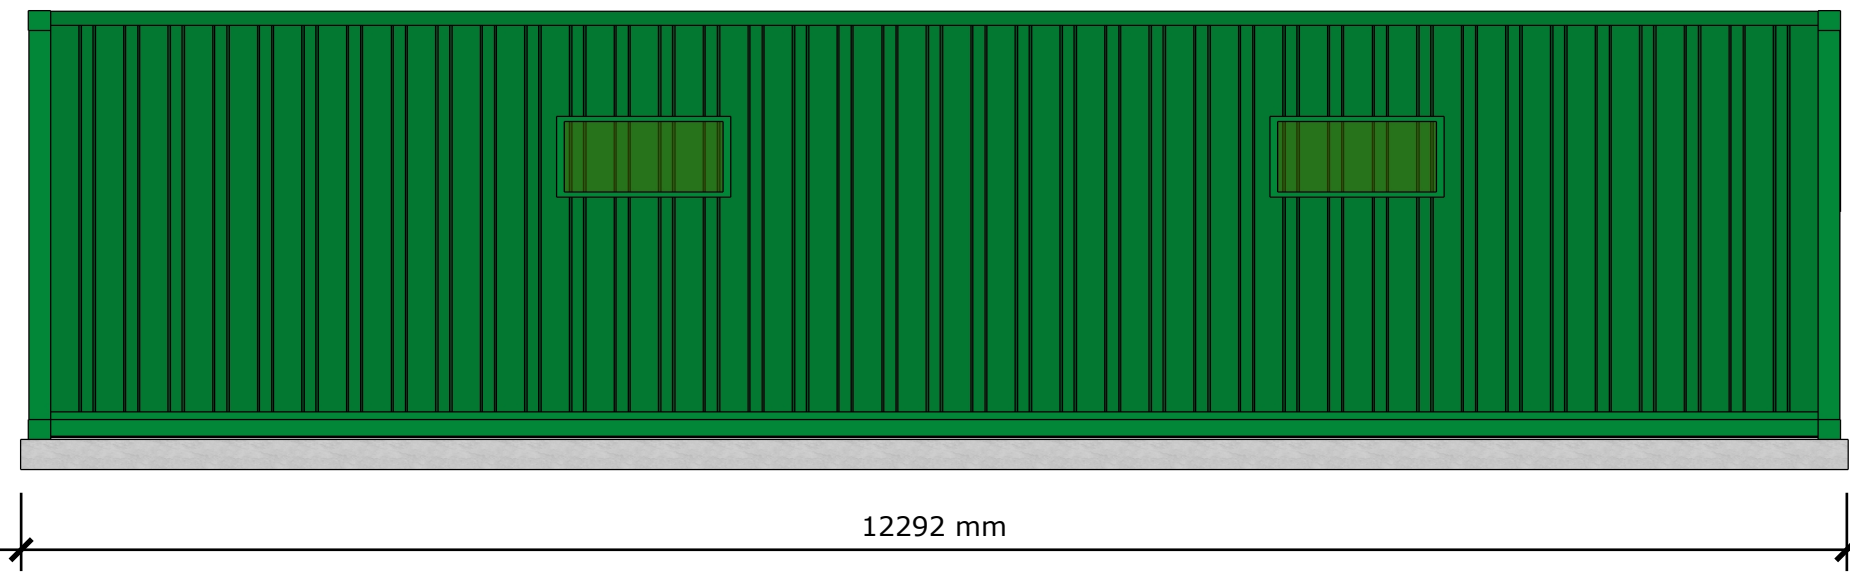

BACK VIEW

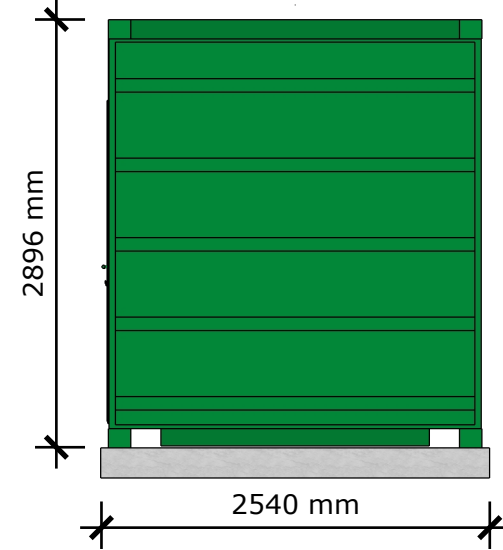

RIGHT VIEW

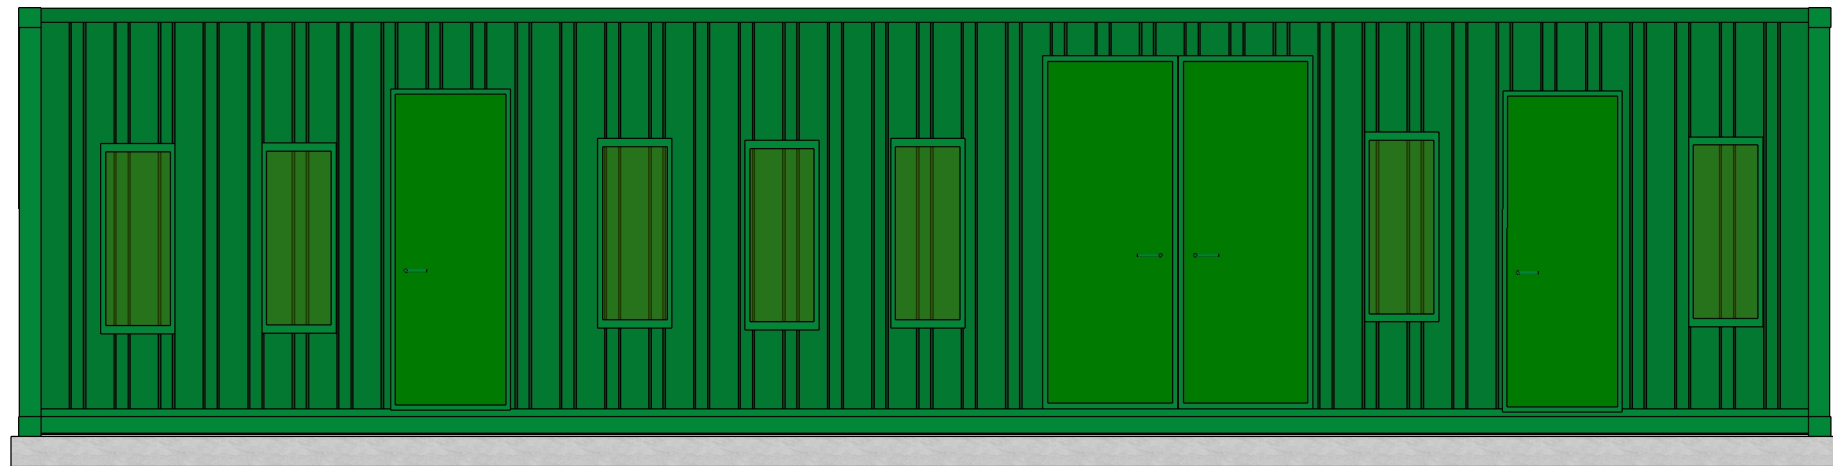

Standard 40ft/2MW Battery Storage Container

SCALE: 1mm:50mm @A3

DATE 21/06/2017	CREATED BY Ignatius Lo
DATE 21/06/2017	CHECKED BY Yogi S Murthi
DATE 21/06/2017	APPROVED BY Kieran Tarpey