



INDICATIVE SECTIONS THROUGH INDOOR ARENA. 1:250,

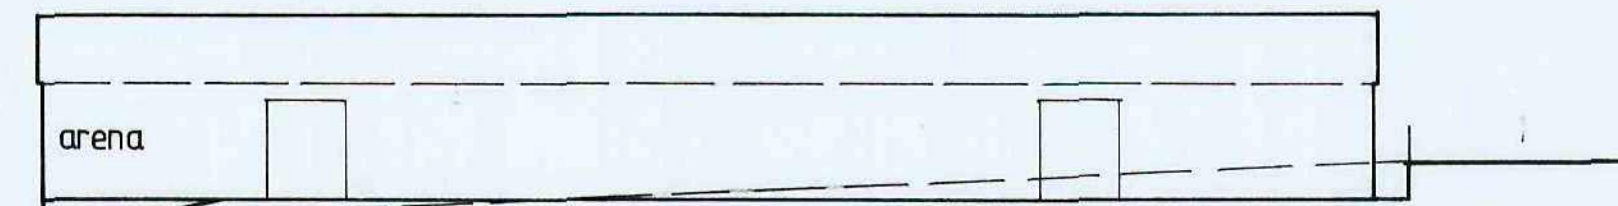


approx profile of existing ground levels shown dotted.

SECTION A-A

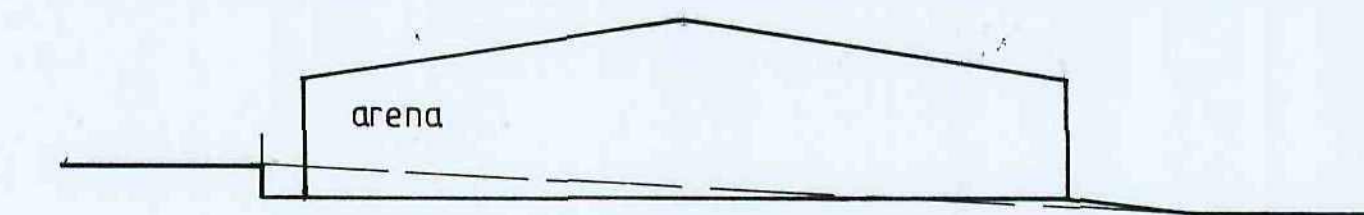

SECTION B-B.

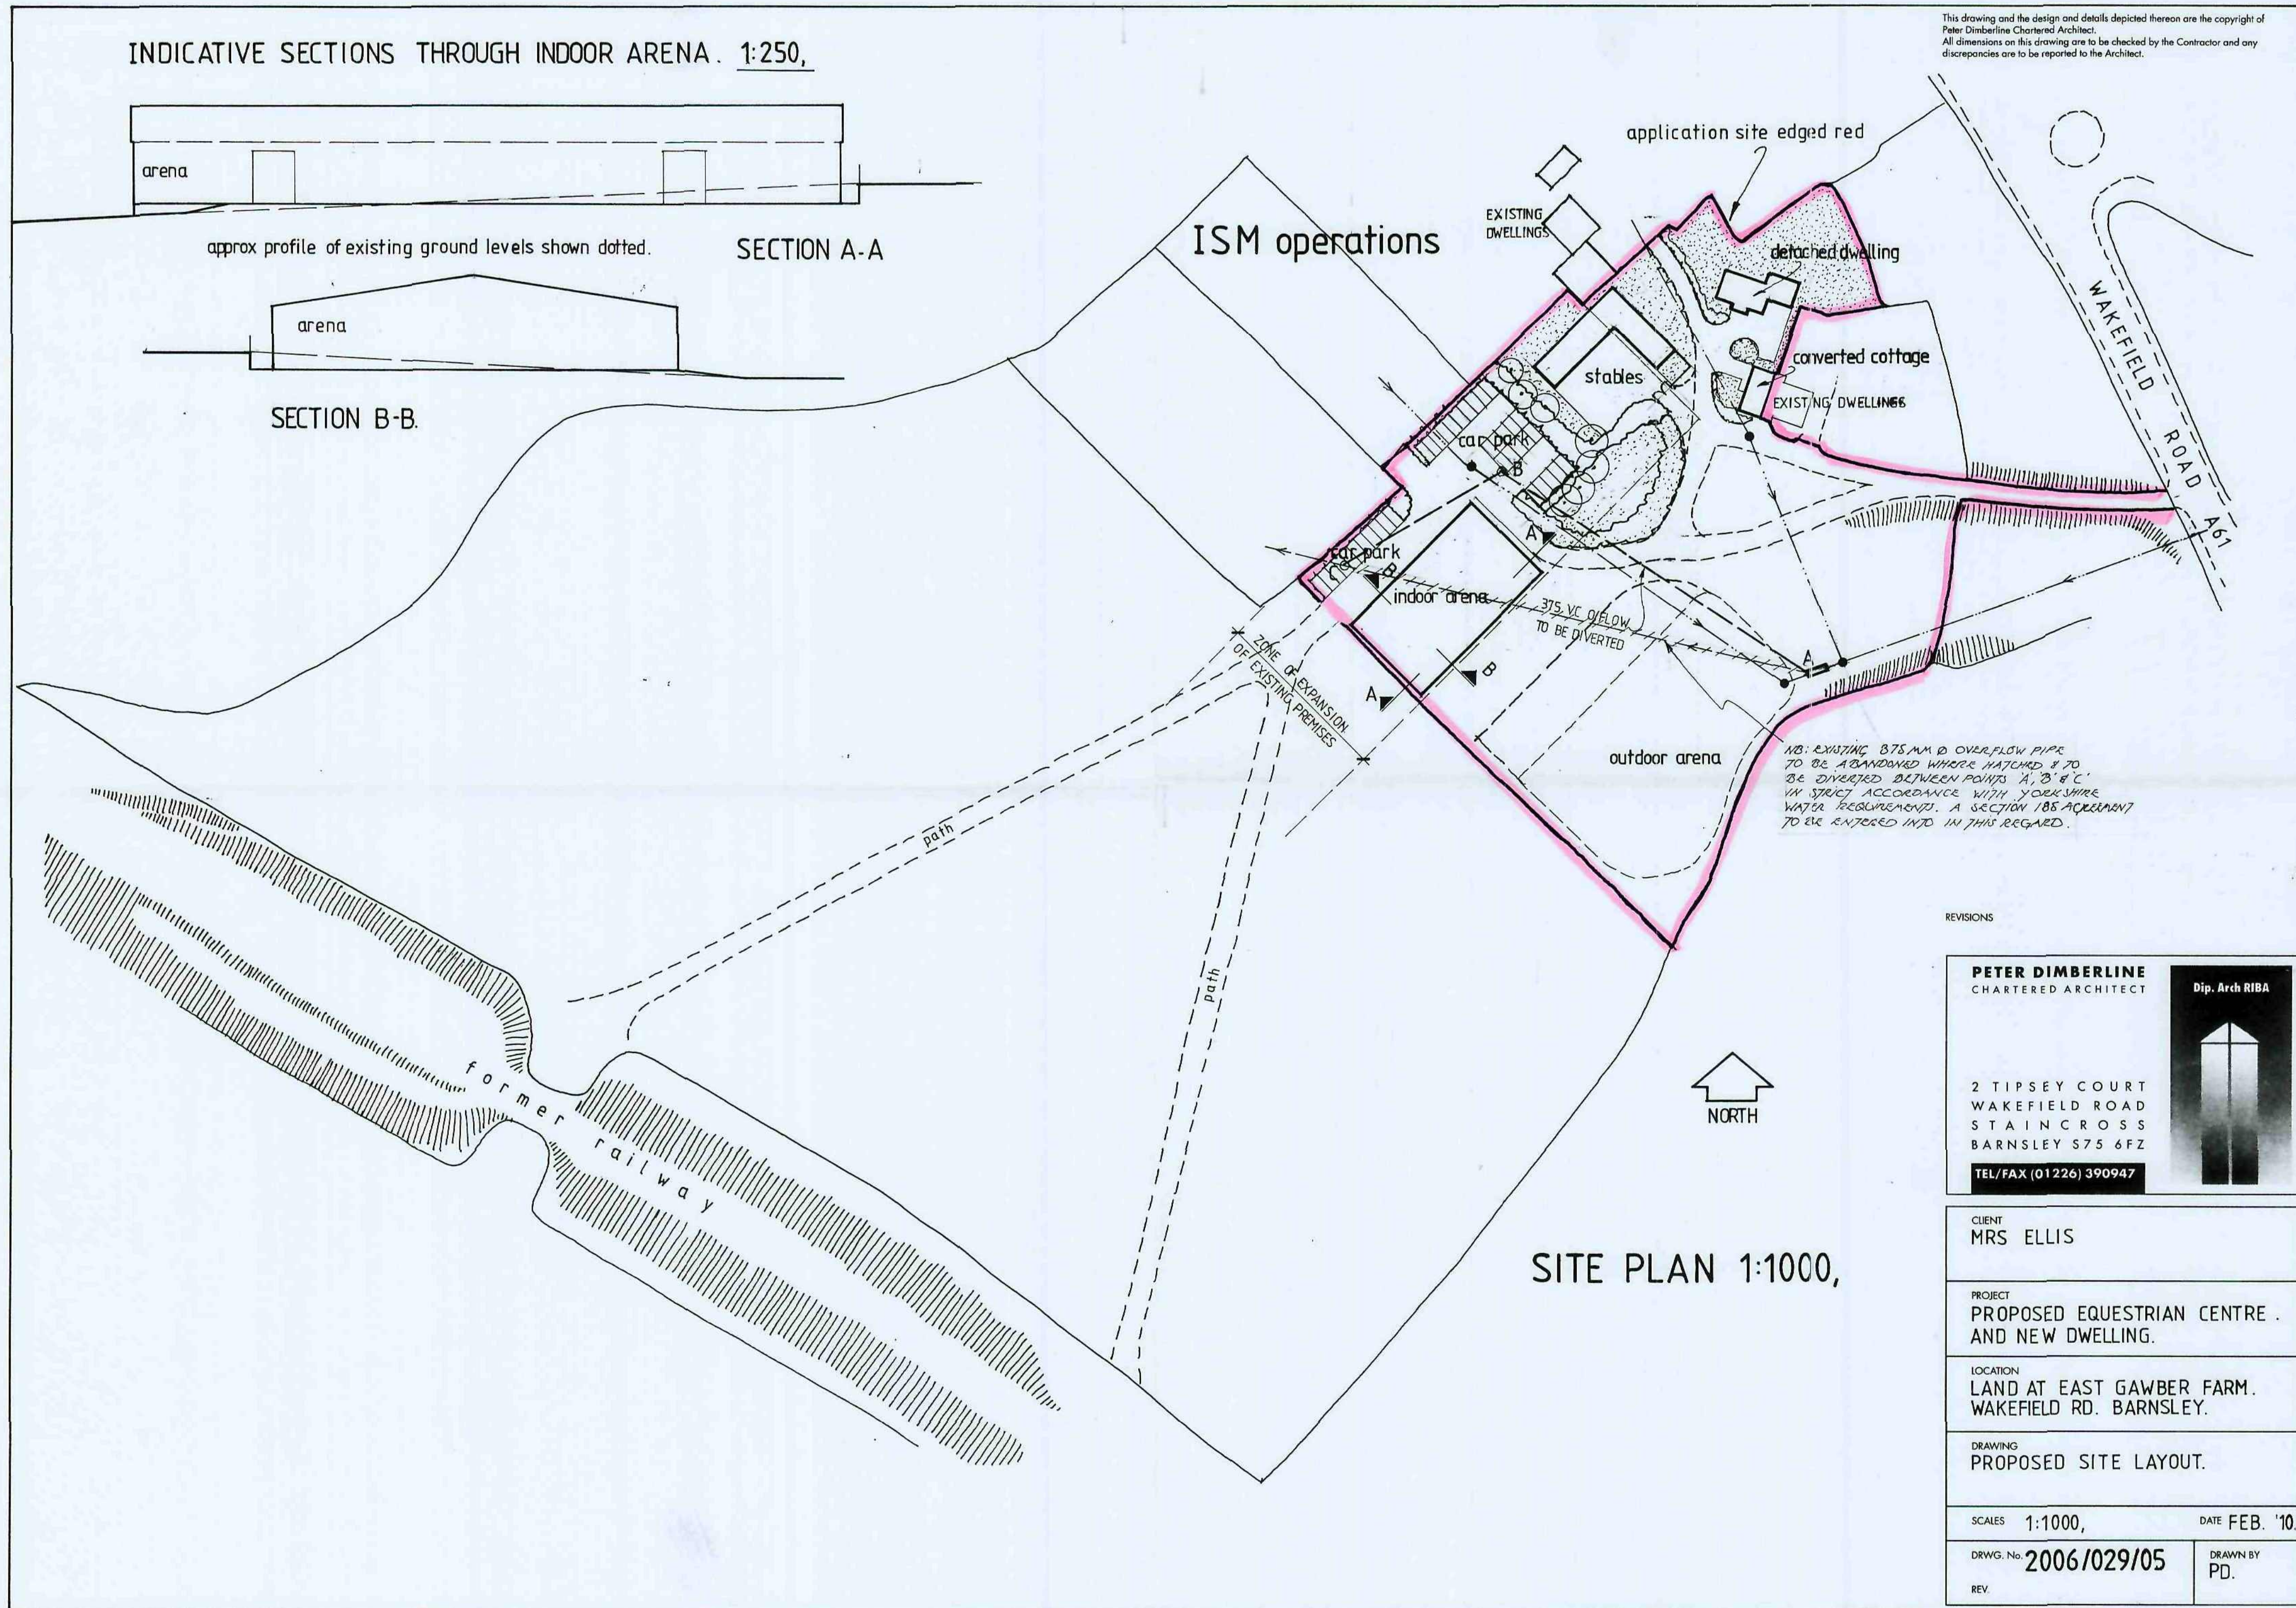

This drawing and the design and details depicted thereon are the copyright of Peter Dimberline Chartered Architect.
All dimensions on this drawing are to be checked by the Contractor and any discrepancies are to be reported to the Architect.

REVISIONS

PETER DIMBERLINE
CHARTERED ARCHITECT

Dip. Arch RIBA

2 TIPSEY COURT
WAKEFIELD ROAD
STAINCROSS
BARNSELY S75 6FZ

TEL/FAX (01226) 390947



CLIENT
MRS ELLIS

PROJECT
PROPOSED EQUESTRIAN CENTRE
AND NEW DWELLING.

LOCATION
LAND AT EAST GAWBER FARM.
WAKEFIELD RD. BARNSELY.

DRAWING
PROPOSED SITE LAYOUT.

SCALES 1:1000,

DATE FEB. '10.

DRWG. No. 2006/029/05

DRAWN BY
PD.

REV.