


Conservatory Base Layout

Created By: mark
Last Saved By: mark
Printed By: mark

Quote No: QT002191

Ref:

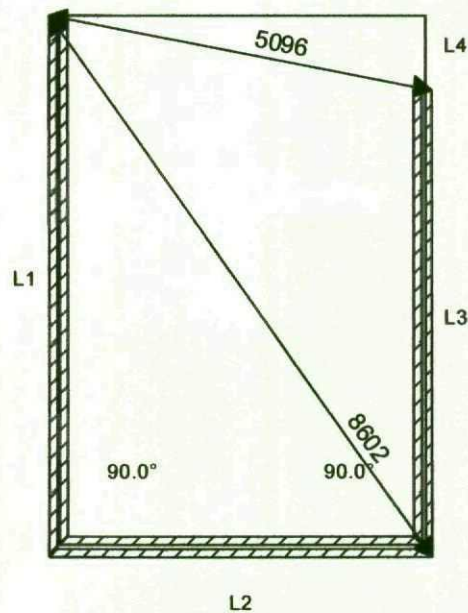

Label	Facet/Sect	Height	Int. Wall	Ext. Wall
L1	1/1	600mm	6750mm	7000mm
L2	2/1	600mm	4500mm	5000mm
L3	3/1	600mm	5762mm	6012mm
L4	3/2	No Wall	988mm	988mm

NOTE: Internal measurements are taken from the INSIDE of the INTERNAL wall.
External measurements are taken from the OUTSIDE of the EXTERNAL wall.

Width (Inside Window to Inside Window) :	4800mm
Width (Inside Internal Wall to Inside Internal Wall At Opening) :	4500mm
Width (Outside External Wall to Outside External Wall At Opening) :	5000mm
Projection (Inside Front Window To Rear Wall) :	6900mm
Projection (Inside Internal Front Wall To Rear Wall) :	6750mm
Projection (Outside External Front Wall To Rear Wall) :	7000mm

Internal Brick Skin Depth: 100mm
Cavity Depth: 50mm
External Brick Skin Depth: 100mm

Window Drawing

Ir Conservatory

Broomcliffe Gardens

hålfon

amsley S72 8WG

el No: 01226 716638

ax No: 01226715507

ustomer Details

utumn House Care Home


tation Road


Vorsborough

amsley

el:


ax:

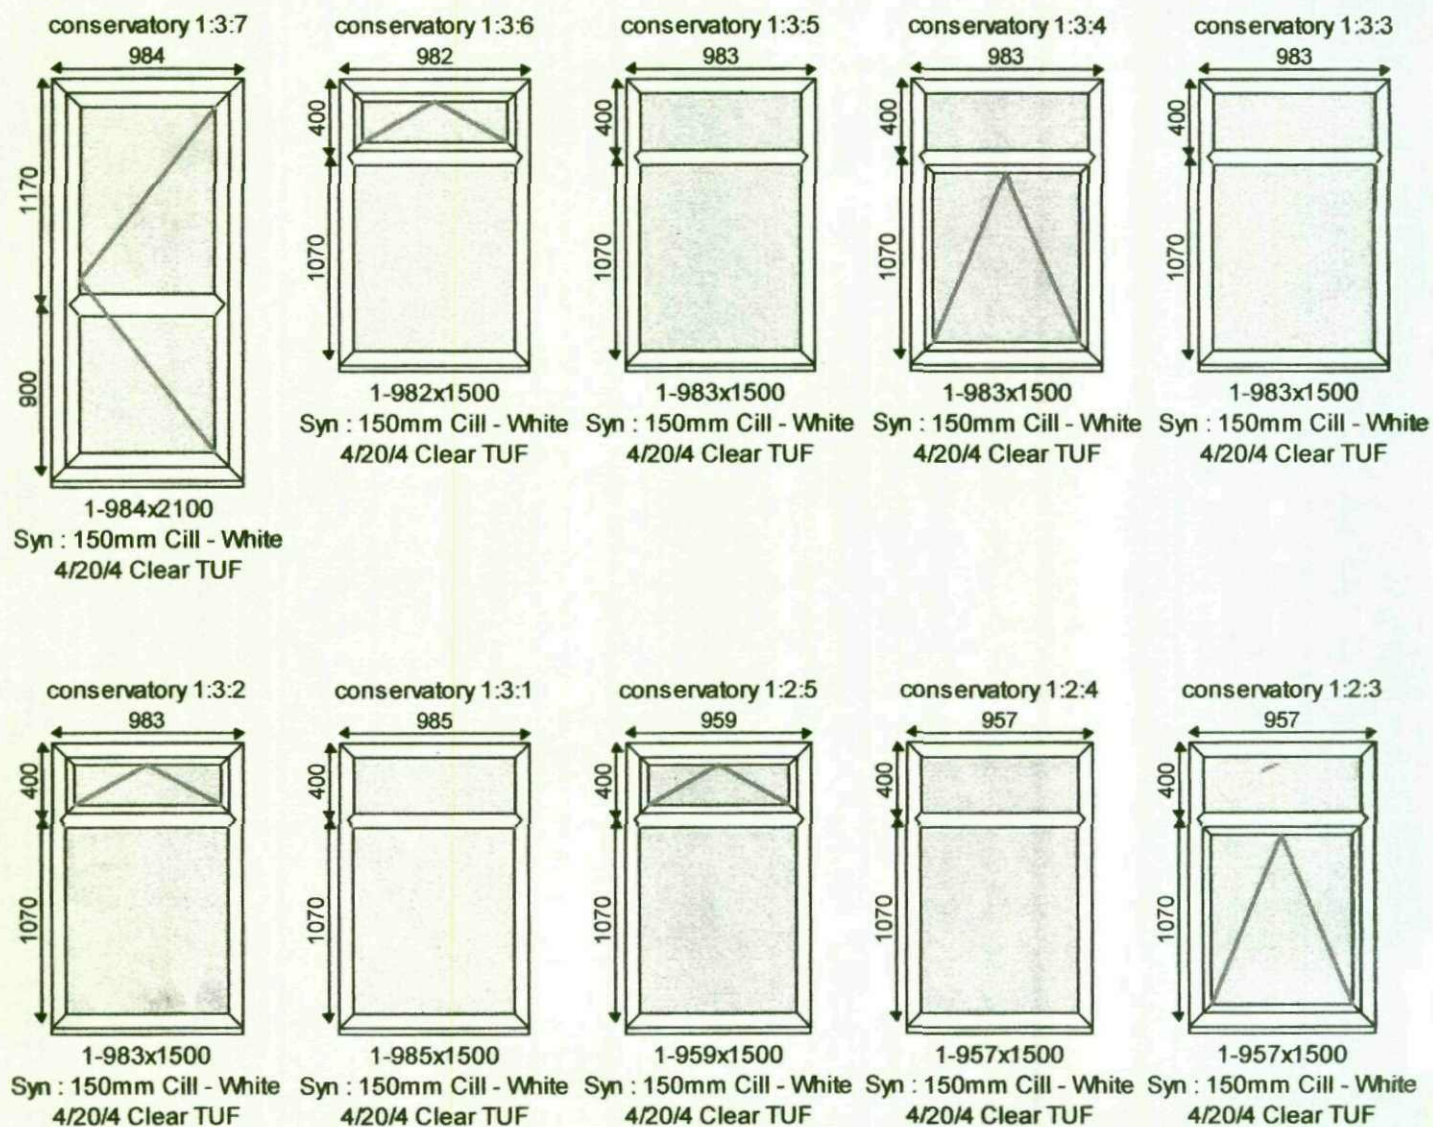

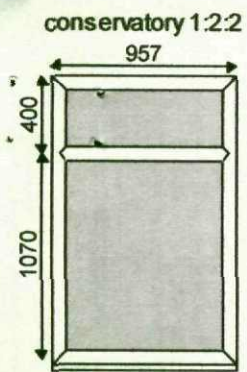


1-957x1500

Syn : 150mm Cill - White
4/20/4 Clear TUF

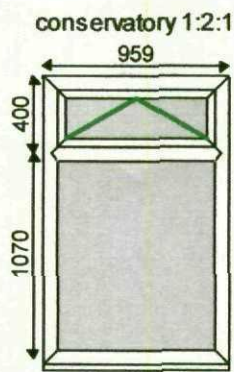


1-959x1500

Syn : 150mm Cill - White
4/20/4 Clear TUF

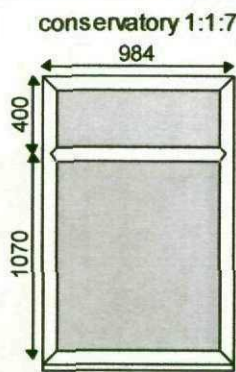


1-984x1500

Syn : 150mm Cill - White
4/20/4 Clear TUF

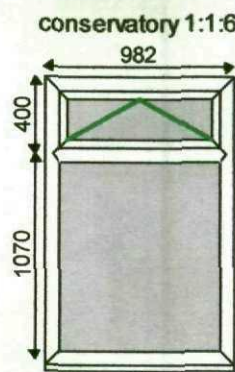


1-982x1500

Syn : 150mm Cill - White
4/20/4 Clear TUF

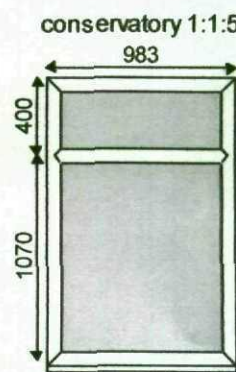


1-983x1500

Syn : 150mm Cill - White
4/20/4 Clear TUF

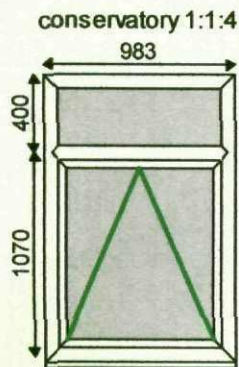


1-983x1500

Syn : 150mm Cill - White
4/20/4 Clear TUF

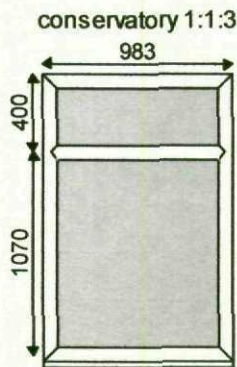


1-983x1500

Syn : 150mm Cill - White
4/20/4 Clear TUF

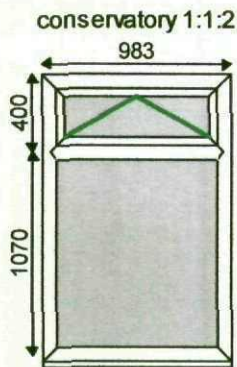

1-983x1500

Syn : 150mm Cill - White
4/20/4 Clear TUF

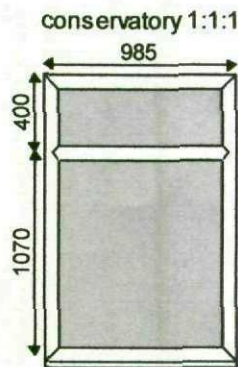

1-985x1500

Syn : 150mm Cill - White
4/20/4 Clear TUF

Total job price is

£16,850.00

Customer Details

Autumn House Care Home
HATTRD,
Station Road
Worsborough
Barnsley

Tel: , Fax

Quote No: QT002191

Ref:

Created By: mark, Last Saved By: mark

Printed By: mark

Roof Drawing

Roof Materials Details

Ref: Synseal Extrusions Ltd April 2005 (35mm) BL rev5

Groups: ghCFJm167NaQReZXw} = <custom groups>

Loading: 60.0+3.5+self-weight kg

Colours: white,Heatguard / opal

Finish:

GLAZING MATERIAL ? : Polycarbonate

GLAZING THICKNESS ? : 24/25mm Glazing

Conservatory Details

Size: 4800mm width, 6900mm depth

Height: 2100mm windows + 1333mm : 1206mm roof

Total: 3433mm

Weight: 432.462 kg

Manu. Type:

