
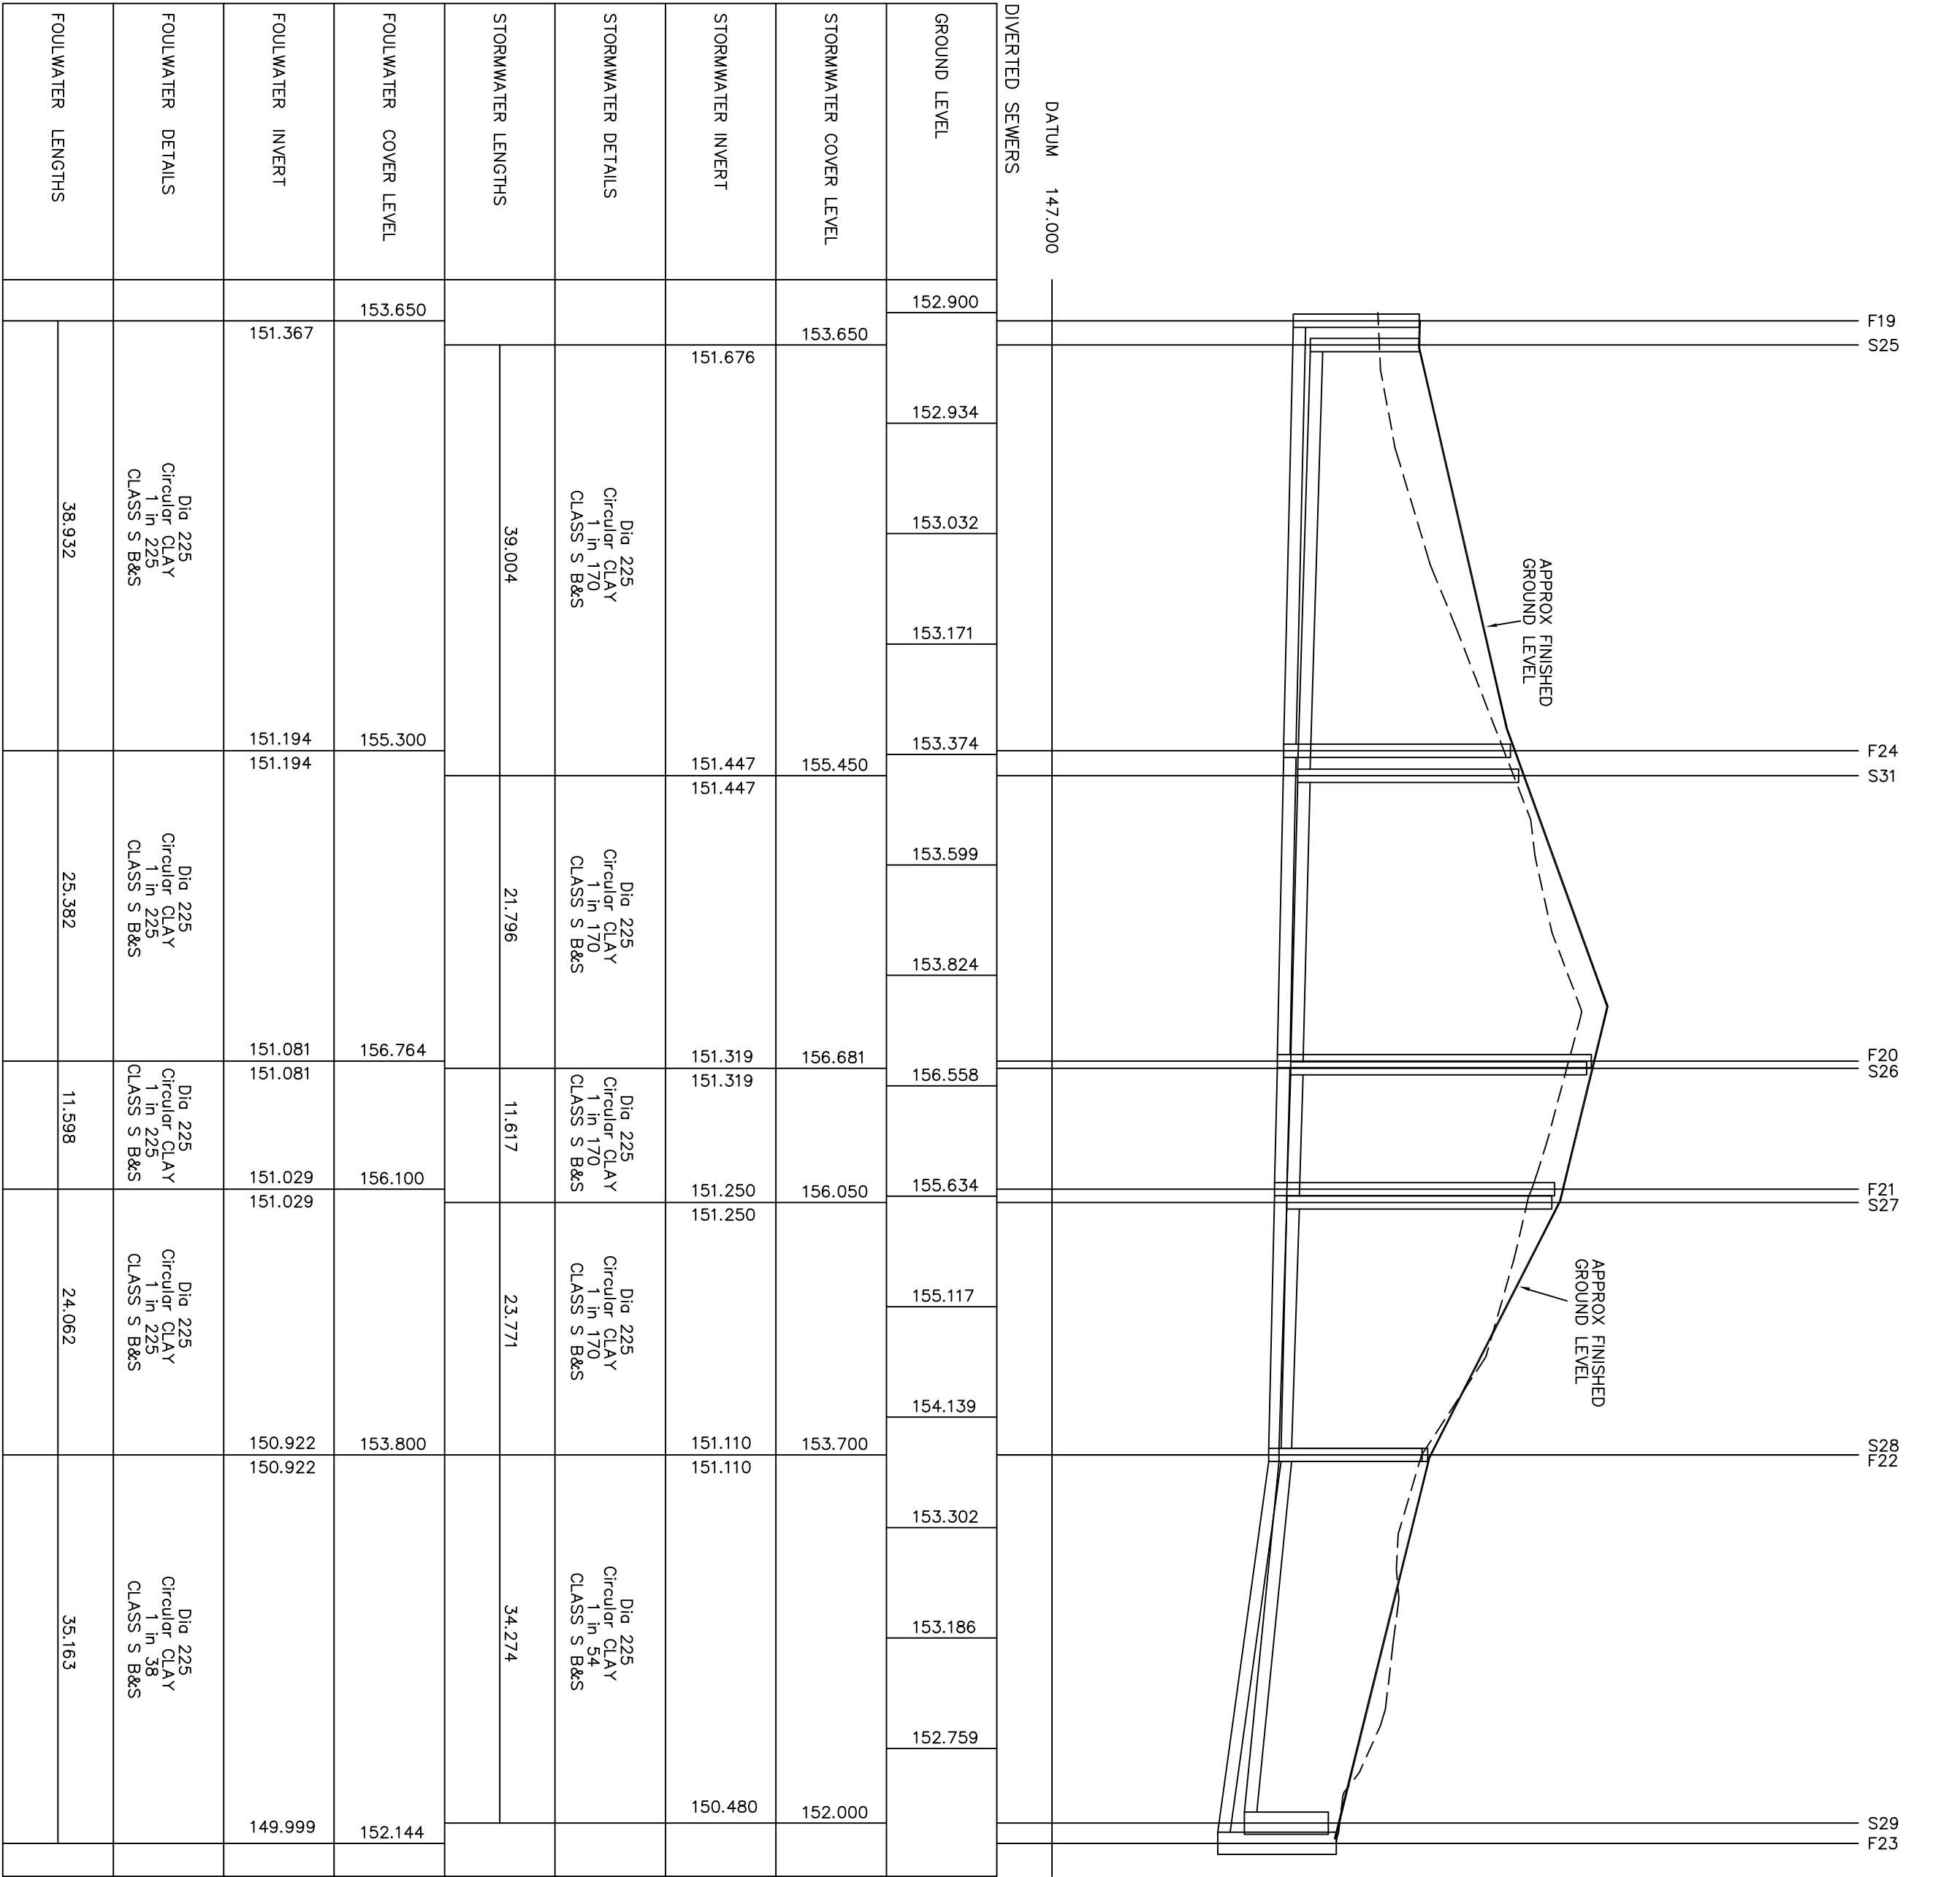


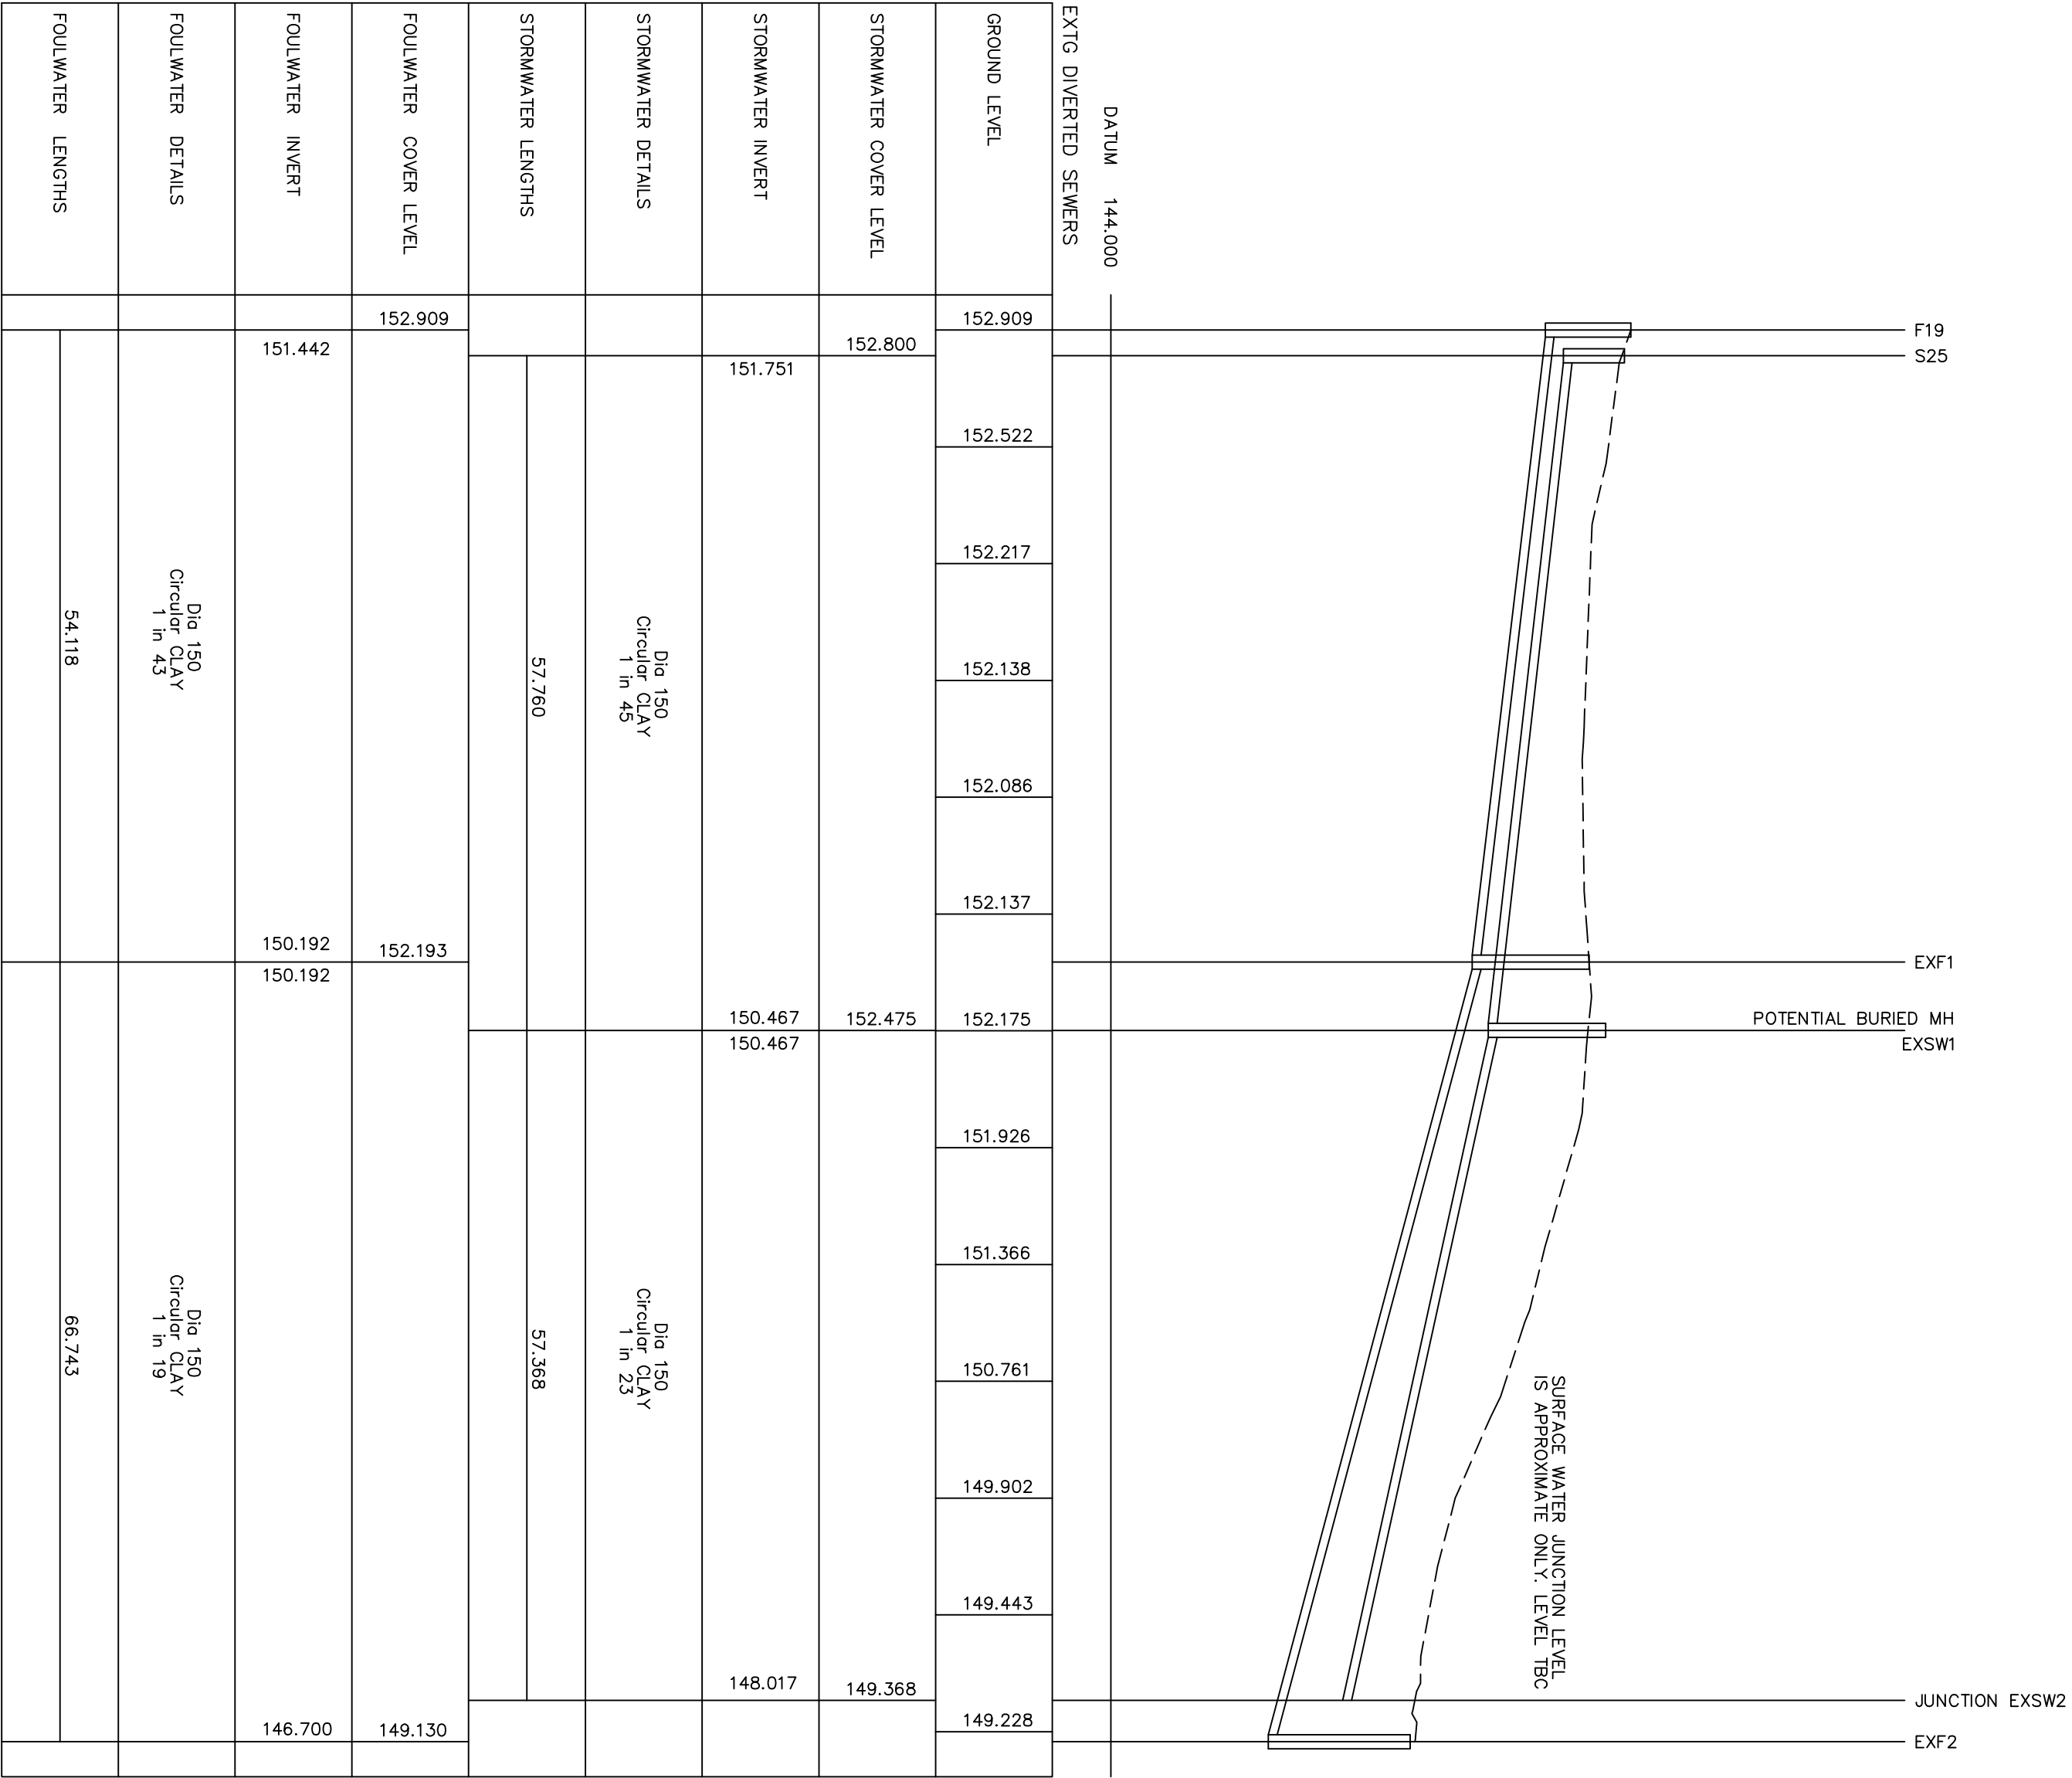

Manhole Number	Cover Level	Depth to SMM	Connections	Pipe		Manhole Size	Type	
				Code	Invert	Down	Manhole	Cover
F19	153.650	2.068					1200	TYPE B 600x600
F20	156.754	5.458		0	1.000	151.367	225	
F21	156.100	4.466		0	1.000	151.029	225	
F22	153.800	2.653		0	1.000	150.922	225	
F23	152.144	1.919		0	1.000	150.050	225	
F24	155.300	3.881		1	1.000	151.164	225	
S25	153.650	1.748					1200	TYPE B 600x600
S26	156.681	5.137		0	1.000	151.319	225	
S27	156.050	4.976		0	1.000	151.250	225	
S28	153.700	2.385		1	1.000	151.110	225	
S29	152.000	1.363		0	1.000	150.480	225	
S31	154.460	3.778		1	1.000	151.447	225	

MANHOLE SCHEDULE DIVERSIONS

Preliminary

B Existing sewer sections F21 and S27 are to be replaced by revised layout.		15.1.20	AST
Rev		Details	Date

Avant Homes

Lidgett Lane/Pilley Green
Pilley, Barnsley

Sewer Diversions

Longitudinal sections & MH schedules

Dwg No.: STE/19/28/09/05 B

Date: 2-1-20

Scale: H-1:500, V-1:100 Copyright Shaun Tonge Engineering

SHAUN TONGE
ENGINEERING



11 Broomfield Road, Wombwell, Barnsley, S73 0SA.

Tel: 01226 755826, Mobile: 07826 278970, Email: Shaun@shauntonge.co.uk

15.1.20

AST

Details

Date

AST

AST

AST

AST

AST

AST

AST

AST

AST

AST

AST

AST

AST