


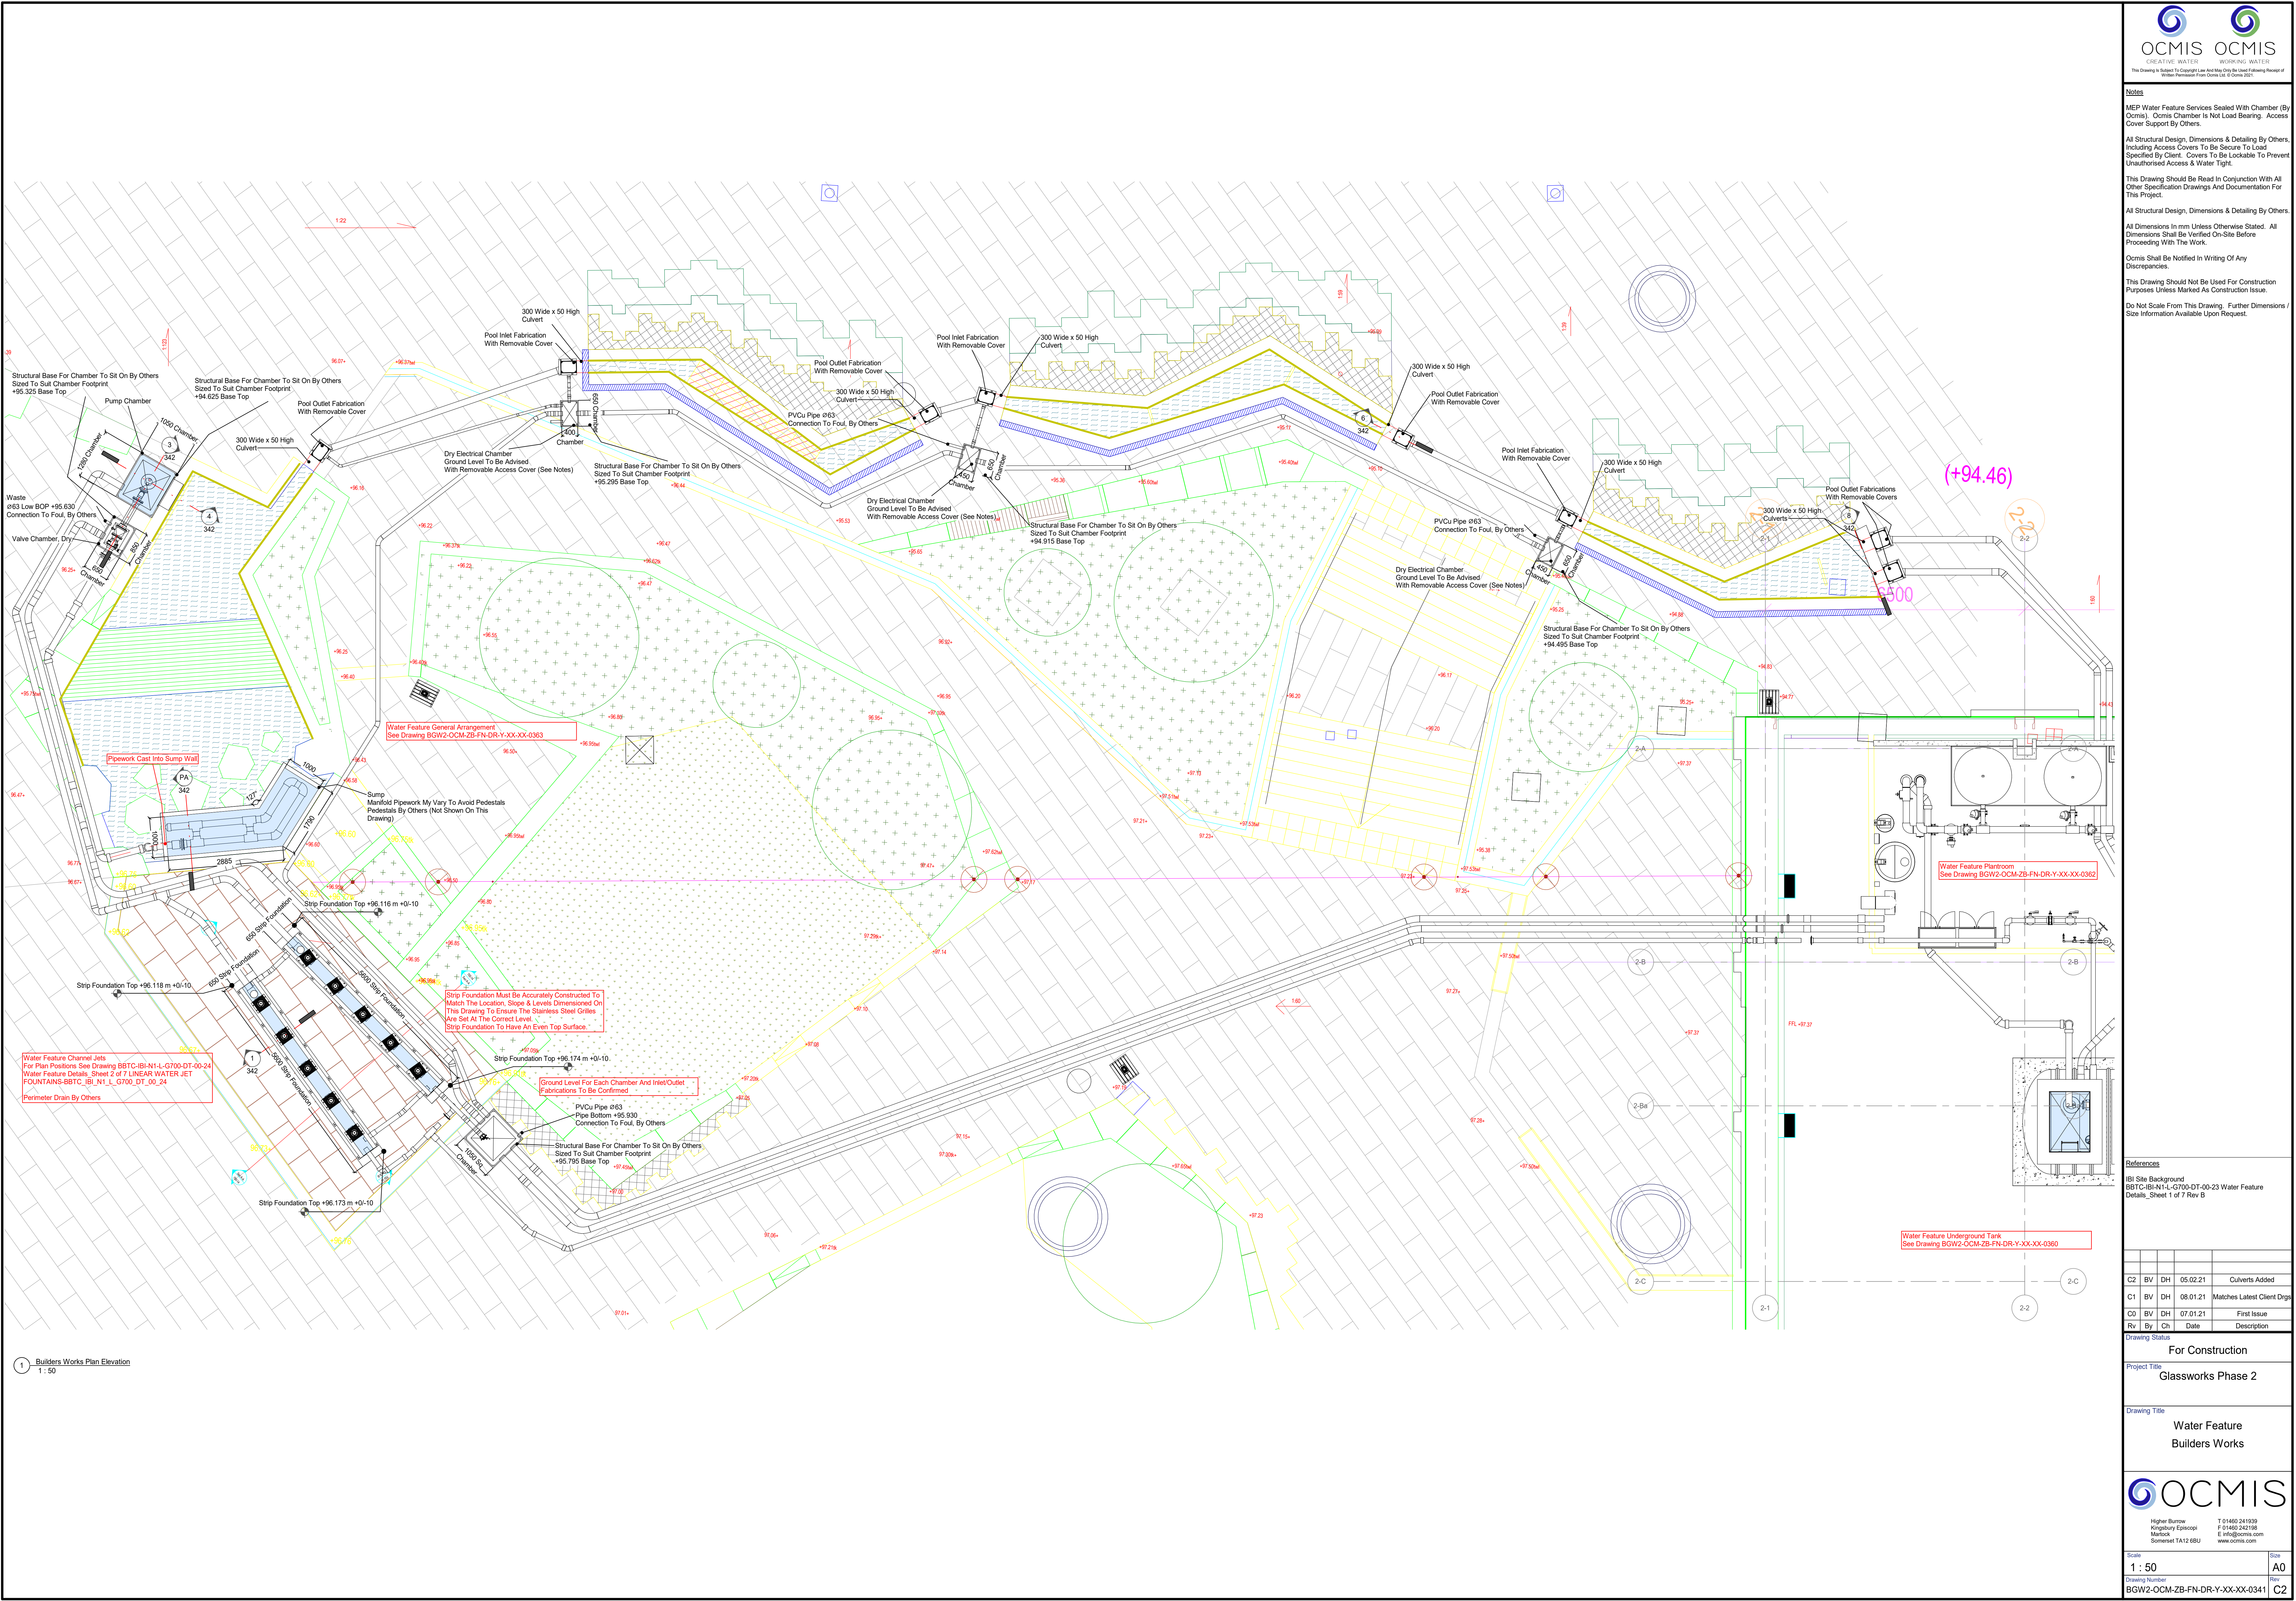



CREATIVE WATERWORKING WATER

This Drawing is Subject To Copyright Law And May Only Be Used Following Receipt of Written Permission From Ocmis U.K. © Ocmis 2021

Notes

MEP Water Feature Services Sealed With Chamber (By Ocmis). Ocmis Chamber Is Not Load Bearing. Access Cover Support By Others.

All Structural Design, Dimensions & Detailing By Others, Including Access Covers To Be Secure To Load Specified By Client. Covers To Be Lockable To Prevent Unauthorised Access & Water Tight.

This Drawing Should Be Read In Conjunction With All Other Specification Drawings And Documentation For This Project.

All Structural Design, Dimensions & Detailing By Others.

All Dimensions In mm Unless Otherwise Stated. All Dimensions Shall Be Verified On-Site Before Proceeding With The Work.

Ocmis Shall Be Notified In Writing Of Any Discrepancies.

This Drawing Should Not Be Used For Construction Purposes Unless Marked As Construction Issue.

Do Not Scale From This Drawing. Further Dimensions / Size Information Available Upon Request.

References

IBI Site Background
BBTC-IBI-N1-L-G700-DT-00-23 Water Feature Details_Sheet 1 of 7 Rev B

C2	BV	DH	05.02.21	Culverts Added
C1	BV	DH	08.01.21	Matches Latest Client Drgs
C0	BV	DH	07.01.21	First Issue
Rv	By	Ch	Date	Description

Drawing Status

For Construction

Project Title
Glassworks Phase 2

Drawing Title
Water Feature Builders Works



Higher Burrow
Kingsbury Episcopi
Marlow
Somerset TA12 8BU

T 01480 241939
F 01480 242188
E info@ocmis.com
www.ocmis.com

Scale	Size
1 : 50	A0
Drawing Number BGW2-OCM-ZB-FN-DR-Y-XX-XX-0341	Rev C2