


NOTES

MATERIALS:


- ROOF TILES -
Concrete Interlocking Flat Tile (Marley Modern or similar).
- MAIN BRICK -
Baggeridge Windmill Golden Multi or similar.
- BRICK BAND -
Baggeridge Savannah or similar.
- RENDER -
Reference 016 Ivory (Including Weber.pral H)
- FASCIAS, SOFFITS, BARGE BOARDS -
White uPVC.
- RAINWATER GUTTERING & DOWNPIPES -
Black uPVC.
- WINDOWS & DOORS -
White uPVC.

Refer to Materials Schedule submitted as part of this application for further information.

For Floor Plans refer to drawing referenced PL 07 - Proposed Floors & Roof Plan Plots 9-11

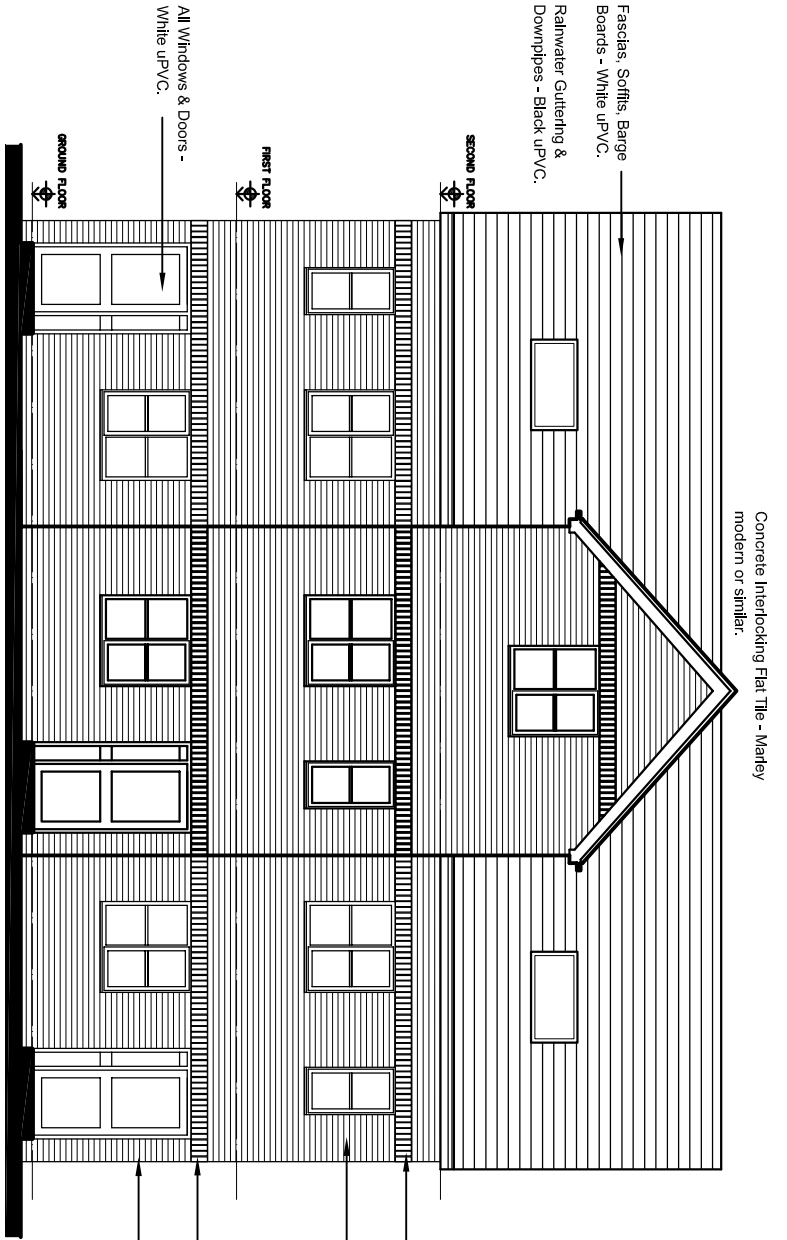


PROPOSED FRONT ELEVATION
SCALE - 1:100

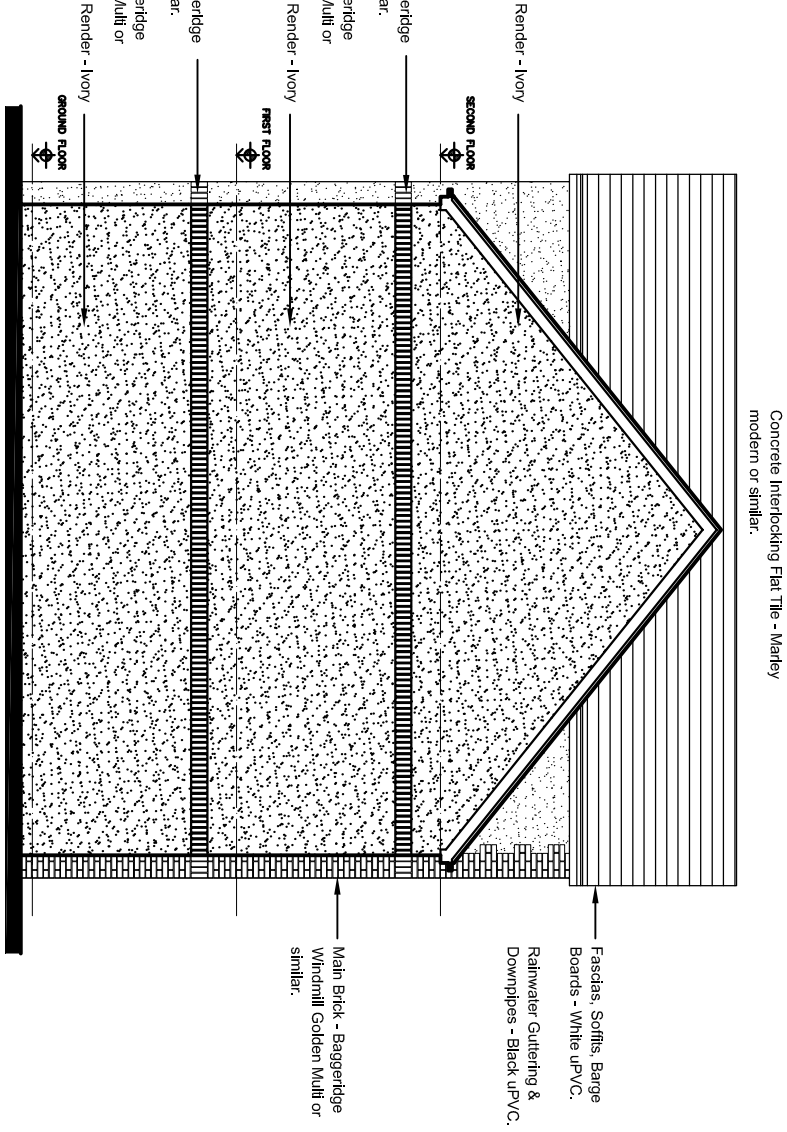

PROPOSED SIDE ELEVATION
SCALE - 1:100



PROPOSED REAR ELEVATION
SCALE - 1:100

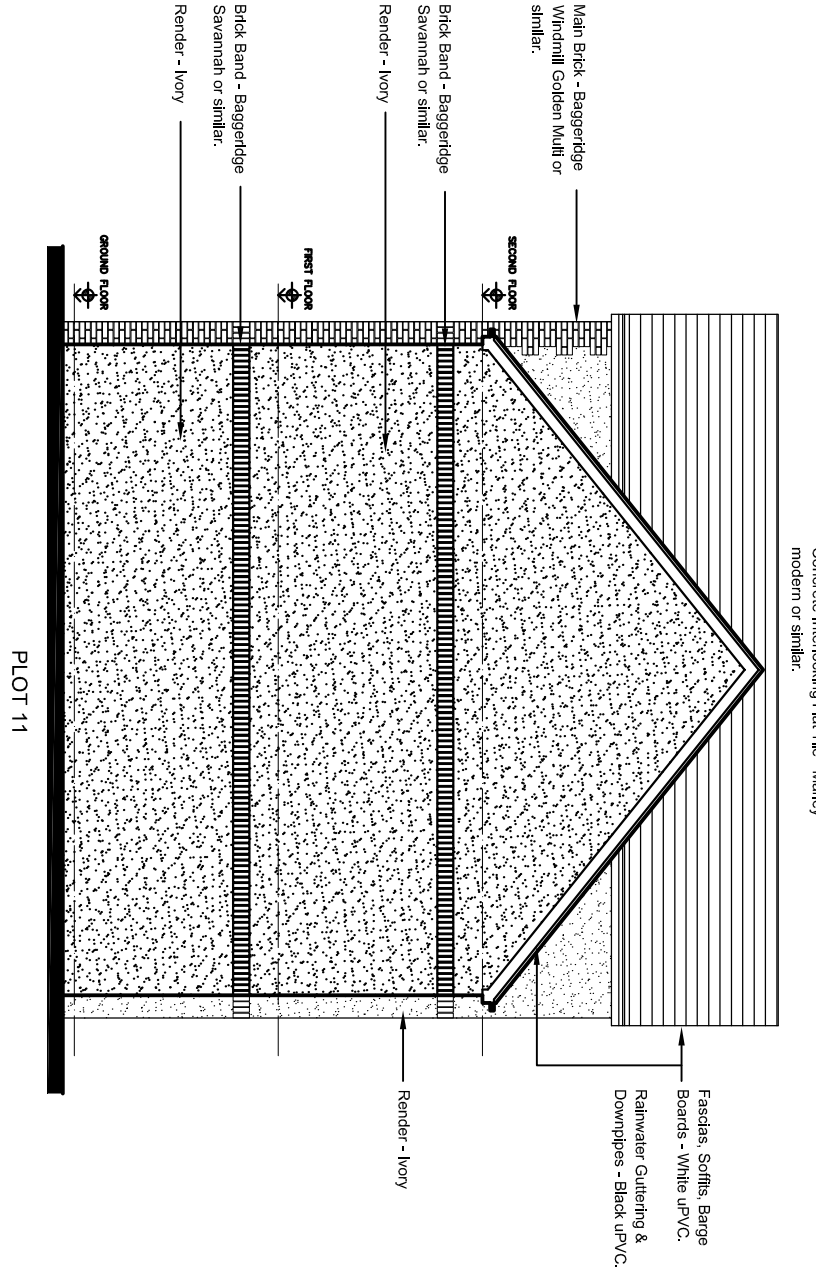

PROPOSED SIDE ELEVATION
SCALE - 1:100

PLANNING ISSUE

New Description	Date	By	App'd
-----------------	------	----	-------

tractus
ARCHITECTURAL DESIGN LIMITED
Unit 11a Northcote Mills
Warrfield Road
Huddersfield
HD8 9LA
Client: LEISURE INNS DEVELOPMENTS

Project: THE HALFWAY HOTEL
GOLDTHORPE

PROPOSED ELEVATIONS PLOTS 9-11

Drawn by	Date	App'd	
AM	01/09	-	
Drawing no	Project no	Scale @ A3	Rev
PL 12	08/022	1:100	-