



SURFACE WATER CHAMBER SCHEDULE							
REF.	CHAMBER TYPE & INTERNAL SIZE [mm]	COVER & FRAME SIZE [mm]. TYPE & GRADE	COVER LEVEL [m]	CHAMBER OUTLET LEVEL [m]	MAXIMUM CHAMBER DEPTH [m]	ORIENTATION	COORDINATES
SWIC 01	POLYPROPYLENE INSPECTION CHAMBER 4500	DUCTILE IRON, 450 SQUARE GRADE A15 WITH 3500 RESTRICTION ACCESS CAP	68.600	66.491	2.109		EASTING = 438426.460 NORTHING = 400509.498
SWIC 02	POLYPROPYLENE INSPECTION CHAMBER 4500	DUCTILE IRON, 450 SQUARE GRADE A15 WITH 3500 RESTRICTION ACCESS CAP	68.200	65.851	2.349		EASTING = 438435.030 NORTHING = 400519.198
SWIC 03	POLYPROPYLENE INSPECTION CHAMBER 4500	DUCTILE IRON, 450 SQUARE GRADE A15 WITH 3500 RESTRICTION ACCESS CAP	67.950	65.742	2.208		EASTING = 438430.572 NORTHING = 400528.051
SWMH 01	PRE-CAST CONCRETE MANHOLE 1200Ø	DUCTILE IRON, 600x600 SQUARE GRADE A15	67.600	65.615	1.985		EASTING = 438425.374 NORTHING = 400539.624

UNIVERSAL INSPECTION CHAMBER
UPTO 150mmØ OUTLET

MAIN CHANNEL INLET
+0.010

MAIN CHANNEL OUTLET
0.000

ALL BRANCH CONNECTIONS


UNIVERSAL INSPECTION CHAMBER
UPTO 100mmØ OUTLET

MAIN CHANNEL INLET
+0.010

MAIN CHANNEL OUTLET
0.000


ALL BRANCH CONNECTIONS

JOB NO: 39490 - DRAWING REFERENCE TABLE	
This Drawing to be Read in Conjunction with the Drawings Listed Below	
Alan Woff & Partners	Drawing Reference
INDICATIVE DRAINAGE LAYOUT	COB - AWP - ZZ - XX - DR - C - 0100
DRAINAGE DETAILS (SHEET 1)	COB - AWP - ZZ - XX - DR - C - 0101
DRAINAGE DETAILS (SHEET 2)	COB - AWP - ZZ - XX - DR - C - 0102
DRAINAGE DETAILS (SHEET 3)	COB - AWP - ZZ - XX - DR - C - 0103
S278 GENERAL ARRANGEMENT	COB - AWP - ZZ - XX - DR - C - 0200
Drawings by others	Date Received
Prop. Site Layout NPS GROUP (NPS-XX-00-DR-A-012).	09-06-2017
Ex. Site Layout NPS GROUP (NPS-XX-00-DR-A-011).	17-05-2017
Information by others	Date Received
Yorkshire Water Plan Ean Group (ref.39490/14)	16-05-2017
Rainbow Little Drove Ground Investigation (ref.151203/GIR1)	17-05-2017

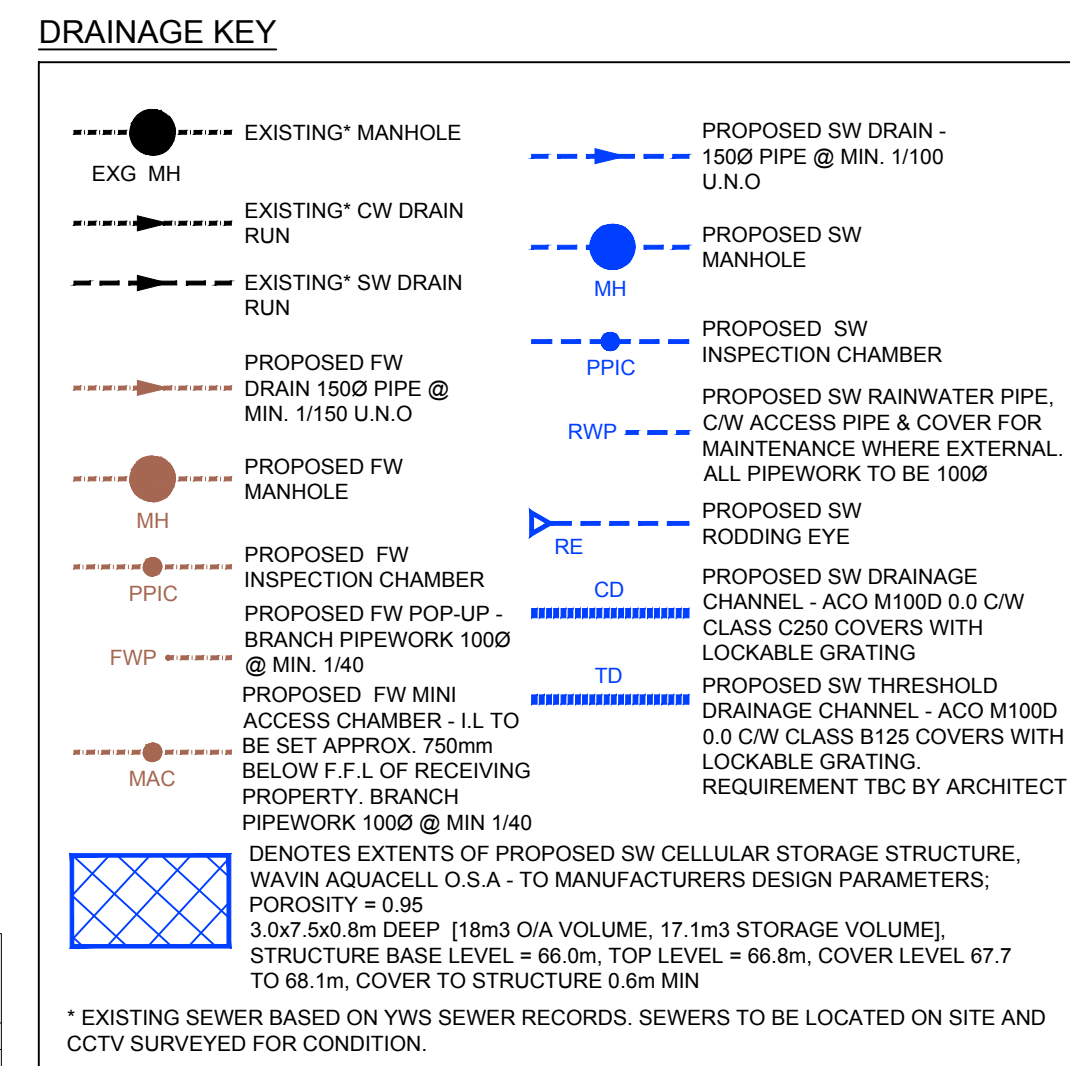

- | HEALTH & SAFETY RISKS  | |
|--|---|
| IN ADDITION TO THE STANDARD HAZARDS AND RISKS NORMALLY ASSOCIATED WITH THE TYPE OF WORK DETAILED ON THIS DRAWING, PLEASE NOTE THE FOLLOWING RESIDUAL HEALTH AND SAFETY RISKS | |
| CONSTRUCTION RISKS | |
| CR 01 | SEWER CROSSING OF EXISTING SERVICE MARGIN |
| CR 02 | LIVE PUBLIC HIGHWAY |
| CR 03 | LIVE COMBINED WATER SEWER CROSSING SITE |
| OPERATION & MAINTENANCE RISKS | |
| MR 01 | PRIVATE DRAINAGE TO HAVE A MAINTENANCE AGREEMENT IN PLACE |
| IT IS ASSUMED THAT ALL WORKS WILL BE CARRIED OUT BY A COMPETENT CONTRACTOR WORKING IN ACCORDANCE WITH THE REQUIREMENTS DEFINED IN THE CDM REGULATIONS. | |

C2	MINI ACCESS CHAMBER TO PLOTS 2,4,5 &6 LOCATION AMENDED FOLLOWING COMMENTS FROM NPS GROUP	16.08.17	KR	TW	AR
C1	CONSTRUCTION ISSUE	15.08.17	KR	TW	AR
-	ISSUED WITHIN TEN01	05.07.17	TW	JG	--
Rev	Description	Date	By	Chk	App

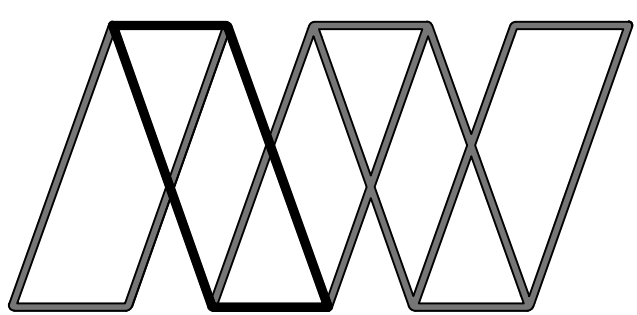

Alan Wood & Partners

Head Office 341 Beverley Road Hull HU5 1LD T. 01482 442138 www.alanwood.co.uk	Consulting Civil & Structural Engineers Project Managers Building Surveyors Lincoln London Scarborough Sheffield York T. 01522 300210 T. 02071 880761 T. 01723 865484 T. 01142 440077 T. 01904 611554	
Project: RESIDENTIAL DEVELOPMENT AT COBCAR LANE, ELSECAR		
Client: NPS GROUP		
Drawing: INDICATIVE DRAINAGE LAYOUT		
Role: CIVIL ENGINEER		
Drawing Status: FOR CONSTRUCTION		
Job no. 39490	Scale@ A1: 1:200	Rev. C2
Project Originator Volume Level Type Role Number COB - AWP - ZZ - XX - DR - C - 0100		