


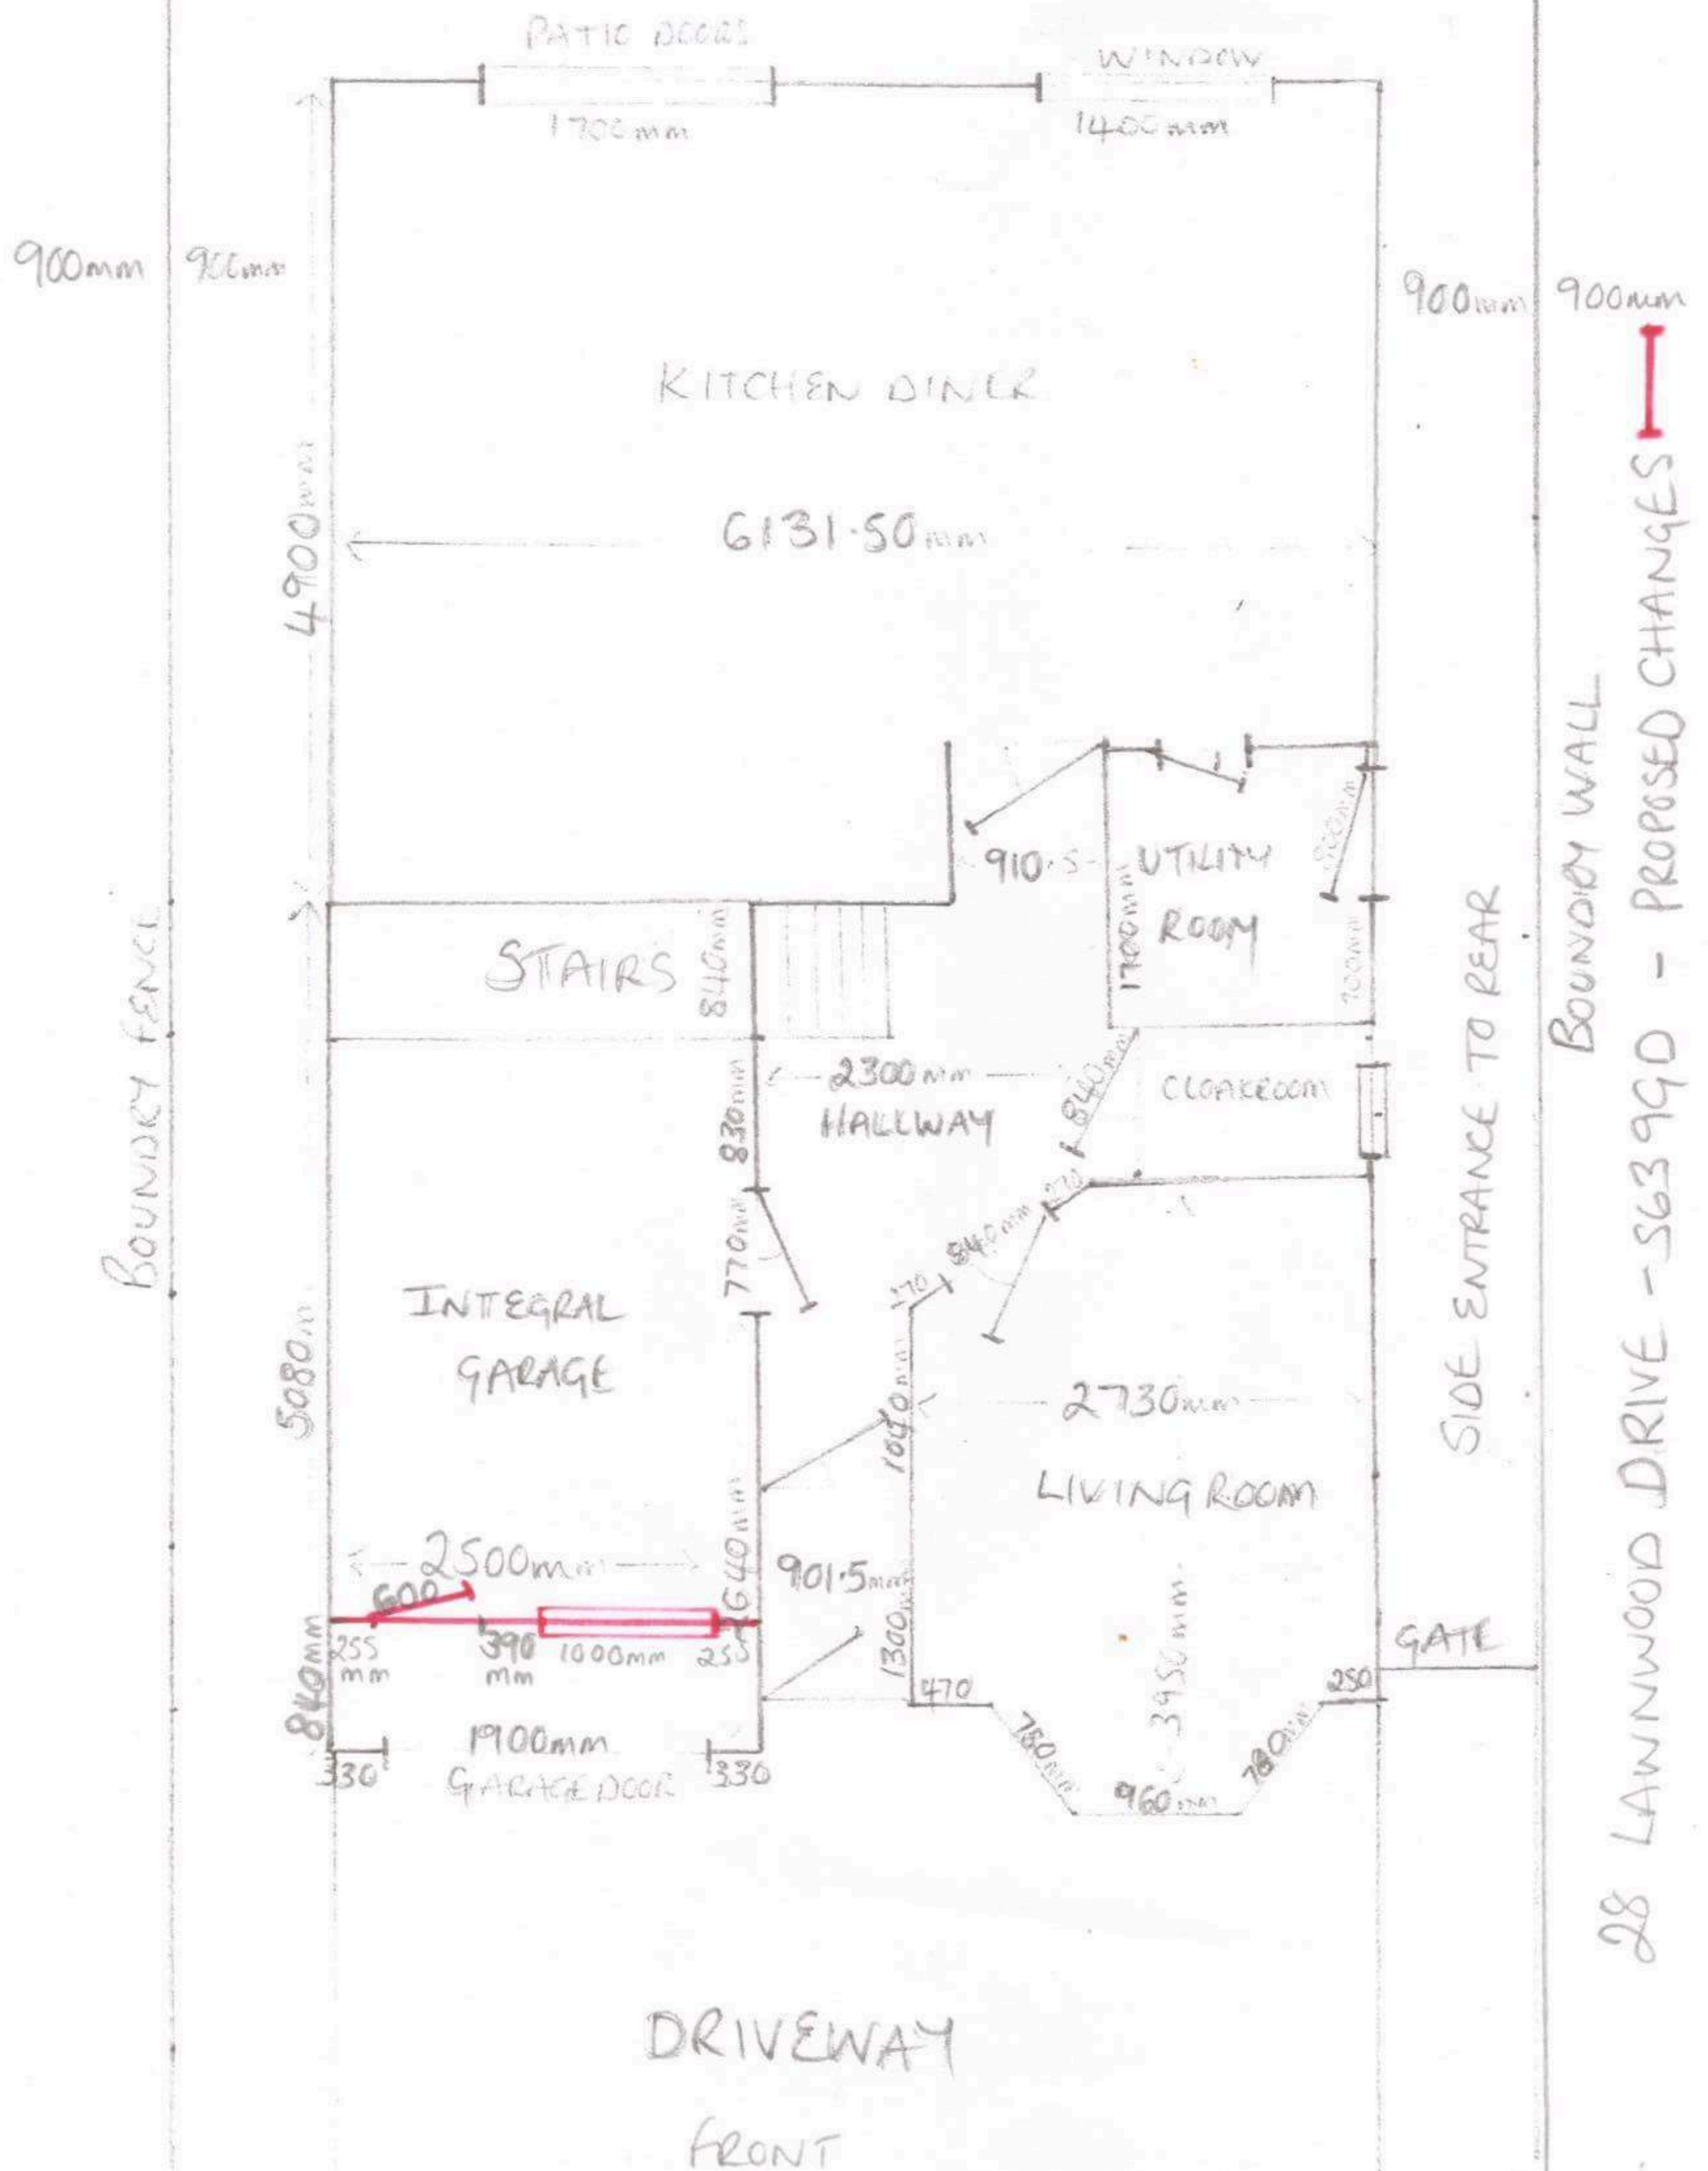

GROUND FLOOR PLAN TO SCALE OF 1:50 - APP - 2016/0710