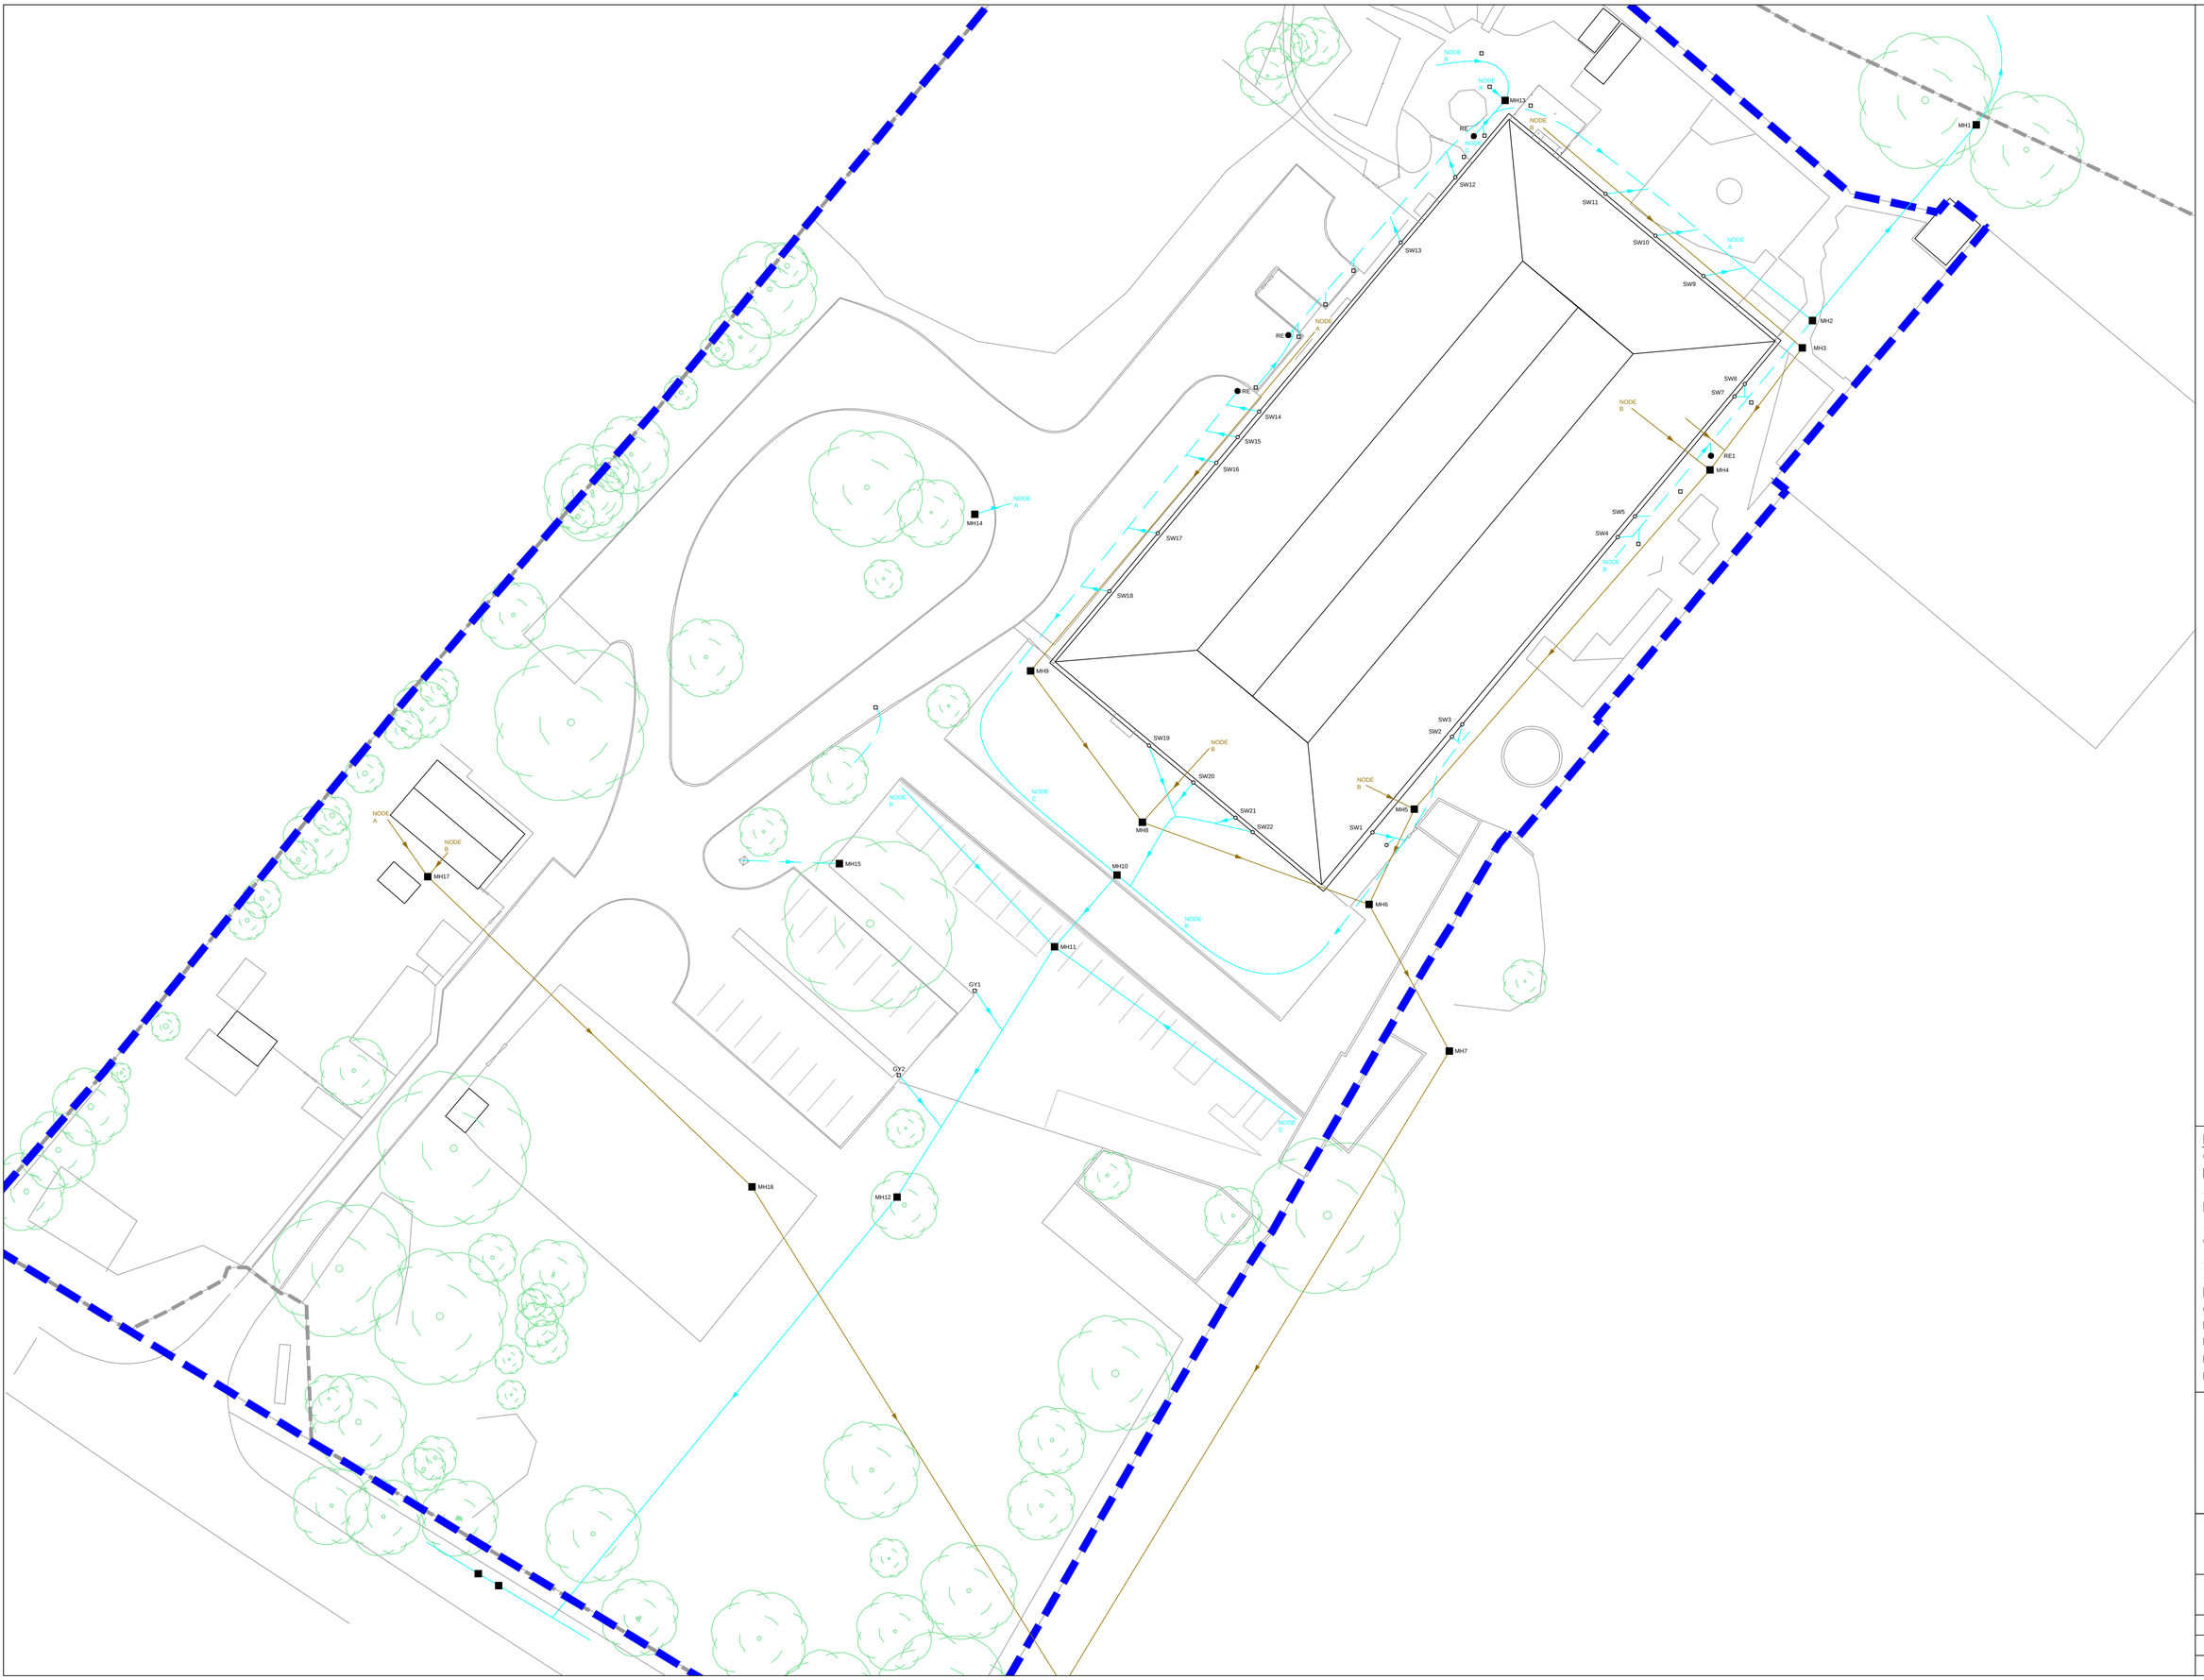


Key

Combined Drains:	
Foul Drains:	
Surface Drains:	
Effluent Drains:	
Assumed Route:	
GY (Gully):	
ACO (Slot Drain):	
SVP/RWP:	
Manhole:	
Outfall:	
UTR:	Unable to Raise
UTL:	Unable to Locate
UTS:	Unable to Survey
UTGA:	Unable to Gain Access

JET AIRE DRAIN CARE
Tel: 0113 3935500
Email: enquiries@jetaire.co.uk
Website: www.jetaire.co.uk

Site:	Milefield Primary School Grimethorpe Barnsley
Client:	Hamson Barron Smith Ltd
Date:	06/09/2016
Job No:	49151
Scale:	Not To Scale @ A1

PLEASE NOTE THIS DRAWING & LAYOUT IS FOR GUIDANCE PURPOSES ONLY. THE ACCURACY & LOCATION OF THE DRAINAGE SYSTEM CANNOT BE GUARANTEED.