
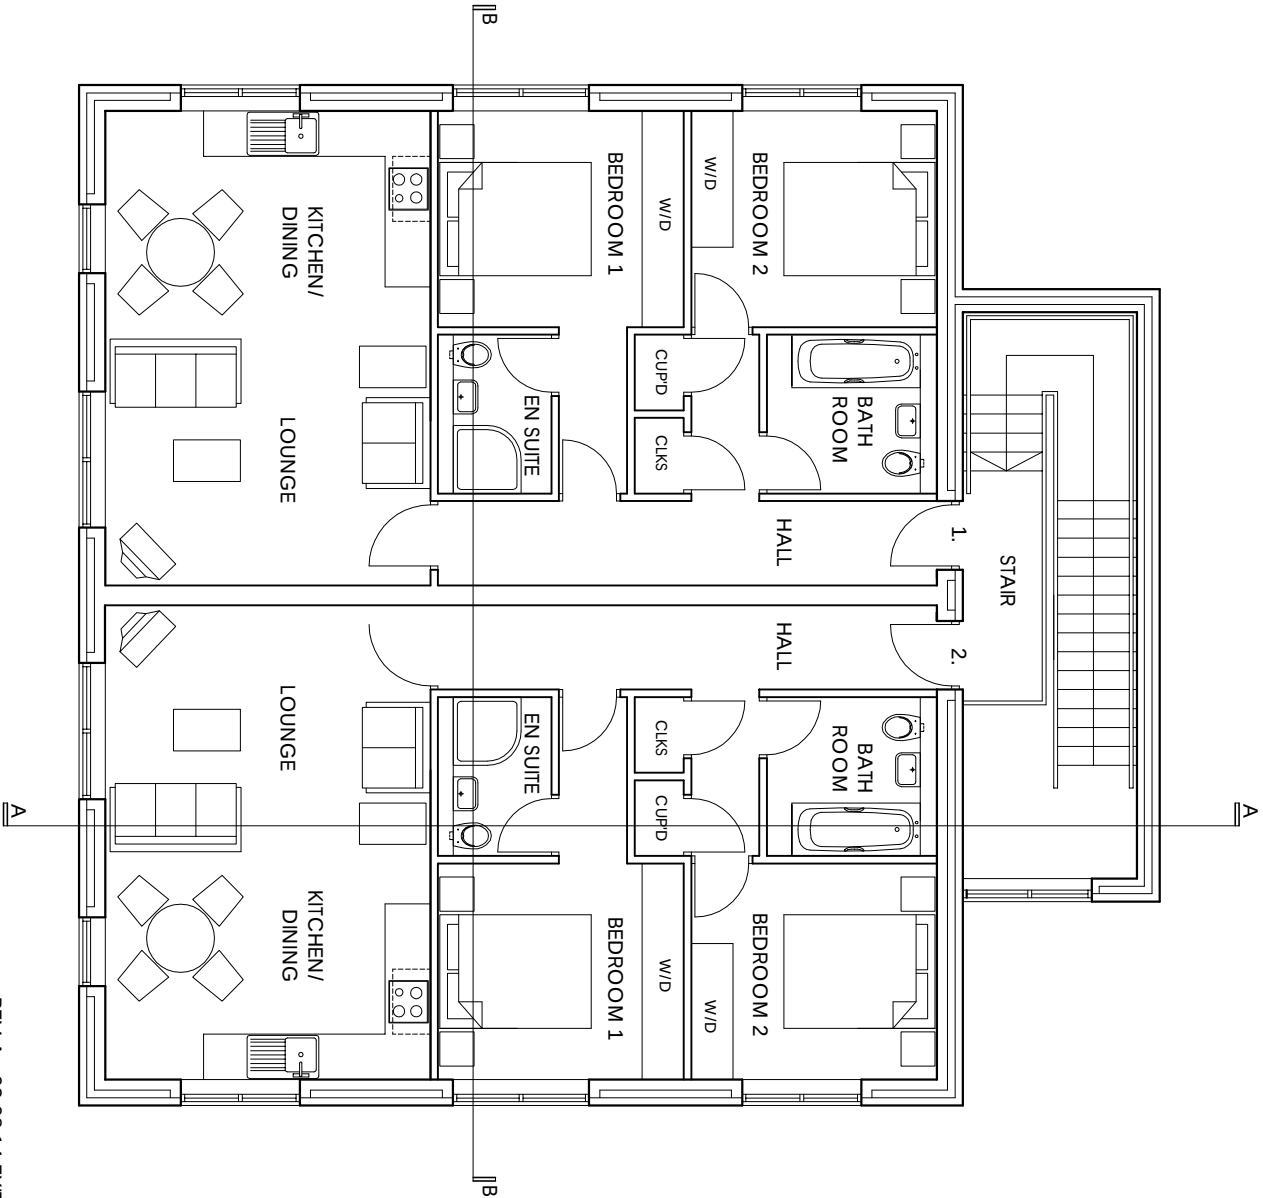


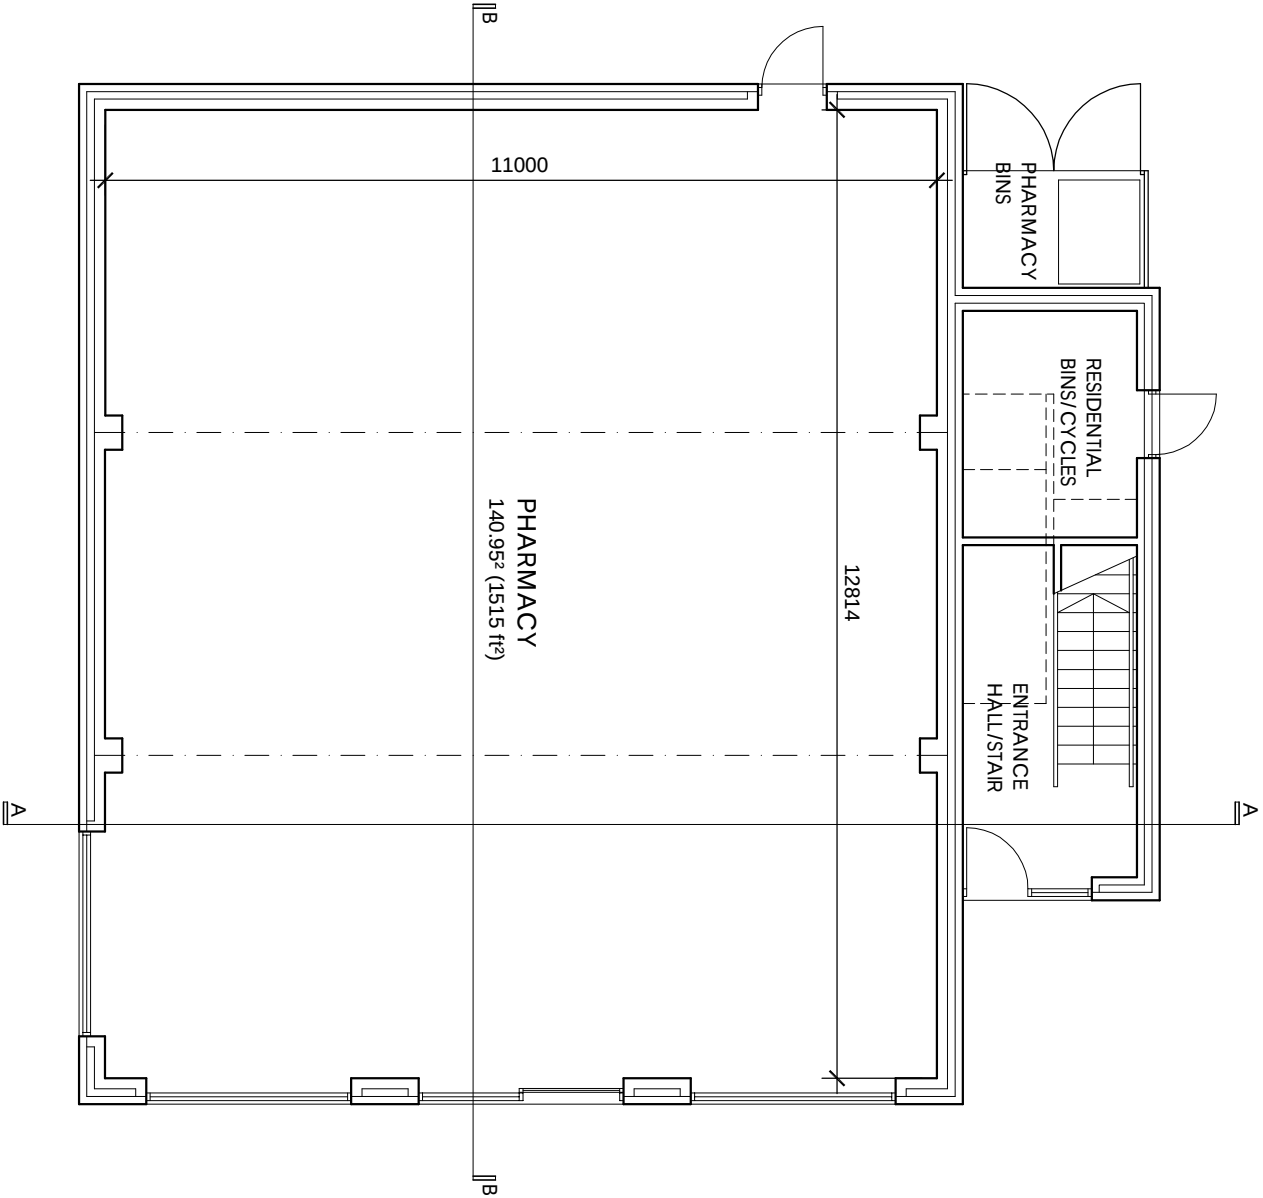

SECHEDULE OF ACCOMMODATION


- FLAT 1
2 BED/2 BATH 169.03² (740 ft²)
FLAT 2
2 BED/2 BATH 169.03² (740 ft²)

REV A - 03.08.14 EXIT DOOR REPOSITIONED
AND BIN STORE ADDED

TP ARCHITECTURE

2 STRICKLAND AVENUE
LEEDS
LS17 8JU

T: 0113 2732706
M: 07766 015350
E: tony@tparchitecture.co.uk

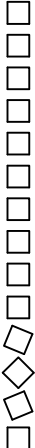

PHARMACY & RESIDENTIAL DEVELOPMENT
WEST STREET
WORSBOROUGH
for
LO'S PHARMACY

PROPOSED FLOOR PLANS

Date:	Scale (at A3):
JULY 2014	1:100
Project no:	Drawing no:
1209	003
	Revision:
	A