



Front Elevation - 1:100

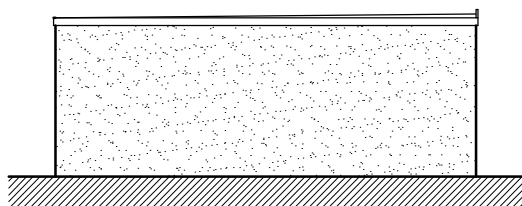

Side Elevation

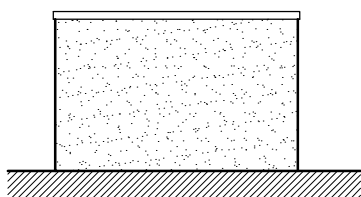


Rear Elevation

Construction Details

The garages are of sectional pre-cast concrete construction with a spar finish

The roofs are flat with preservative treated timber fascia and verges.

The garages will be set on 150mm thick concrete bases

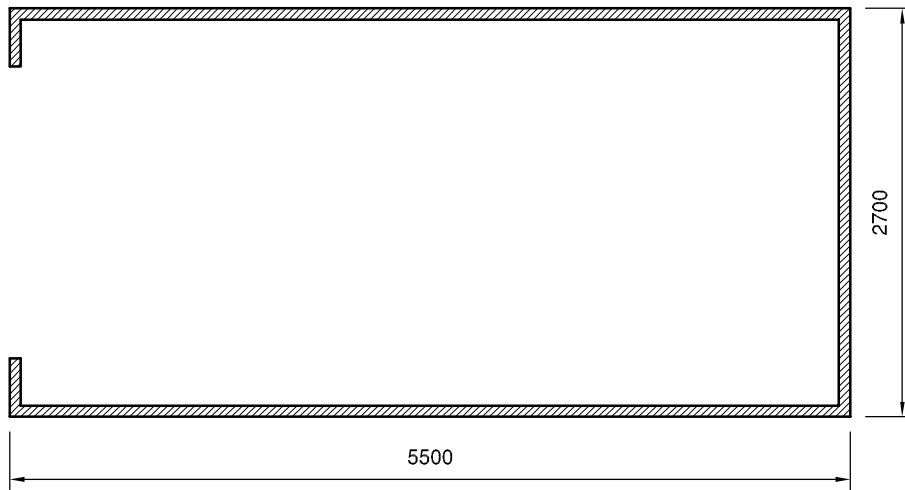

Plan - 1:50



RICHARD LAWTON - ARCHITECT

3, KENSINGTON ROAD
BARNSELY, SOUTH YORKSHIRE
S75 2TX

tel: 07432 114 396

fax: 01226 204103

webs www.richardlawton-architect.co.uk

e-mails richard@richardlawton-architect.co.uk

CLIENT MR N WALKER

**PROJECT PROPOSED GARAGES ON LAND
ADJACENT TO VICTORIA CRESCENT**

**DRAWING GARAGE DETAILS
TITLE**

**SCALES
1:100 & 1:50**

**DATE
02.03.12**

**DRAWN
RAL**

CHKD

**DRG. NO.
028/03**

REV