




EXISTING

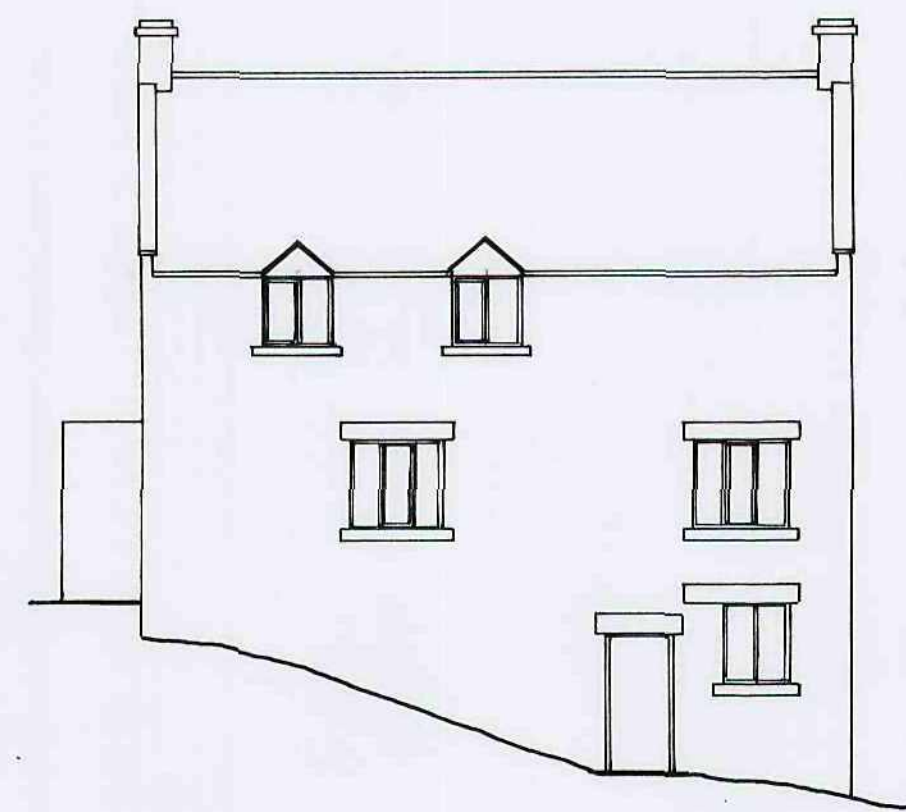


SOUTH ELEVATION

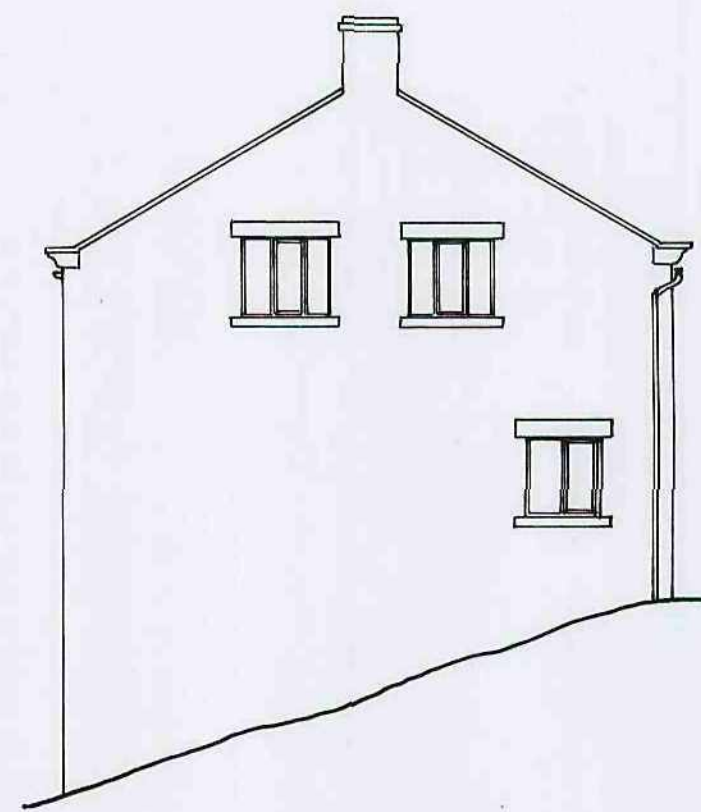


EAST ELEVATION

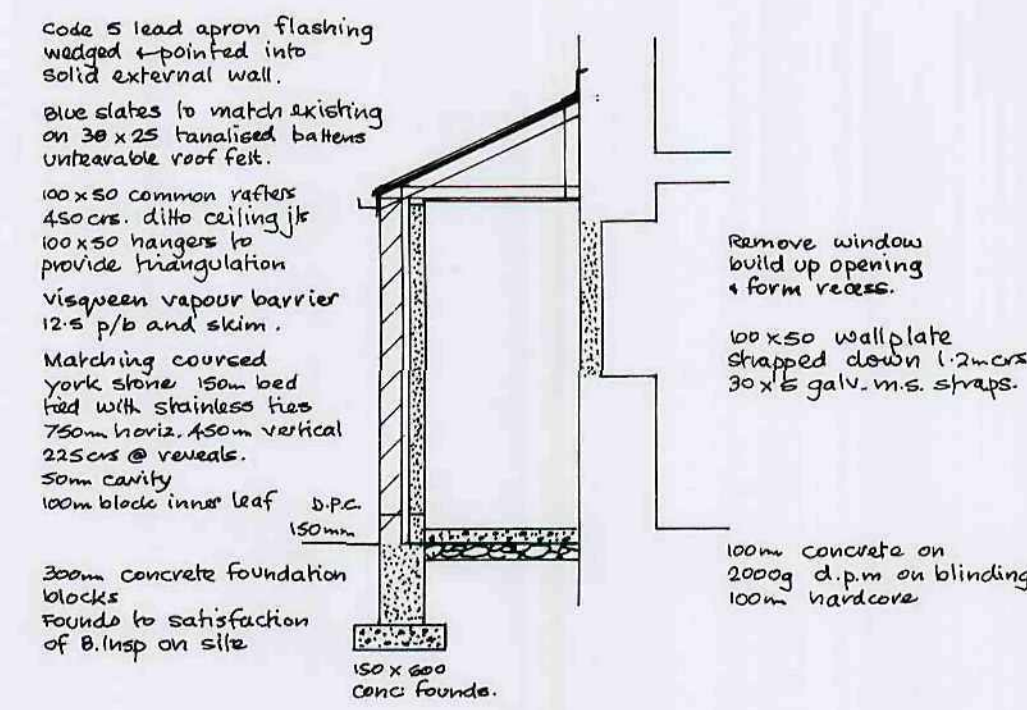


SECTION

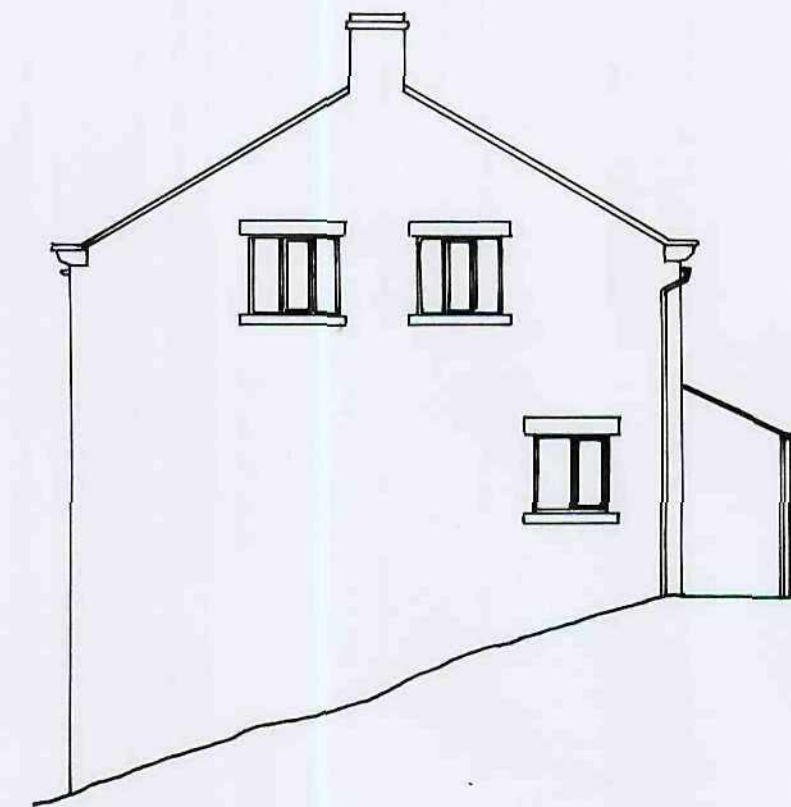


EAST ELEVATION

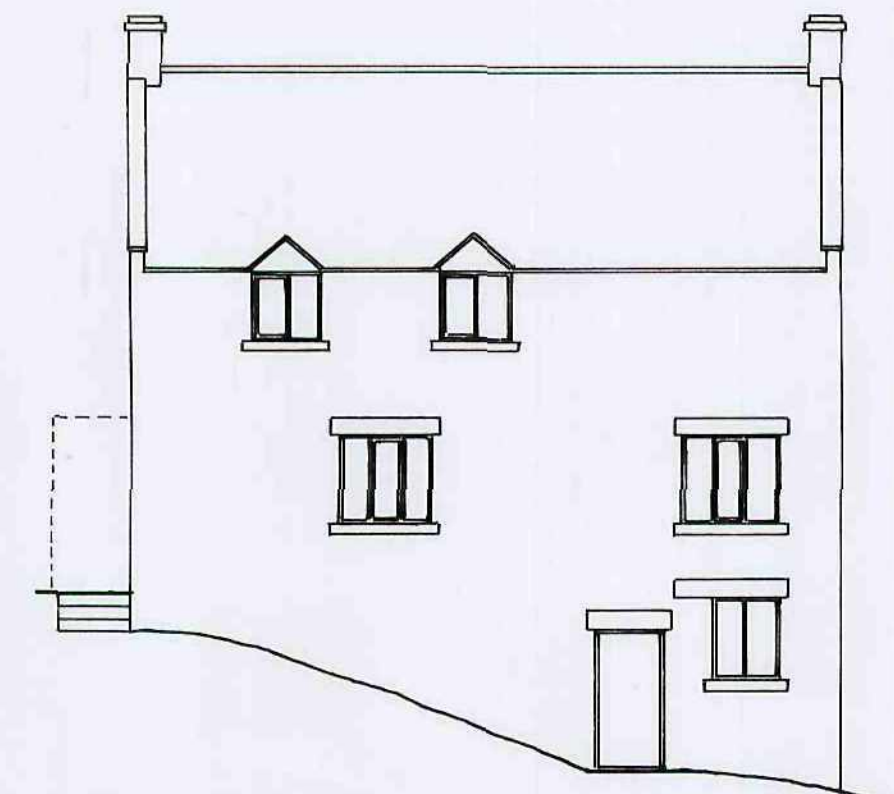


SOUTH ELEVATION

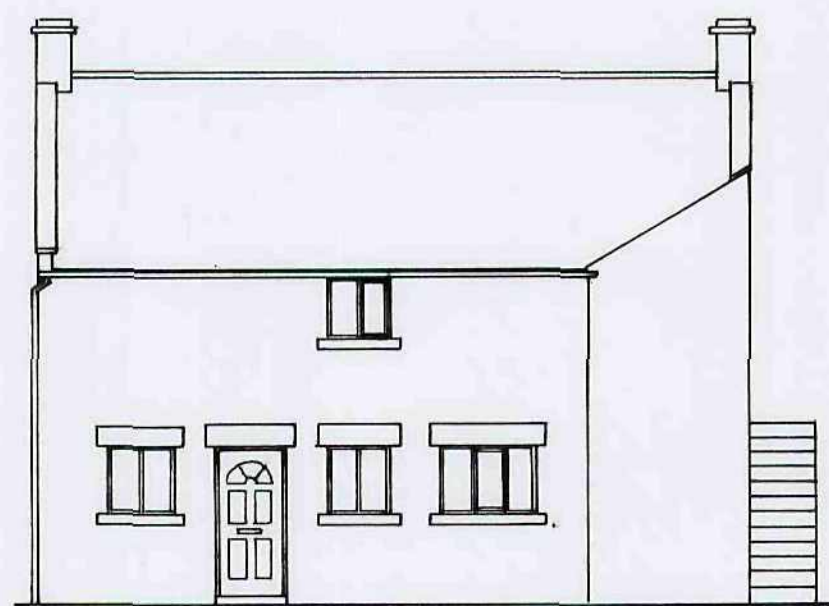


NORTH ELEVATION

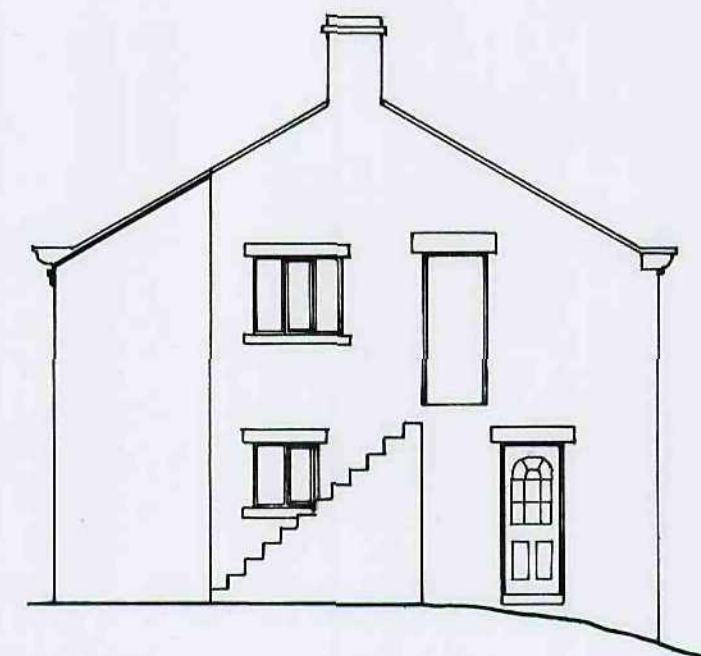


WEST ELEVATION

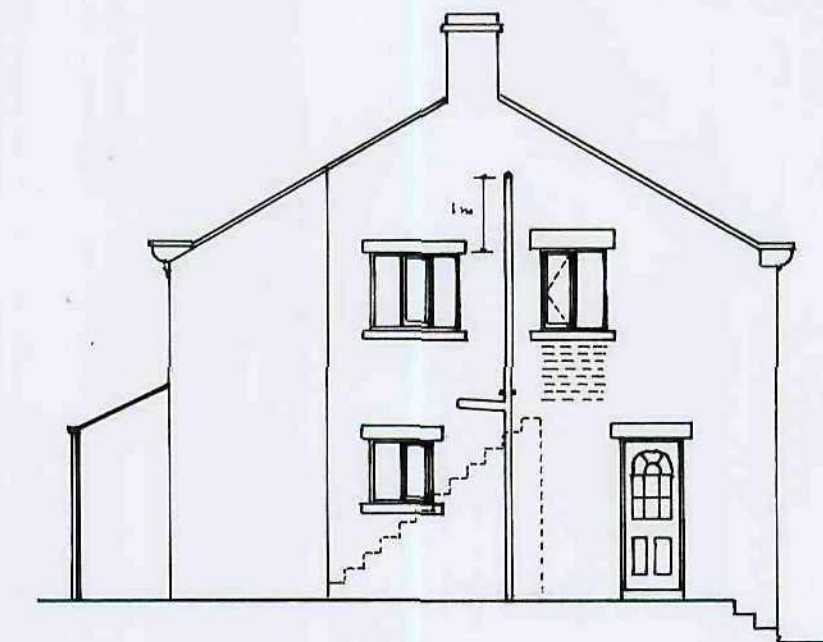


WEST ELEVATION

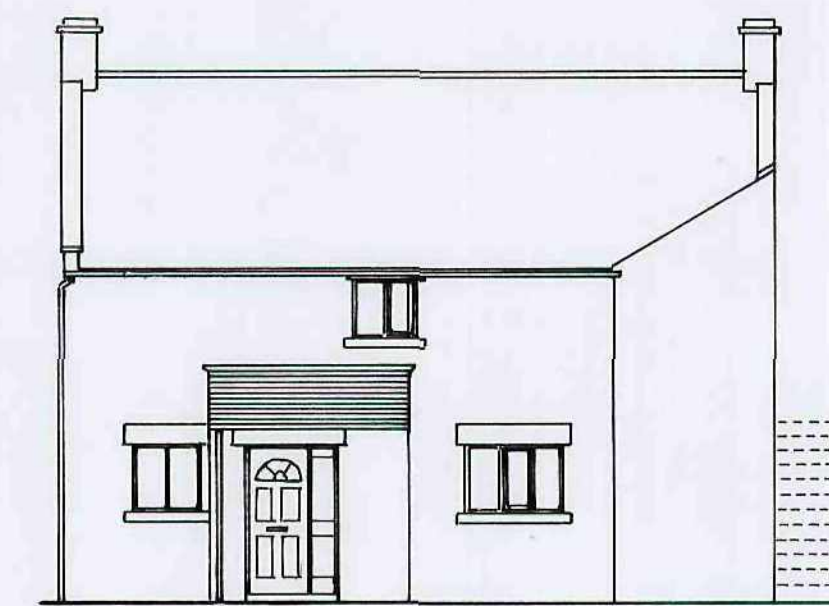


NORTH ELEVATION

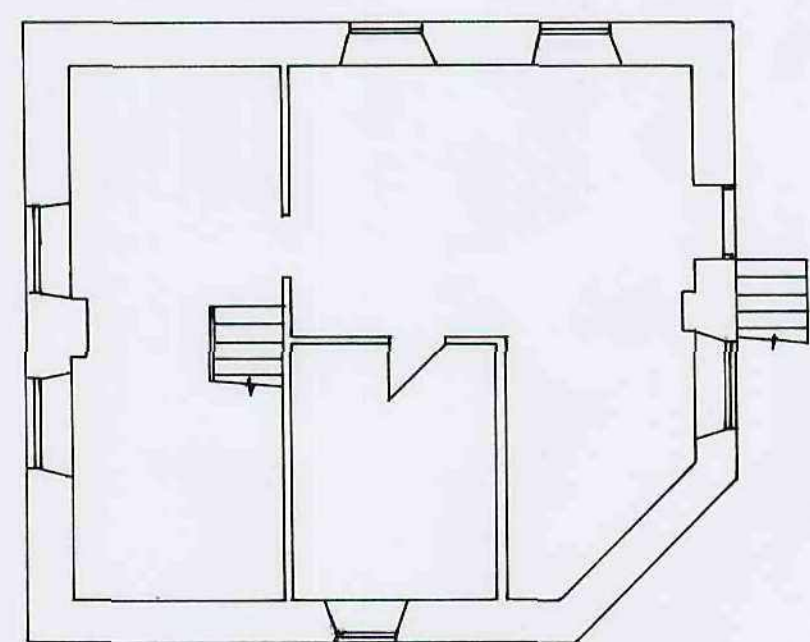


FIRST FLOOR PLAN

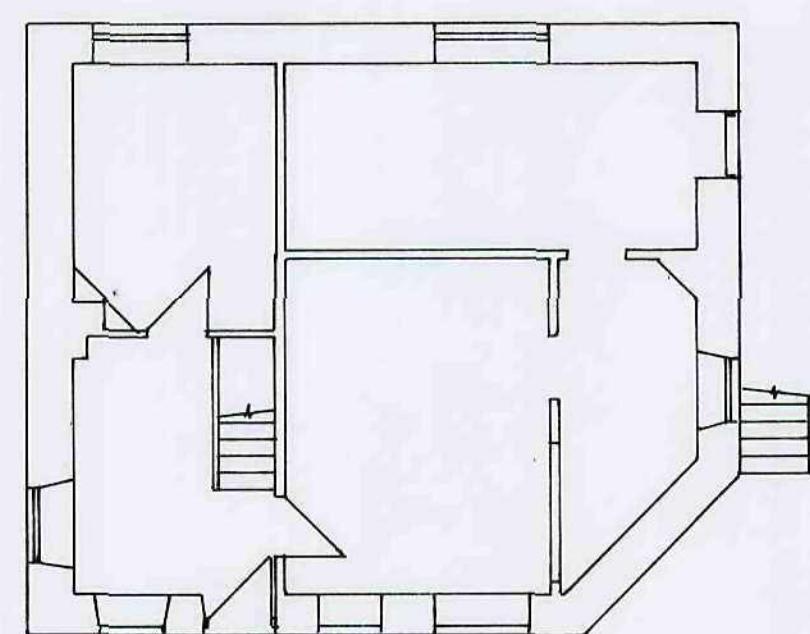


GROUND FLOOR PLAN

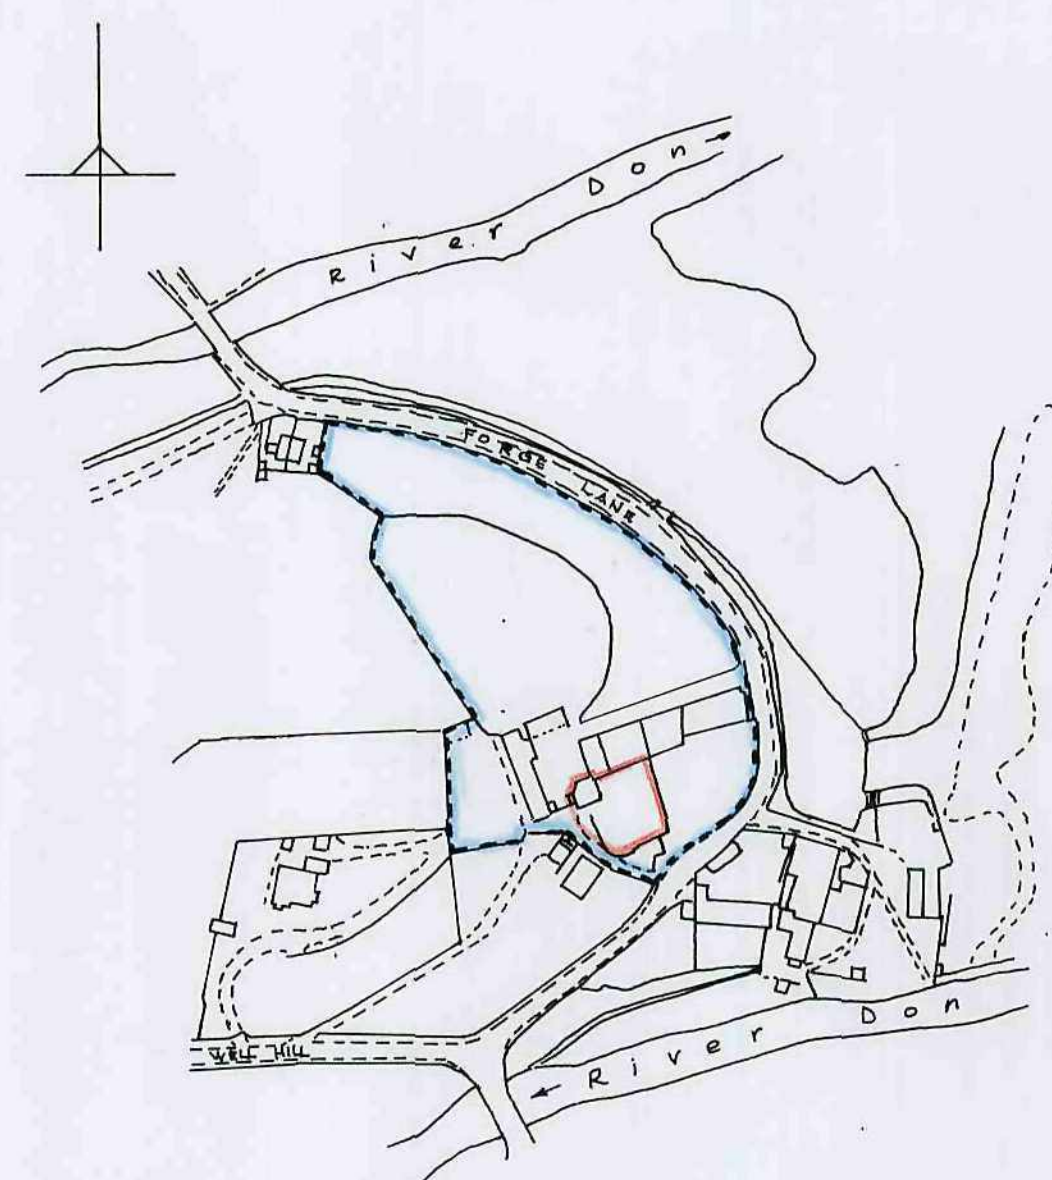


SITE PLAN SCALE: 1/2500.

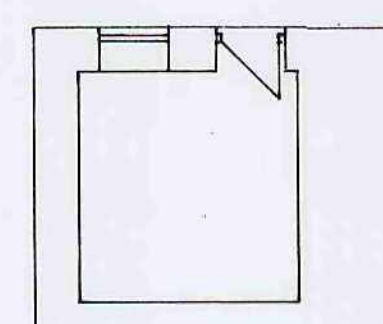


LOWER GROUND FLOOR PLAN

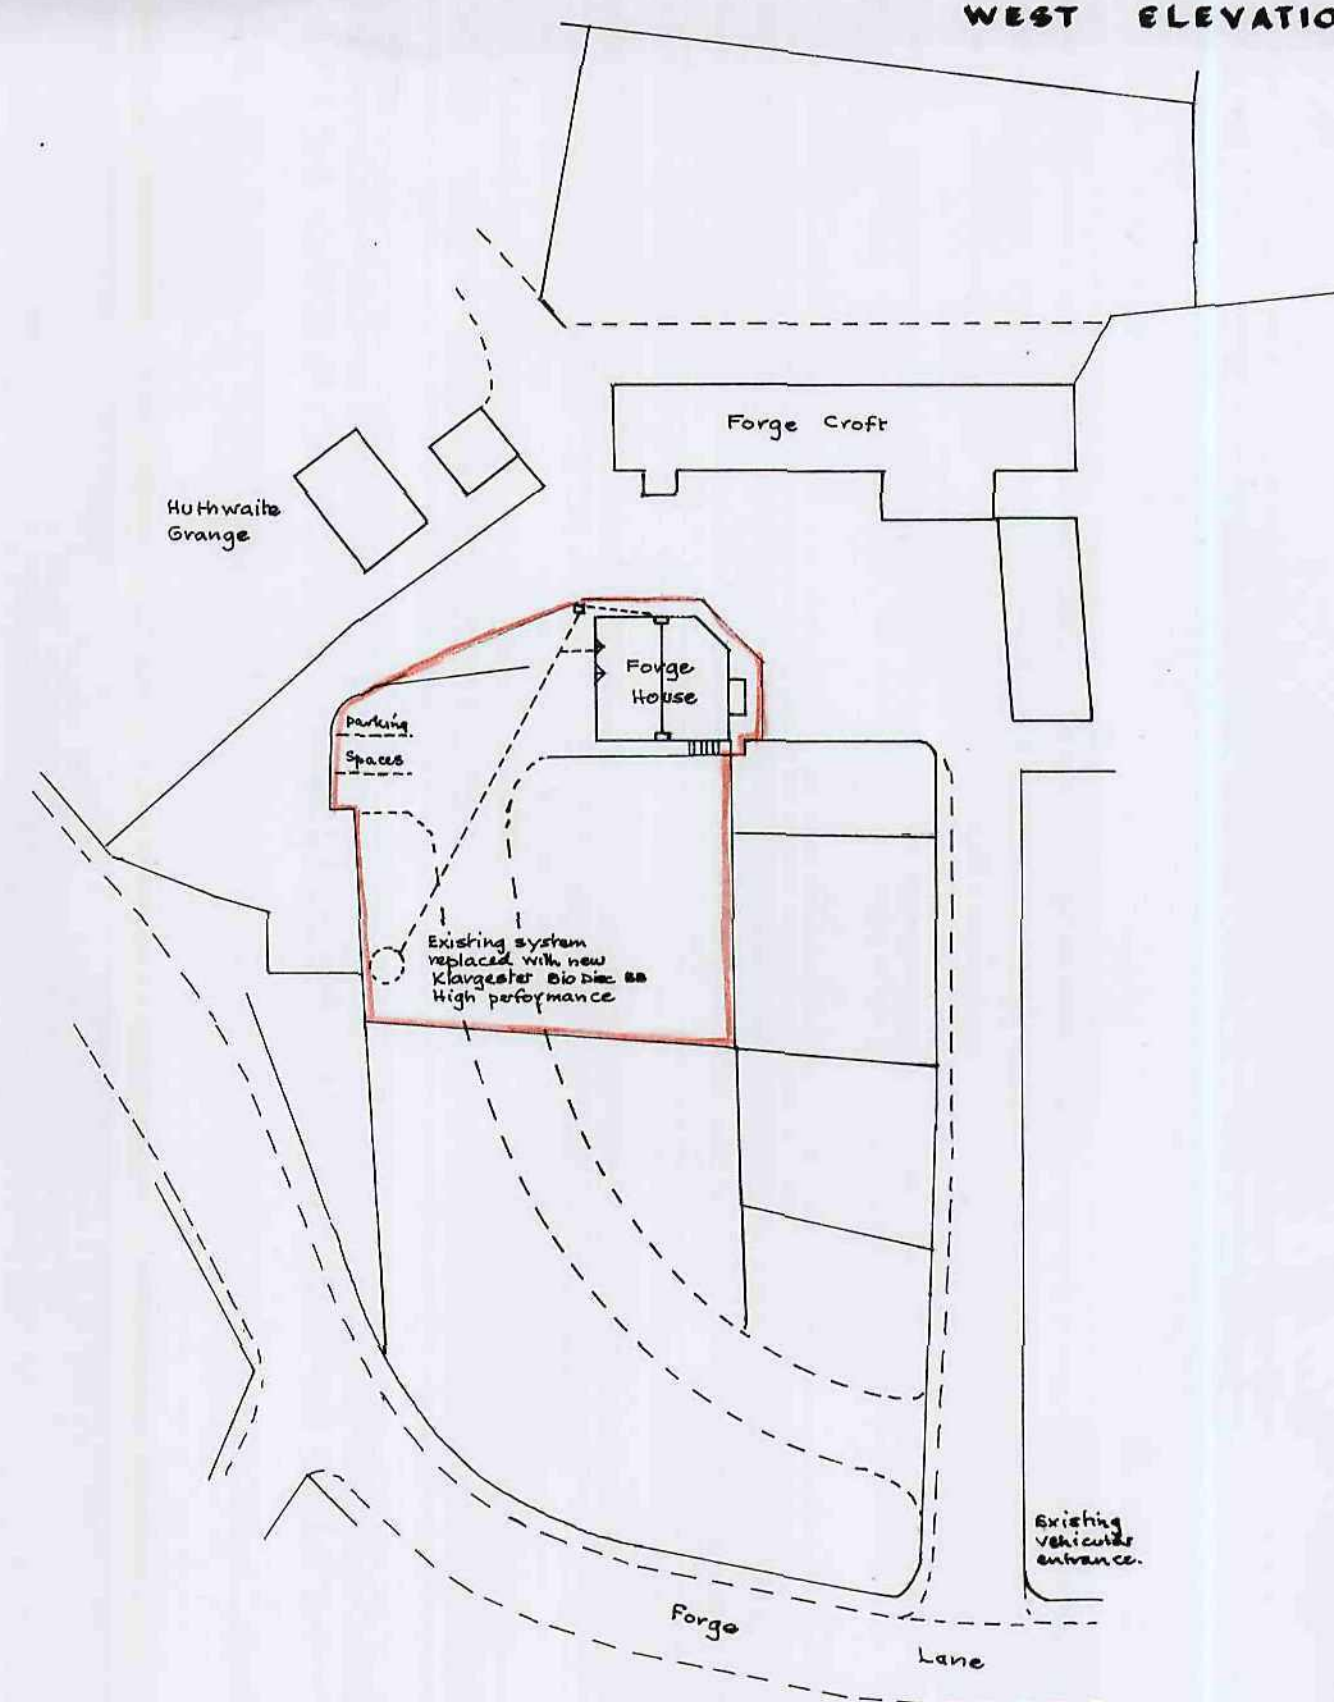


BLOCK PLAN SCALE : 1/500.

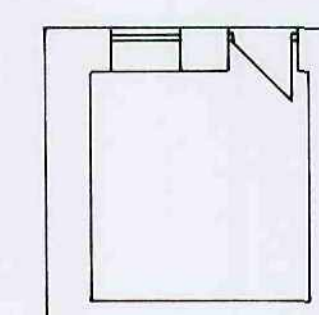

LOWER GROUND FLOOR

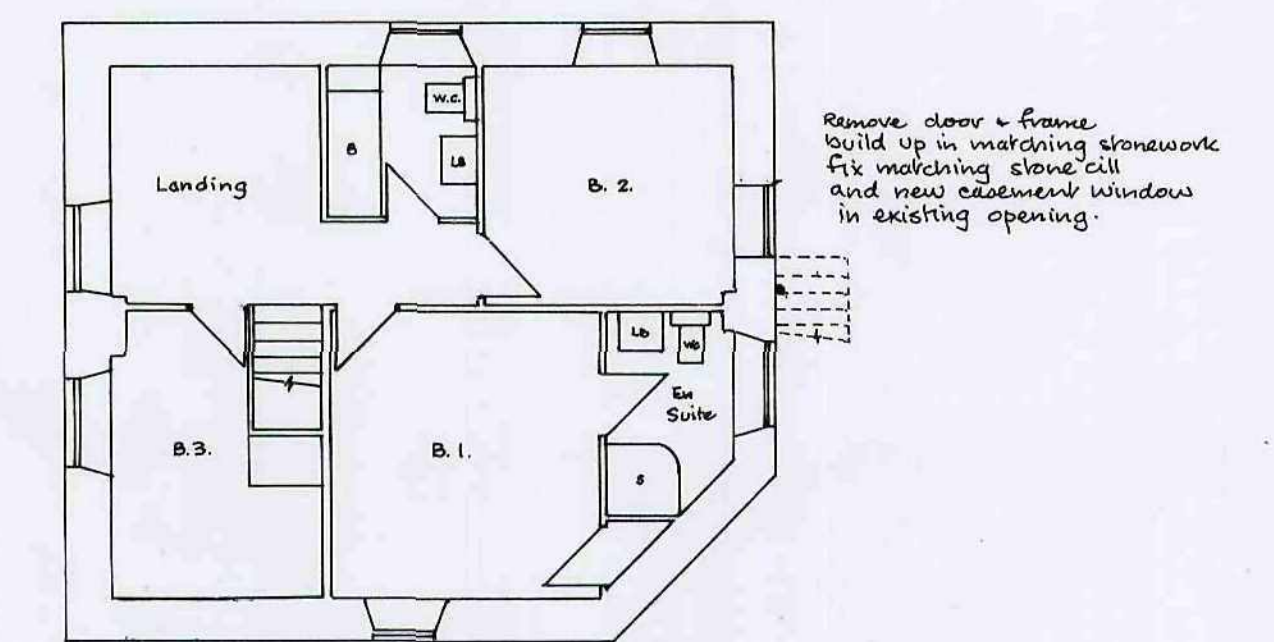

FIRST FLOOR PLAN

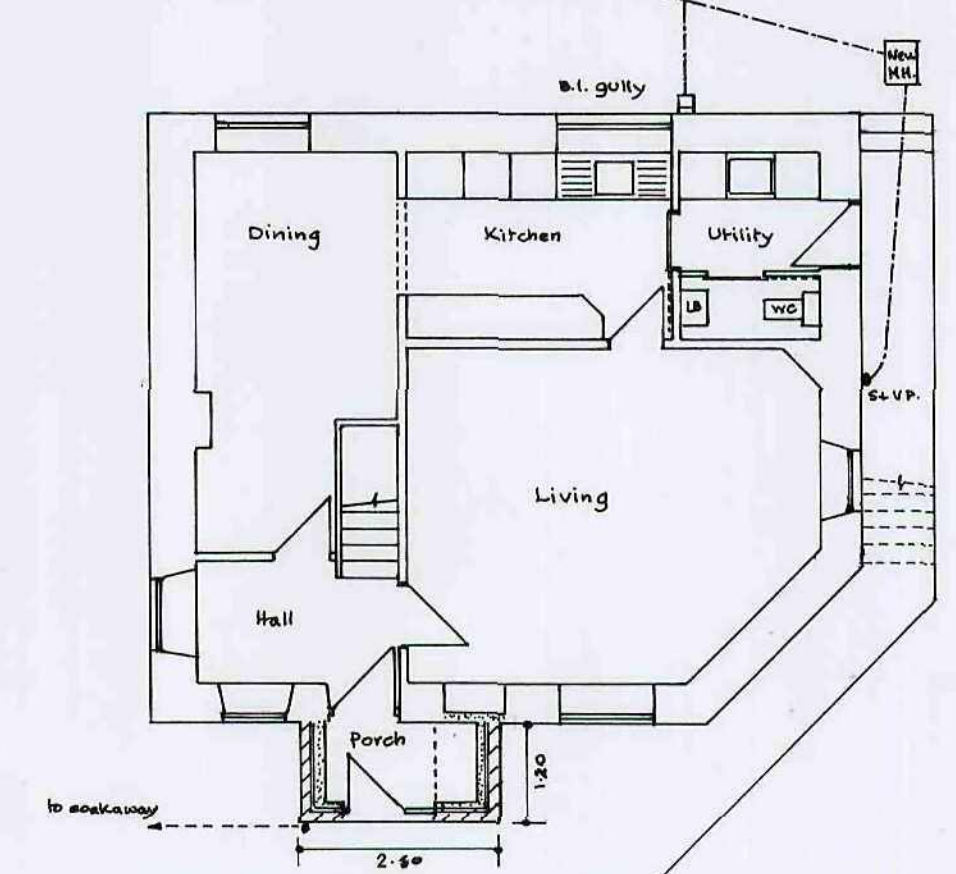

GROUND FLOOR PLAN

Barnsley Metropolitan
Borough Council
15 OCT 2000
Corporate