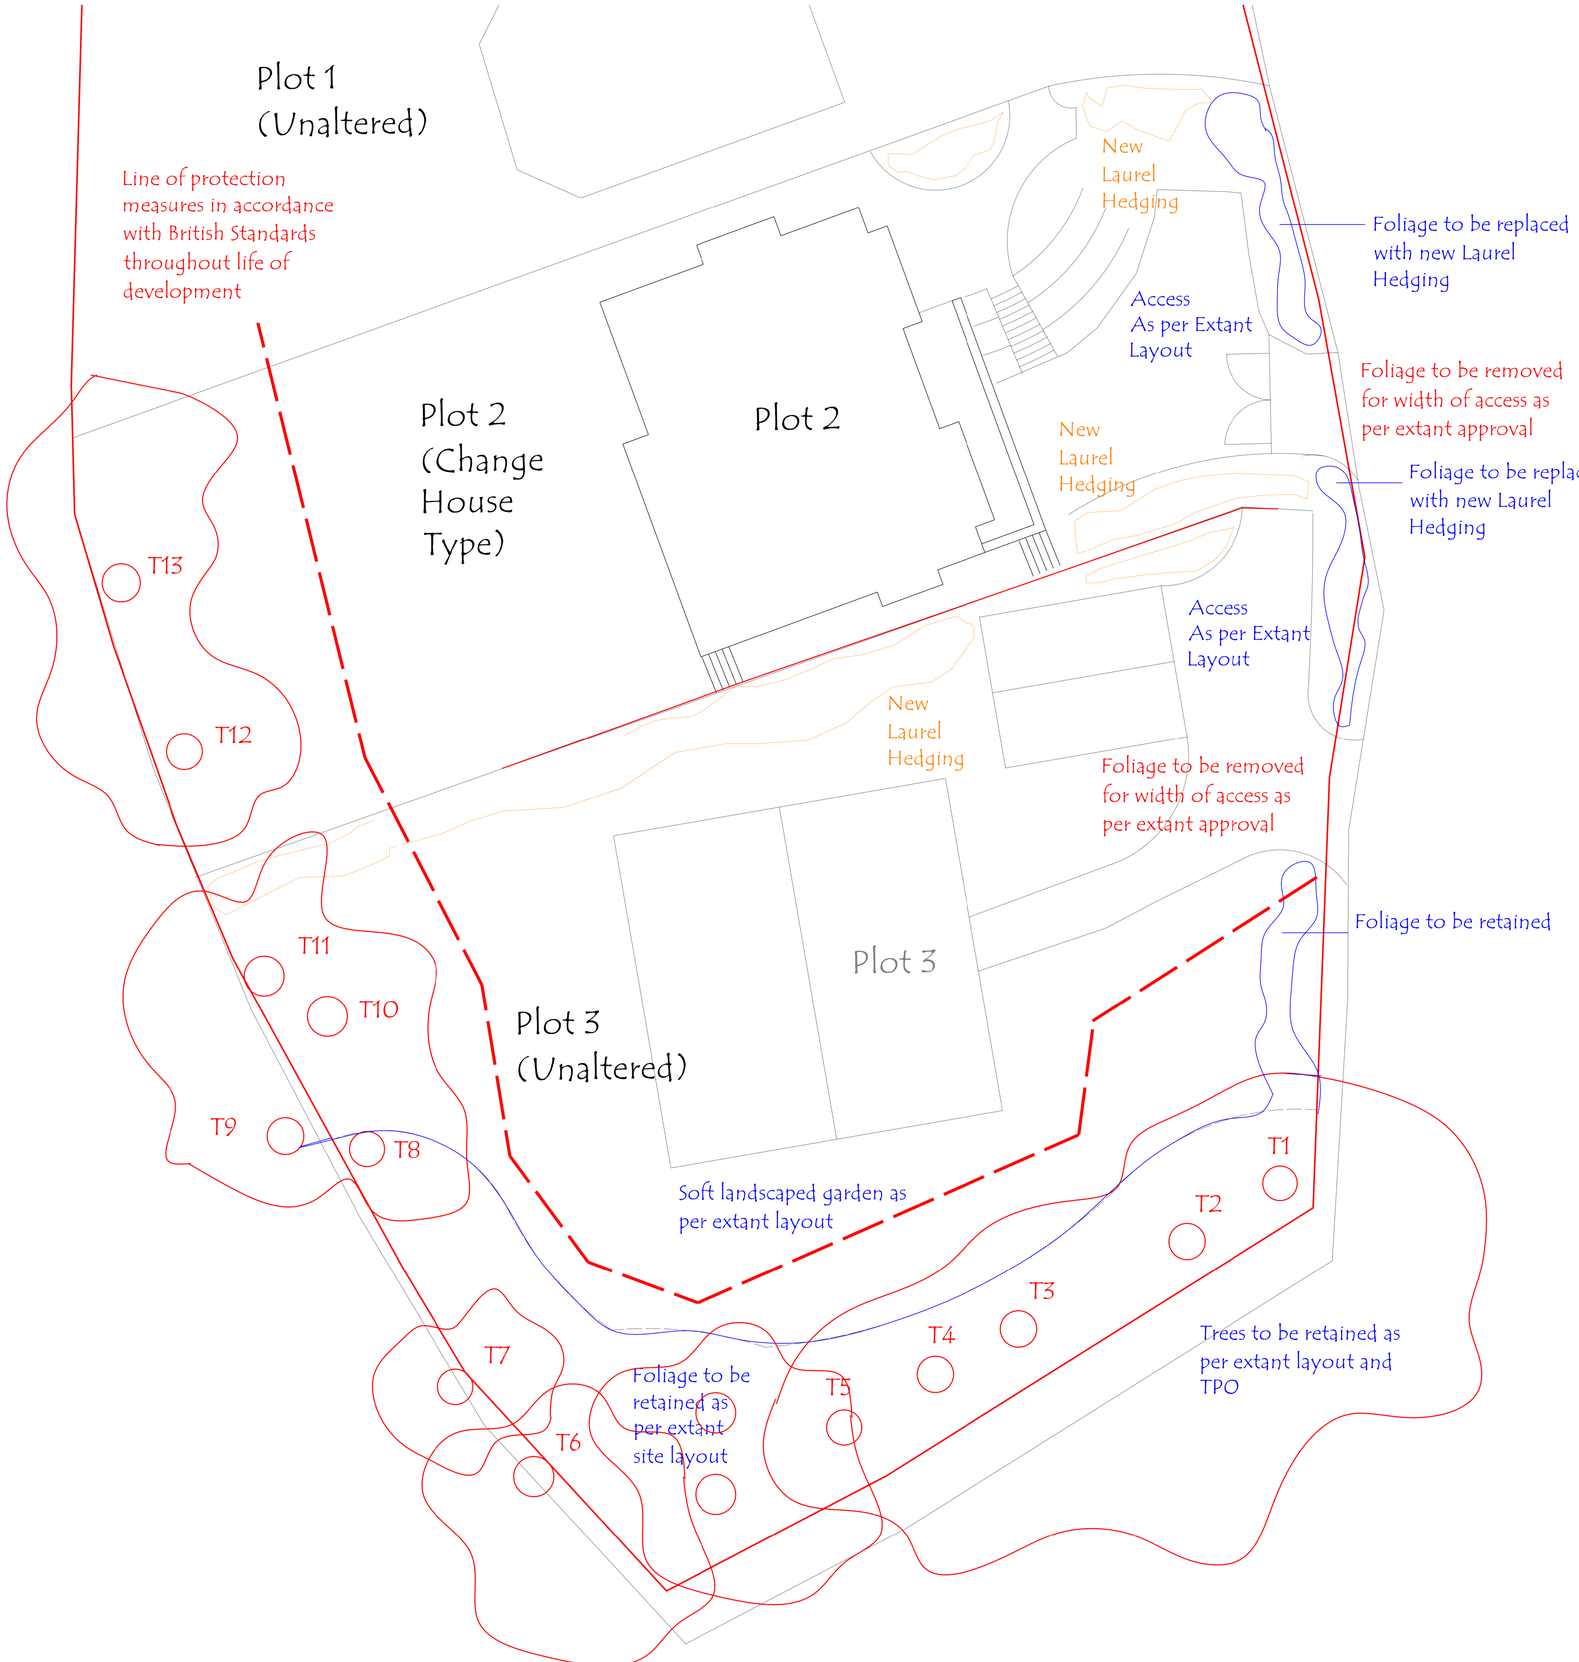


Site Layout 1:100

Trees identified on Tree Survey

Existing Foliage indicated on street scene.

Hedging as per existing extant layout

Barrier erected in accordance with BS5837 Current Edition and further recommendations in accordance with appointed Arboriculturalist Tree Survey Report prior to commencment of work.

Figure 2 **Default specification for protective barrier**




**Key**

1 Standard scaffold poles
2 Heavy gauge 2 m tall galvanized tube and welded mesh infill panels
3 Panels secured to uprights and cross-members with wire ties
4 Ground level
5 Uprights driven into the ground until secure (minimum depth 0.6 m)
6 Standard scaffold clamps

| REV. | DESCRIPTION | DATE | DRWN |
|---|---|---|---|
| A | SEP DISTANCE | 13.9.23 | DS |

JDS DESIGNS LTD

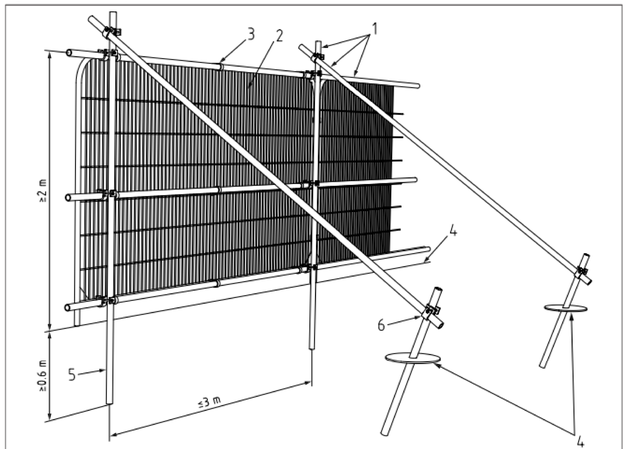TEL - 07839437207
EMAIL - JDS.DESIGNS1@GMAIL.COM

PROJECT TITLE

New Dwelling to Replace an Existing Permission (Plot2 Old Parsonage) at 71 Pilley Green Tankersley Barnsley

DRAWING TITLE

Site Layout - Tree Information.

| PROJECT NO. | DWG NO. |
|---|---|
| 2020.00800.000 | PL004 |
| SCALE. | REV. |
| 1:50 / 100 | DS |