

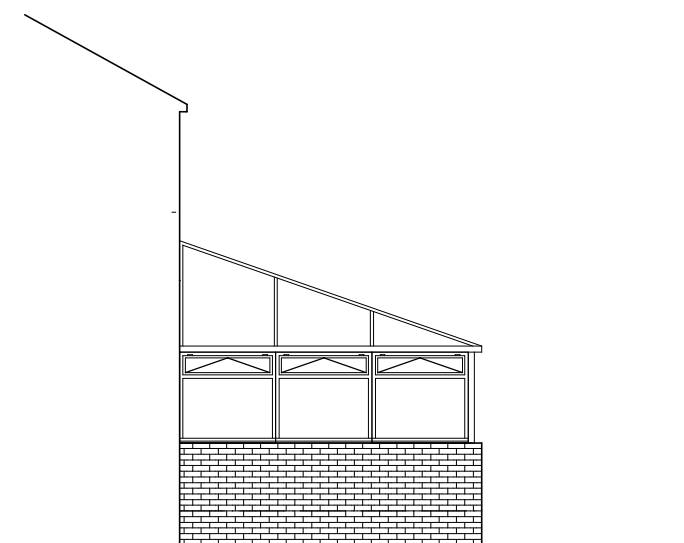
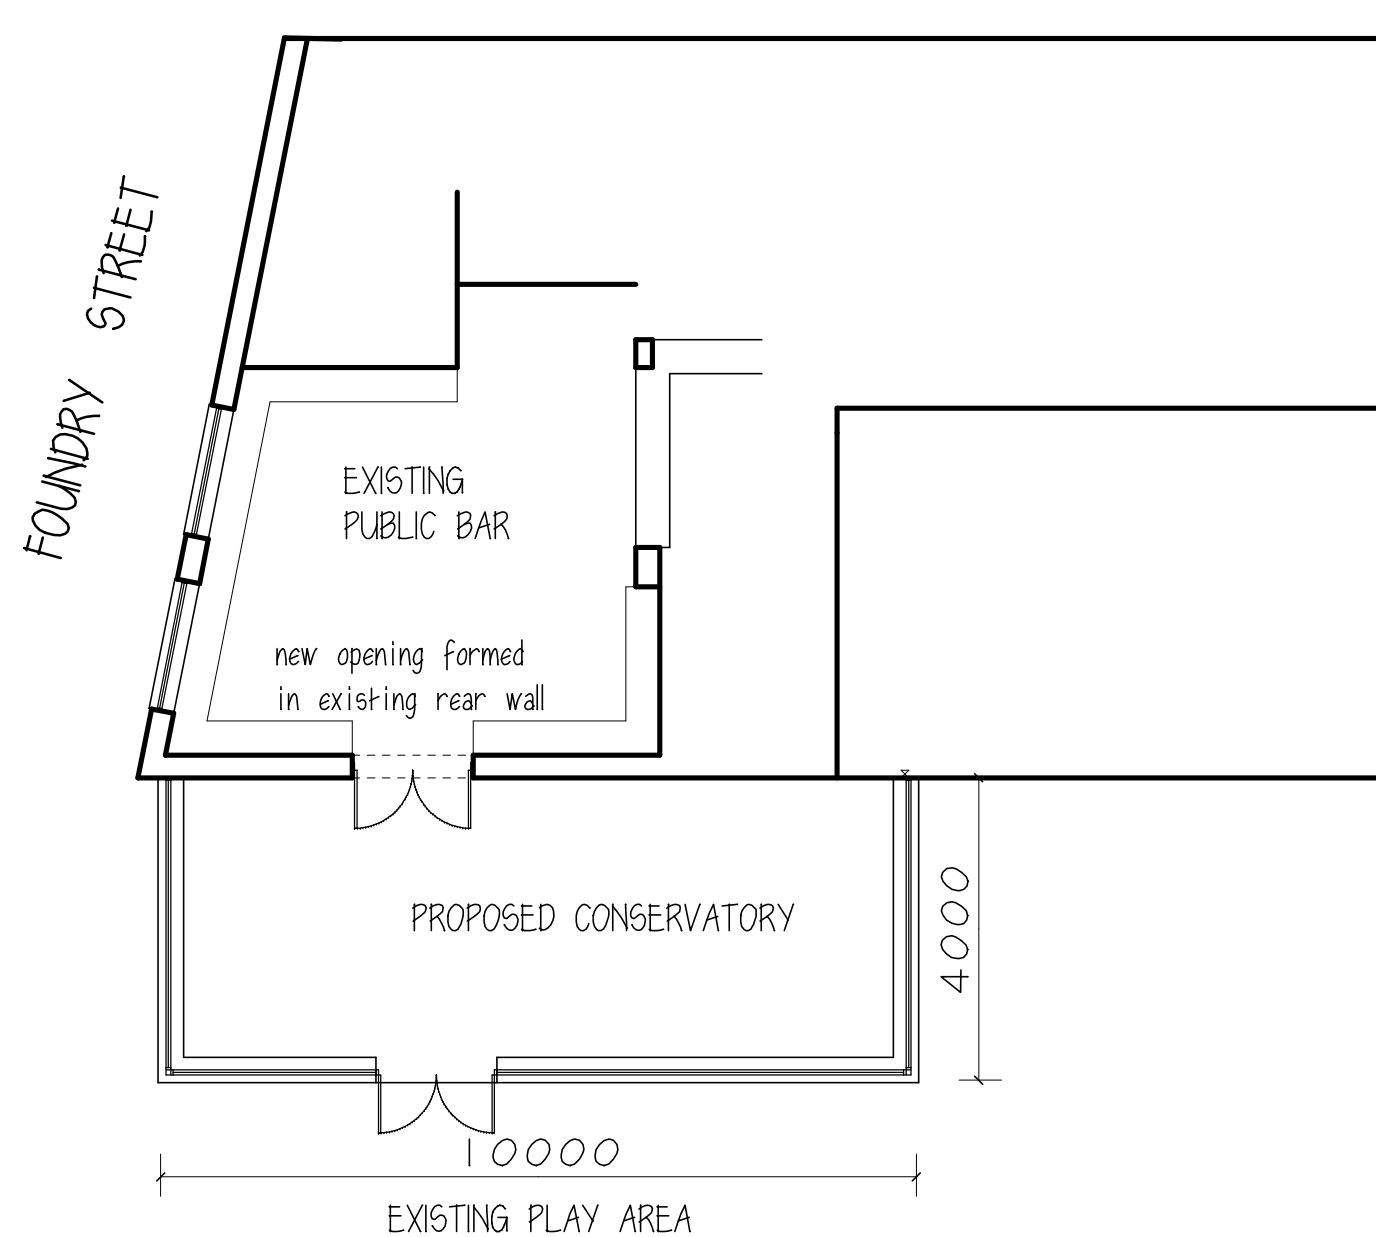


ROOF - glazing, white Upvc
 WALLS - glazing, white Upvc with
 brick dwarf wall to match existing

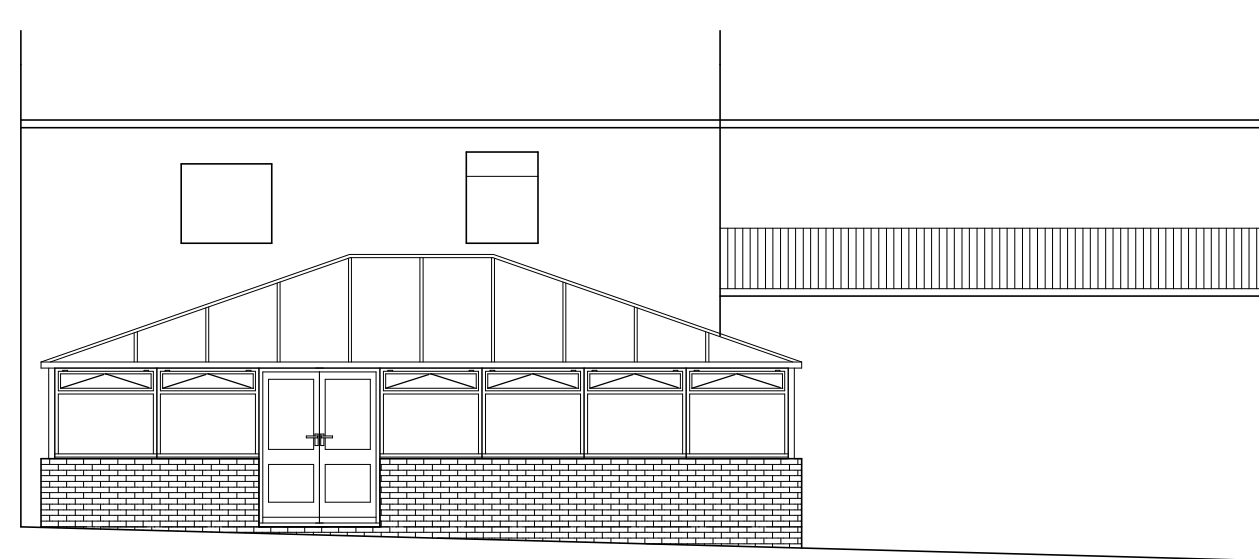

SIDE ELEVATION

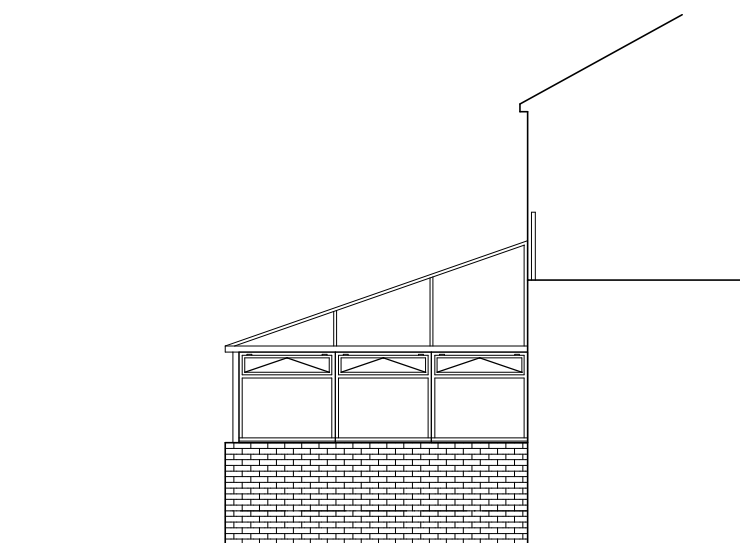

REAR ELEVATION

THE CROWN INN

PROPOSED CONSERVATORY
 THE CROWN INN
 22 HILL STREET
 ELSECAR

PLAN & ELEVATIONS

1:100@A3 APRIL 14

Peter Thompson

"Linwood"
 Barnsley Road
 Dodworth

Barnsley S75 3JR t&f. 01226 201391
 m. 07973251730
 e-mail peter-thompson@hotmail.co.uk

