


Do not scale off this drawing. Work to figured dimensions any discrepancy to be reported to the Architects. Refer to larger scale drawings where available.

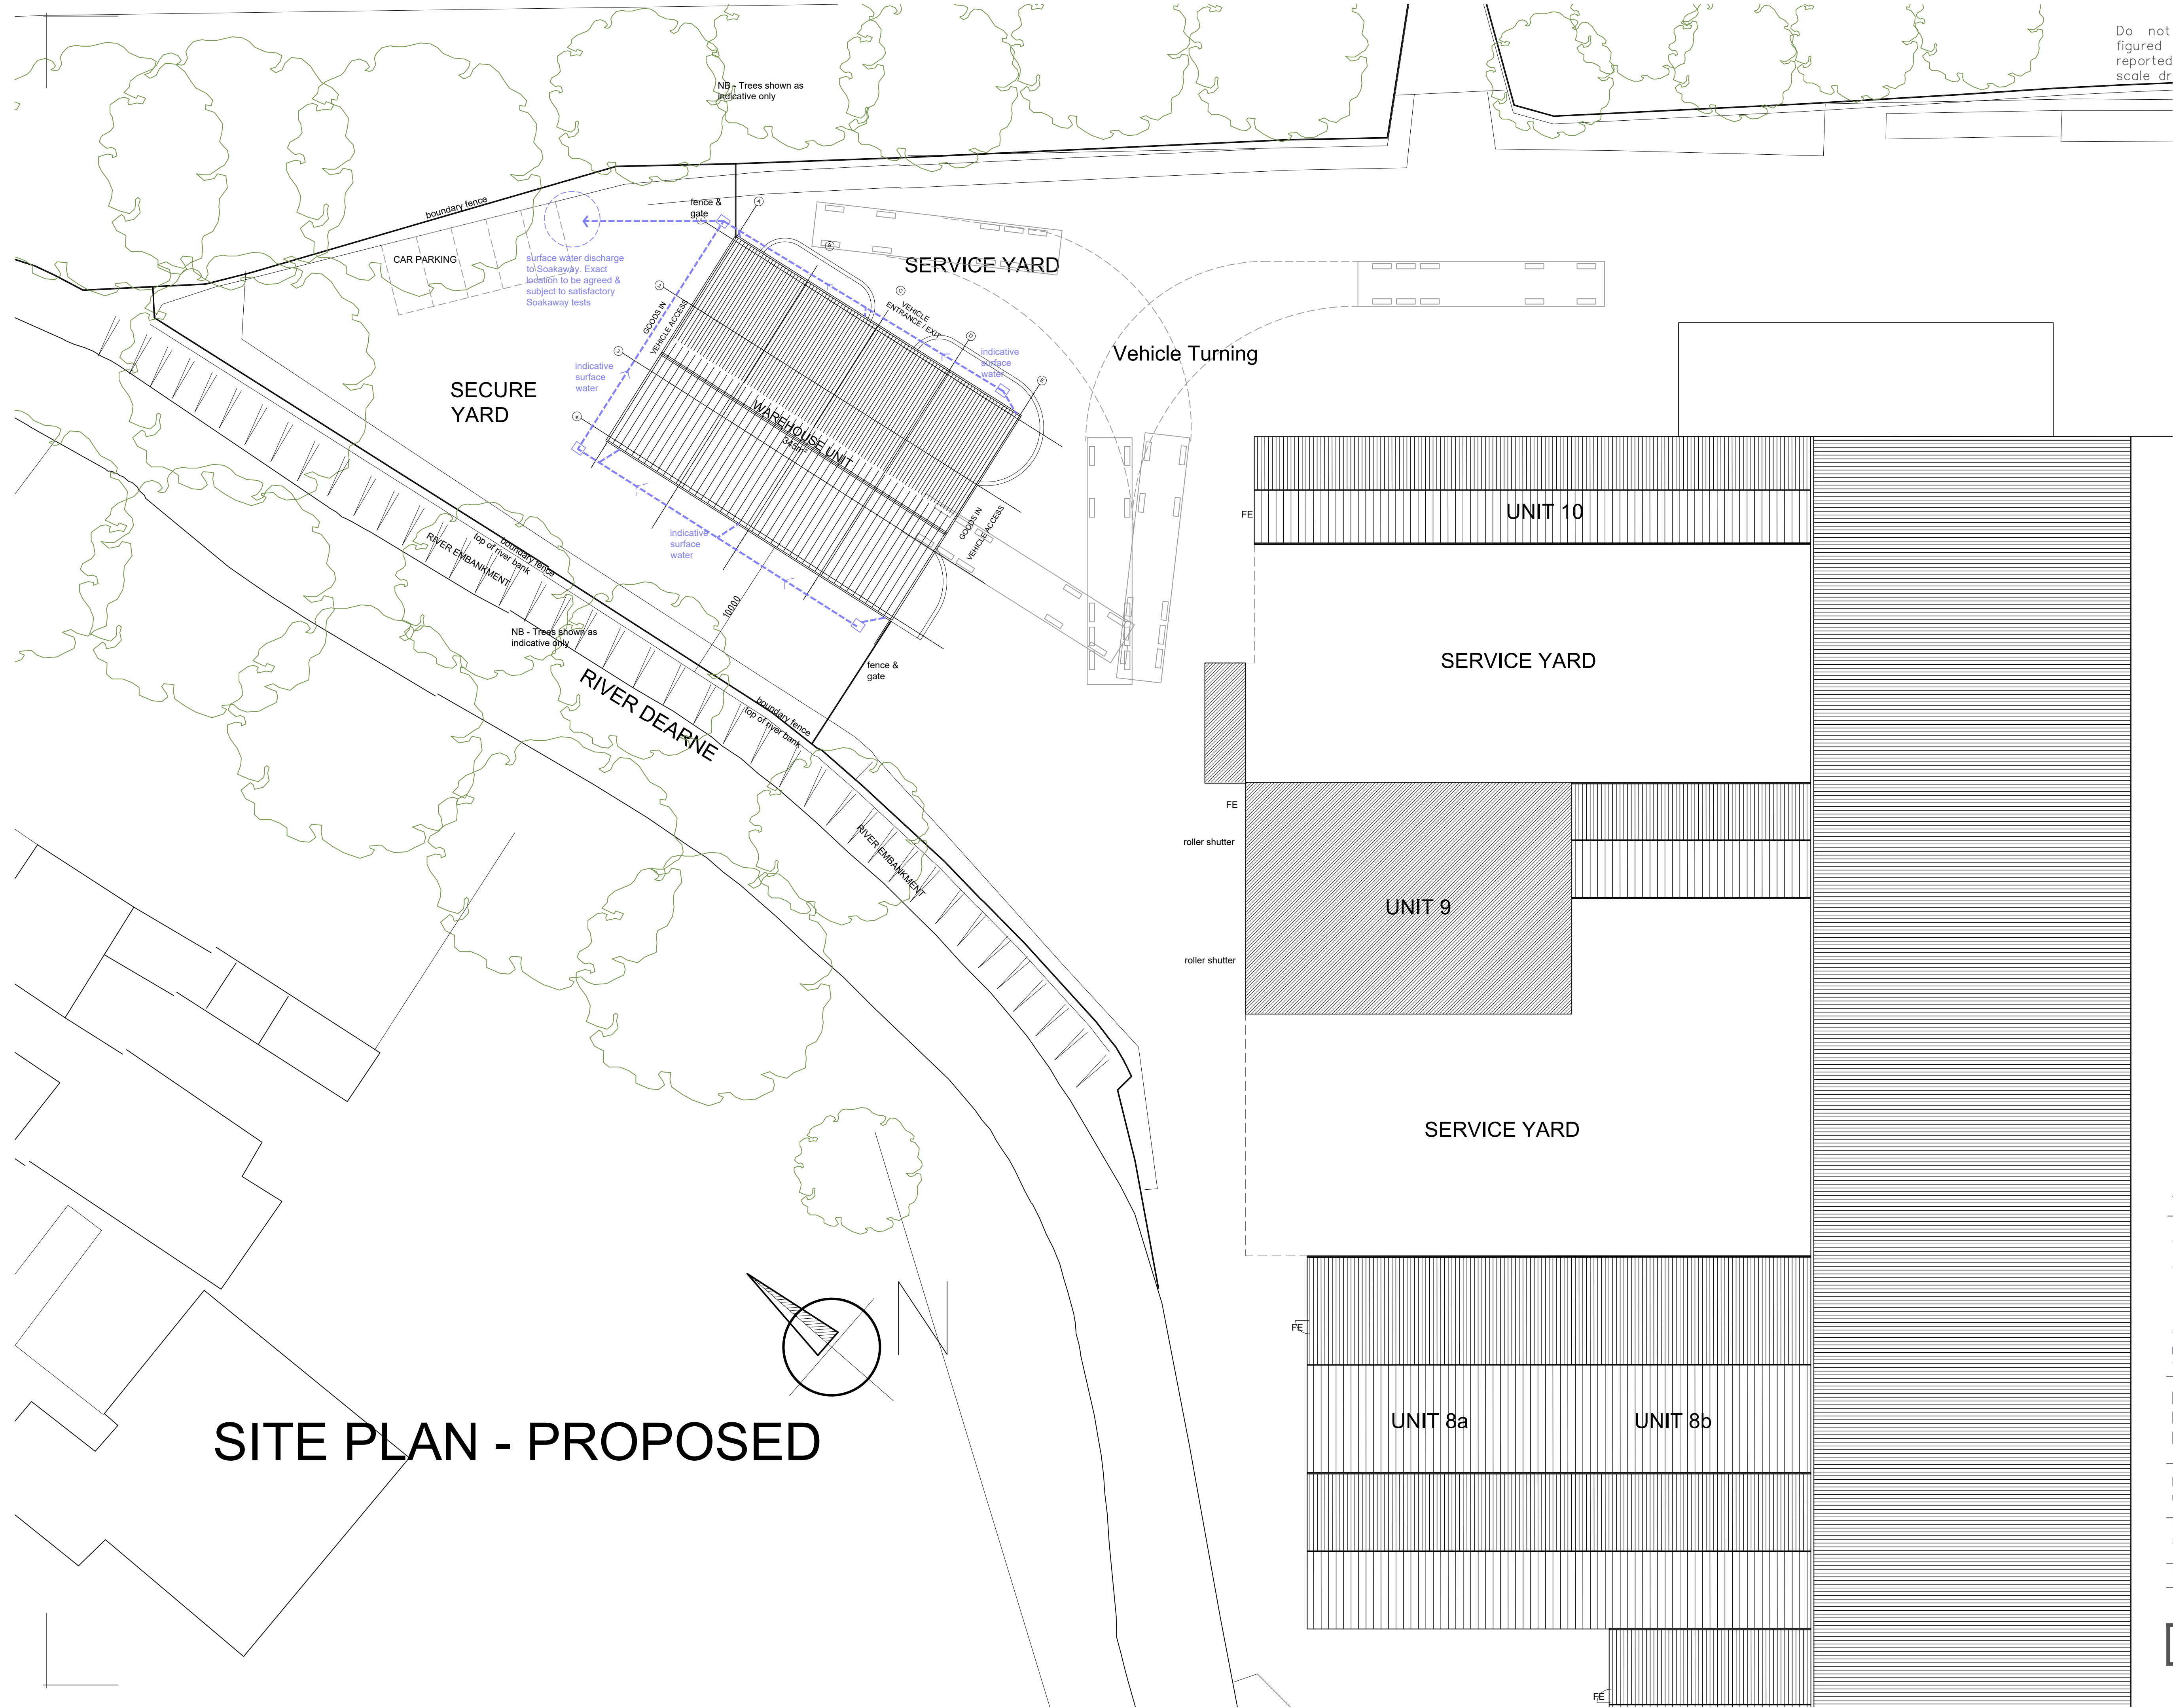

SITE PLAN - PROPOSED

P07 RTA 11/07/25 Soakaway Added

TAYLOR APPELYARD ARCHITECTS
Whitkirk, Leeds



T: 07768 098519
E: rta@ta3architects.co.uk
W: www.ta3architects.co.uk

Dave Padgett
Darton Business Park, Barnsley Road,
Darton, Barnsley, S75 5QX

Darton Business Park - Part demolition of existing
unit and new warehouse unit

SITE PLAN - AS PROPOSED

1:200@A1 RTA JAN 2025

5844 00-04 P07