


The general contractor is responsible for the verification all dimensions on site and the architect is to be informed of any discrepancy.

The status of information contained in a computer copy of this drawing shall be limited to that conveyed by the paper copy.

Revisions:


Rev A. - 10.11.09 - RJJ
Walls increased to 450mm thick and fenestration adjusted. scale changed to 1:100.

Rev B. - 22.01.11 - TS
Side elevations added.

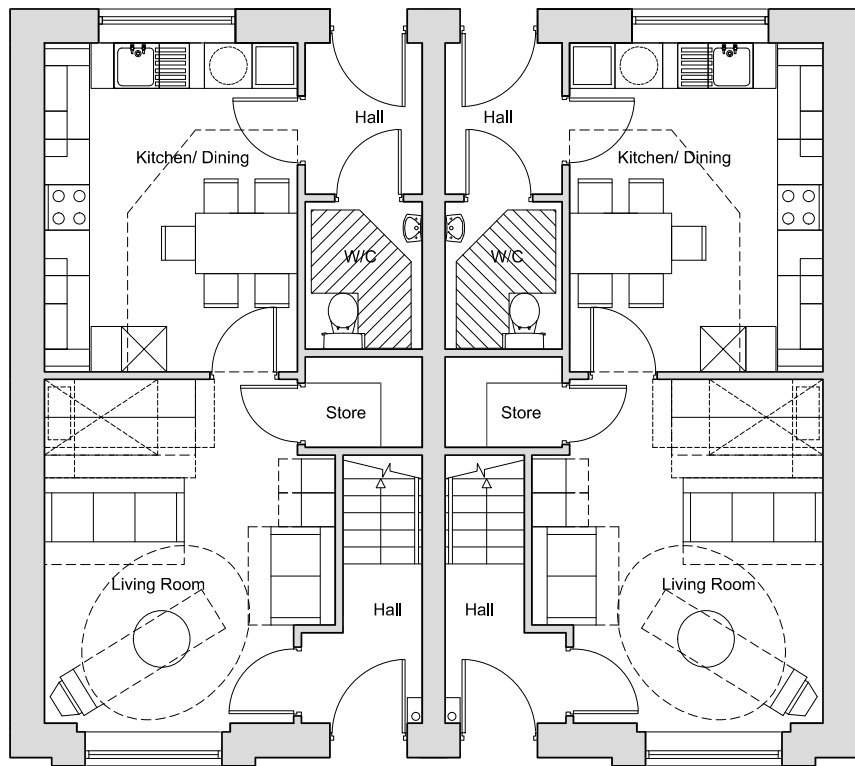


3B5P - Plot 2 & 10 3B5P - Plot 1 & 9

Ground Floor
Plot size - 88.5 m²

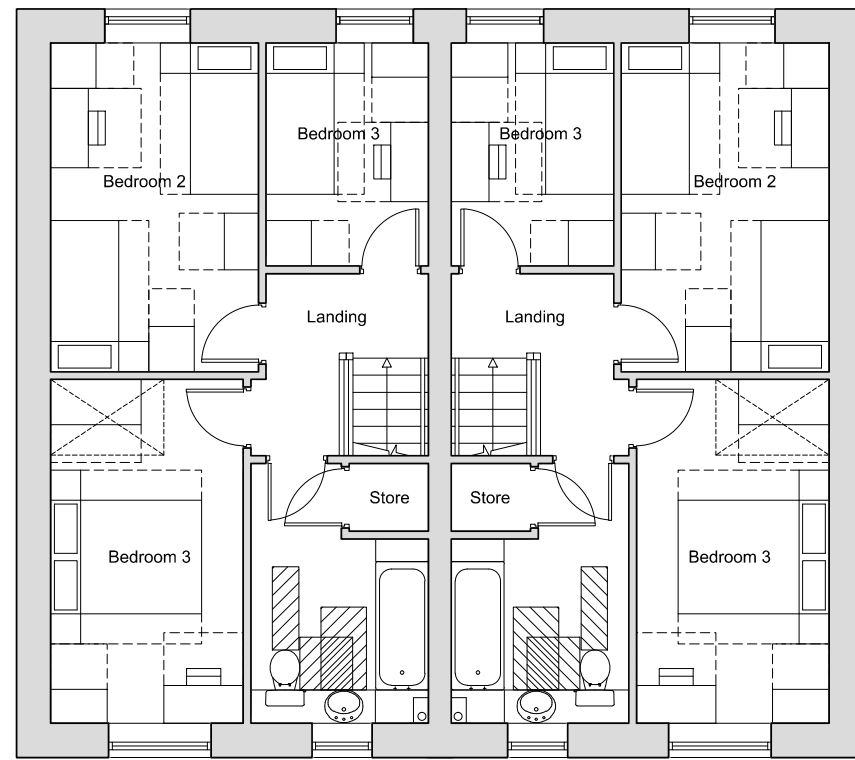

3B5P - Plot 2 & 10 3B5P - Plot 1 & 9

First Floor

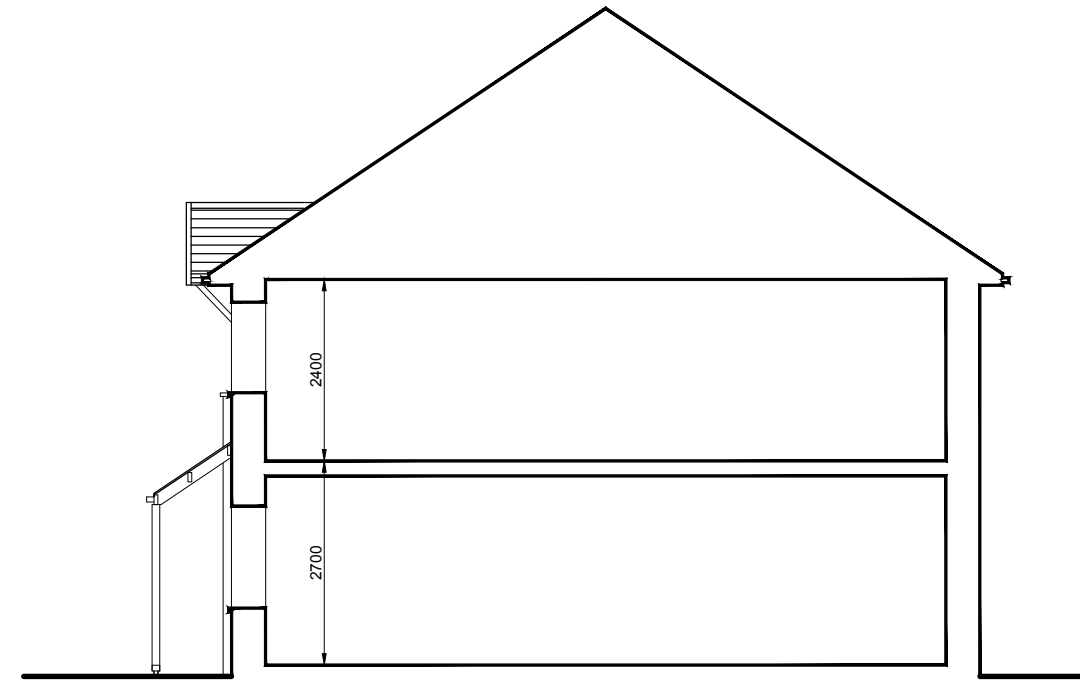

Seciton




Front Elevation
Plots 1, 2, 9 & 10

North West Elevation




Rear Elevation
Plots 1, 2, 9 & 10

South East Elevation

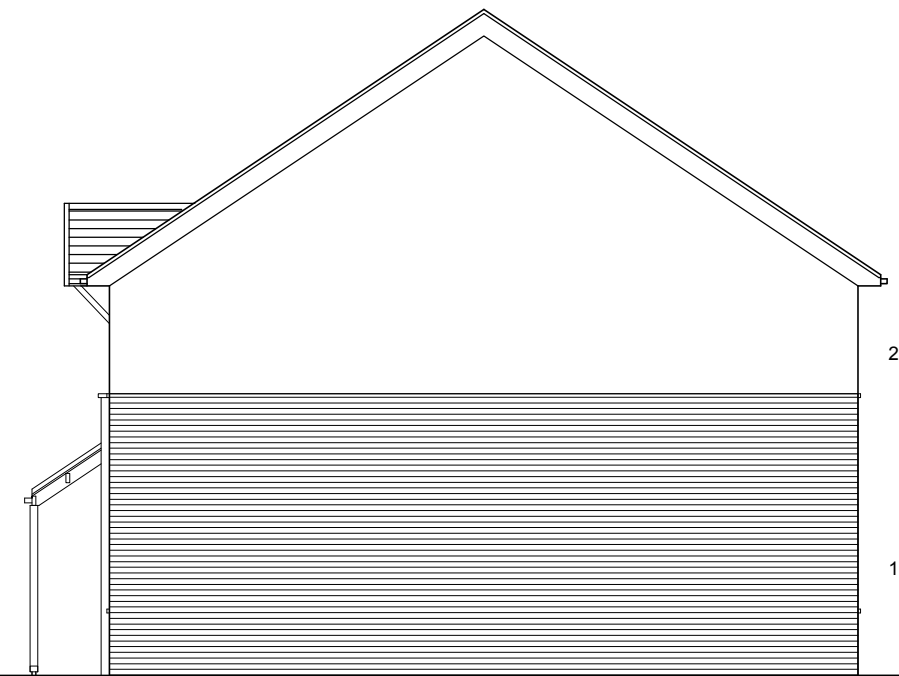


Side Elevation
Plots 1 & 9

 

Roof Plan

Materials Schedule:

1. FL quality through coloured Facing Brickwork (red)
2. Through coloured Render Sto, Weber or similar approved system. 'Scraped' smooth finish, colour off white
3. Interlocking low profile flat tile (dark grey)
4. Double glazed Softwood windows, stained finish from renewable managed European Forests
5. Timber Security door to achieve PAS-24 Manse Masterdor or similar approved.
6. Entrance porch, timber structure with steel fixings supporting deck with standing-seam roof finish
7. Solar collector

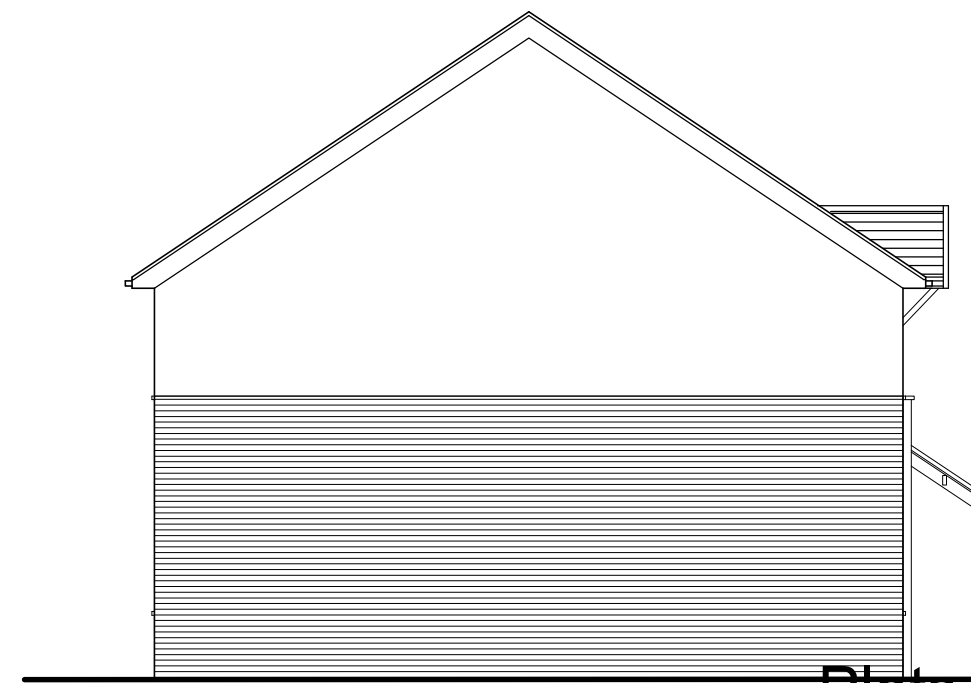

Side Elevation
Plots 2 & 10

1:100 SCALE BAR
0 .5 1 2 3 5 Metres

Plots 1, 2, 9 & 10
3B5P Unit Type
Meadstead Drive
Yorkshire Housing



drawing status

approval
construction
preliminary
record
information
comment
tender

Scale 1:100 @ a2

Date AUGUST 2009

Drawn C.ODDY

Dwg.No 2121.31.021B

