


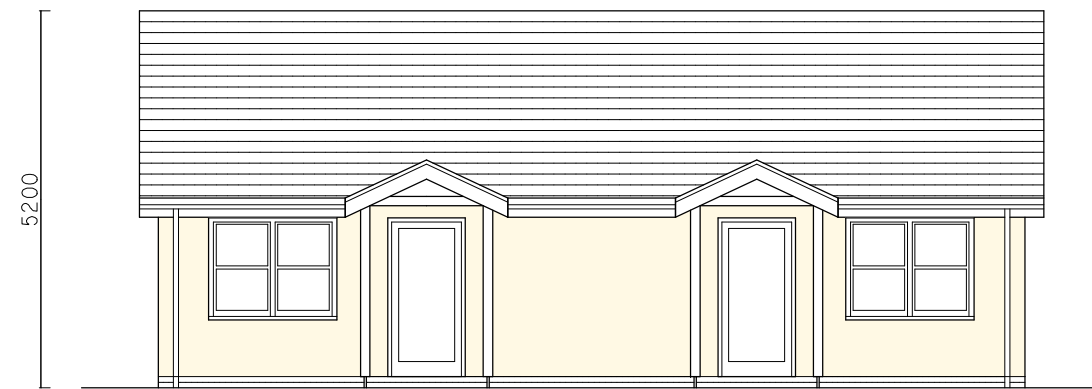


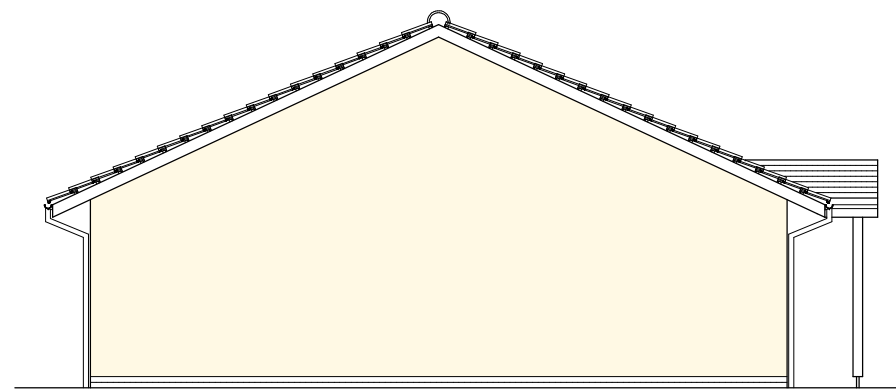

FRONT ELEVATION

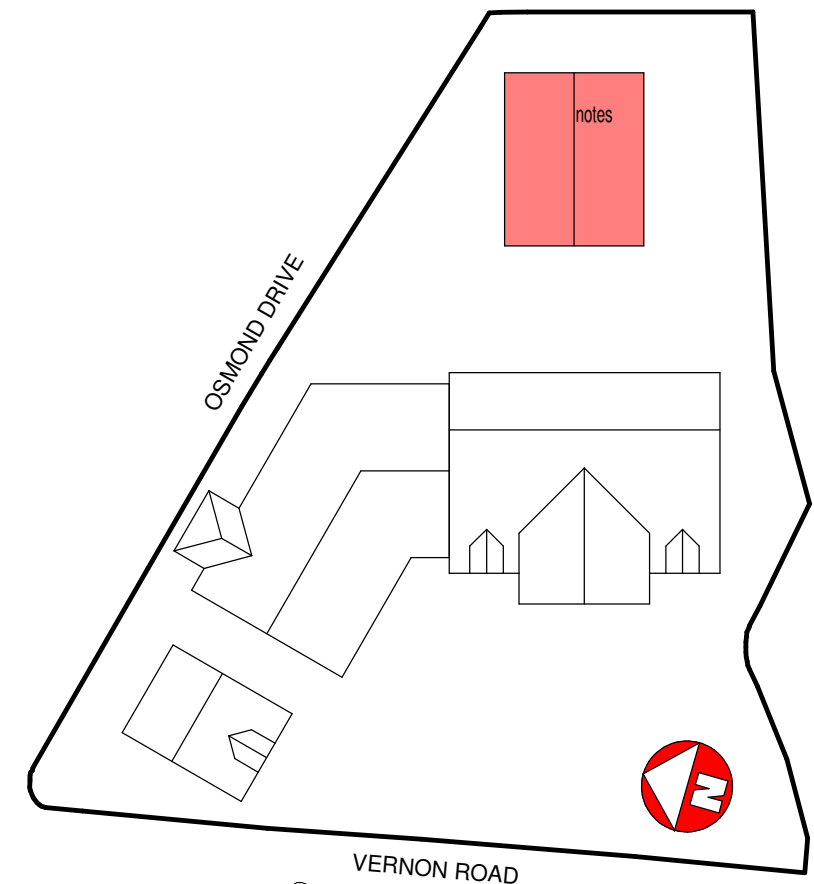


SIDE ELEVATION


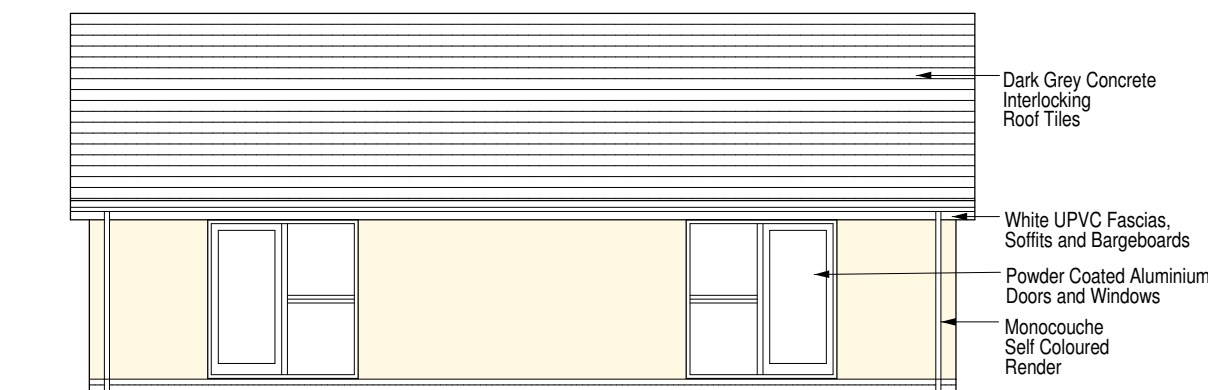


REAR ELEVATION


Dark Grey Concrete Interlocking Roof Tiles
White UPVC Fascias, Soffits and Bargeboards
Powder Coated Aluminium Doors and Windows
Monocouche Self Coloured Render

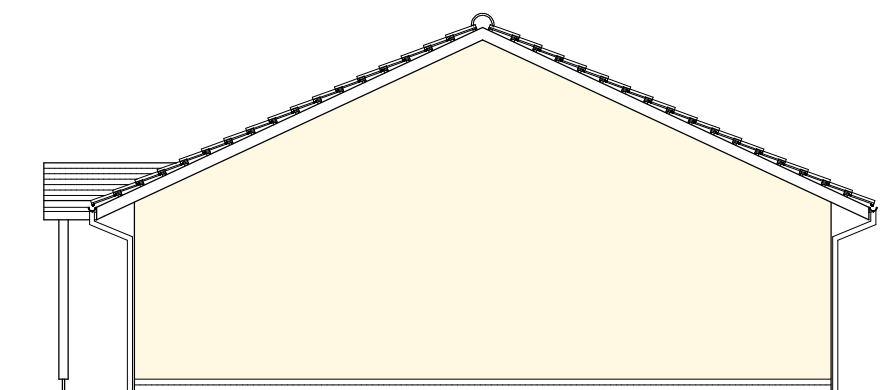

SIDE ELEVATION

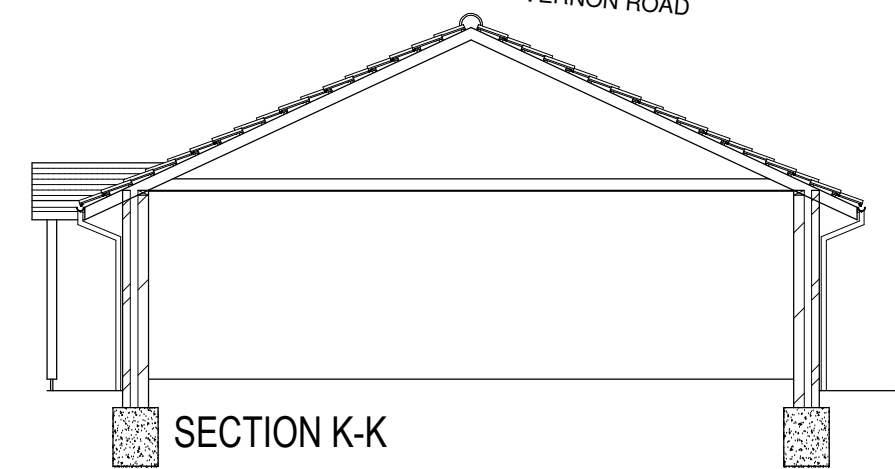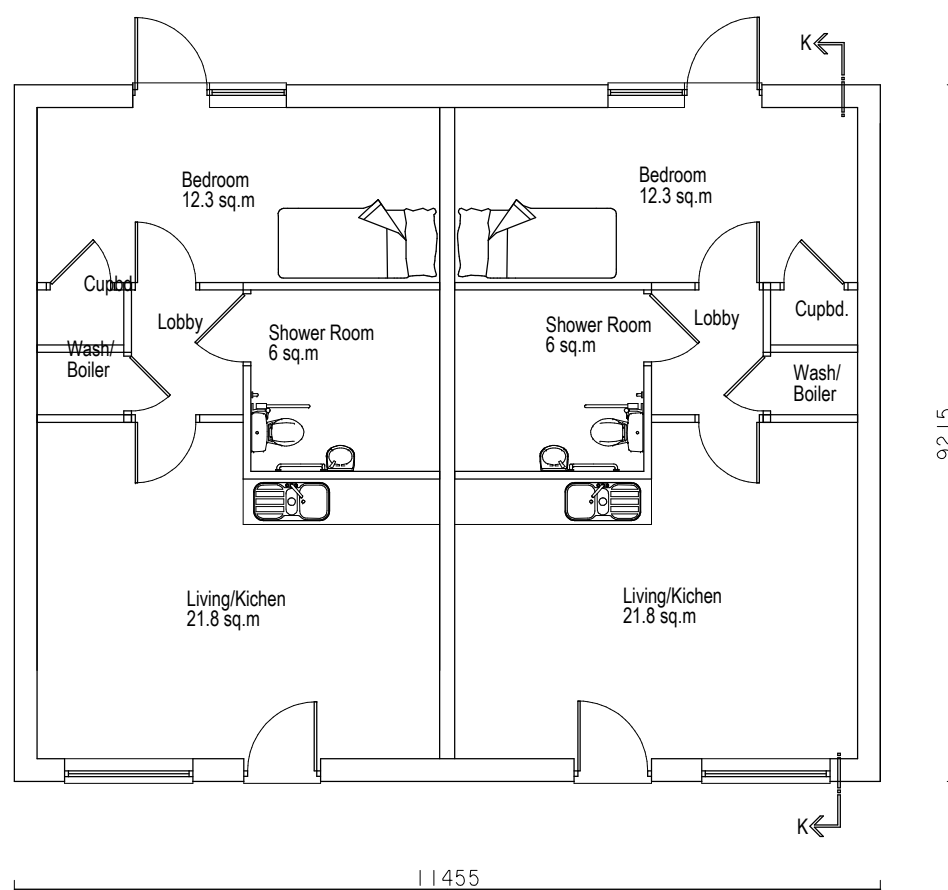

GROUND FLOOR PLAN
Phase 2
Pre Independance Bungalows X 2
Unit @ 46 Sq.M. Each.
Gross Internal Floor Area: 92 Sq.M.

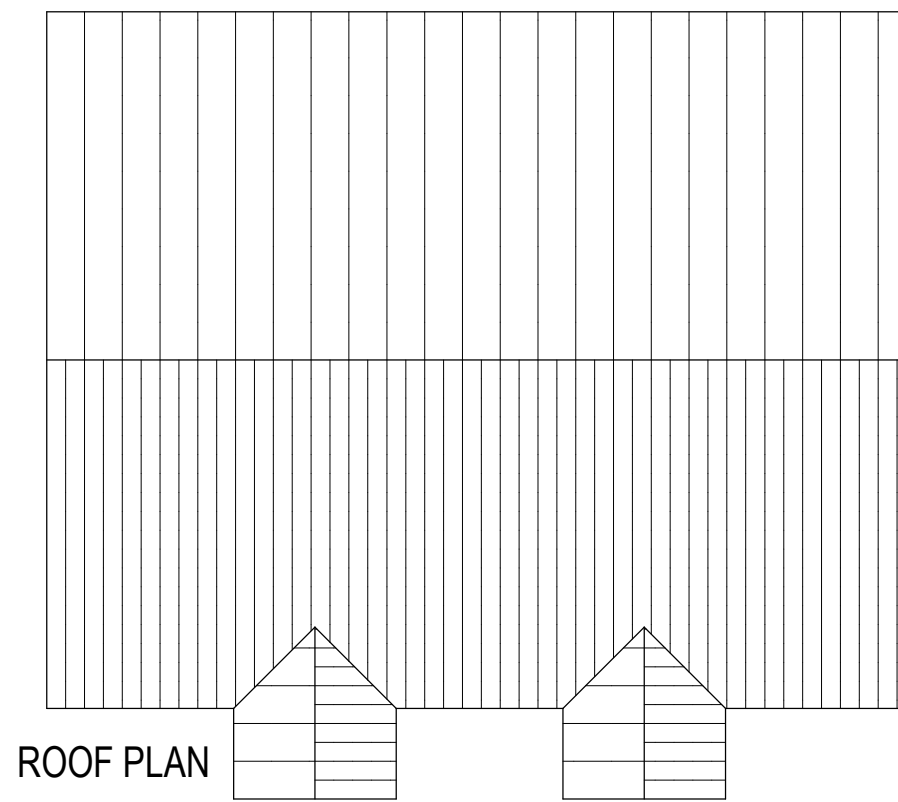

ROOF PLAN

Mike Tippins Design Ltd.			
	Chartered Architects 5 Maney Hill Road, Sutton Coldfield, West Midlands, B72 1JJ tel:0121 321 2058 fax:0121 321 3639 email:admin@mikedesign.co.uk		
	client	Ariya Neuro Care	
	project	70 Vernon Road, Worsborough, Barnsley S70 5BE	
	title	Pre Independance Bungalows Plan, Section + Elevations	
scale	1:100@A2	date	12.07.2018
drawn	MT		
drg. no.		revision	
2004 L(2-)04			