


SCHEDULE OF ACCOMMODATION:

Housetype	Total
Godford (889)	36 No.
Godford (889)	2 Storey Semi Detached House
Adair (1085)	37 No.
Adair (1085)	3 Storey Semi Detached House
Chubbury (1289)	20 No.
Chubbury (1289)	3 Storey Semi Detached House
Bradenham (1153)	17 No.
Bradenham (1153)	2 Storey Detached House
Erskham (1341)	15 No.
Erskham (1341)	4 Storey Detached House
Kentdale (1222)	8 No.
Kentdale (1222)	4 Storey Detached House
Esdaile (1222)	1 No.
Esdaile (1222)	4 Storey Detached House
Shadford (1389)	13 No.
Shadford (1389)	4 Storey Detached House
Clunford (889)	5 No.
Clunford (889)	2 Storey Semi Detached House
Embleton (889)	5 No.
Embleton (889)	2 Storey Semi Detached House
Middle (889)	6 No.
Middle (889)	3 Storey Semi Detached House
TOTAL	183 No. UNITS

PLANNING LAYOUT LAYERS KEY:

1800mm HIGH BRICK WALL & FENCE
1800mm HIGH CLOSE-BOARDED TIMBER FENCE
900mm HIGH METAL RAILING
450mm TIMBER KNEE RAIL
PILLARS
AFFORDABLE
ADDITIONAL WINDOWS
GATE

PROPOSED PLANNING LAYOUT

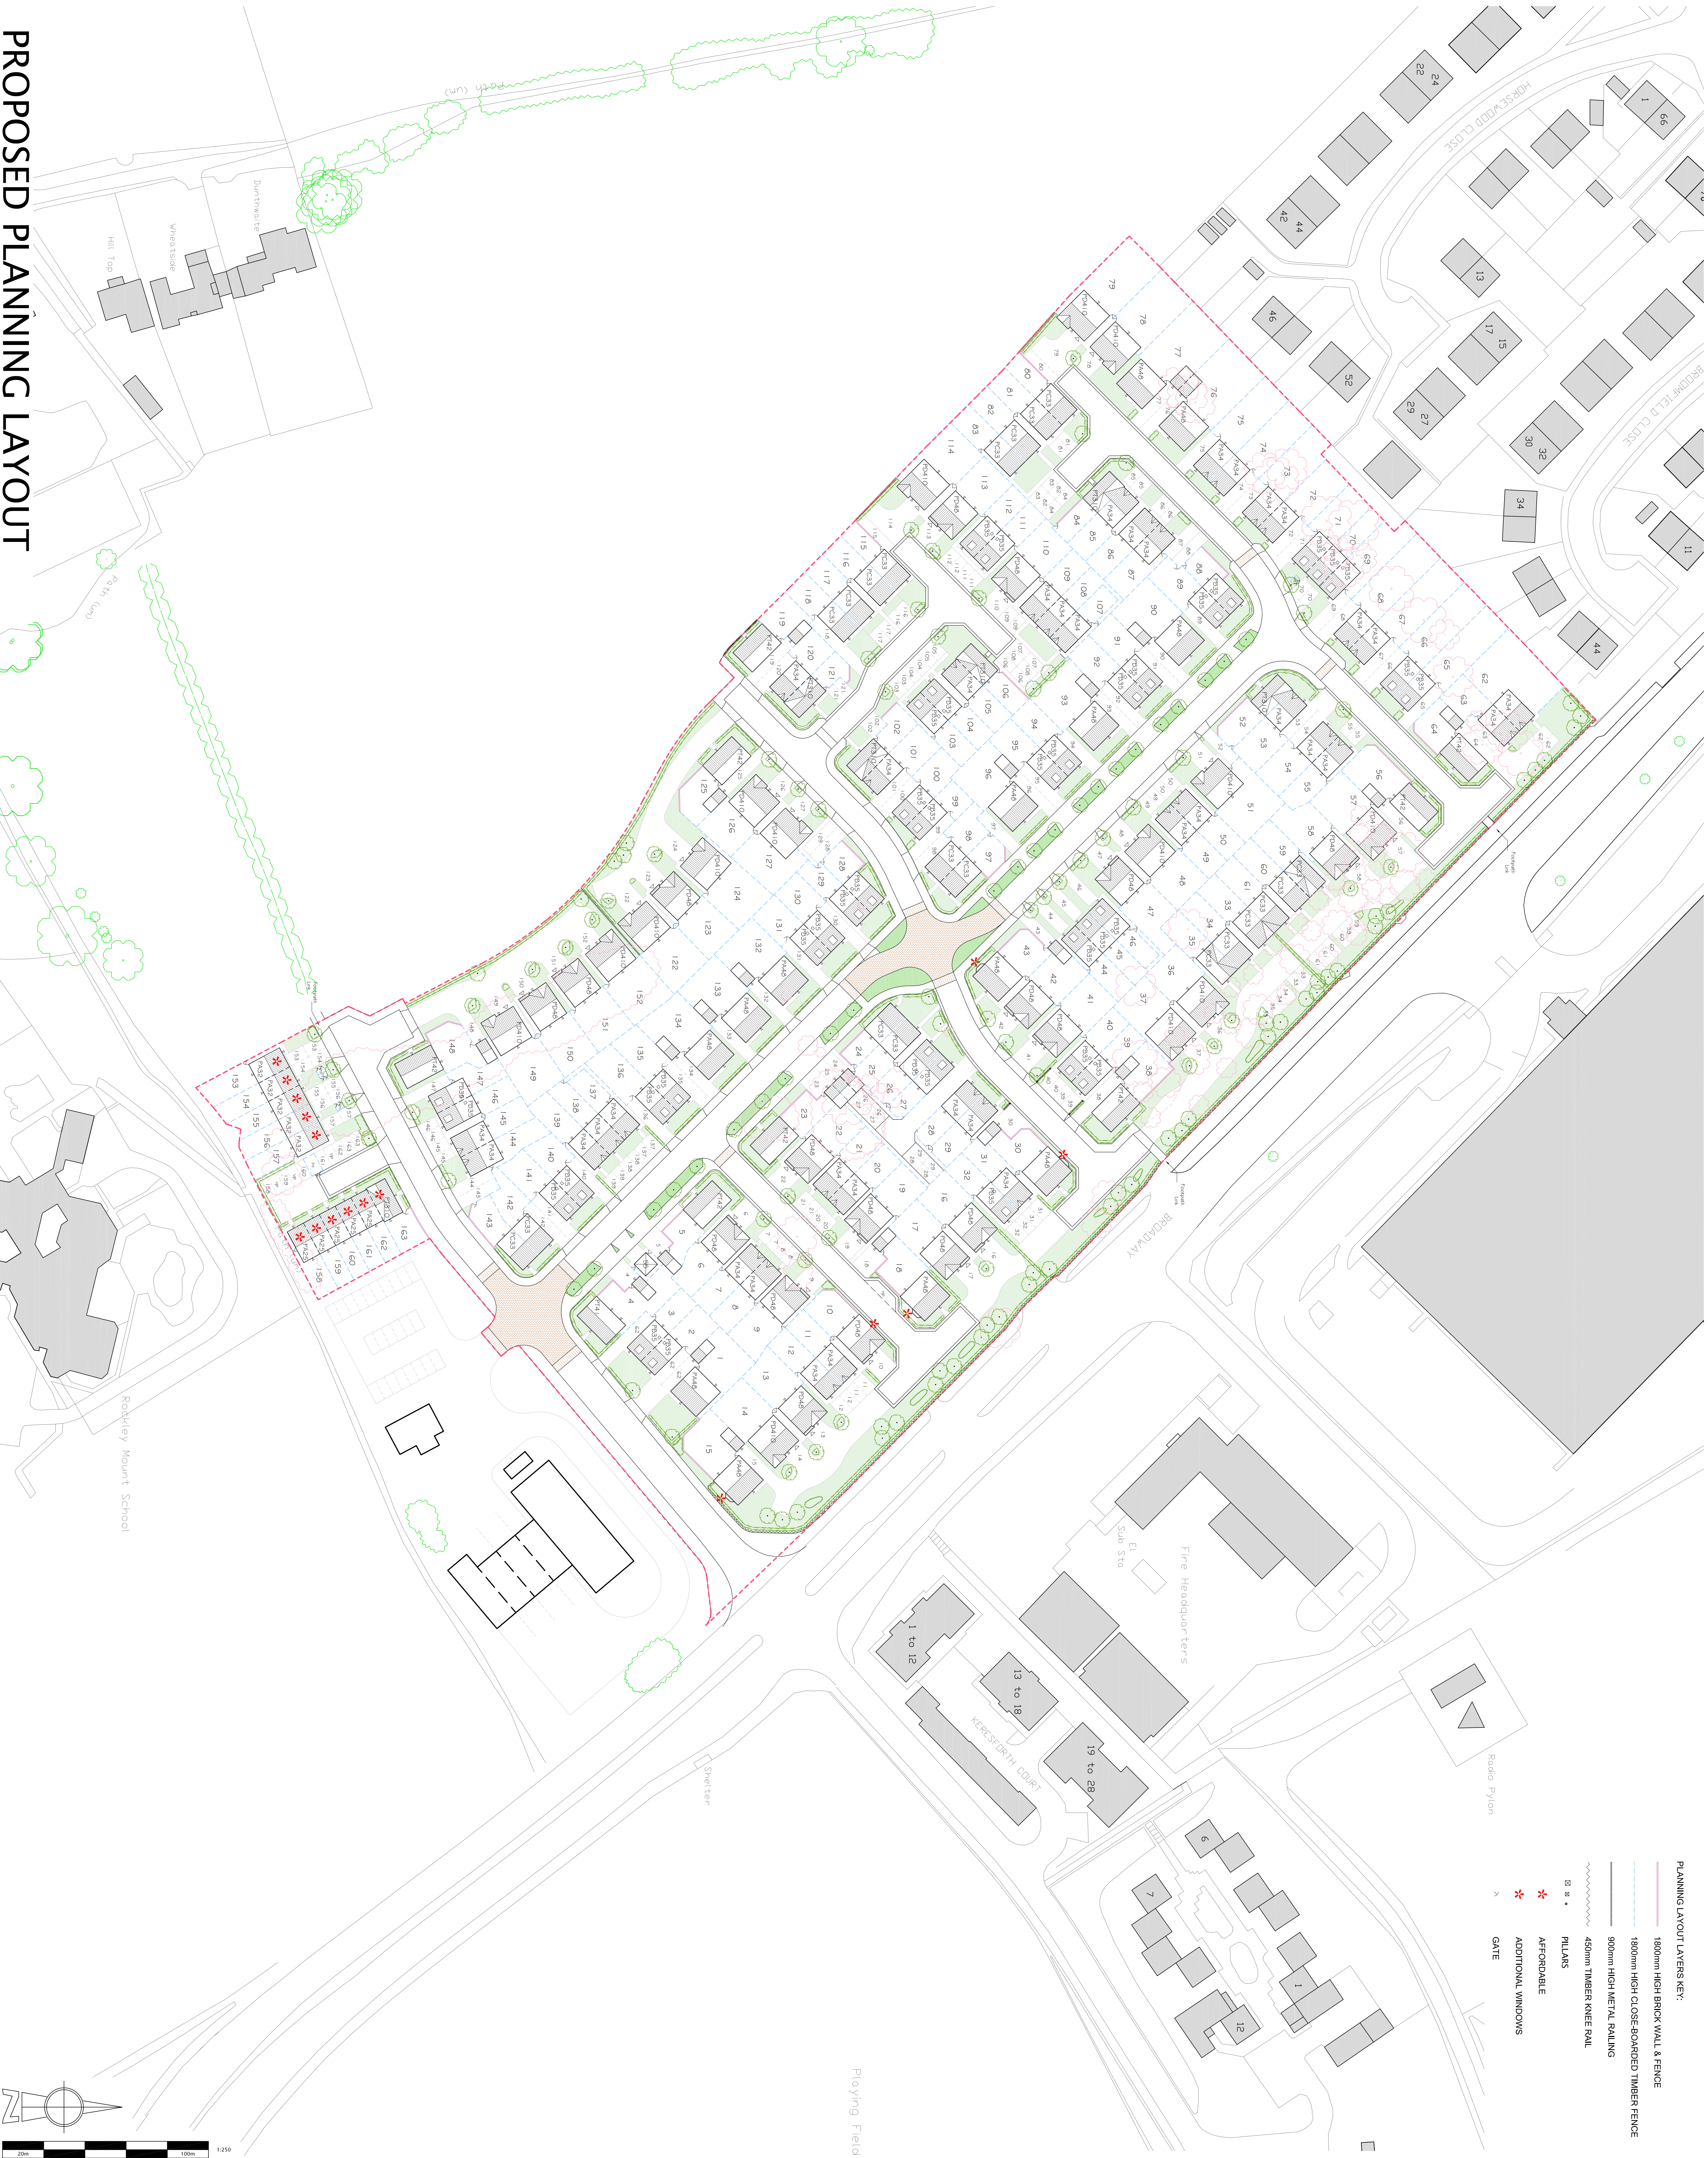

CLIENT
TAYLOR WIMPEY YORKSHIRE

PROJECT
PROPOSED RESIDENTIAL DEVELOPMENT
KINGSTONE SCHOOL, BARNESLEY

MARKETING NAME
PROPOSED PLANNING LAYOUT

drawing no
P13-4718-01

scale @ A0
1:500

drawing no
A

scale @ A0
1:500

drawing no
A

scale @ A0
1:500

architectural design
town planning
landscape architecture

John R Paley Associates

REV DATE AMENDMENTS





