


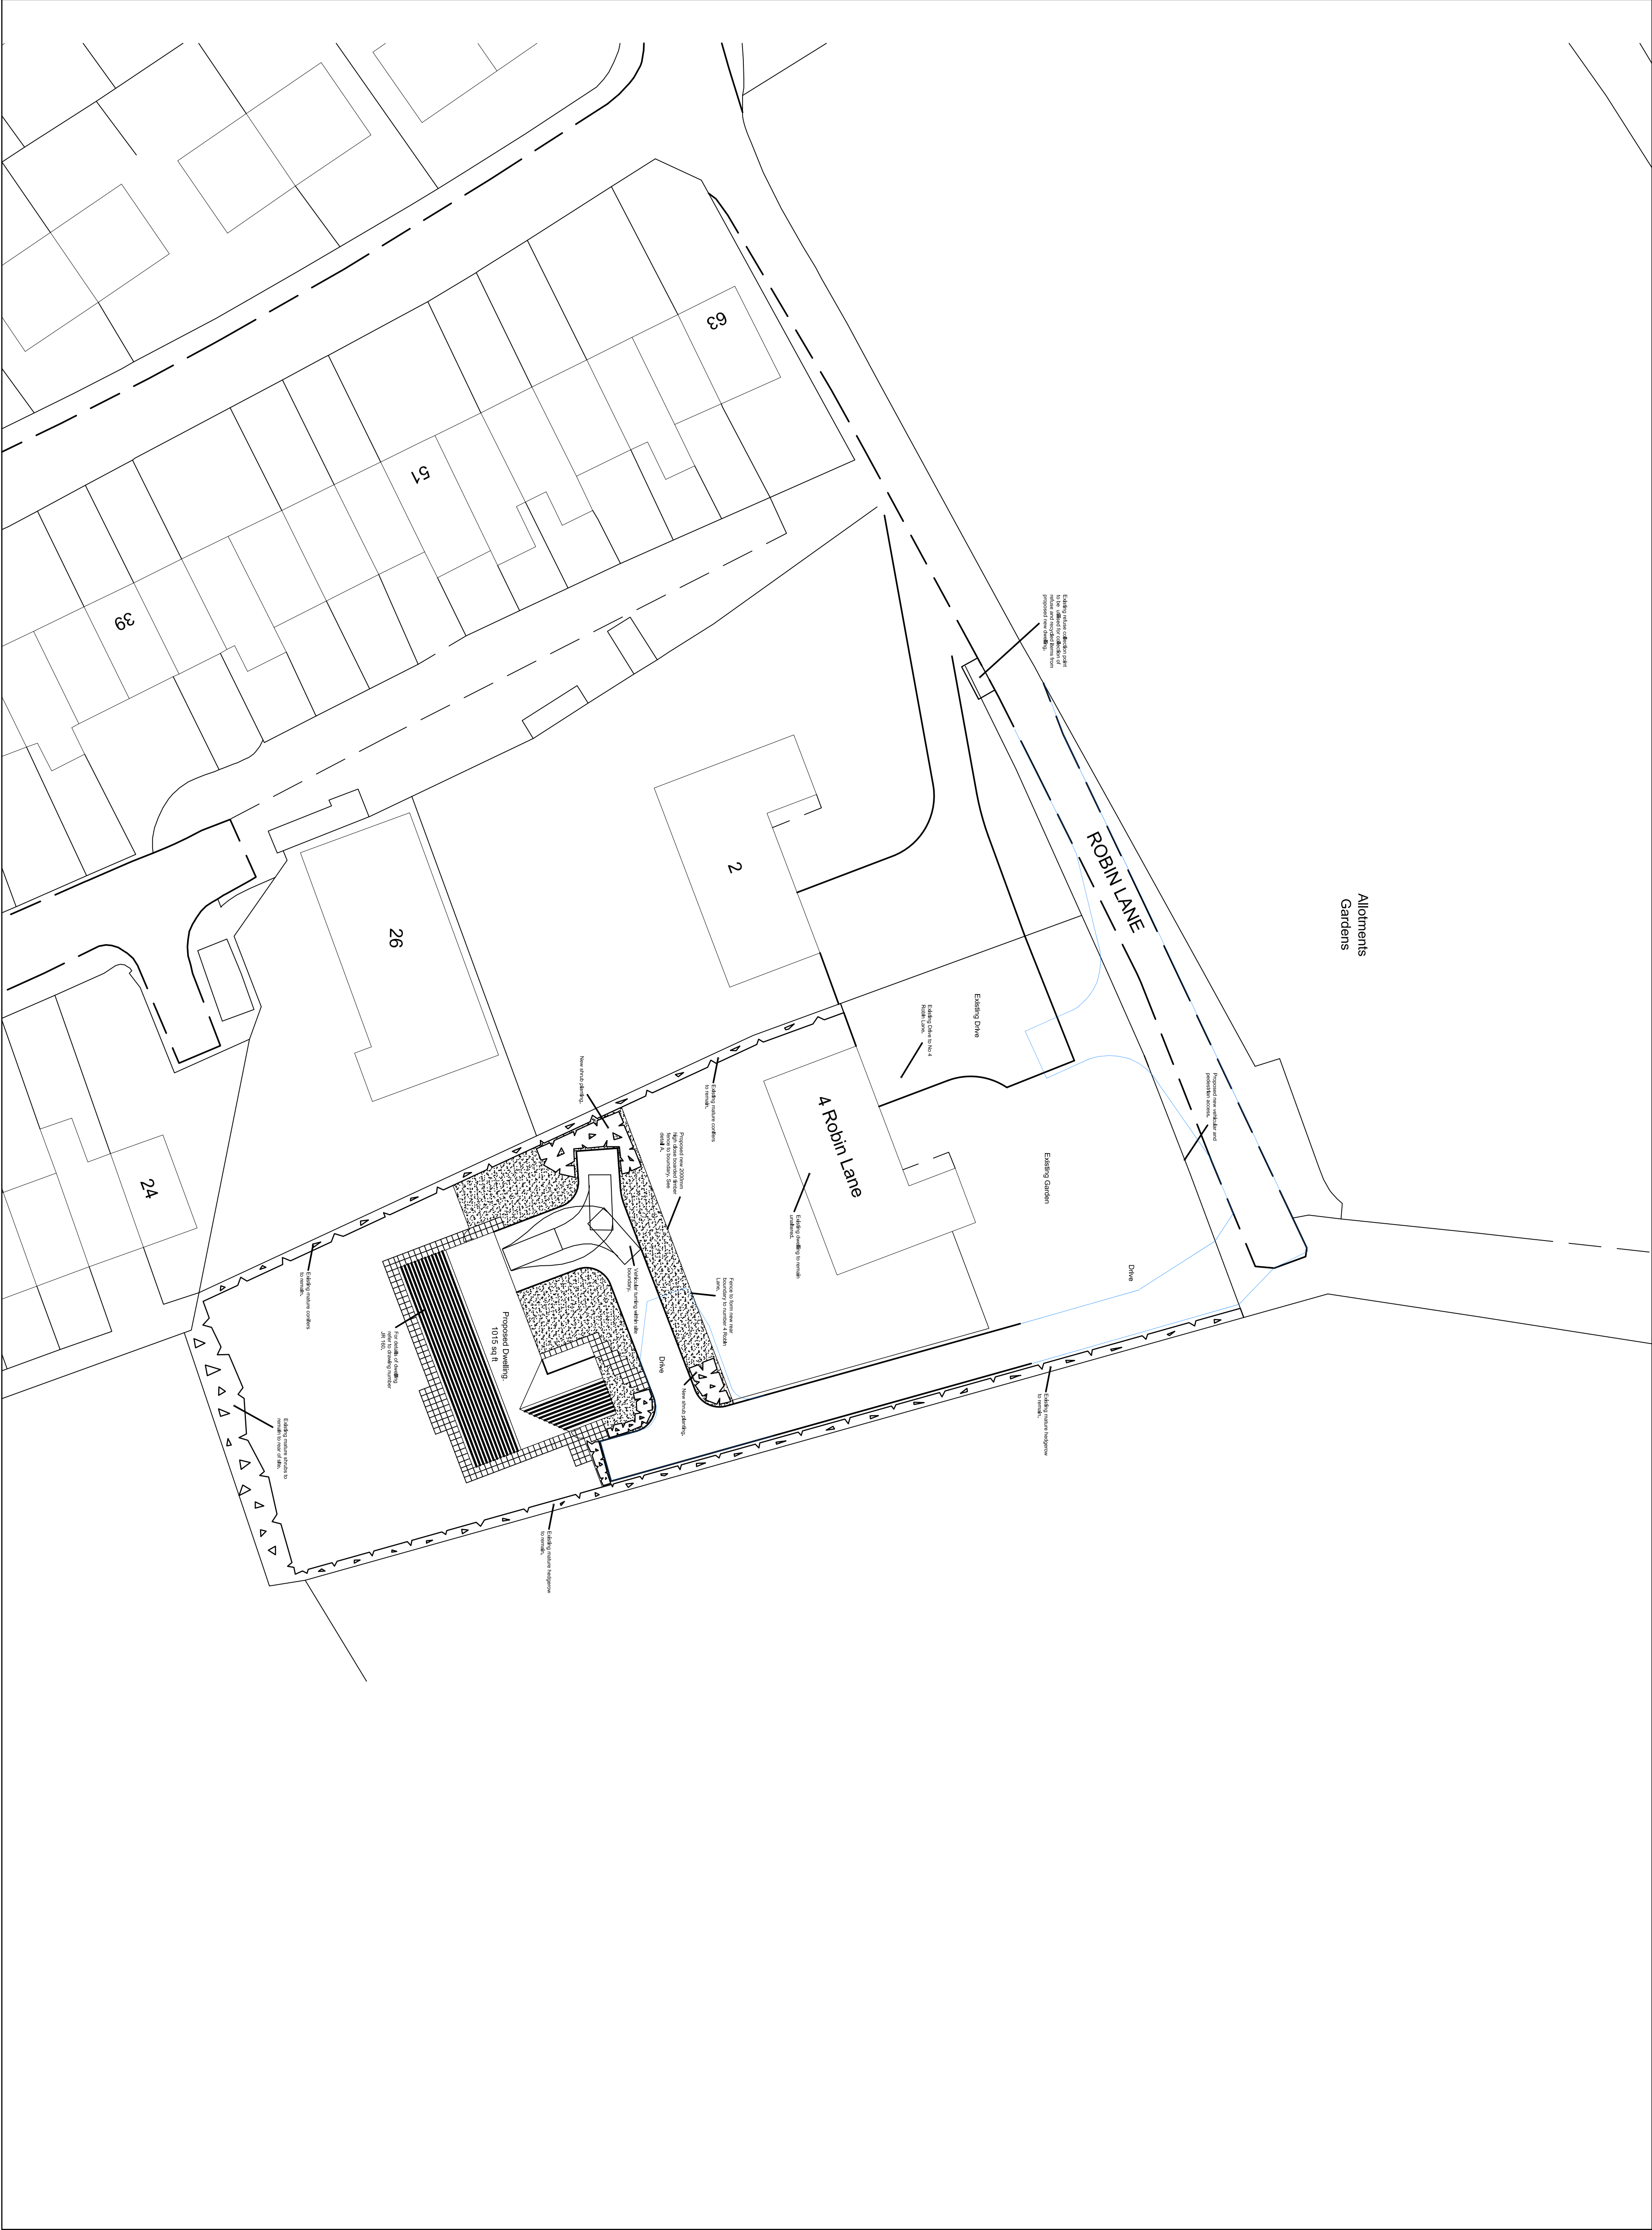

SCALE: 1:250 @A1
DATE: Oct 2012

PROPOSED RESIDENTIAL DEVELOPMENT
4 ROBIN LANE, ROYSTON
VEHICLE SWEEP PATH ANALYSIS

PAUL A HOWARTH
HIGHWAY CONSULTANTS Ltd
10 ROSE FARM MEADOWS, ALTOFTS, WAKEFIELD, WF6 2HY
tel. 078354048918 email: mail@howarthconsultancy.co.uk