
NOTE :

THIS DRAWING HAS BEEN BASED ON INFORMATION PREPARED BY MET SURVEYS AND IS TO BE READ IN CONJUNCTION WITH DRAWING 10663-208_2DT

0 25m

PROPOSED SITE LAYOUT
scale 1:200

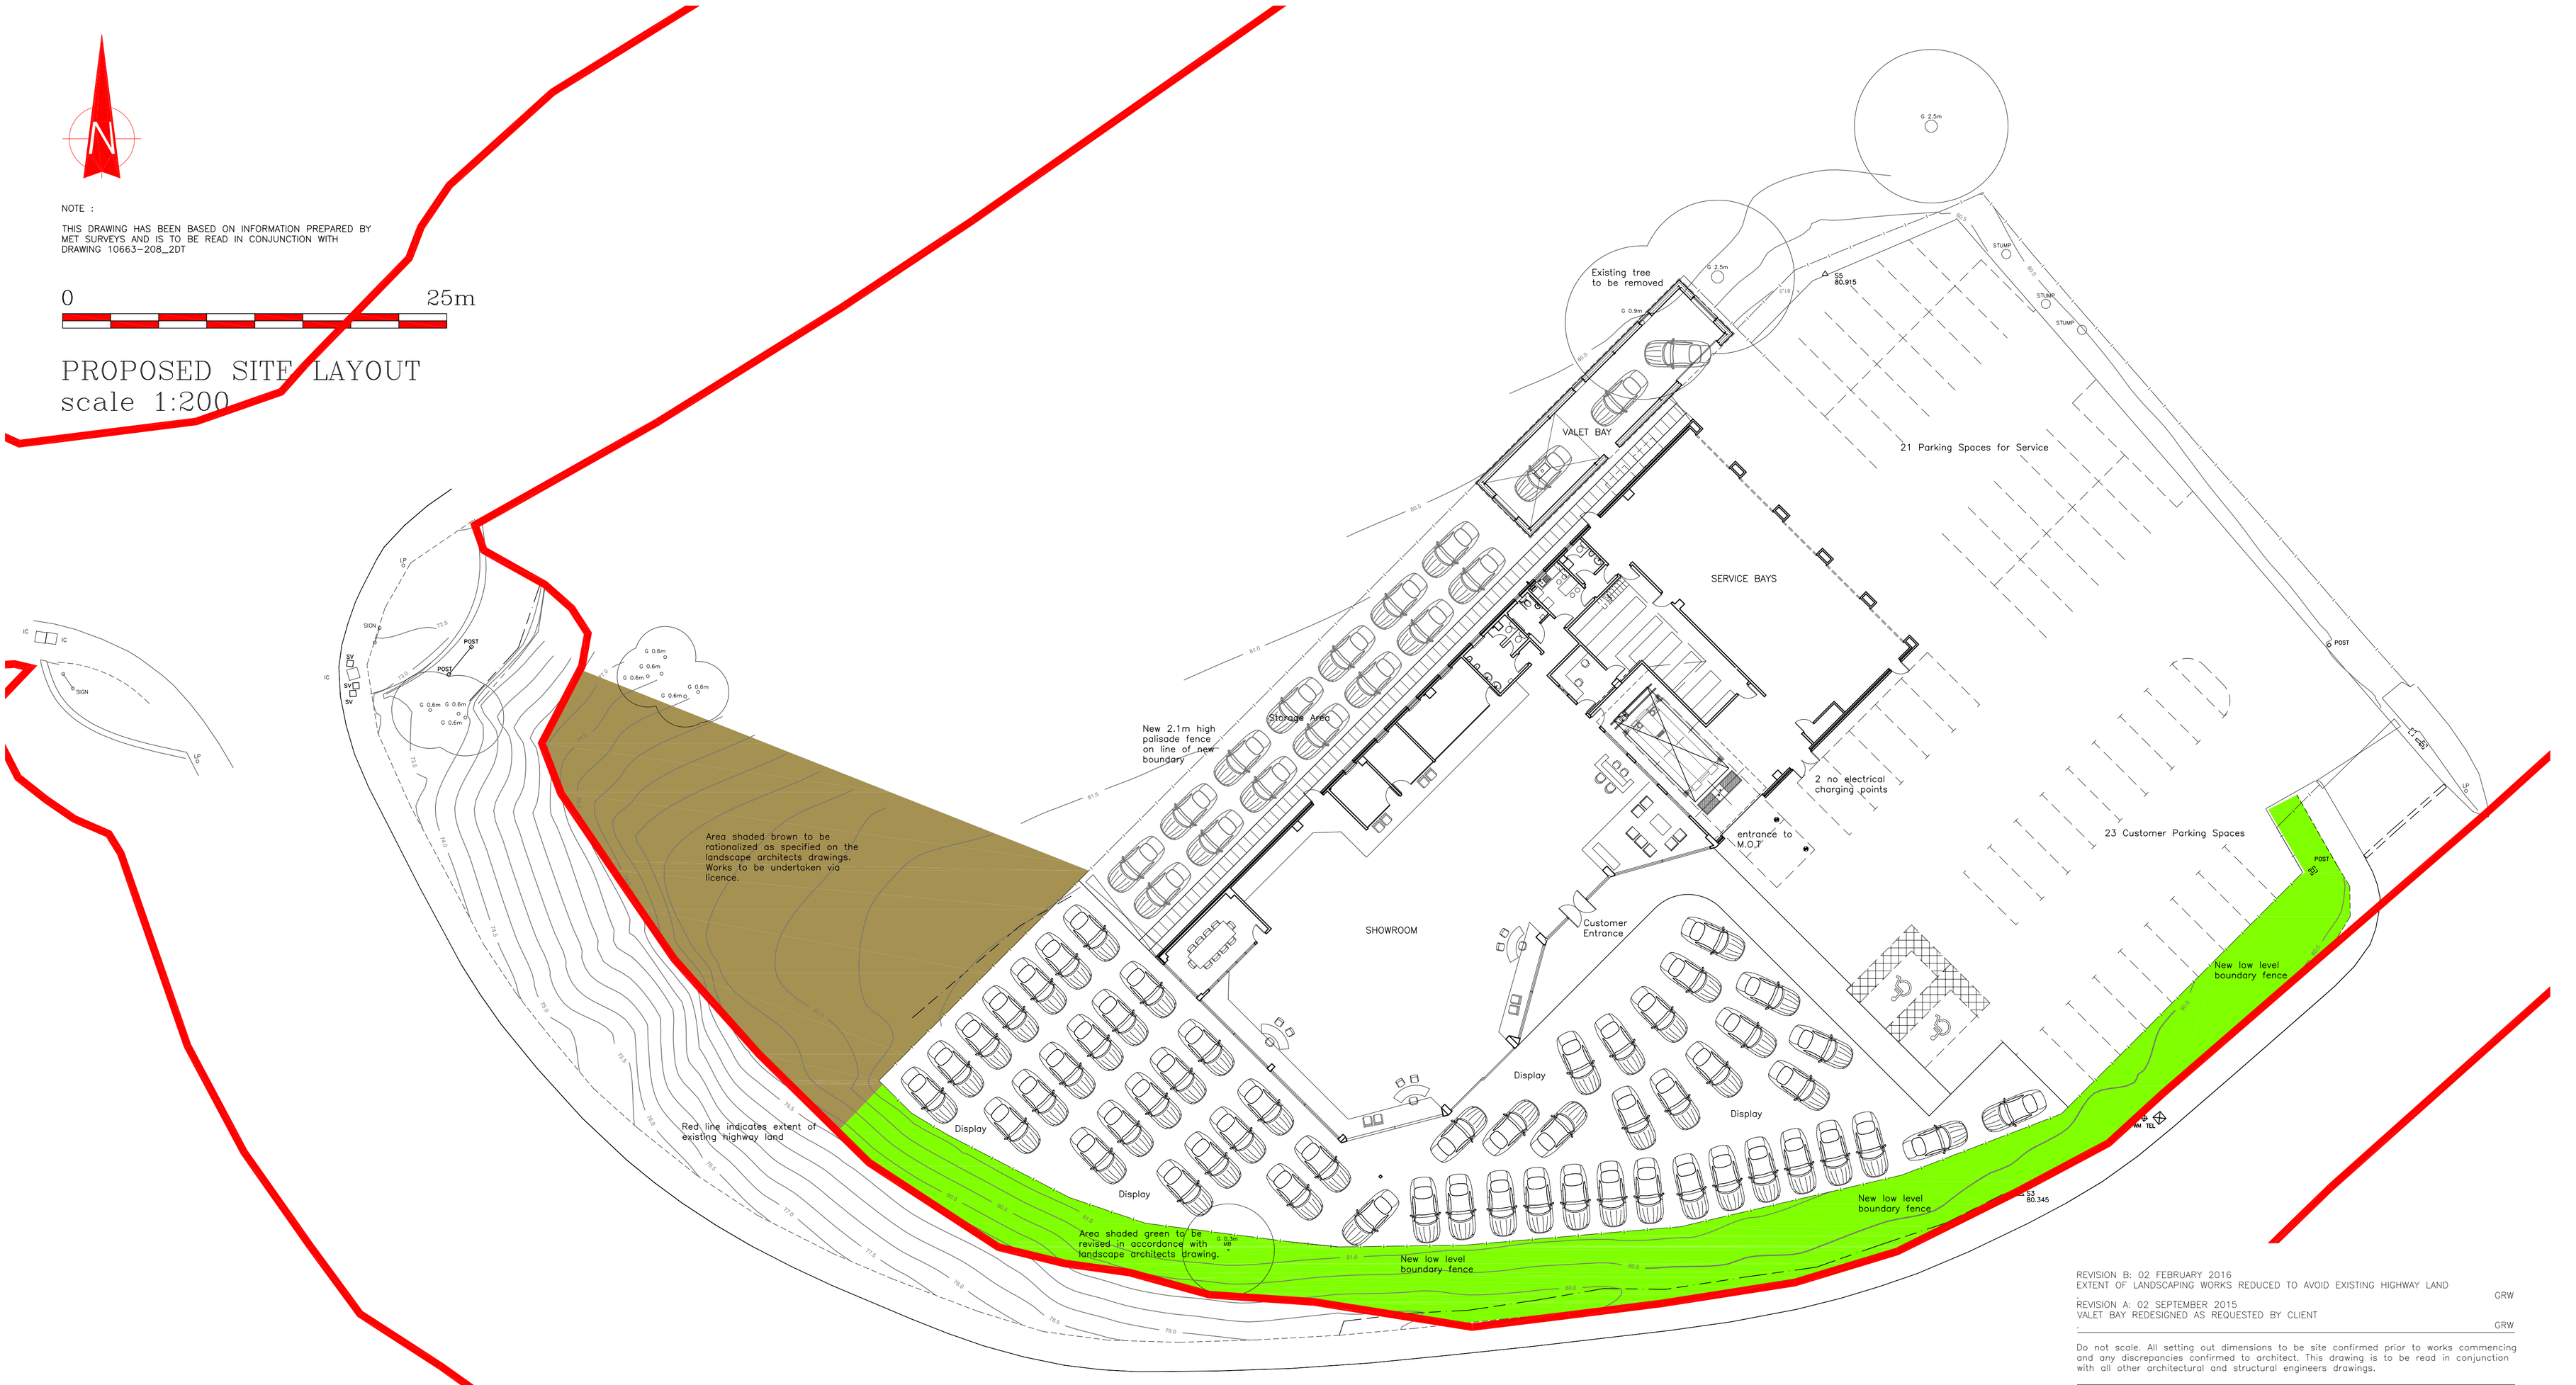

REVISION B: 02 FEBRUARY 2016
EXTENT OF LANDSCAPING WORKS REDUCED TO AVOID EXISTING HIGHWAY LAND
GRW

REVISION A: 02 SEPTEMBER 2015
VALET BAY REDESIGNED AS REQUESTED BY CLIENT
GRW

Do not scale. All setting out dimensions to be site confirmed prior to works commencing and any discrepancies confirmed to architect. This drawing is to be read in conjunction with all other architectural and structural engineers drawings.

Dixon Dawson Chartered Architects
Moor Oaks Lodge
6 Moor Oaks Road
Broomhill
Sheffield
S10 1BX

T 0114 2683888
F 0114 2683007
E gdd@dixondawson.co.uk

PROPOSED SITE EXPANSION
MOTOR DEALERSHIP, BARNSLEY
for BURROWS MOTOR COMPANY LIMITED

PROPOSED SITE LAYOUT 1:200@A1

planning issue

Date:	Drawn:	Checked:	
12/06/15	GRW		**8394s/06B**