


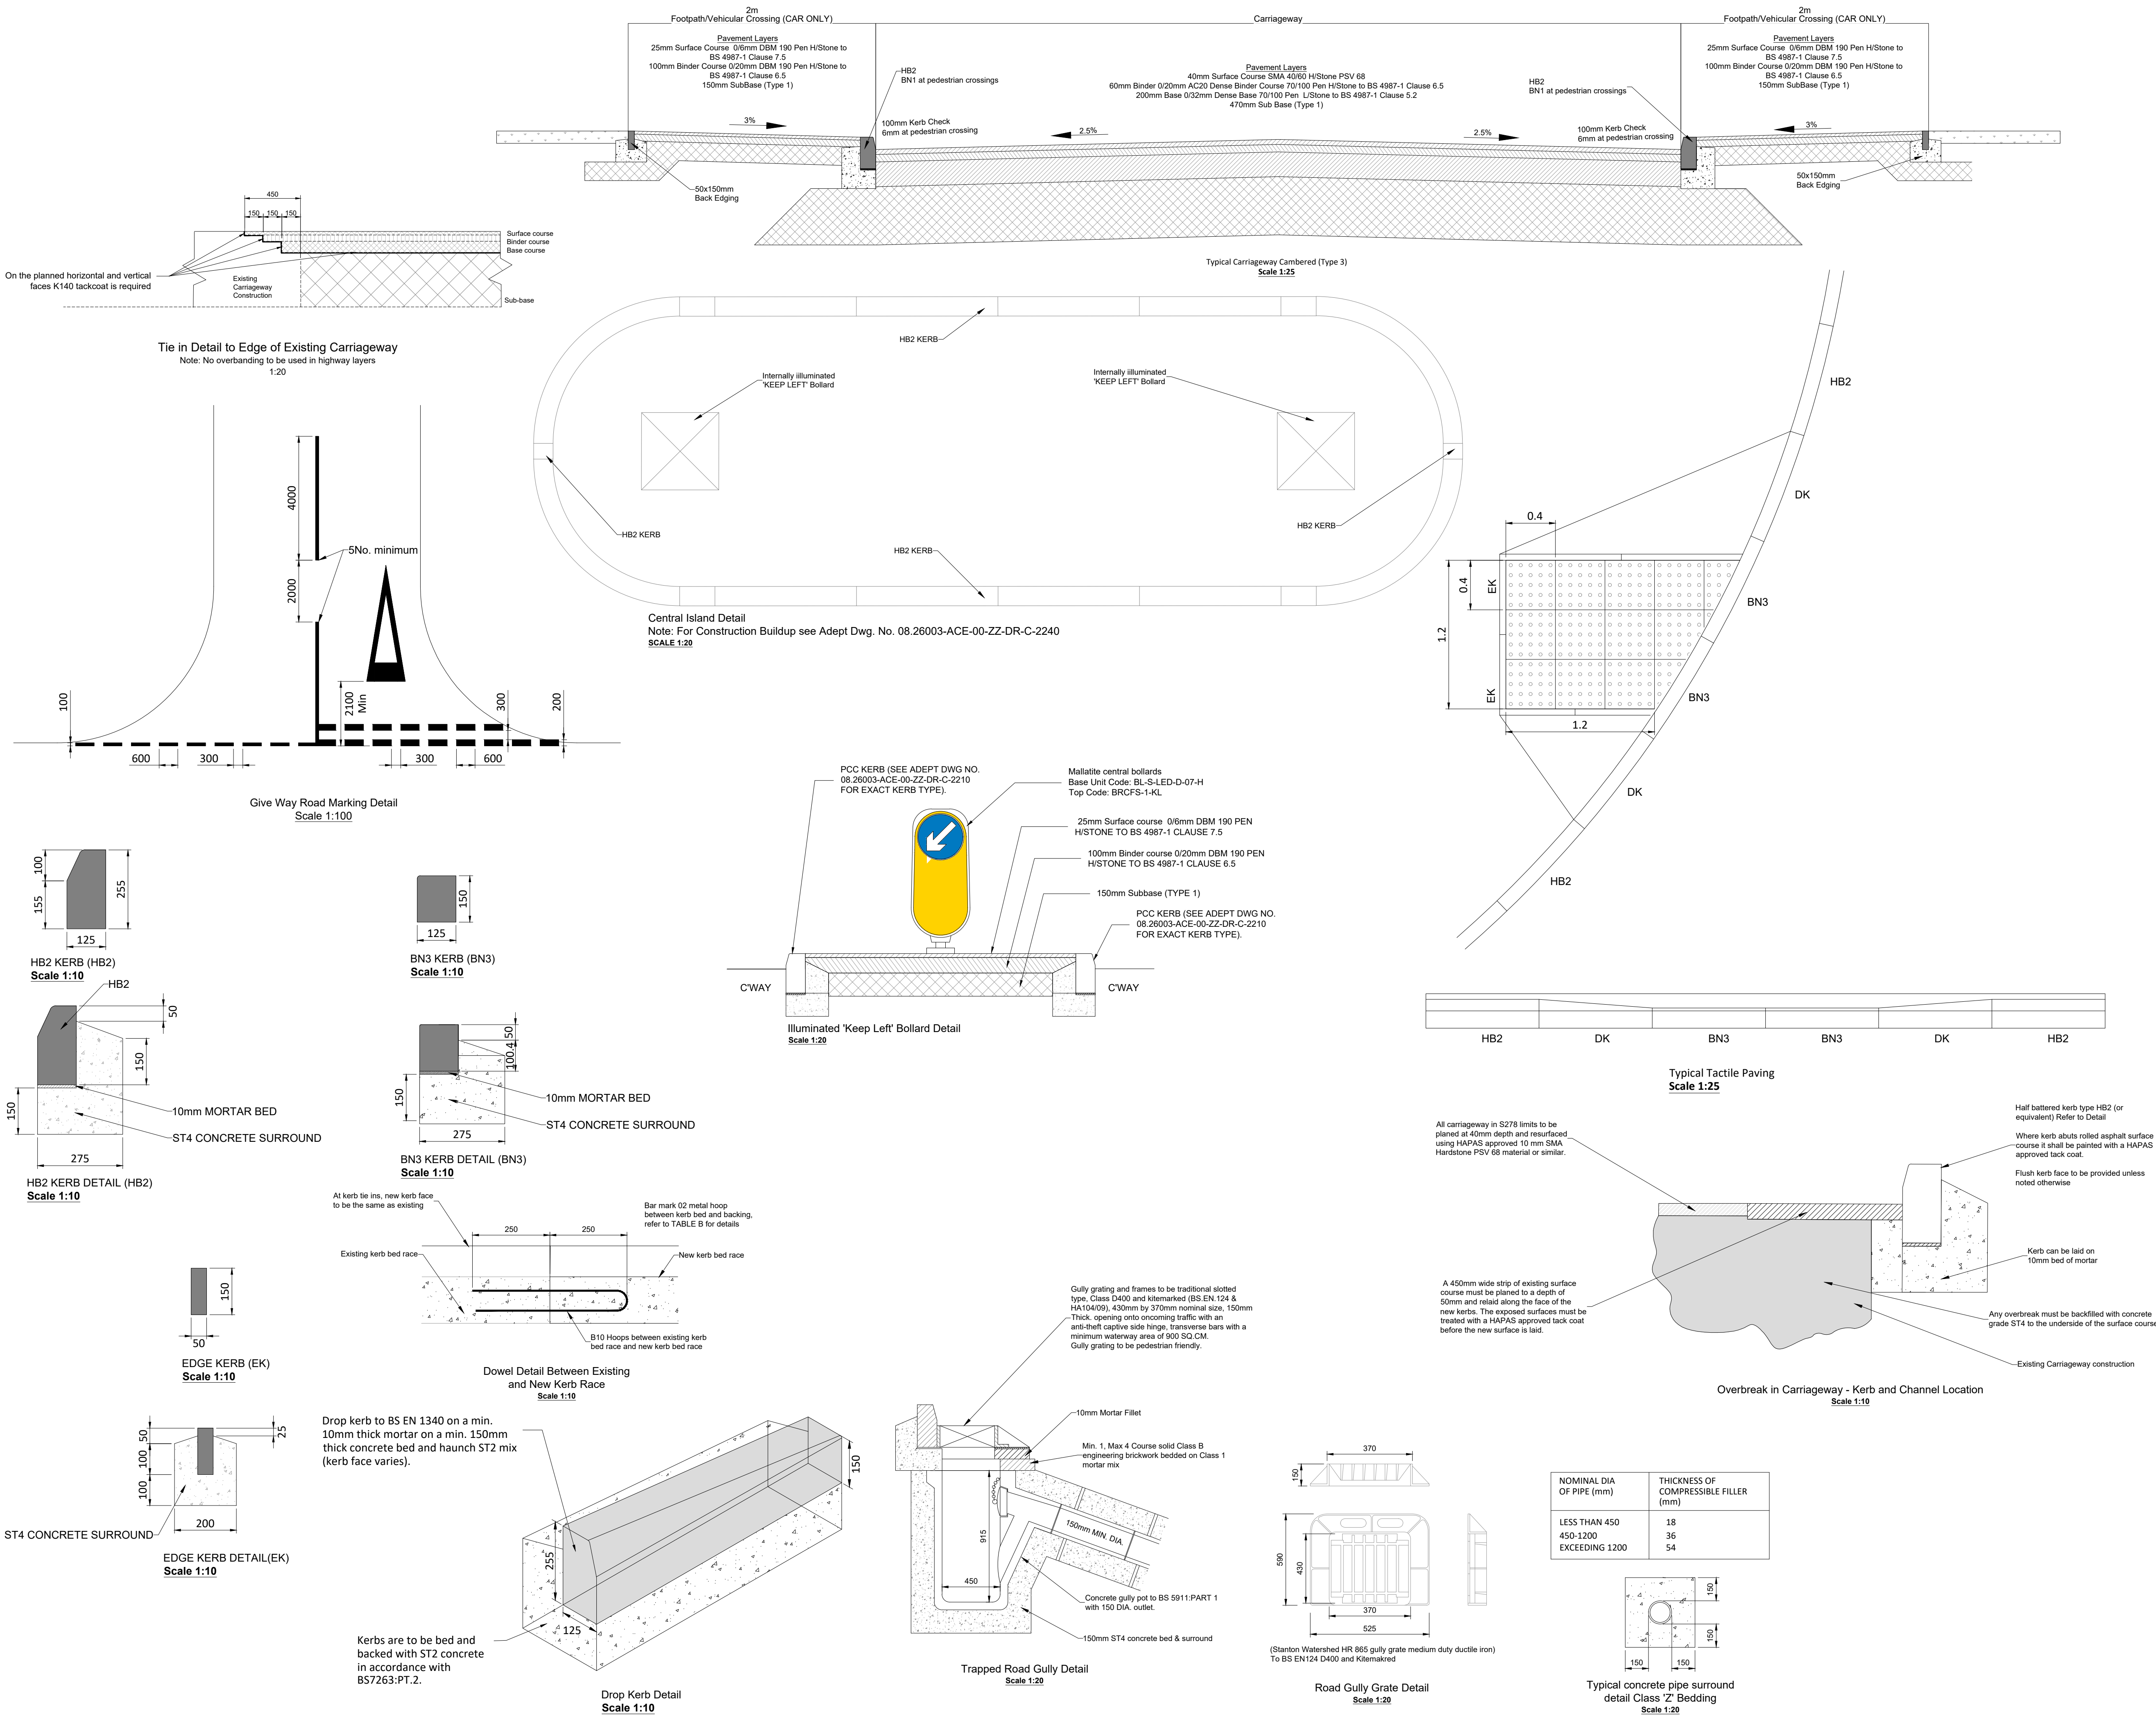

Do Not Scale

Drawing Notes

Drawing & schedule based on the following information:

Architect's drawing/model: N/A

Revision: N/A

Received: N/A

Topographic Survey: N/A

Revision: N/A

Received: N/A

Health, Safety & Environmental Notes

Depicts Low Residual Risk

Depicts Medium Residual Risk

Depicts High Residual Risk

Refer to Designer's Risk Assessment for Control Measures

Notes

1. All Coordinates relate to Topographical survey coordination

2. All Dimension in mm unless notified otherwise

3. All Levels in mAOD in relation to Topographical survey coordination unless notified otherwise

Council Notes:

1. Build ups are based on BMBC standards and requirements, However should site CBRs be less than 2% a geotechnical engineer or specialist designer should be consulted

2. No recycled aggregates to be used in road construction.

Design Notes

1. All signs to be in accordance with Barnsley MBC Appendix 12-1

23.09.26

Initial Issue

BHB

RP

P1

Date

Description

By

Chk

Rev

ADEPT

CIVIL AND STRUCTURAL CONSULTING ENGINEERS

Web

www.adeptcsce.com

Email

inbox@adeptcsce.com

Tel

0113 239 4518

Office Address

1912 Mill, Sunny Bank Mills, Farsley, Leeds LS28 5UJ

Project

Wakefield Road,
Mapplewell - Phase 2

Title

Section 278 - Highway
Construction Details

Client

Vistry

Scale @ A1
1:25

Initial author
BHB

Initial checker
RP

Approver
RP

Initial Date
SEP 26

Status
S2

Purpose
Preliminary

Adept Project Number
08.26003

Project-Originator-Functional Breakdown-Spatial Breakdown-Form-Discipline-Number
08.26003-ACE-00-ZZ-DR-C-2260

Rev.
P1