




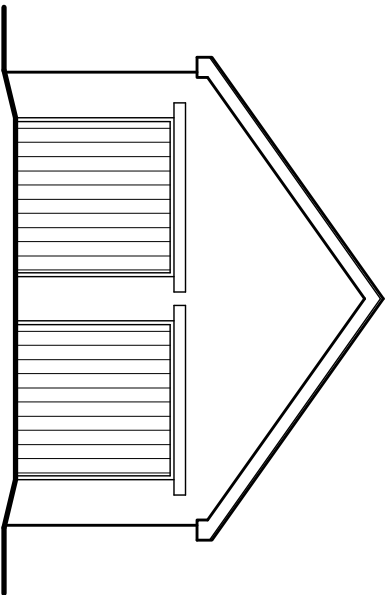


FRONT ELEVATION

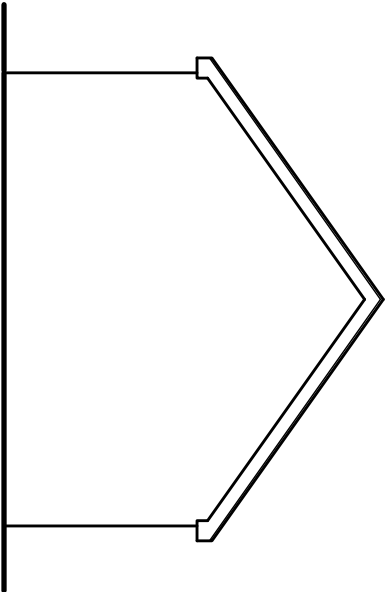


REAR ELEVATION

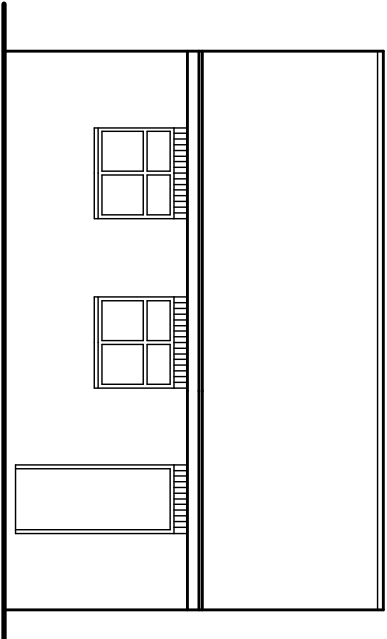

SIDE ELEVATION

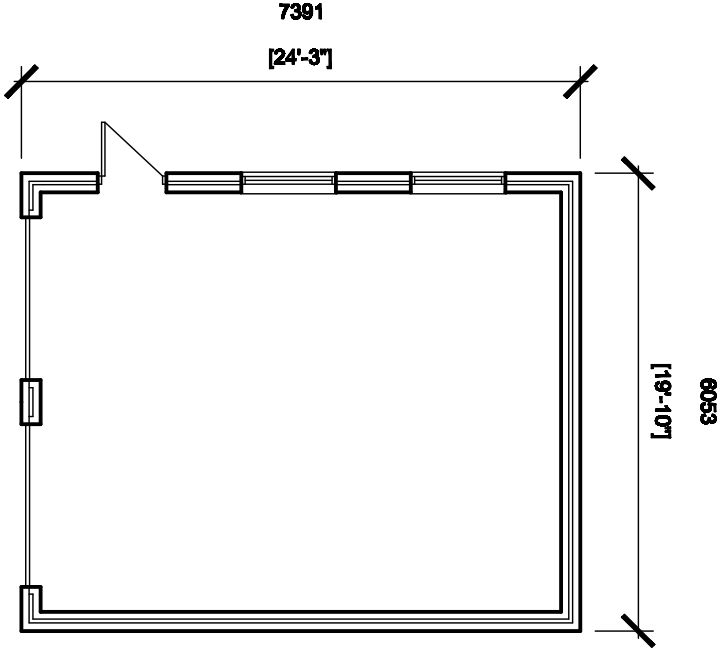

PLAN

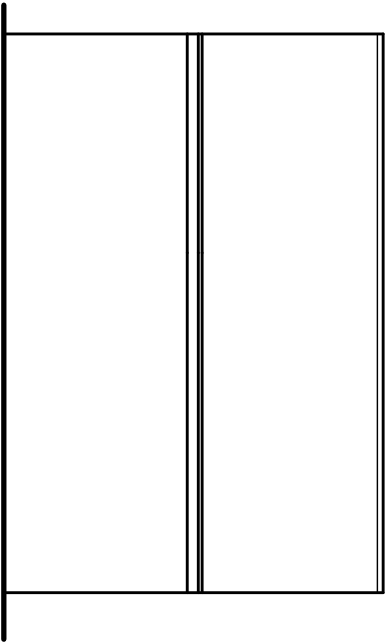

SIDE ELEVATION

ROOF TILES TO MATCH
MAIN DWELLING

GUTTER, SOFFIT & FASCIA TO
MATCH EXISTING DWELLING

FACING BRICKWORK TO MATCH DWELLING

**White Agus
Partnership**

PROVIDENCE VILLA,
42 SACKVILLE STREET,
BARNSELEY,
S70 2DB

Phone: 01226 208482
Fax: 01226 283030
Email: info@whiteaguspartnership.co.uk
Web: www.whiteaguspartnership.co.uk

SURVEYORS AND BUILDING DESIGN CONSULTANTS

Project

PROPOSED GARAGE
26 MELROSE WAY
MONK BRETTON

Client

MIR & MRS STAISBY

**Drawing
Title**

PLANS AND ELEVATIONS

Date

APRIL 2012

Scale

1:100 @ A3

Ref.

12-002

Dwg. No.

03

Rev.

DOUBLE GARAGE