


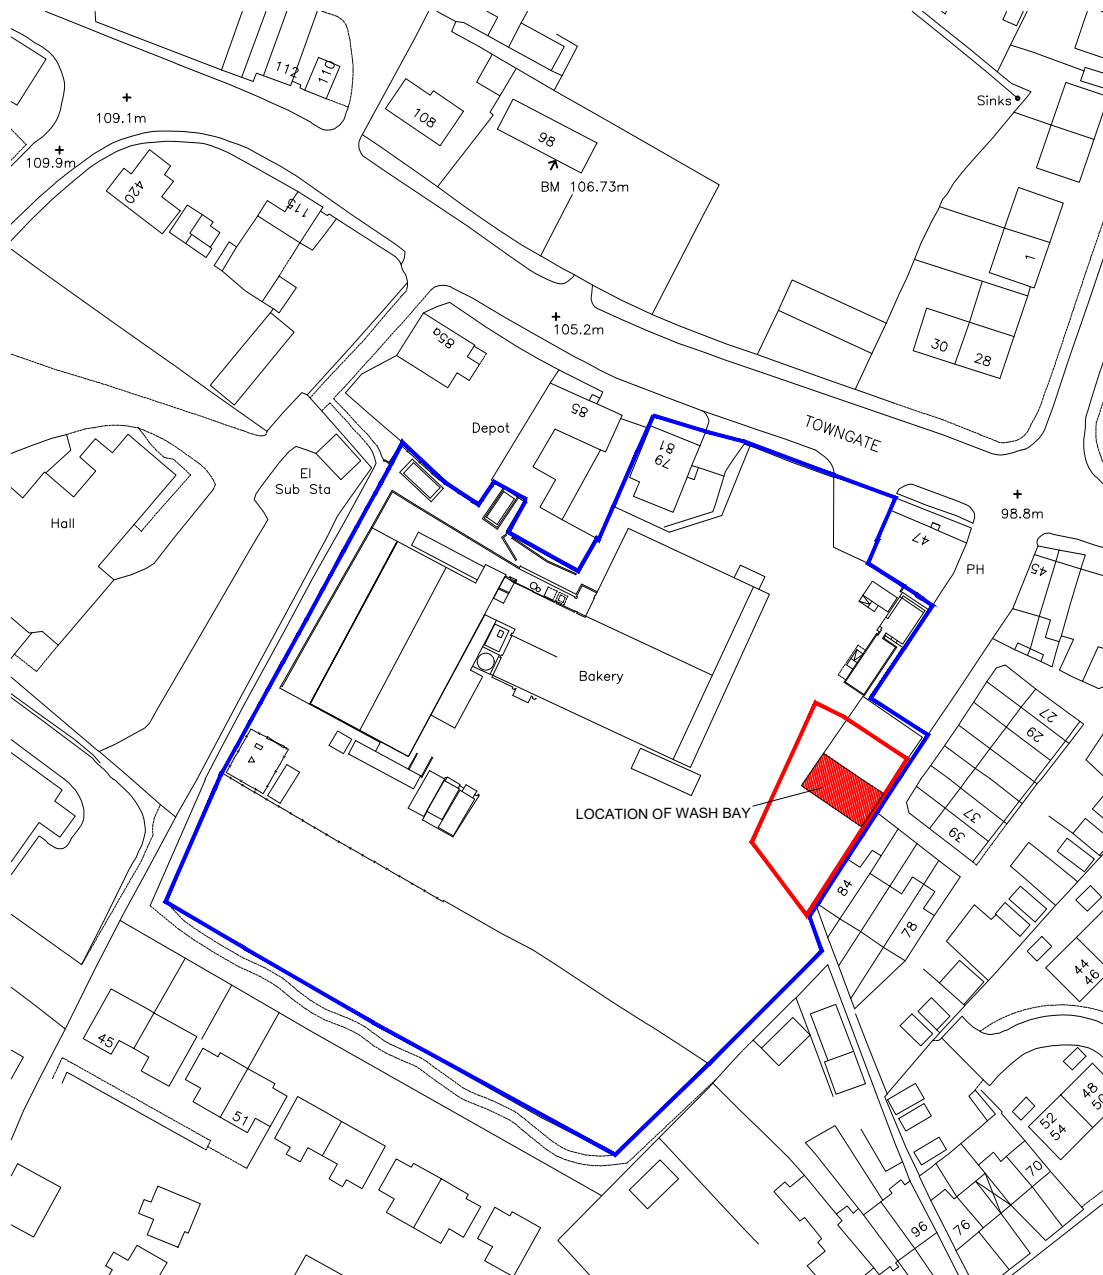

1:1250 METRES 0 10 20 30 40 50



SHEET SIZE A4

NYP ARCHITECTURAL SERVICES

BARNSELY BUSINESS AND INNOVATION CENTRE, INNOVATION WAY, BARNSELY, S75 1JL
Tel: 01226 200989 E-mail : scott@nypas.co.uk / stephen@nypas.co.uk

Project.
**FOSTERS BAKERY
TOWNGATE MAPPLEWELL
BARNSELY**

Drawing Title.
LOCATION PLAN

Client.

Date.
JAN. 2018

Ref.
05-68

Scale.
1:1250@A4

Dwg. No.
LOC-01

Rev.

