




EXISTING SHOPFRONT (1:25)

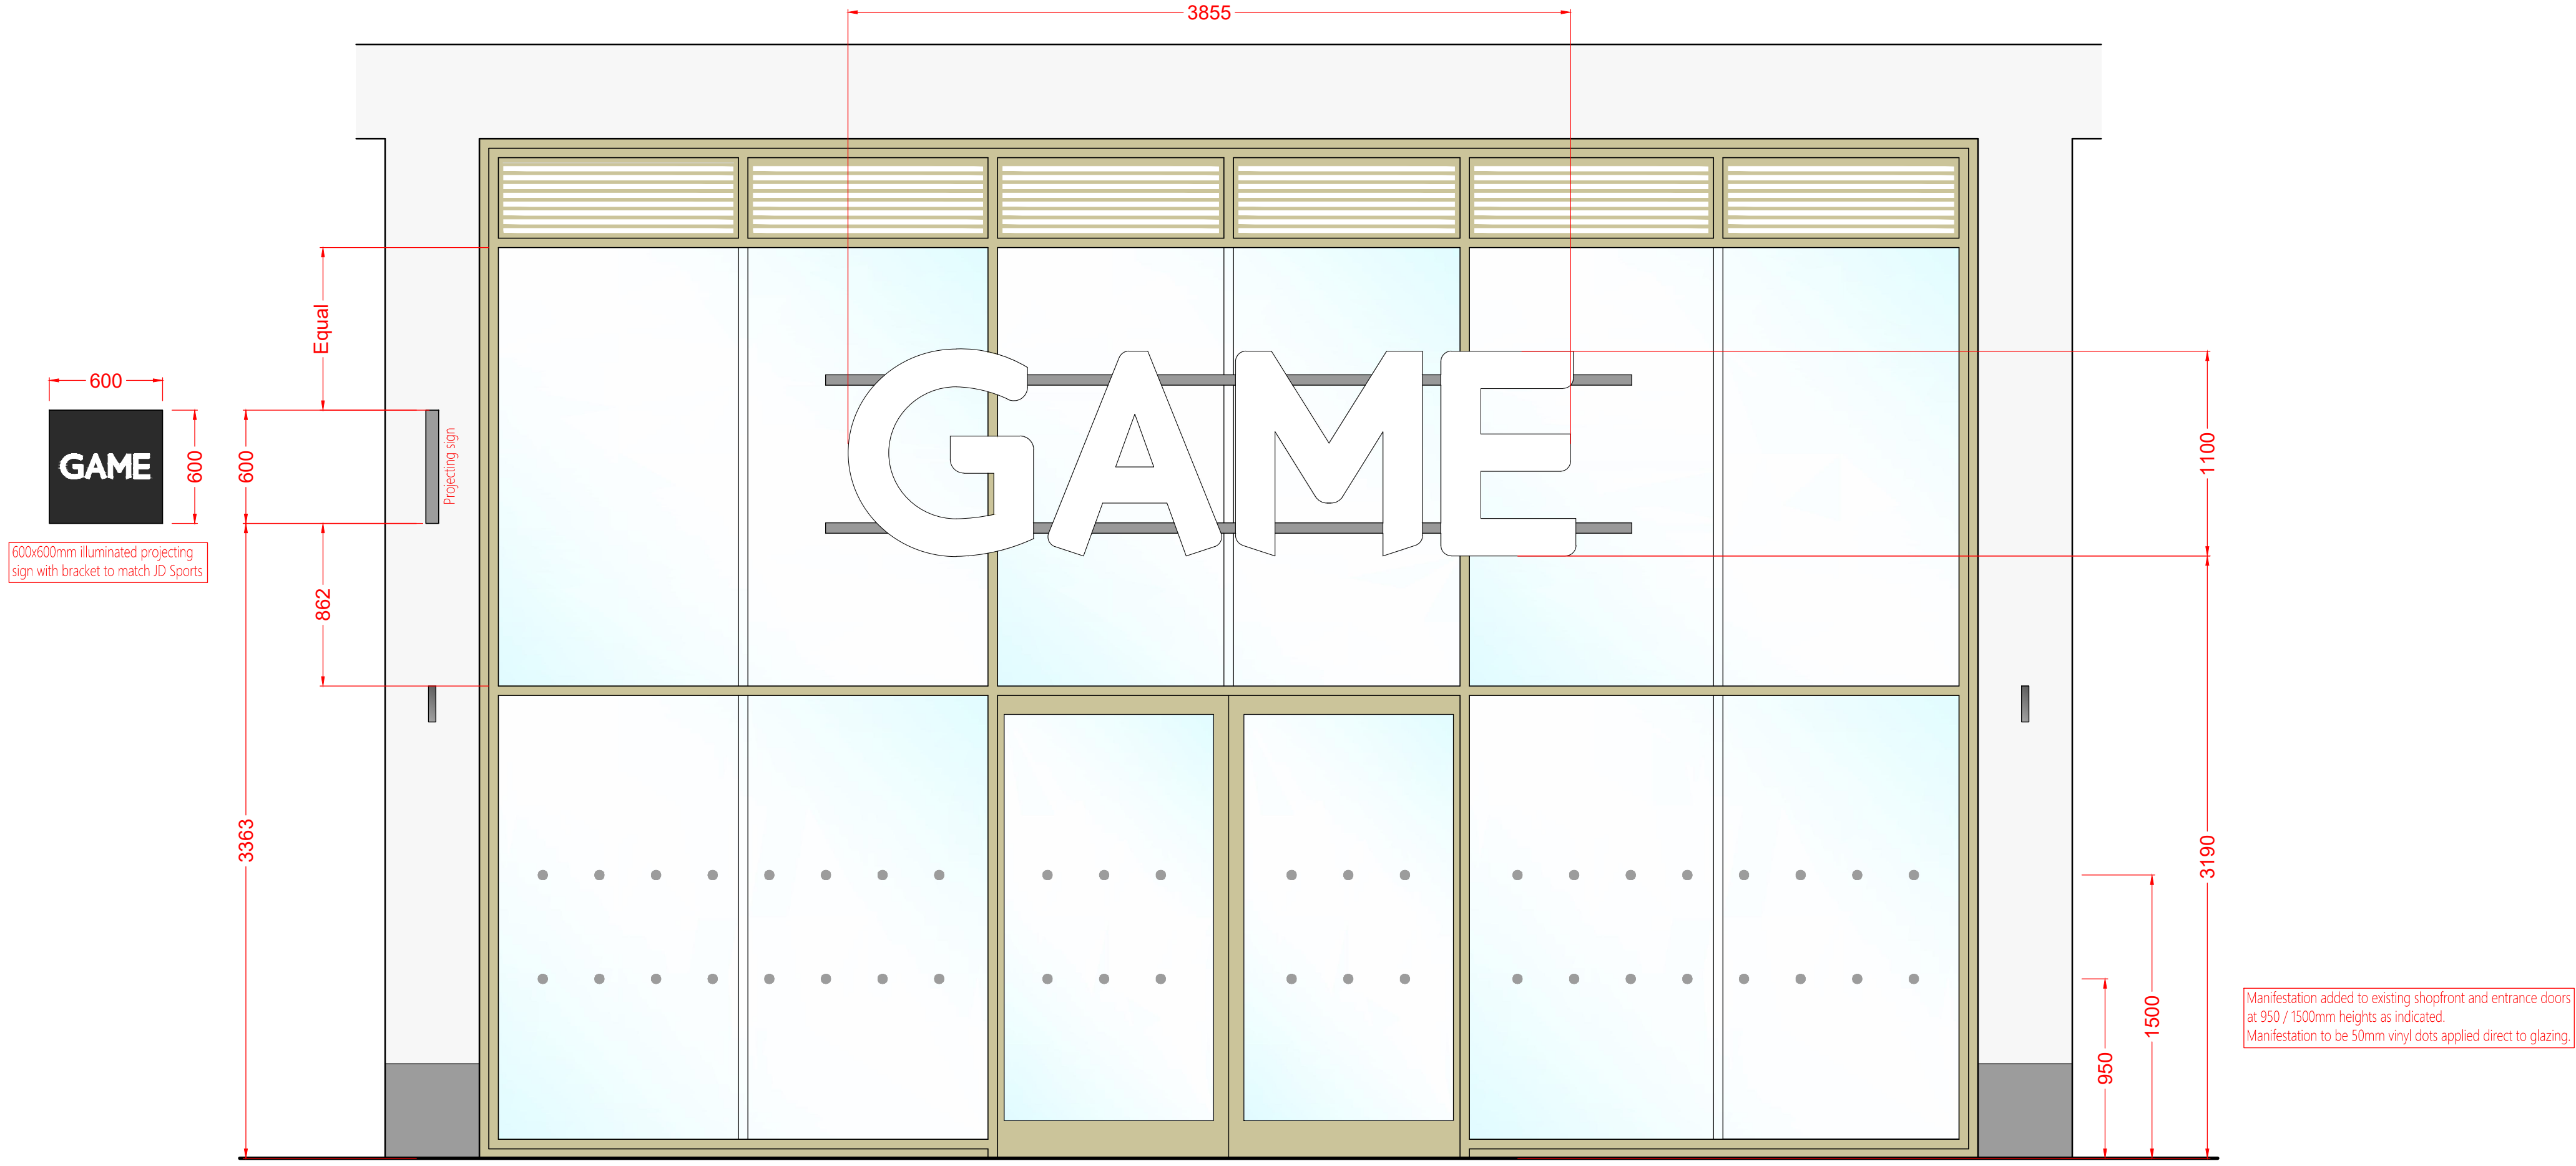

PROPOSED SHOPFRONT (1:25)

ELEVATIONS

1:10 Scale Bar

0m0.125m0.25m0.375m0.5m0.625m0.75m

1:20 Scale Bar

0m0.5m1m1.5m

1:50 Scale Bar

0m1m2m3m4m

1:100 Scale Bar

0m1m2m3m4m5m6m7m8m

1:200 Scale Bar

0m2m4m6m8m10m12m14m16m

1:500 Scale Bar

0m5m10m15m20m25m30m35m40m

C	Projecting sign relocated to opposite side of elevation	13/11/2019
B	Updated following Building Control and Landlord comments (shown red)	07/11/2019
A	Initial issue	01/11/2019

BELONG

GAMING ARENAS

SPORTS

DIRECT

GAME

Client: Game Unity House Telford Road Basingstoke Hampshire RG21 6YJ	Property: Unit SU1a The Glass Works Barnley	Date: 1st November 2019 Drawing: 2200-084-104 Title: Existing and Proposed Elevations Scale / Paper Size : 1:50 @ A1
--	--	---

DMU

designs

mail@dmudesigns.co.uk
www.dmudesigns.co.uk

Architectural Services • Planning • Building Regulations • Surveys • Proposed Schemes • CAD
Do not scale from this drawing, any discrepancies to be reported immediately.
DMU Designs is a limited company registered in England and Wales.
Registered number: 718997

in

bt

f