
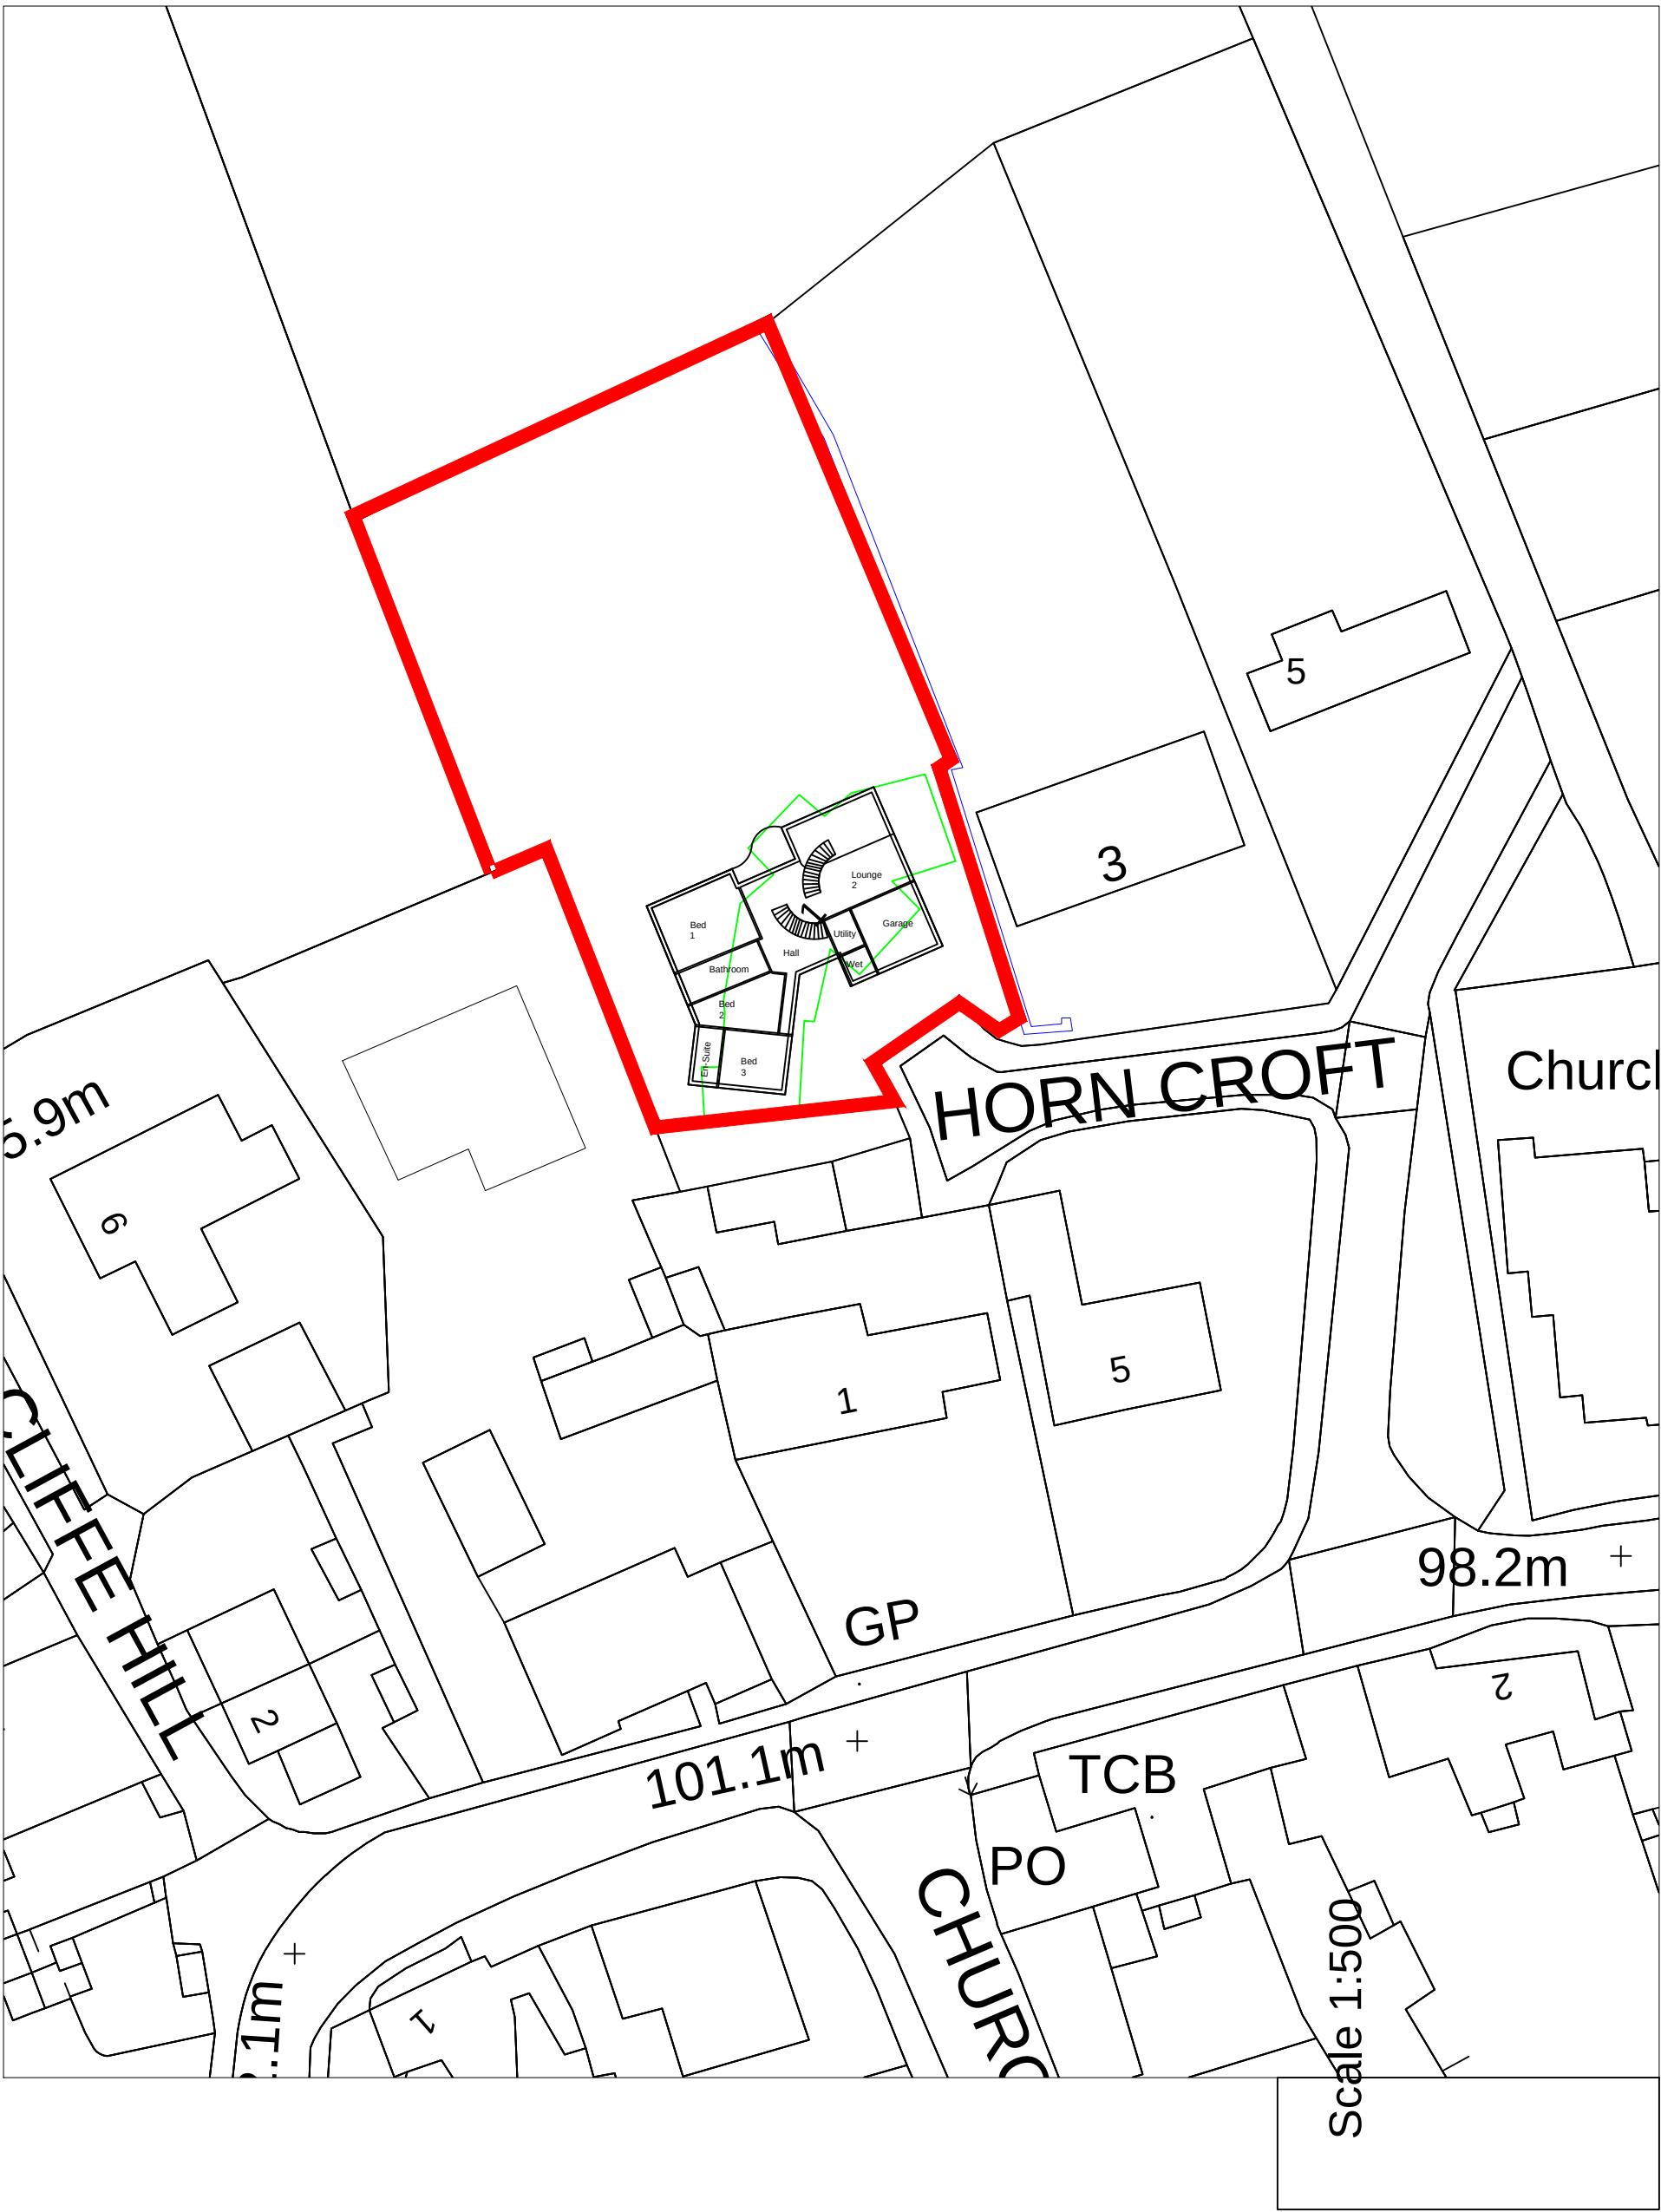
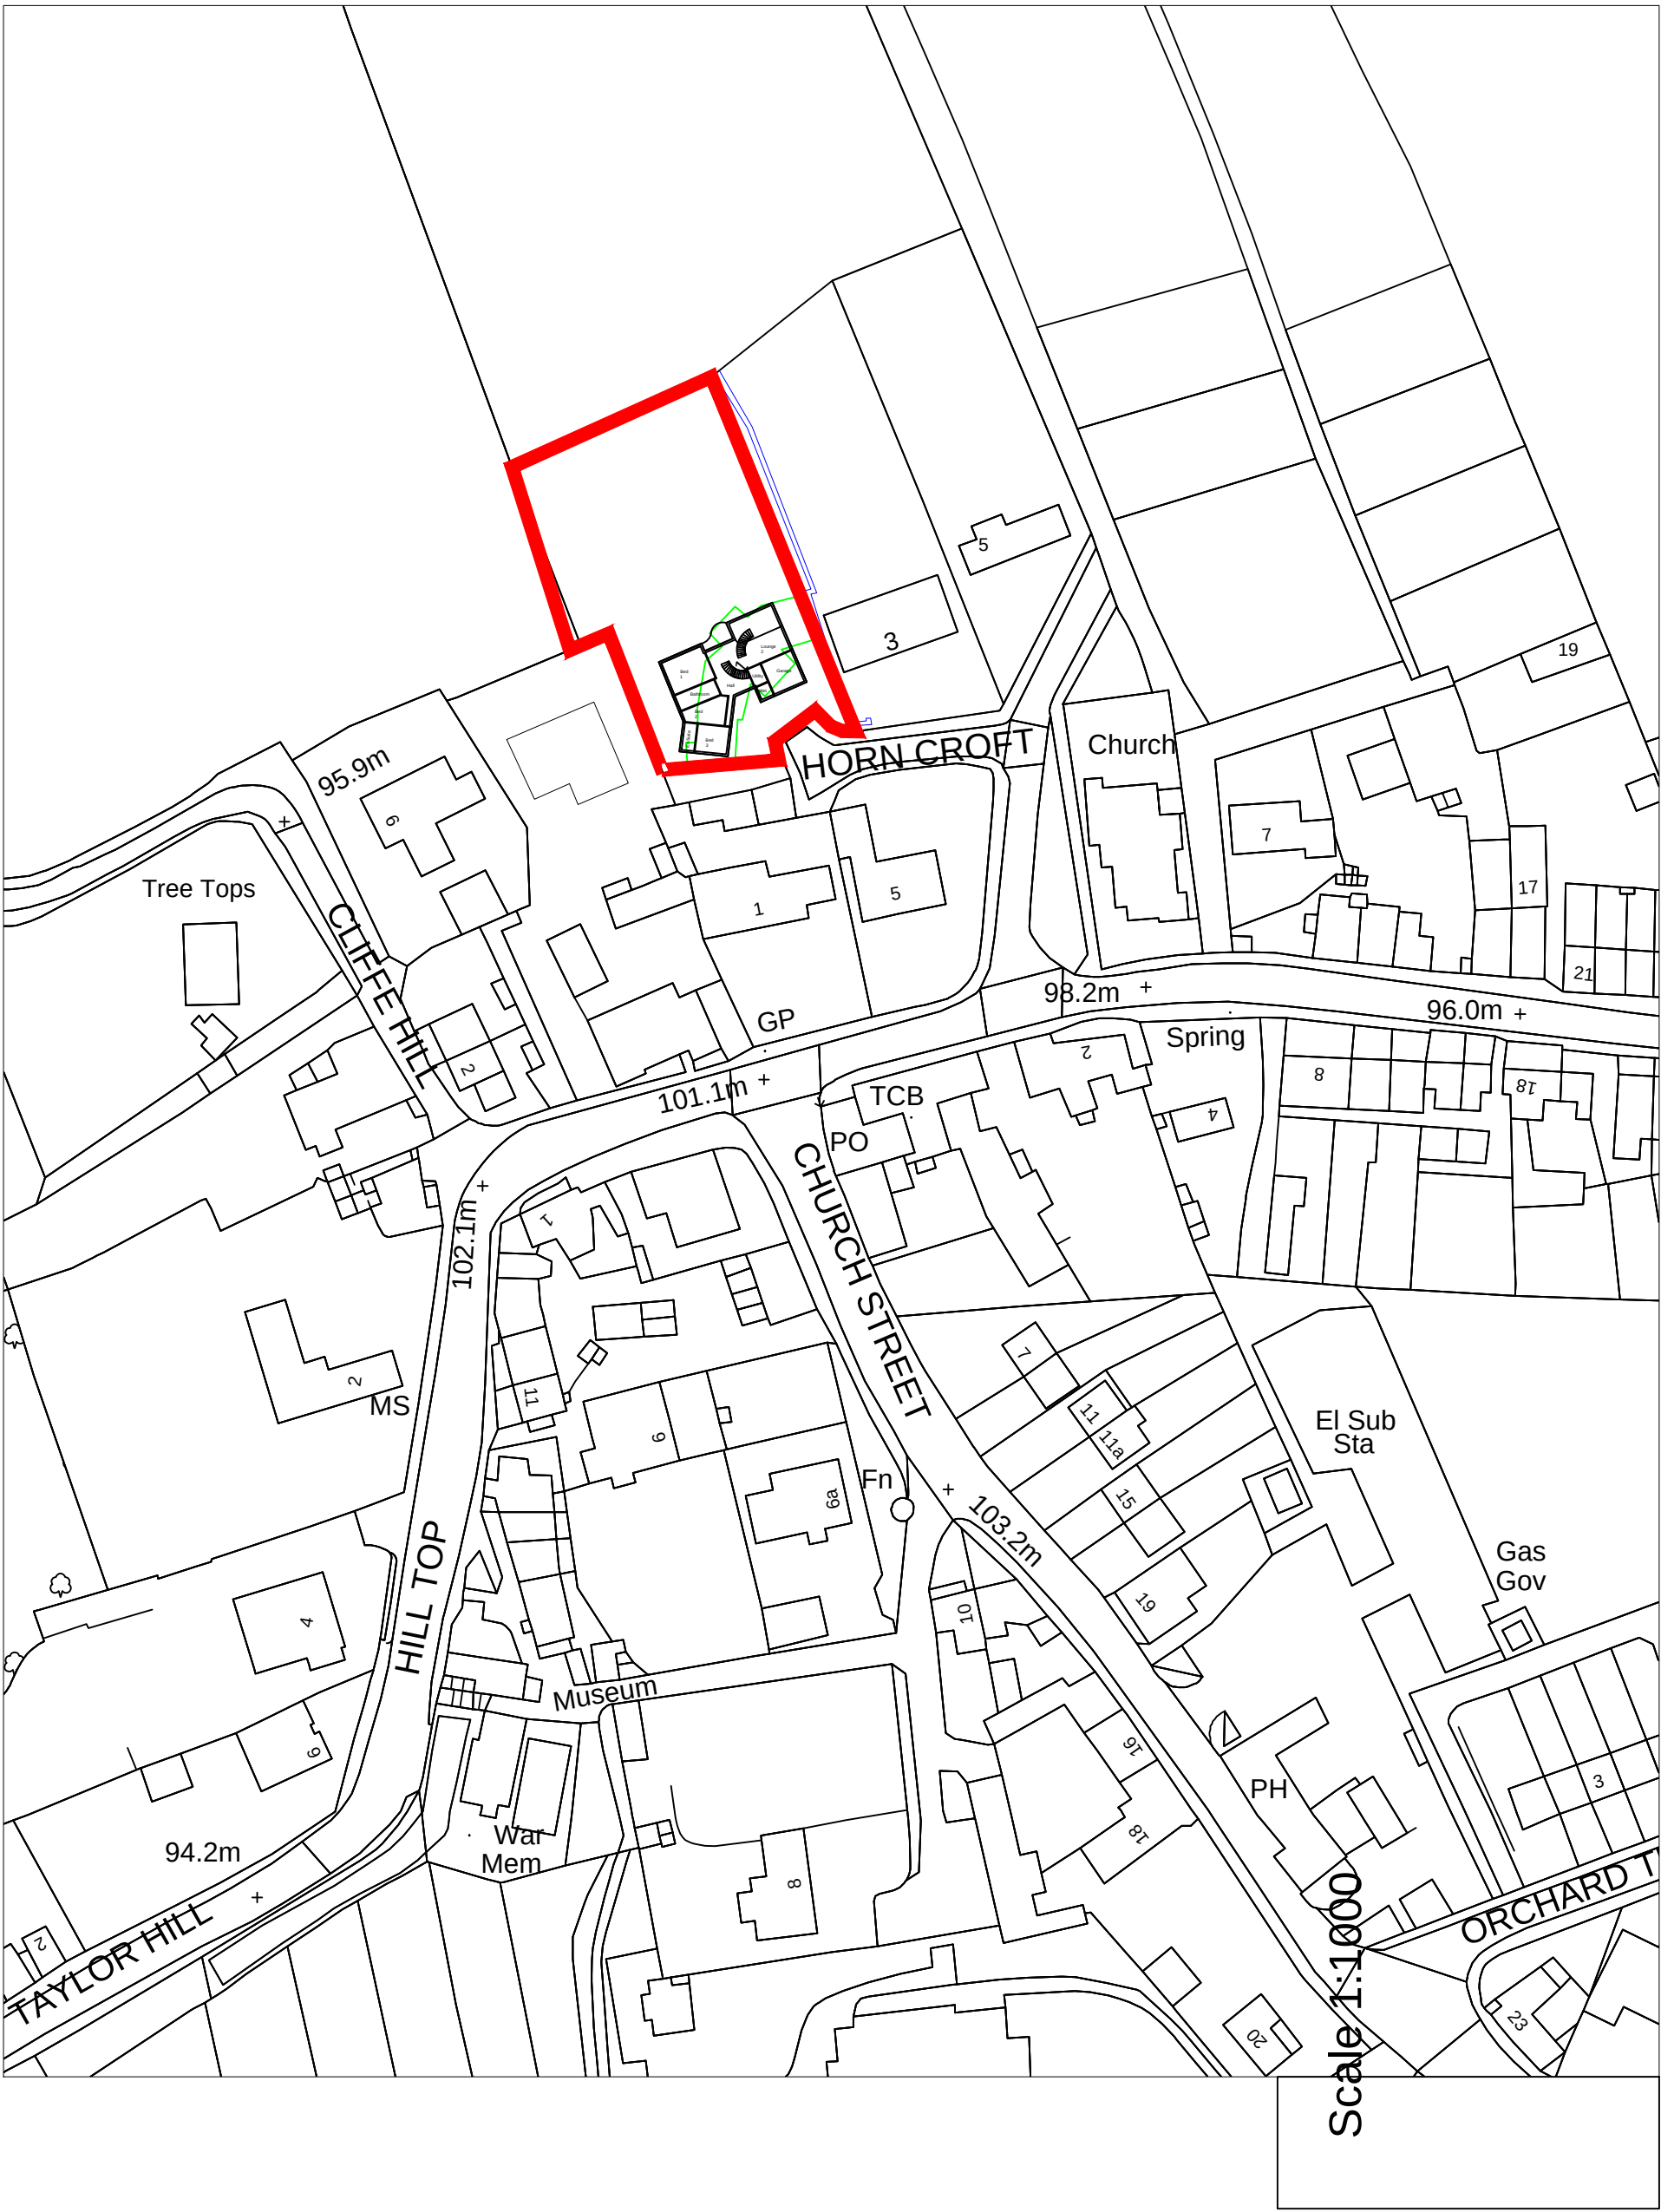


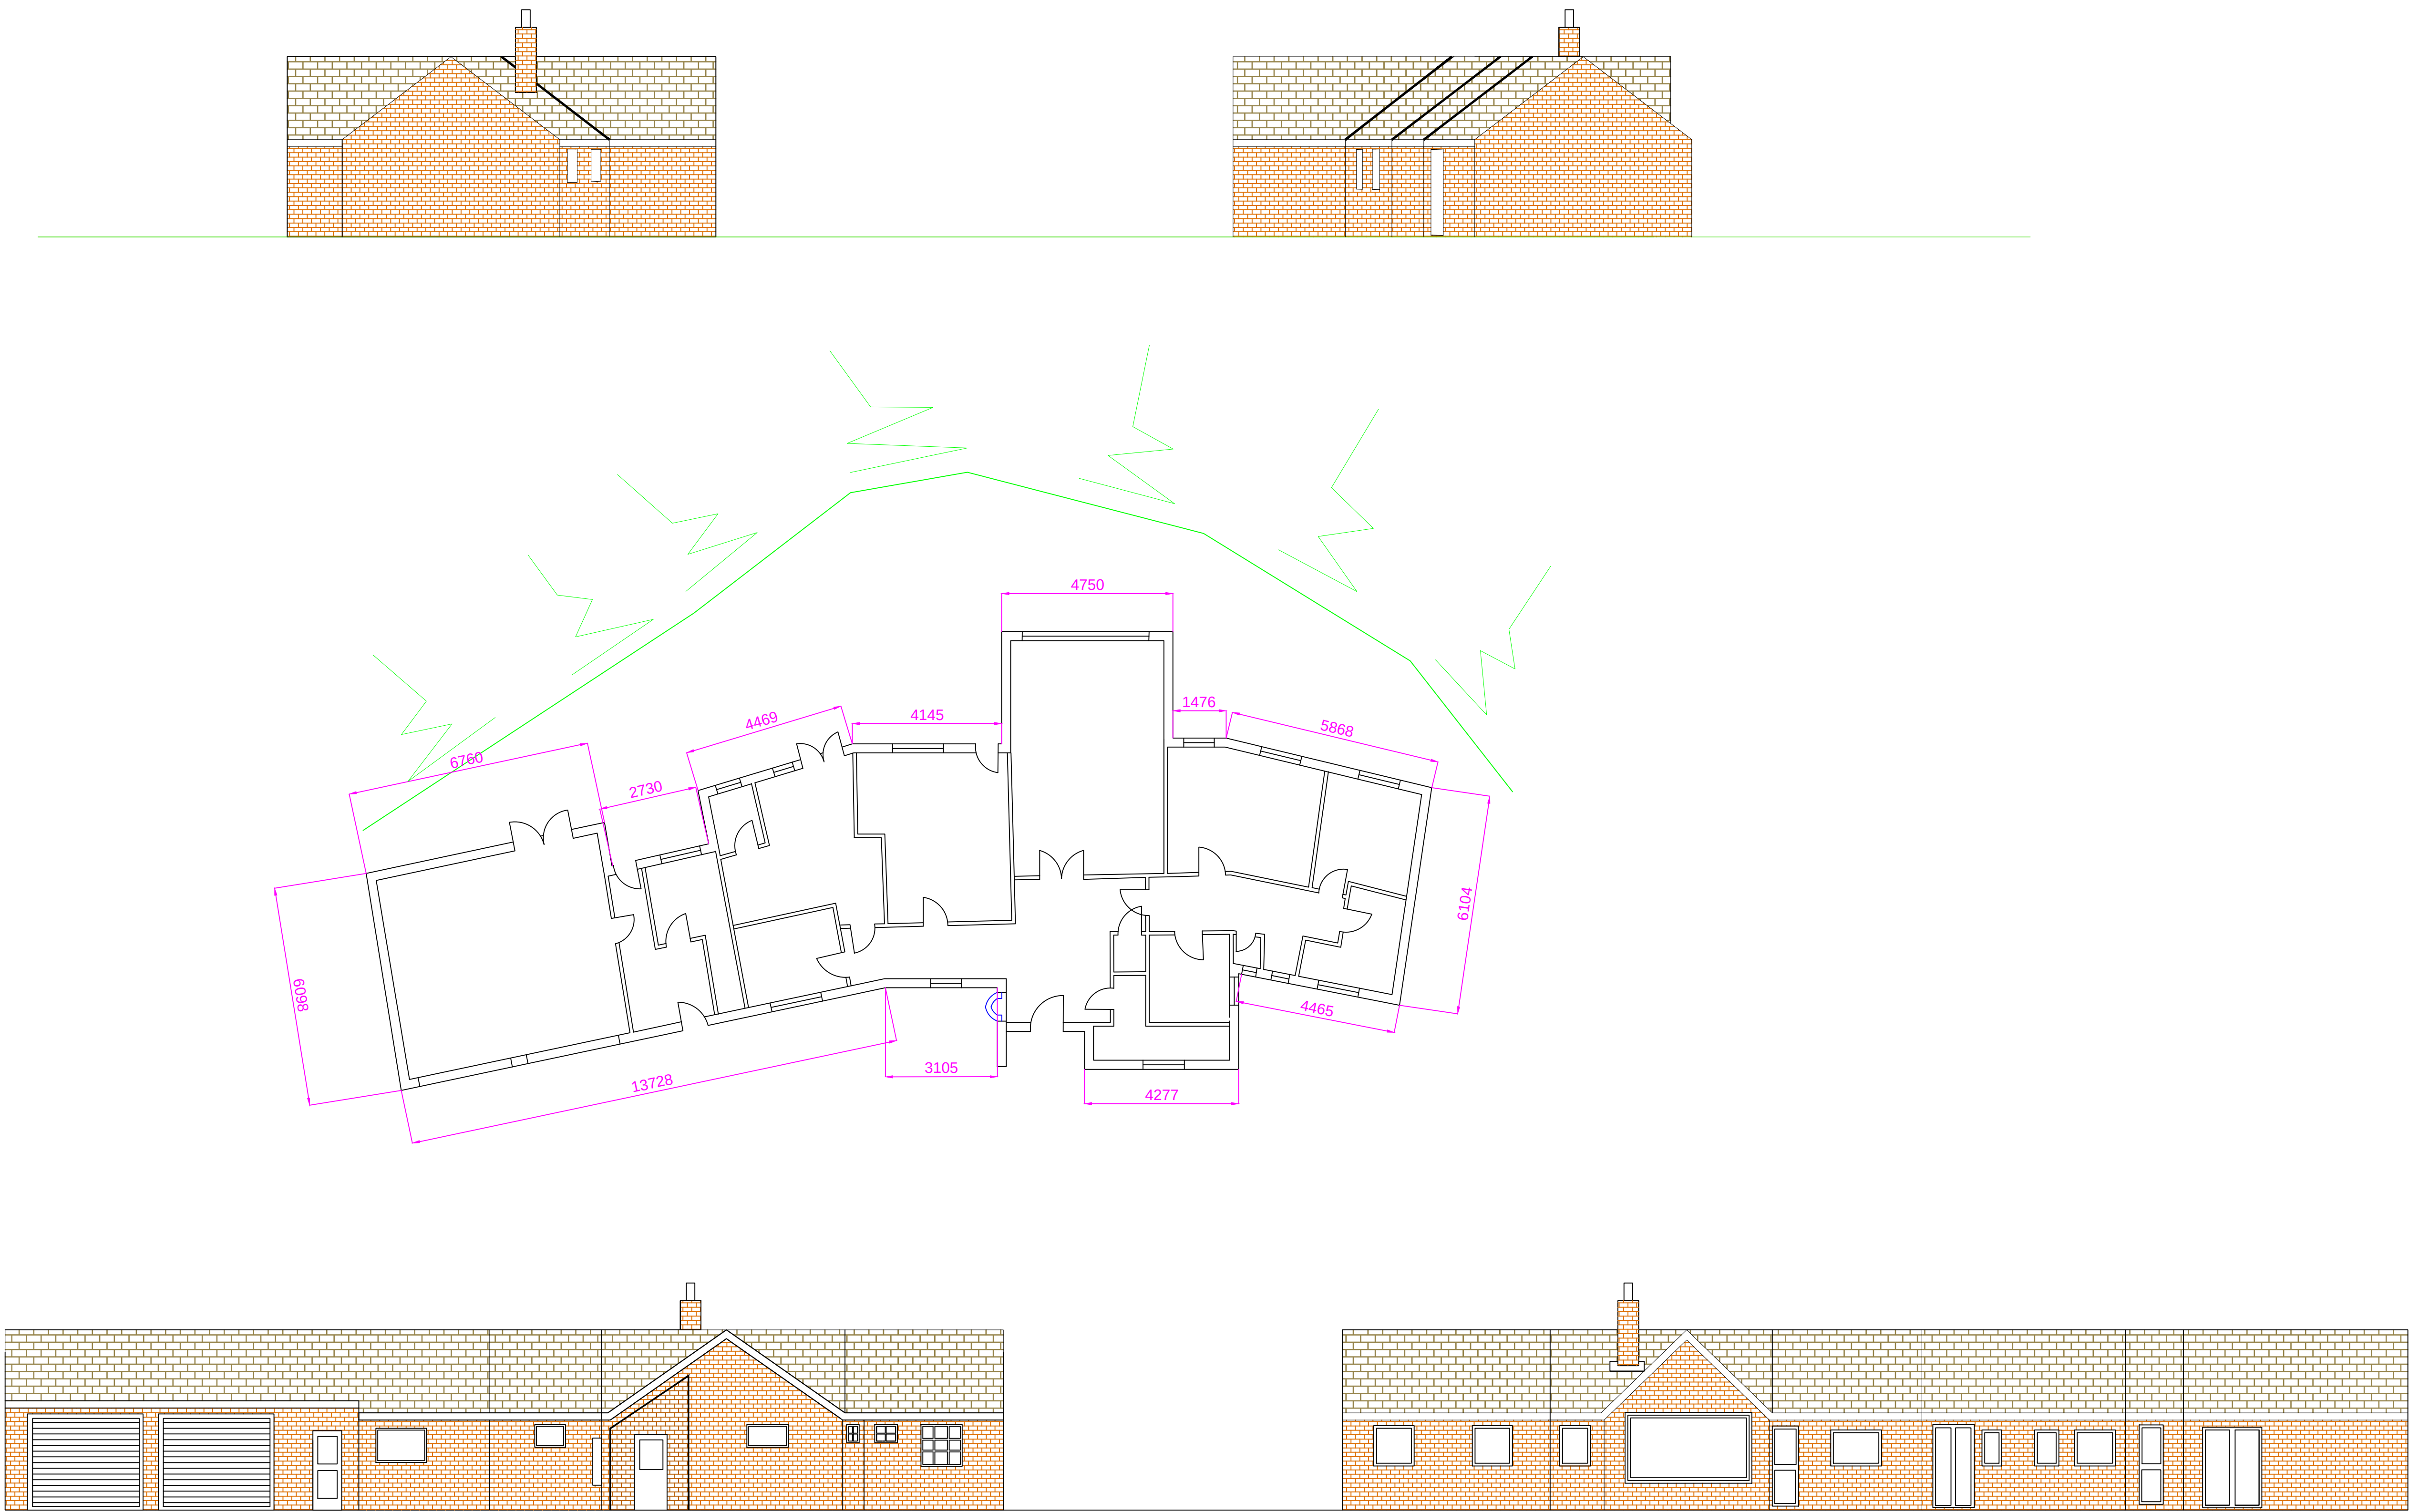

General Construction Notes

Please price the following items:-

1. To take down to ground level and remove off site.
2. To remove base foundation and remove off site.
3. To dig out to 4m below current ground level and re-grade on site.
4. To provide temporary retainer for proposed basement.

Rev.	By	Amendments	Date
Consultant PLANNING CONSULT LTD Digital Media Centre, County Way, Barnsley, S70 2JW, Tel 01226 716529			
Project (Client) Miriam Charnock, Parklands, No 1, The Horncroft, Cawthorne, S75 4HS.			
Drawing title PRE- APPLICATION. Current Layout For demolition			
Scale 1:100	Drawn SC	Checked	Date 30/01/2013
Drawing No. D/DT/MD/SC1		Revision A	File