




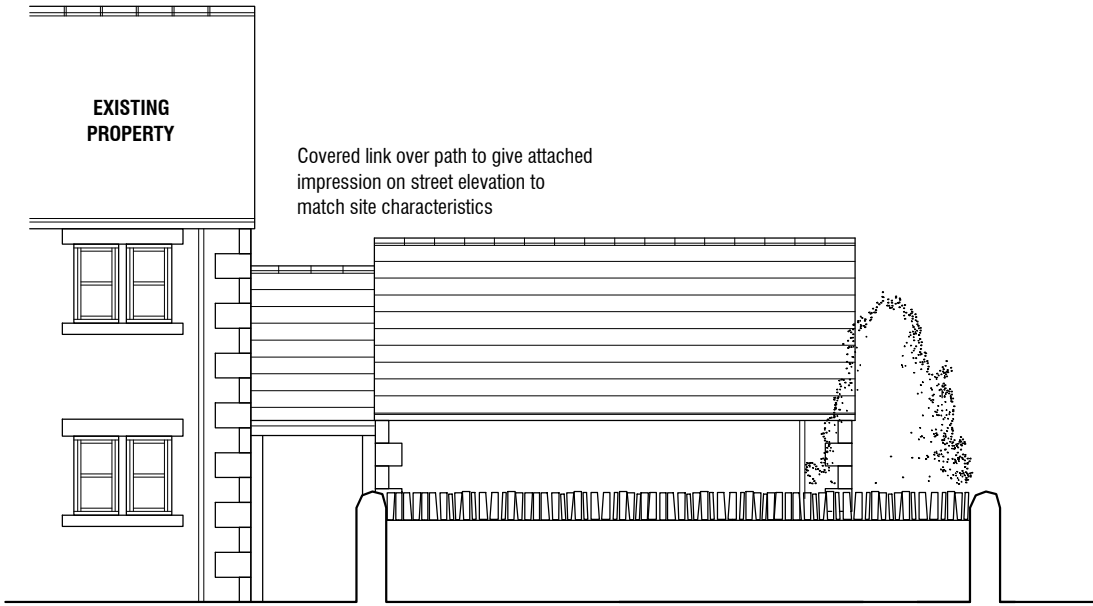


FRONT ELEVATION 1:100

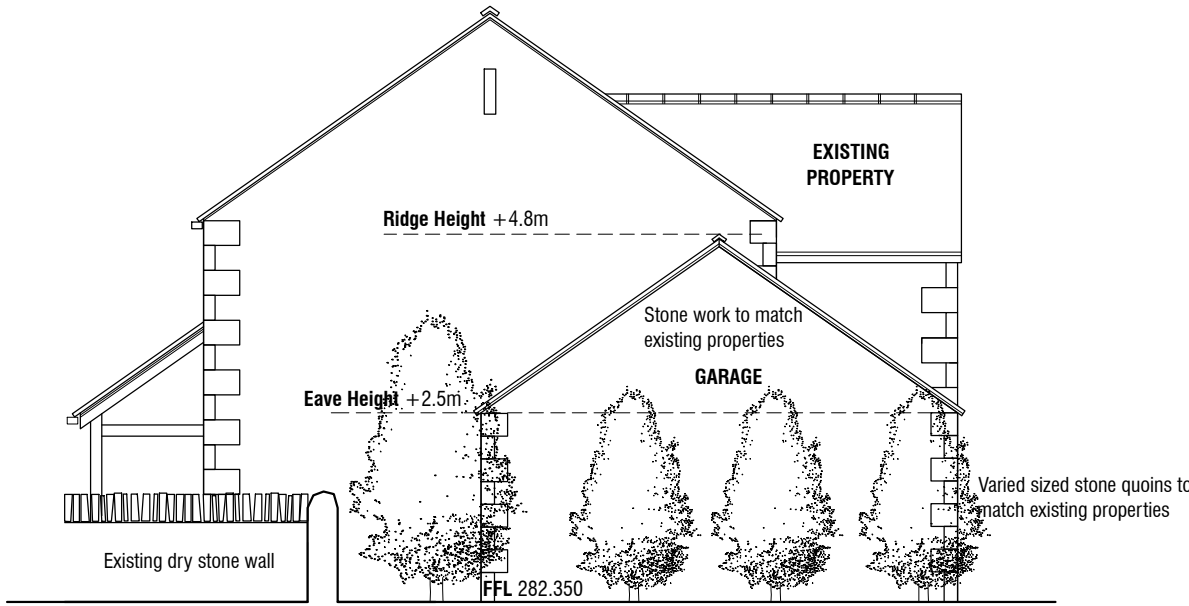


SIDE ELEVATION 1:100

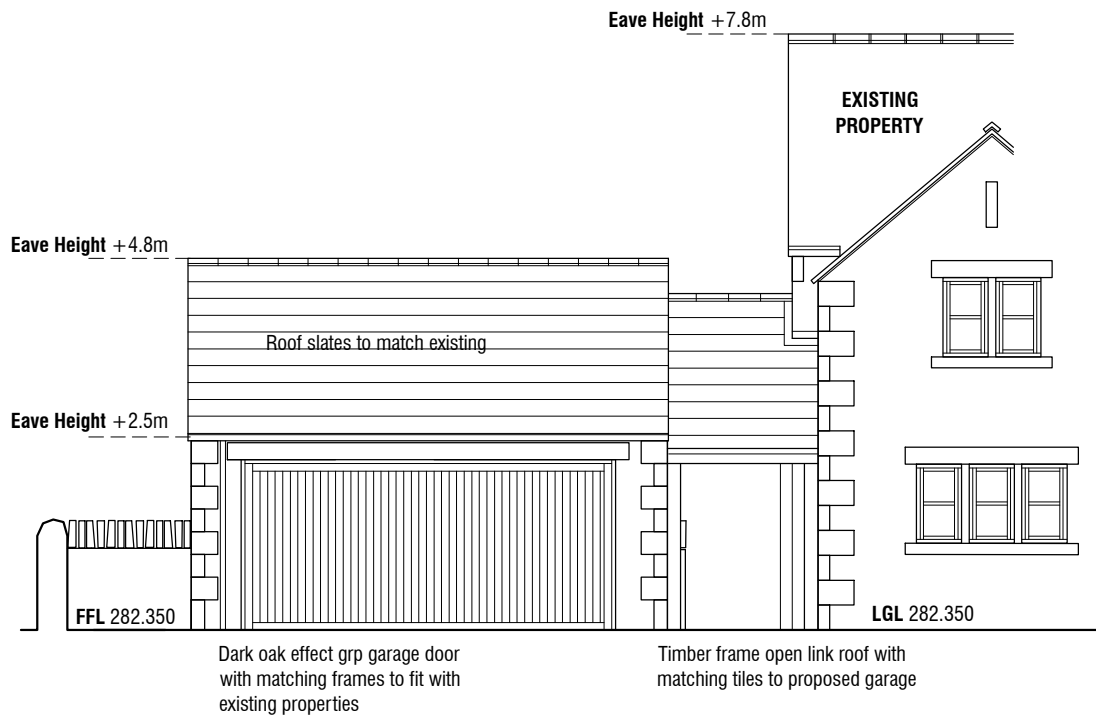


REAR ELEVATION 1:100

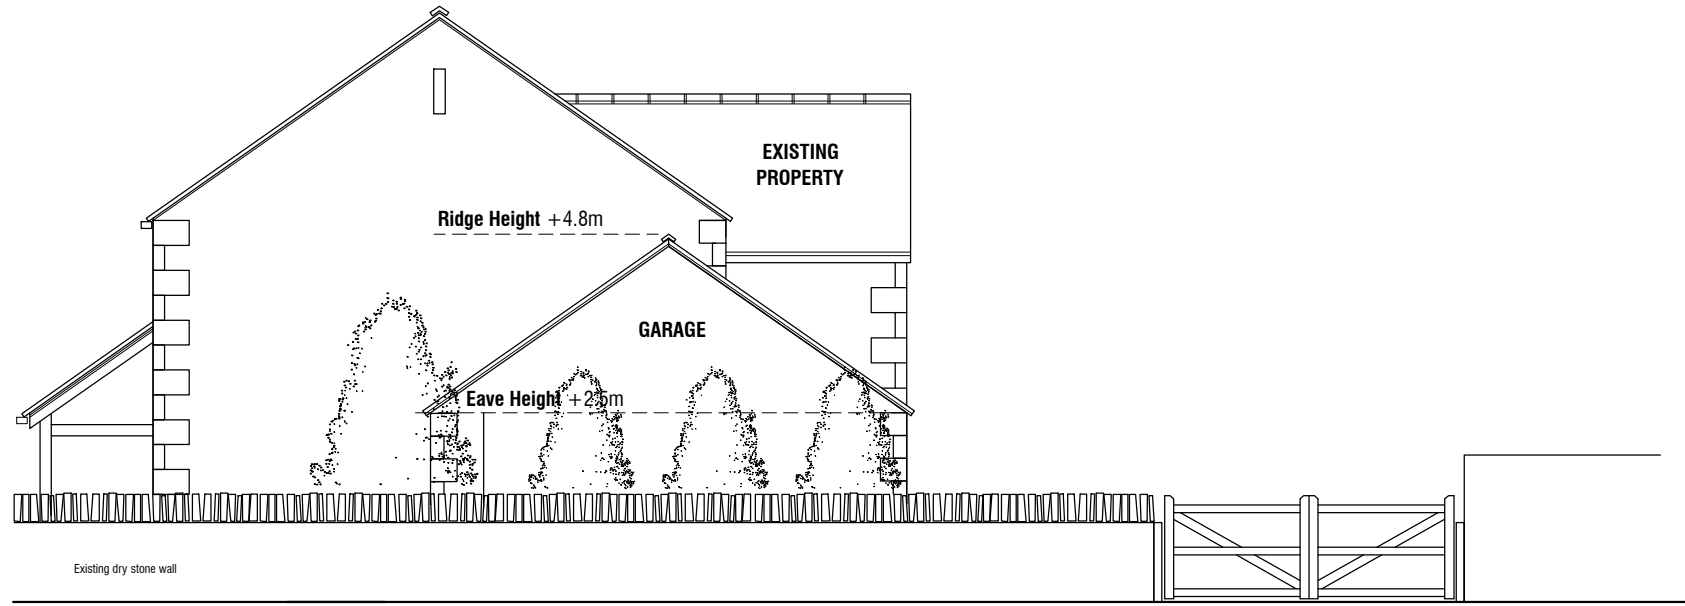

REAR ELEVATION 1:100

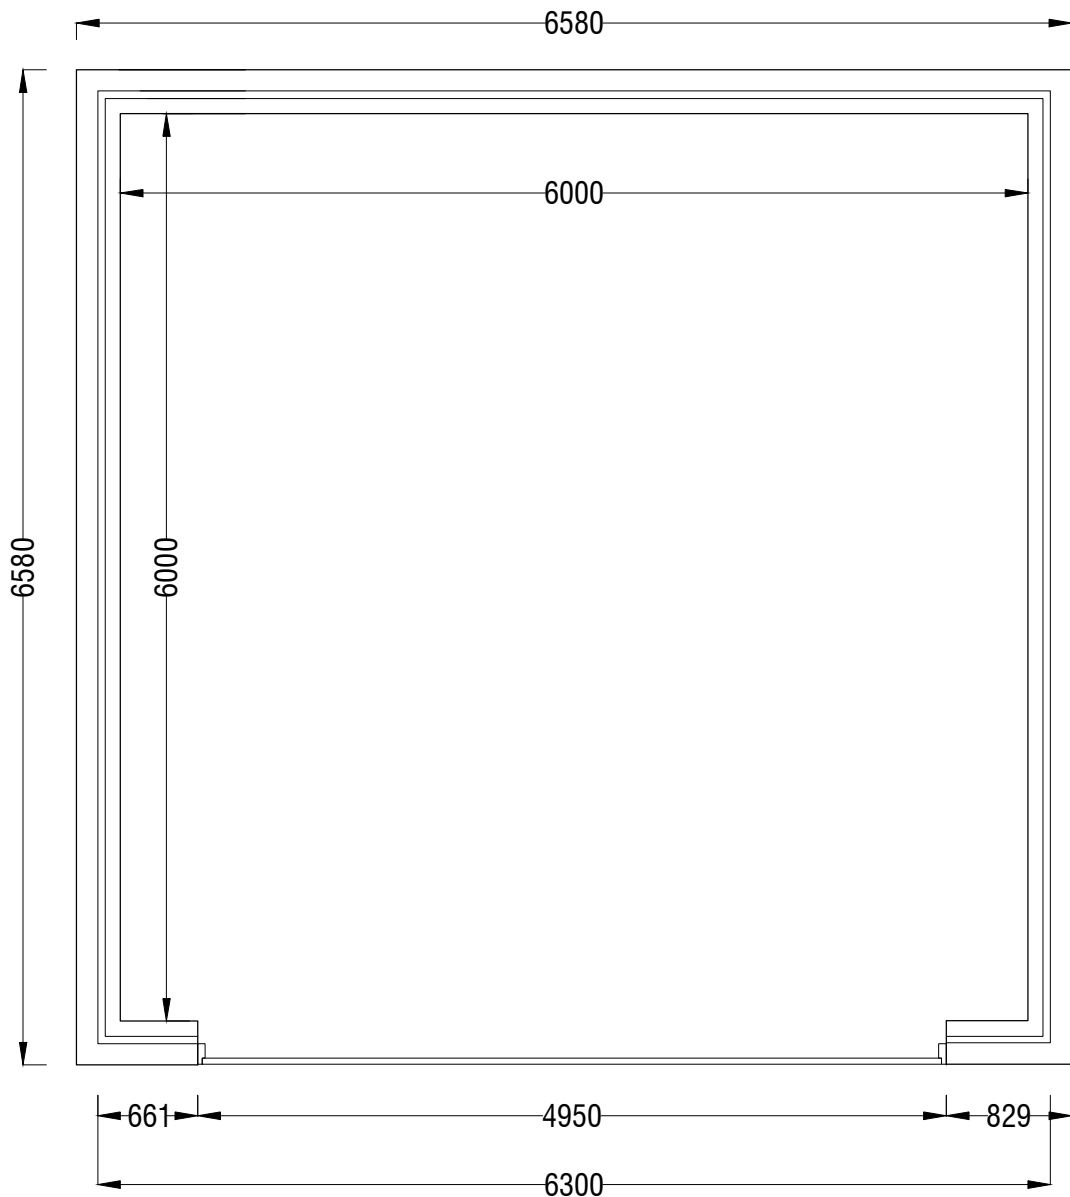

FLOOR PLAN 1:50

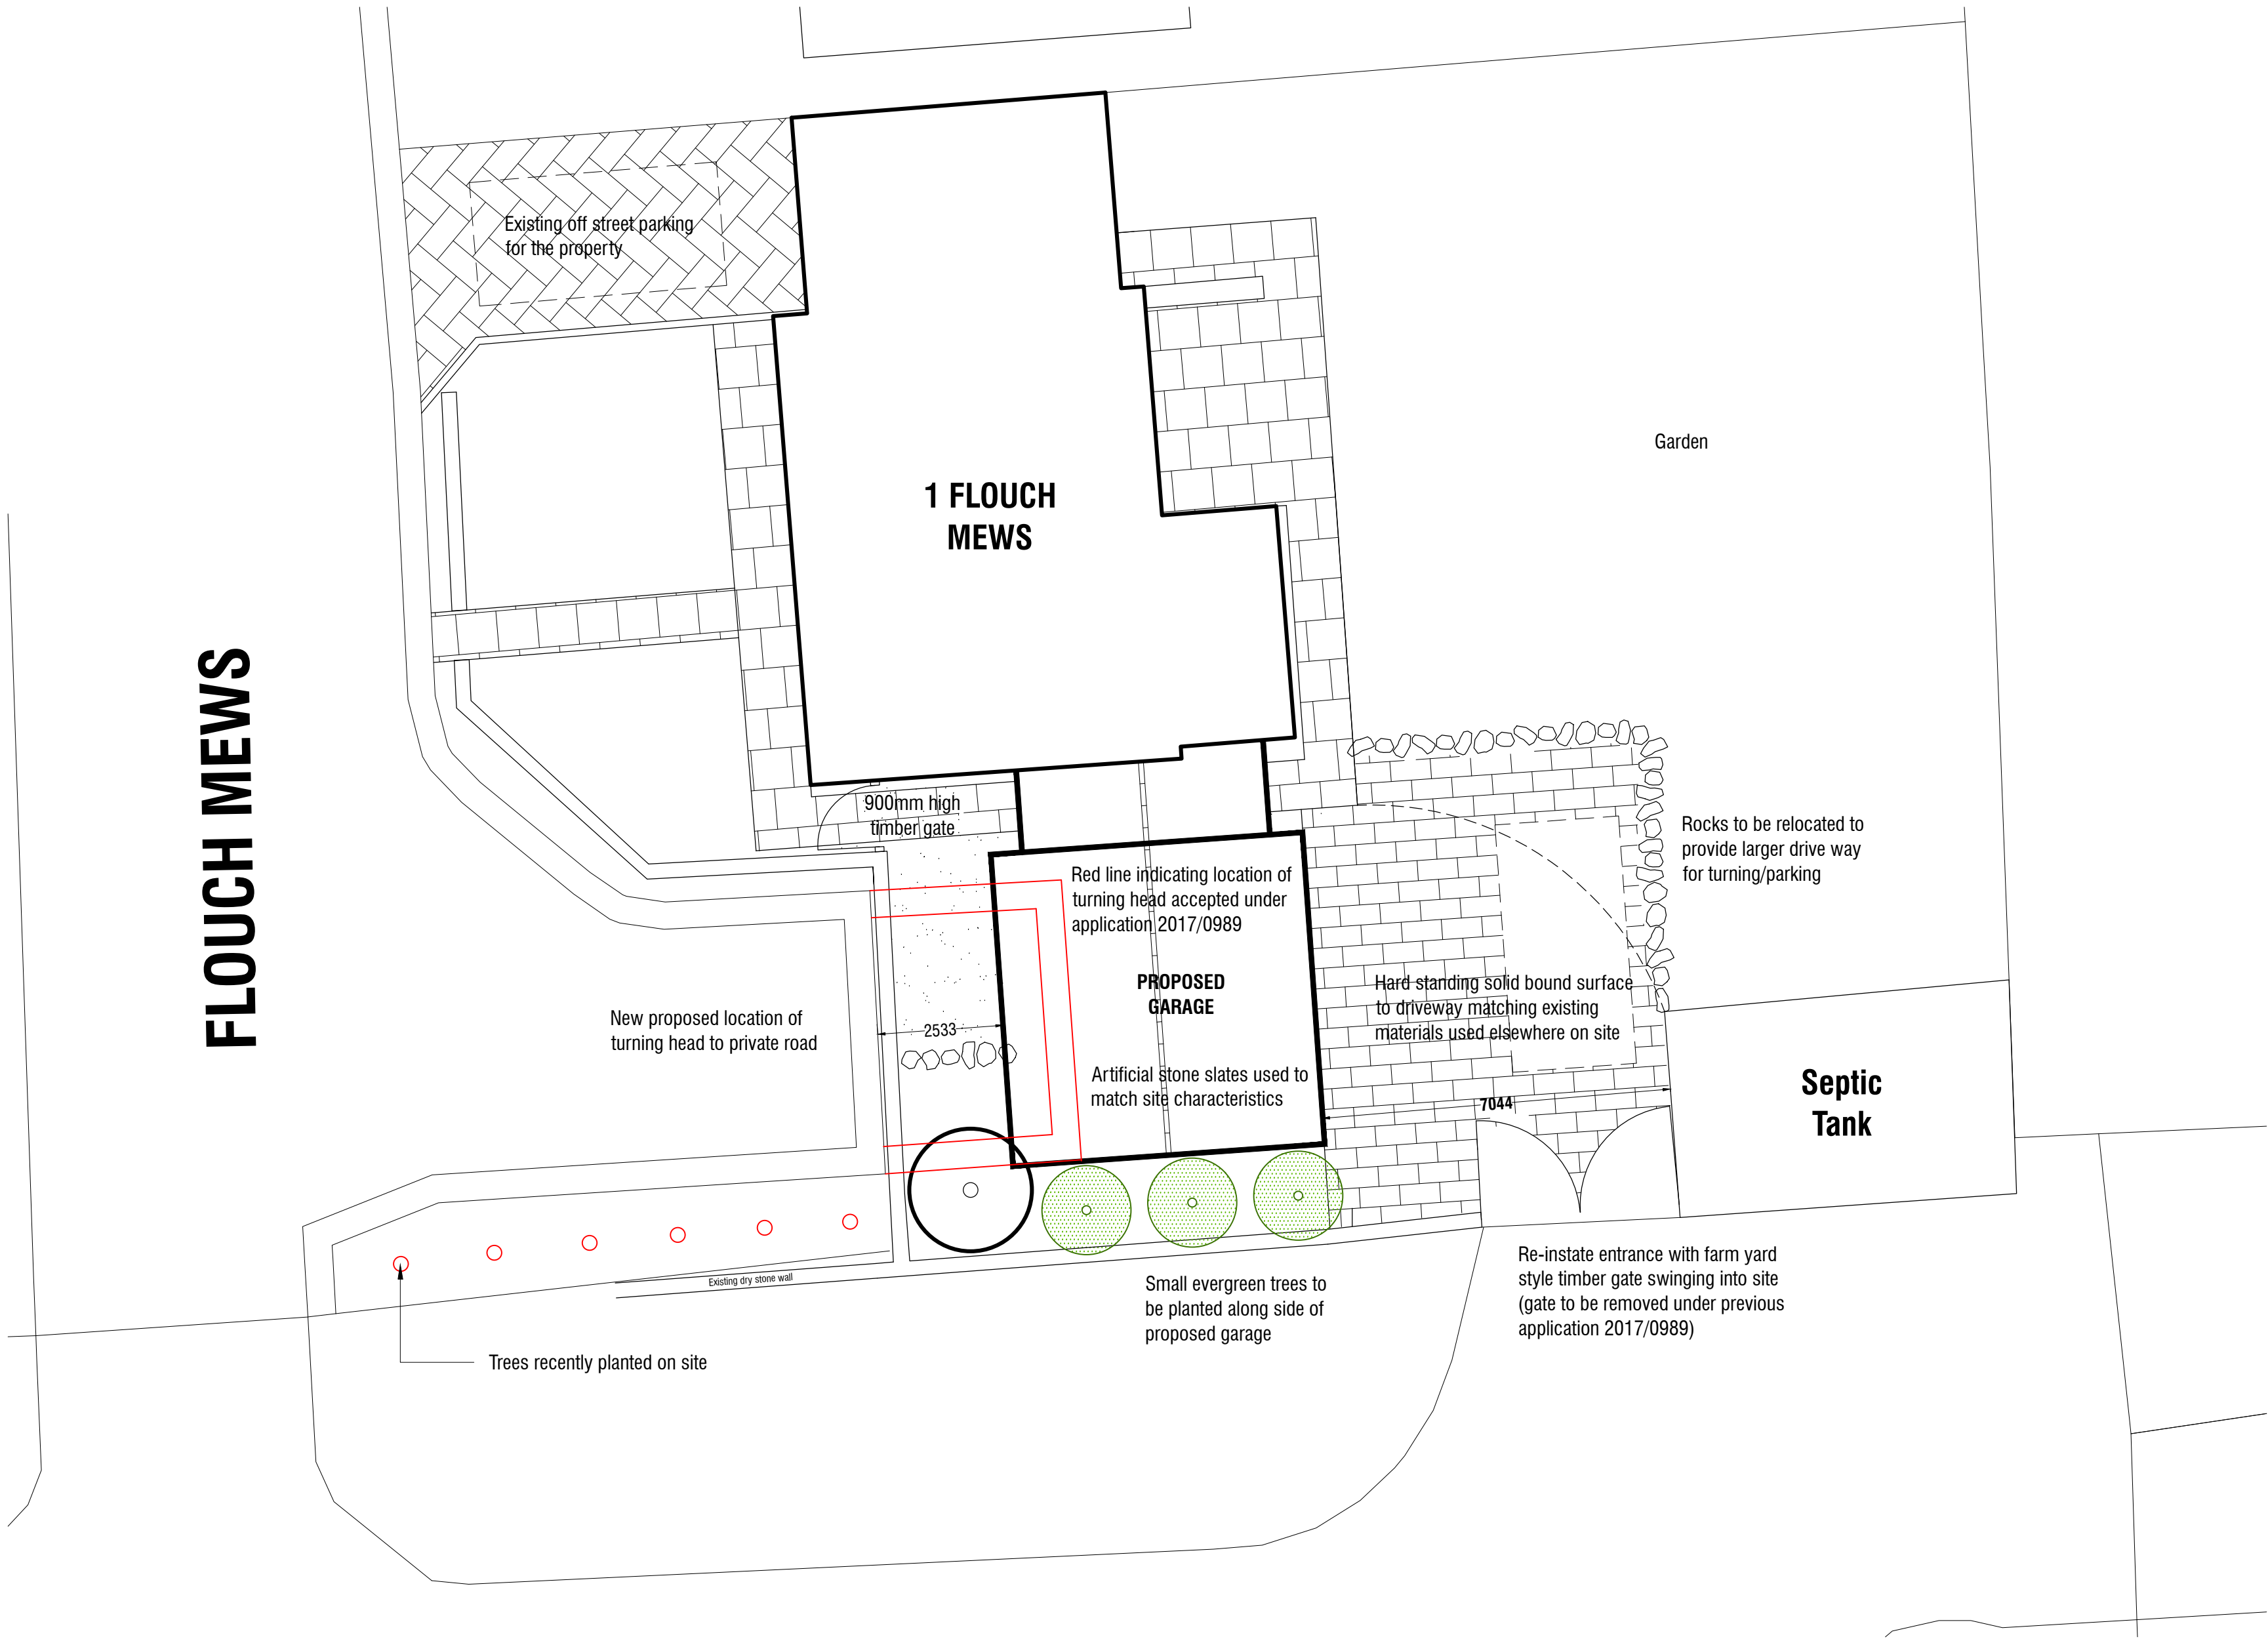

SITE PLAN 1:100

| Status:   |                 | Client:                                          | Plans as Proposed |          |           |
|---|-----------------|--------------------------------------------------|-------------------|----------|-----------|
| <div></div>                                                                         | <b>PLANNING</b> | S. Turton                                        |                   |          |           |
|   |                 |                                                  |                   |          |           |
|   |                 |                                                  |                   |          |           |
|   |                 |                                                  |                   |          |           |
| All dimensions in millimeters unless otherwise stated. Dimensions for setting out in existing buildings are to be checked and verified on site. Not for construction use |                 | Site Address:                                    | Scale:            | Date:    | Revision: |
|   |                 | 1 FLOUCH MEWS, WHAMS RD,<br>CROW EDGE, BARNESLEY | As Shown@A1       | JUN 2020 | -         |
|   |                 |                                                  | Project No.:      |          | 20/003    |