



East Facing Elevation



North Facing Elevation

Stainless steel (satin) individual letter signage
surface mounted




South Facing Elevation

MATERIALS

- 1.00 ROOF
- 1.01 Trocol Single ply membrane
- 1.02 PPC aluminium fascias, soffits and bargeboards
- 2.00 WALLS
- 2.01 Pale brick to match existing
- 2.02 Horizontal cedar timber cladding (treated)
- 2.03 Vertical cedar timber cladding (treated)
- 2.04 RAL 9001 Render
- 3.00 WINDOWS AND DOORS
- 3.01 White aluminium windows
- 3.02 RAL 5005 Aluminium window
- 3.03 RAL 5005 aluminium door
- 4.00 RAINWATER GOODS
- 4.01 PPC aluminium gutters
- 4.02 PPC aluminium downpipes

Scale Bar

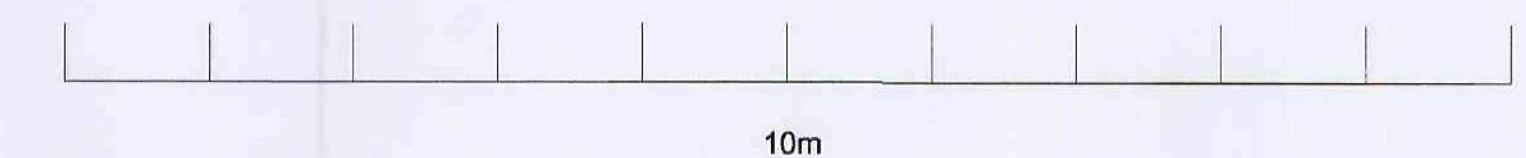

DO NOT SCALE FROM DRAWING


Barnsley Metropolitan
Borough Council
28 SEP 2009

REVISIONS
HUNNINGLEY 'HUNNY BEE' CHILDREN'S CENTRE
HUNNINGLEY PRIMARY SCHOOL, BARNSELY

PROPOSED ELEVATIONS

DATE	SCALE
AD	SEPT 2009 1:50 @ A1
3BS11	P07

MICHAEL HYDE AND
ASSOCIATES LIMITED
chester architects

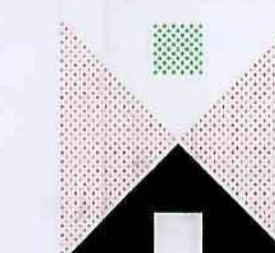

REGISTERED OFFICE
51 BARTON ARCADE
DEANSGATE
MANCHESTER M3 2BJ
TEL 0161 834 1015
FAX 0161 634 4798
Manchester@MHA
architects.com

ALLIANCE HOUSE
LEOPOLD STREET
SHEFFIELD S1 2QY
TEL 01142 759666
FAX 01142 757751
Sheffield@MHA
architects.com



DO NOT SCALE OFF DRAWING

School driveway


School Car Park

Children's Centre Car Park

School Car Park

Children's Centre entrance area

Children's Centre outdoor play

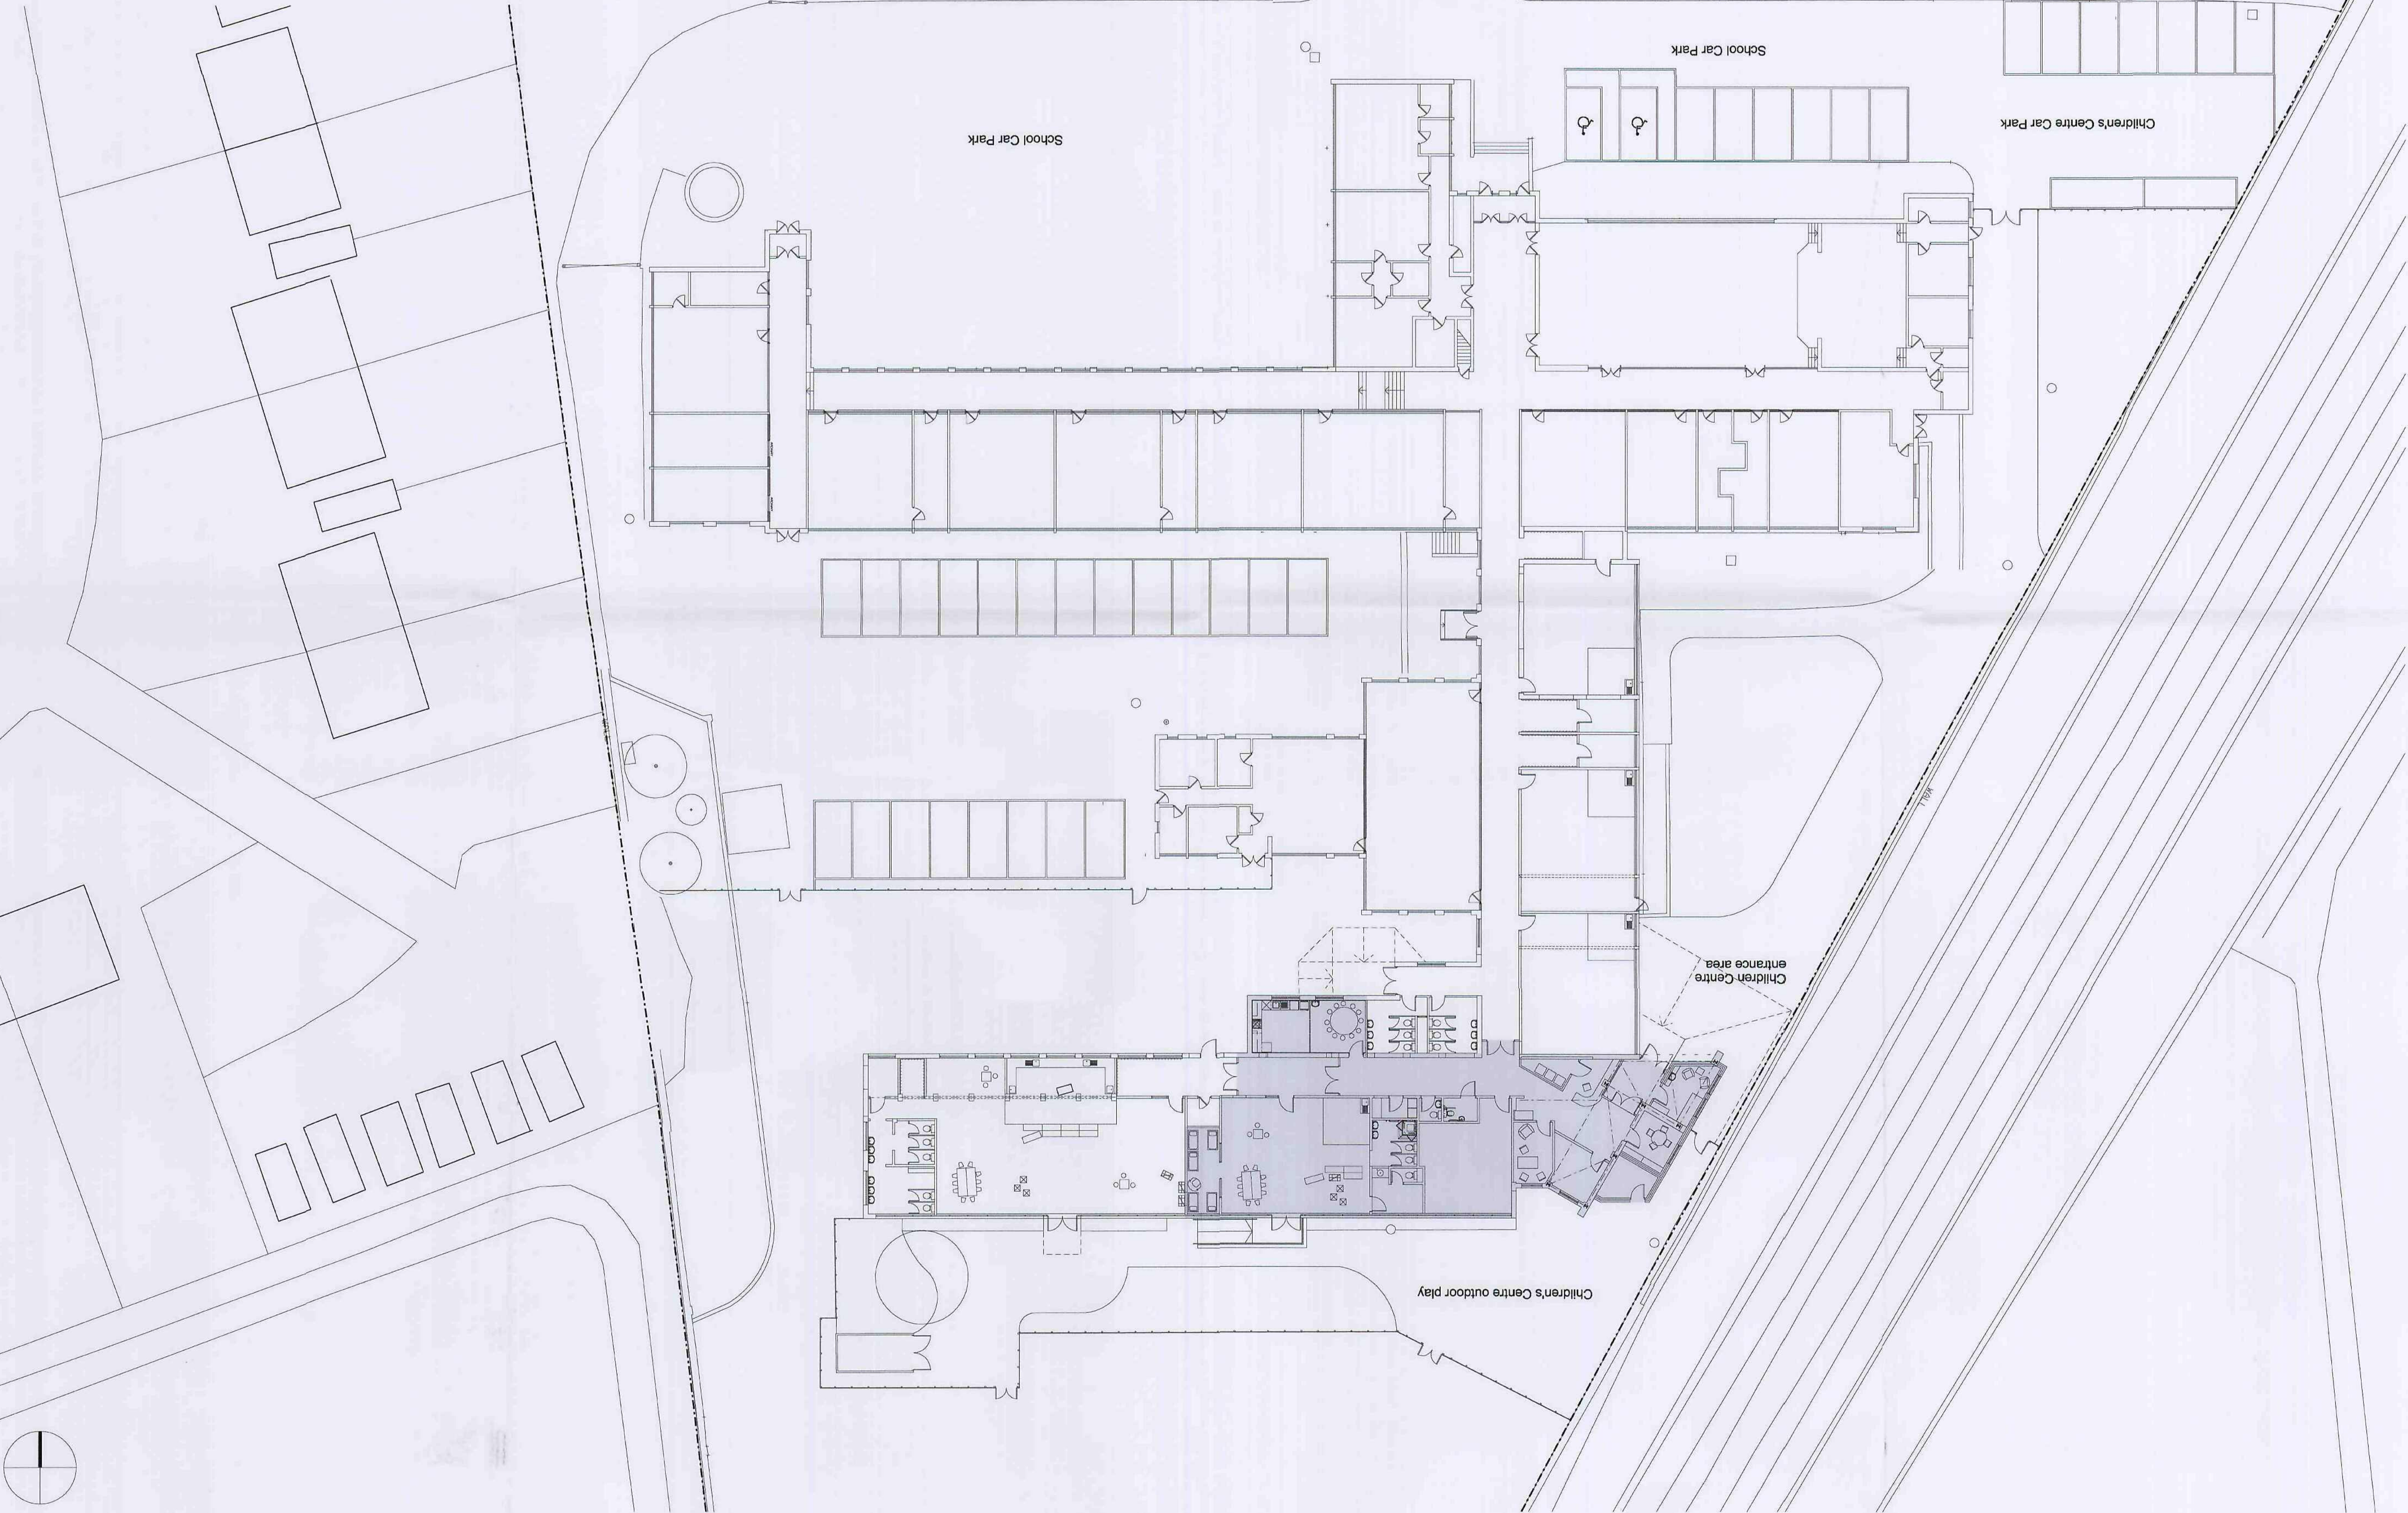


MICHAEL HYDE AND ASSOCIATES LIMITED
REGISTERED OFFICE
ST BARTON ARCADE
D E A N S Q A T E
MANCHESTER M2 3JL
TEL 0161 824 1058
FAX 0161 824 4798
MANCHESTER @ MHA
architects.com

ALLIANCE HOUSE
LEOPOLD STREET
SHEFFIELD S1 2GY
TEL 01142 759860
FAX 01142 757751
SHEFFIELD @ MHA
architects.com

PROPOSED SITE PLAN

38S11	AD	DATE
P05	SEPT 2009	SCALE
JOB NO	DESIGNED	1:200 @ A1
NEWBOS		


28 SEP 2009
Samuel Metropolitan
Borough Council

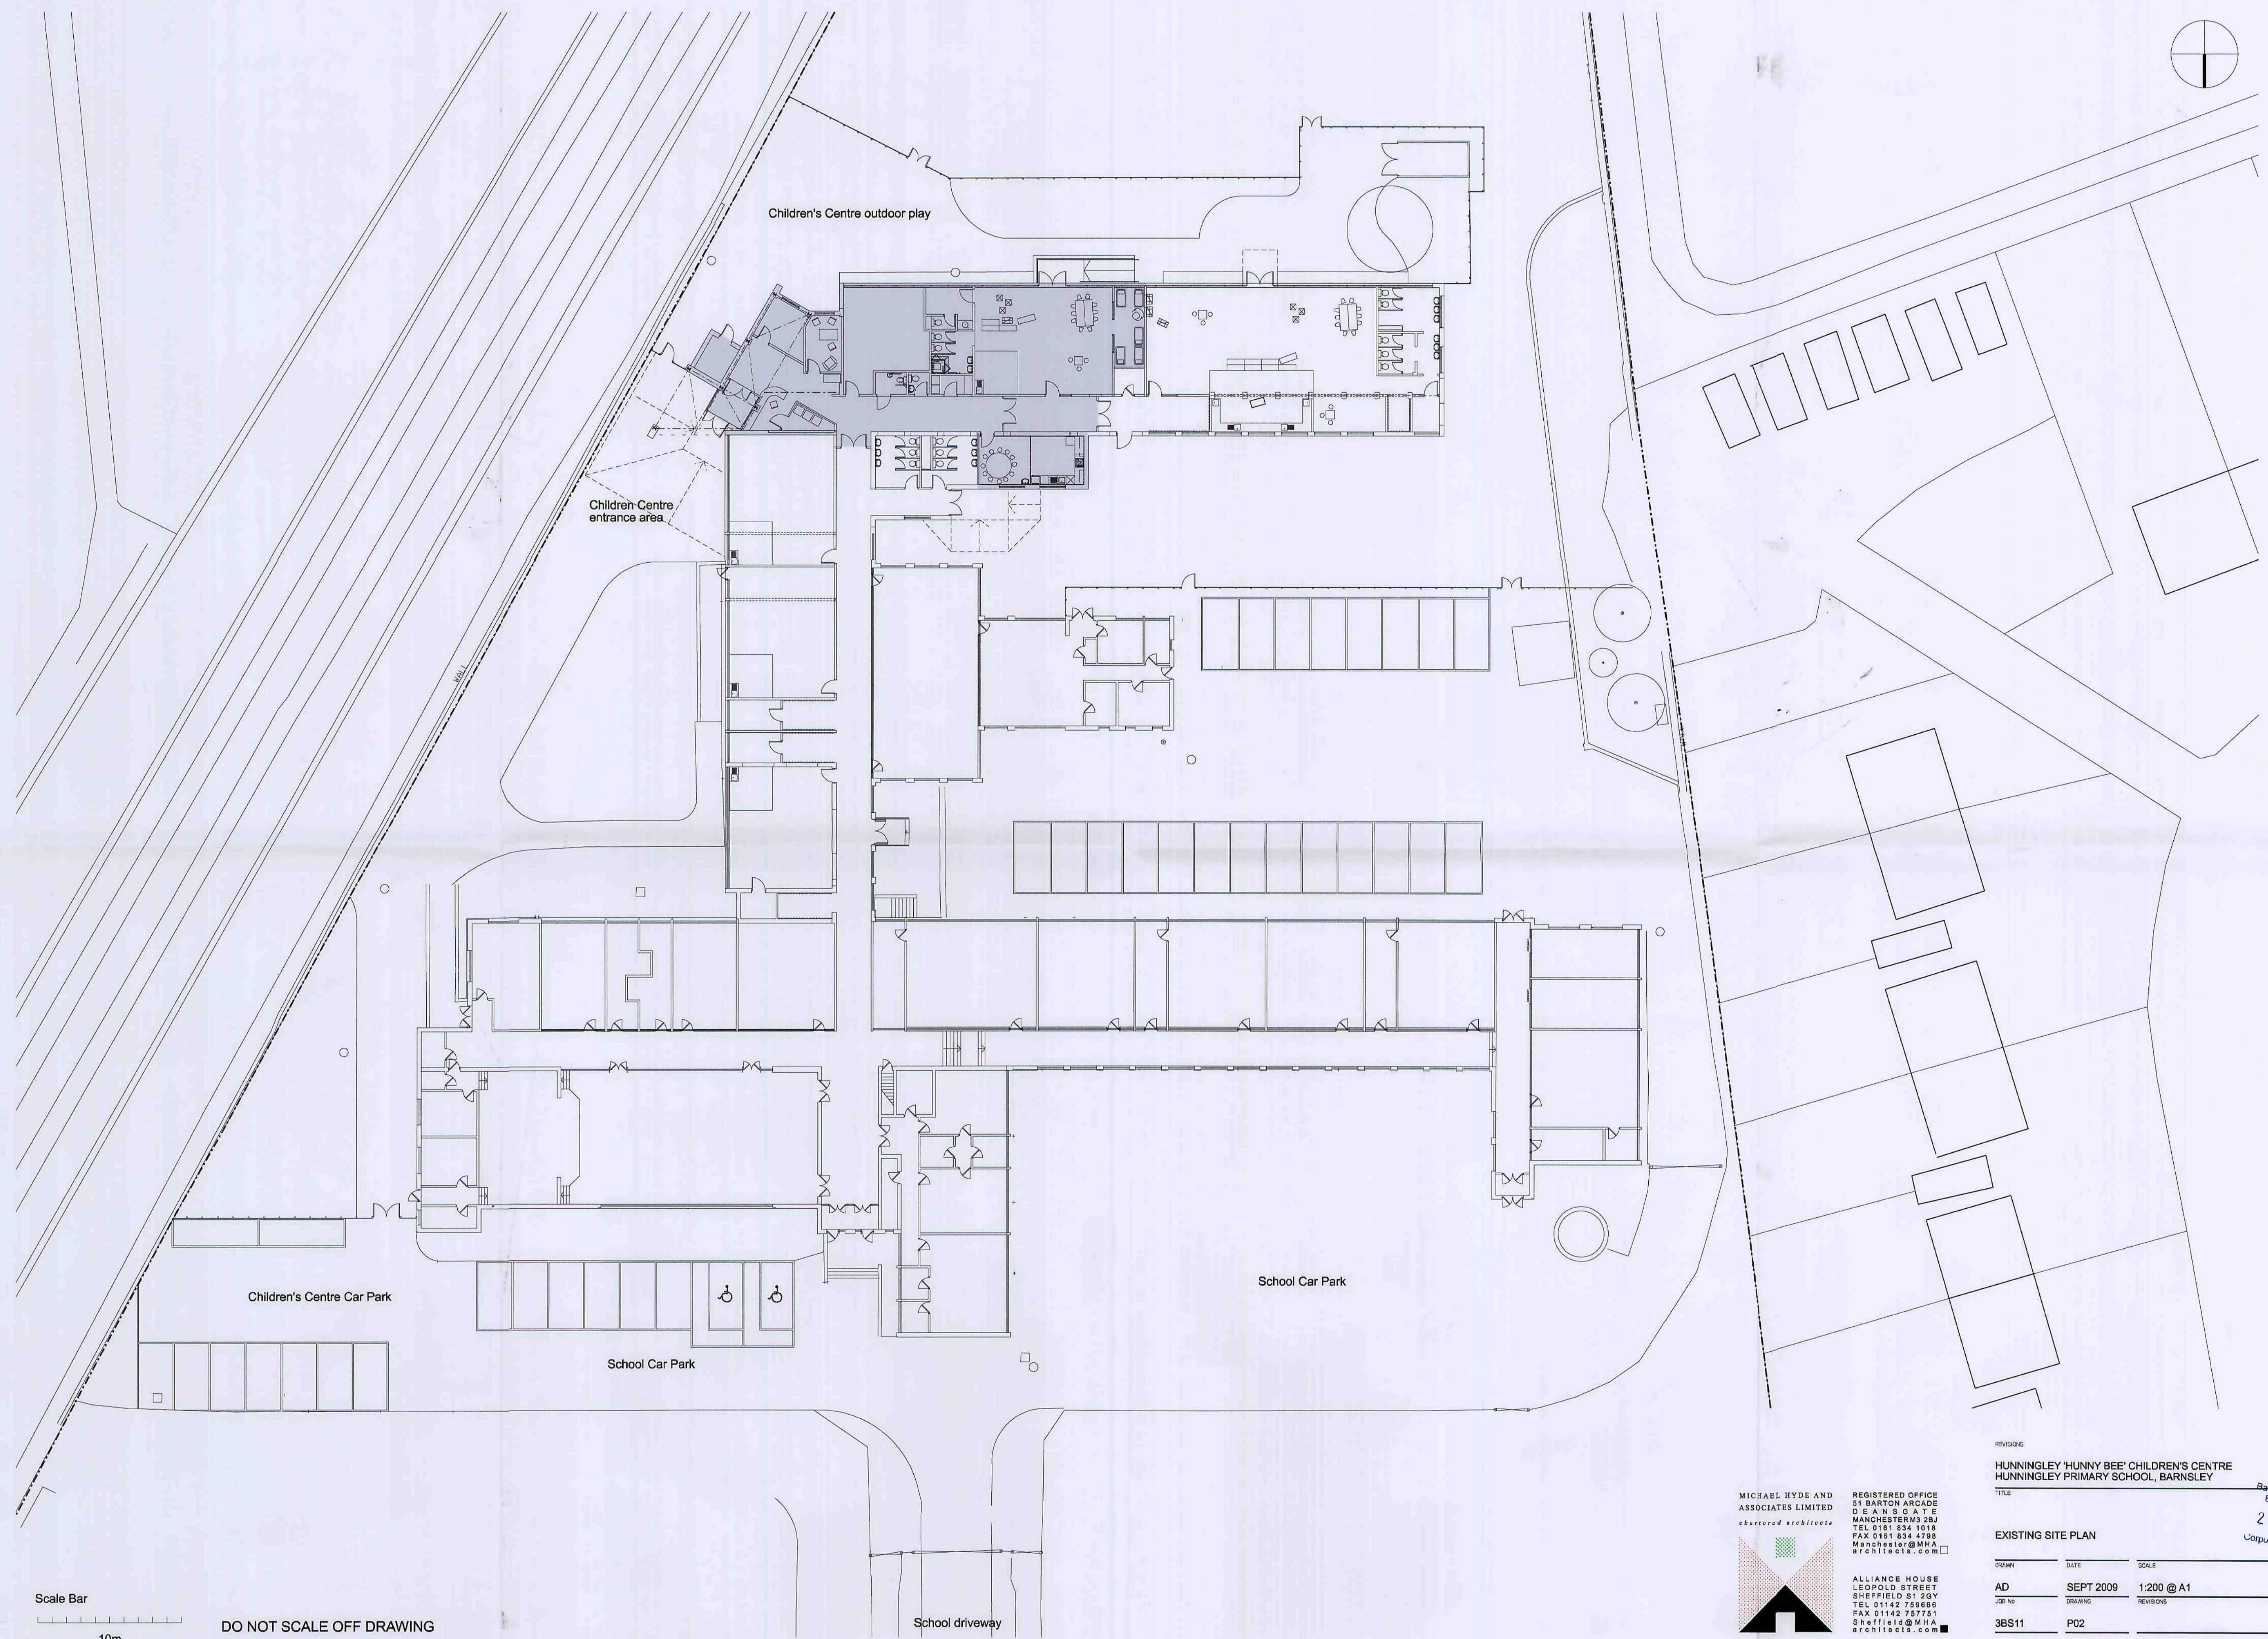


Scale Bar
10m
DO NOT SCALE OFF DRAWING

MICHAEL HYDE AND ASSOCIATES LIMITED
chartered architects
REGISTERED OFFICE
51 BARTON ARCADE
DEANSGATE
MANCHESTER M3 2BJ
TEL 0161 834 1018
FAX 0161 834 4798
Manchester@MHA
architects.com
ALLIANCE HOUSE
LEOPOLD STREET
SHEFFIELD S1 2GY
TEL 01142 759886
FAX 01142 757751
Sheffield@MHA
architects.com


REVISIONS
HUNTINGLEY 'HUNNY BEE' CHILDREN'S CENTRE
HUNTINGLEY PRIMARY SCHOOL, BARNLEY
Barnsley Metropolitan
Borough Council
28 SEP 2009
Corporate Plan 2009-2011
TITLE
EXISTING SITE PLAN
DRAWN
AD
DATE
SEPT 2009
SCALE
1:200 @ A1
REVISIONS
3BS11
P02

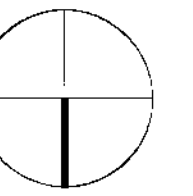

Children Centre outdoor play

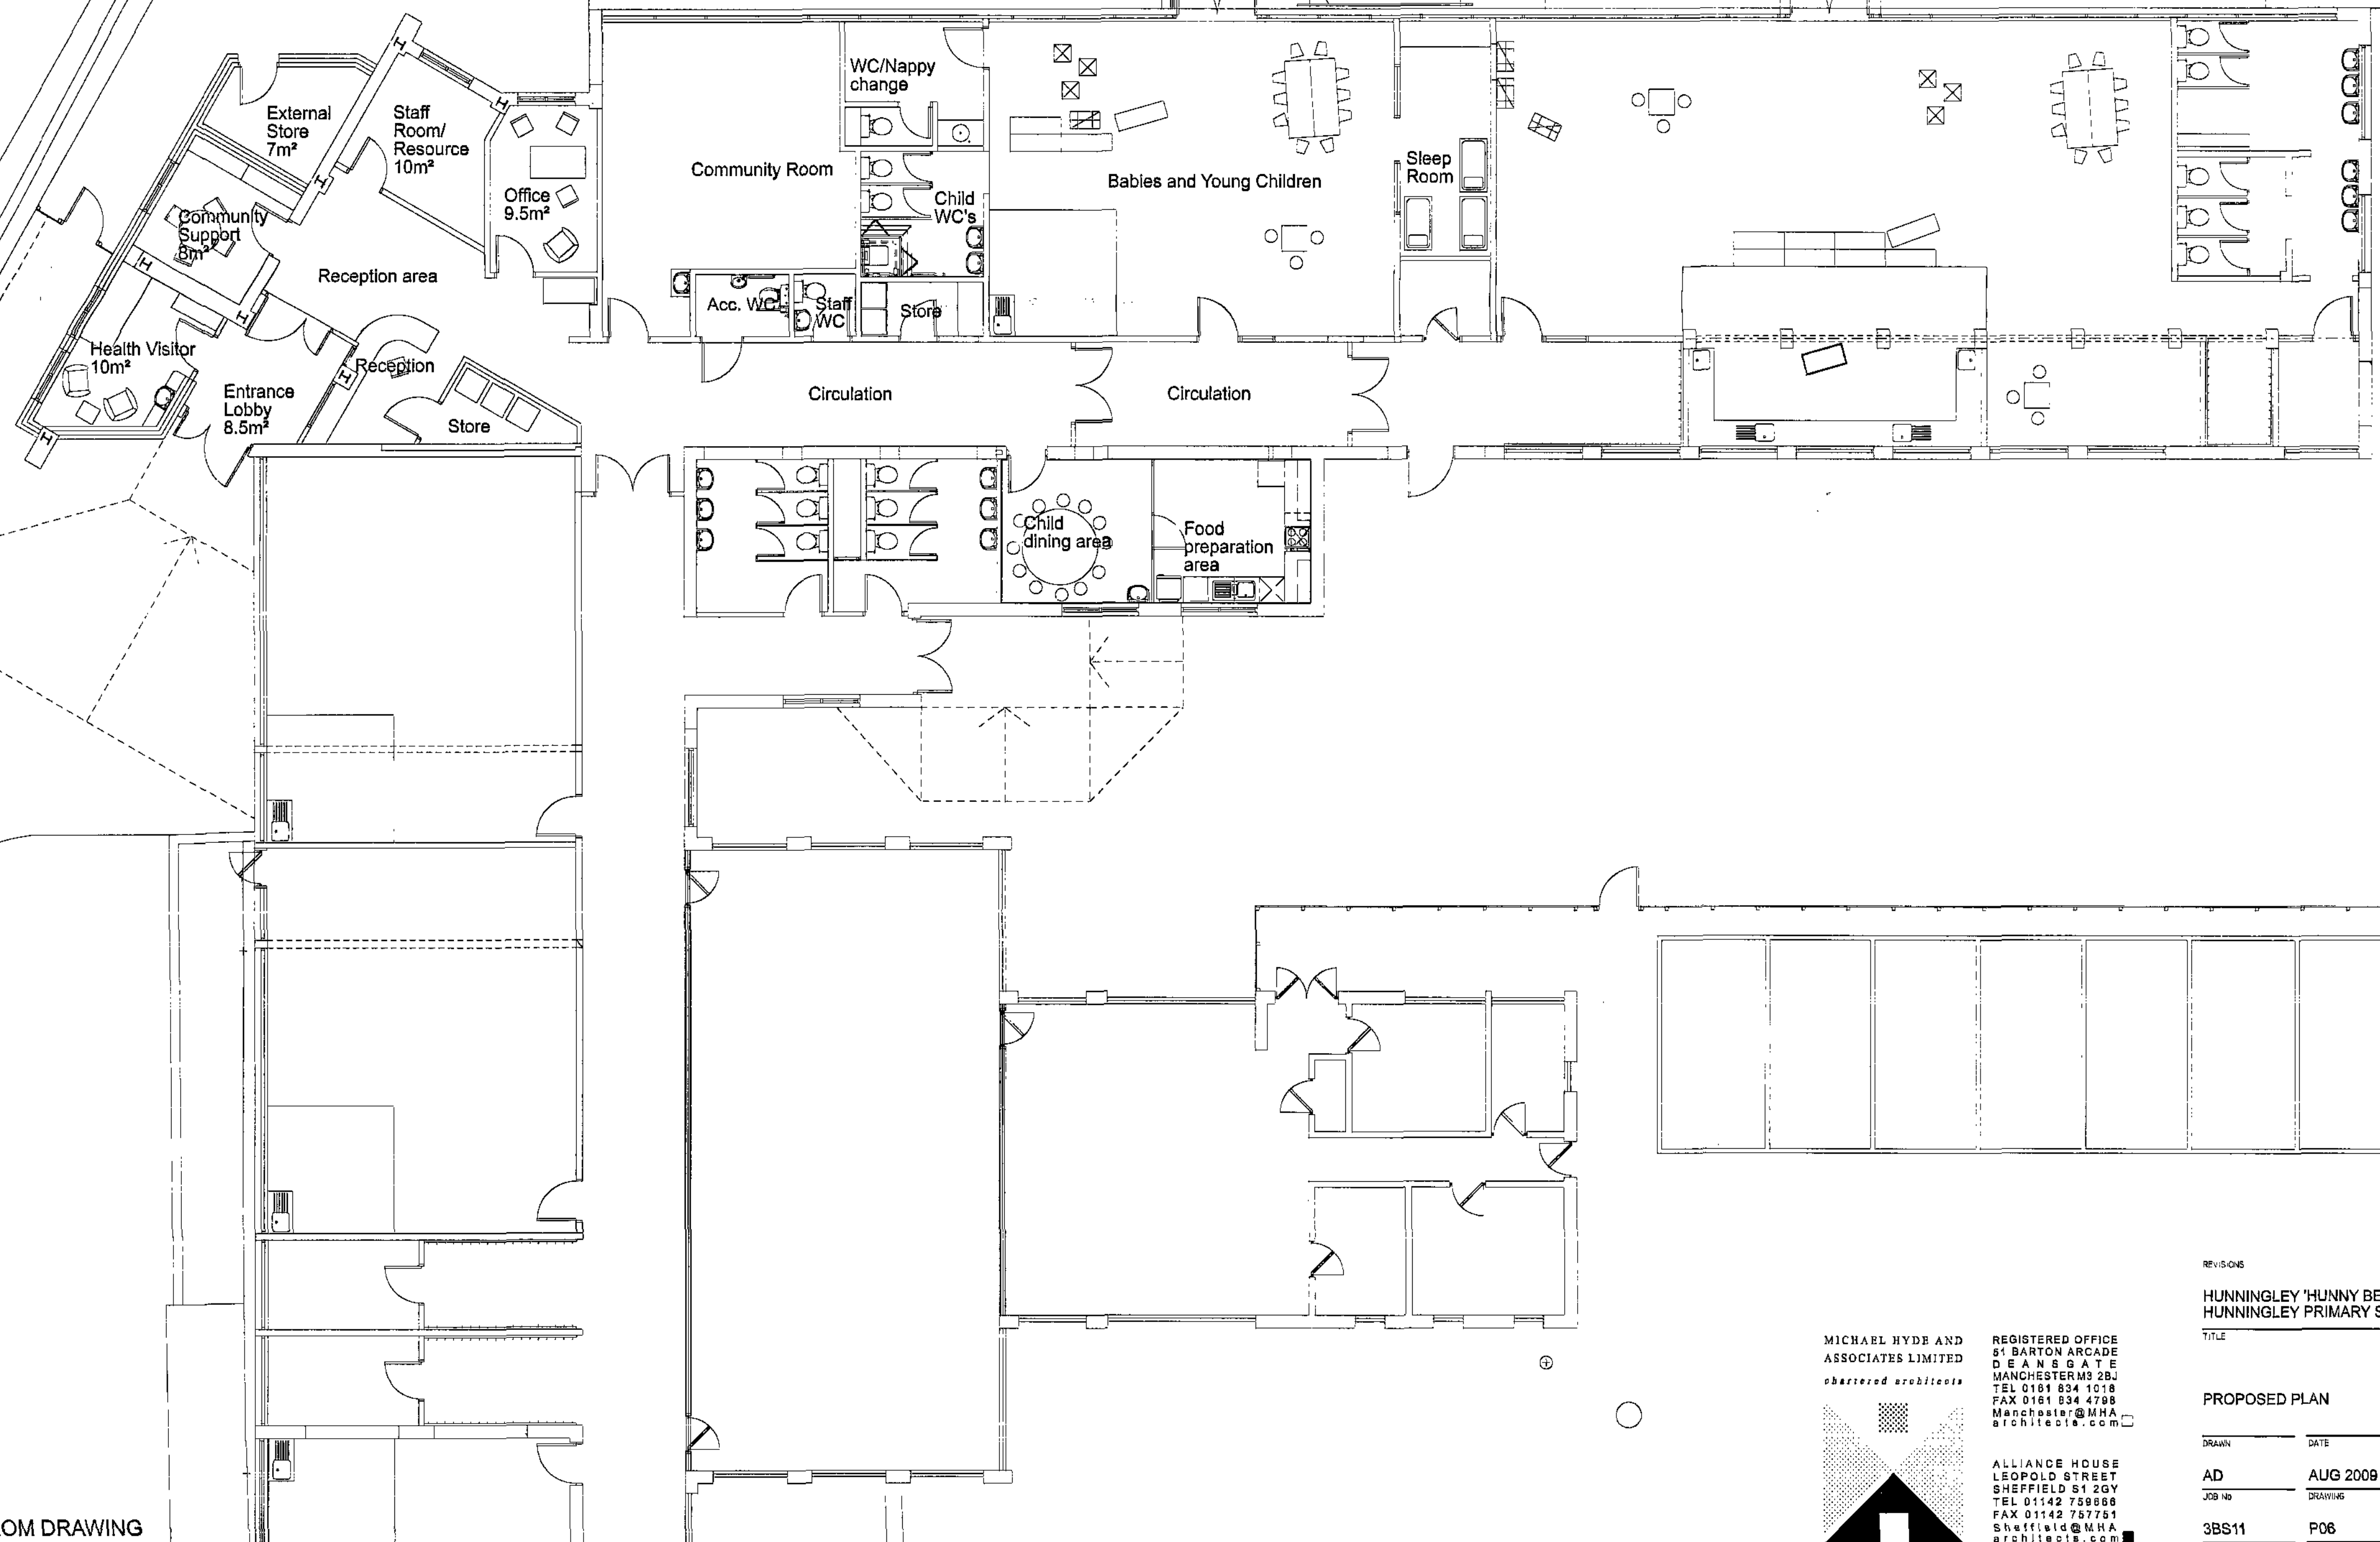


Scale Bar

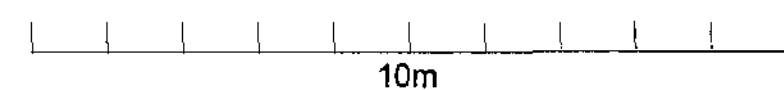

DO NOT SCALE FROM DRAWING

MICHAEL HYDE AND
ASSOCIATES LIMITED
observed architects

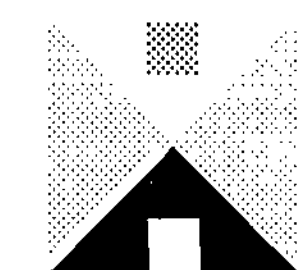

REGISTERED OFFICE
51 BARTON ARCADE
DEANSGATE
MANCHESTER M3 2BJ
TEL 0161 634 1018
FAX 0161 634 4798
Manchester@MHA
architects.com

ALLIANCE HOUSE
LEOPOLD STREET
SHEFFIELD S1 2DY
TEL 01142 759068
FAX 01142 757781
Sheffield@MHA
architects.com


REVISIONS

HUNNINGLEY 'HUNNY BEE' CHILDREN'S CENTRE
HUNNINGLEY PRIMARY SCHOOL, BARNLEY


TITLE
PROPOSED PLAN

DRAWN	DATE	SCALE
AD	AUG 2008	1:100 @ A1
JOB NO	DRAWING	REVISIONS
3BS11	P06	


Ramsley Metropolitan
Borough Council
28 SEP 2008
Corporate wide issue

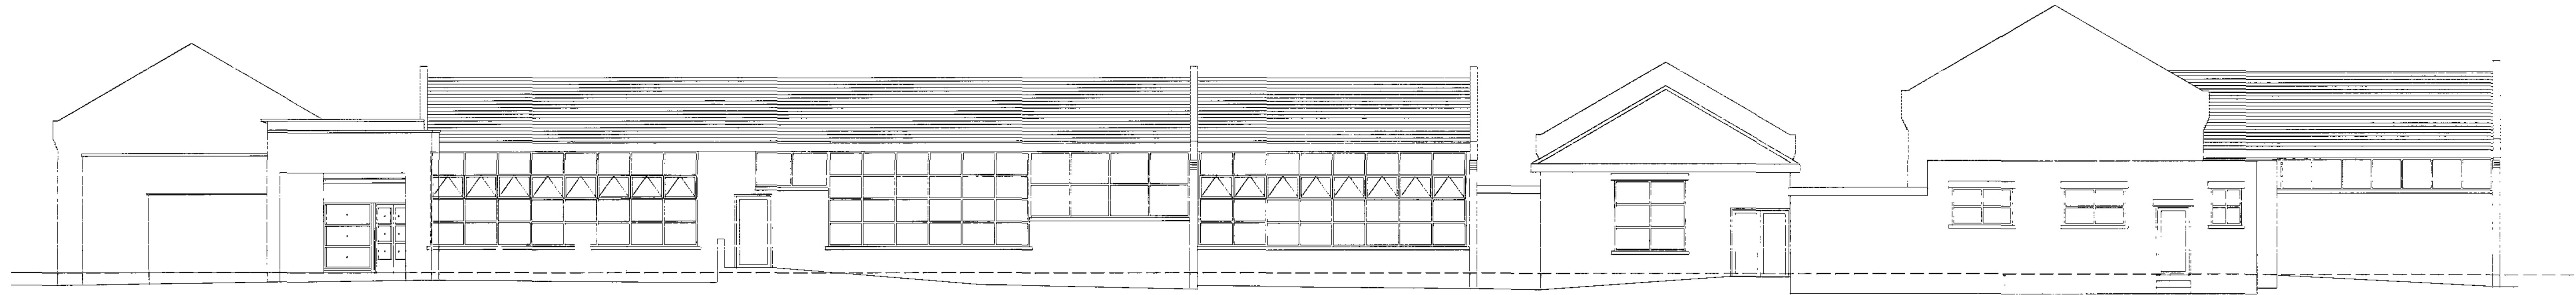


EAST FACING ELEVATION

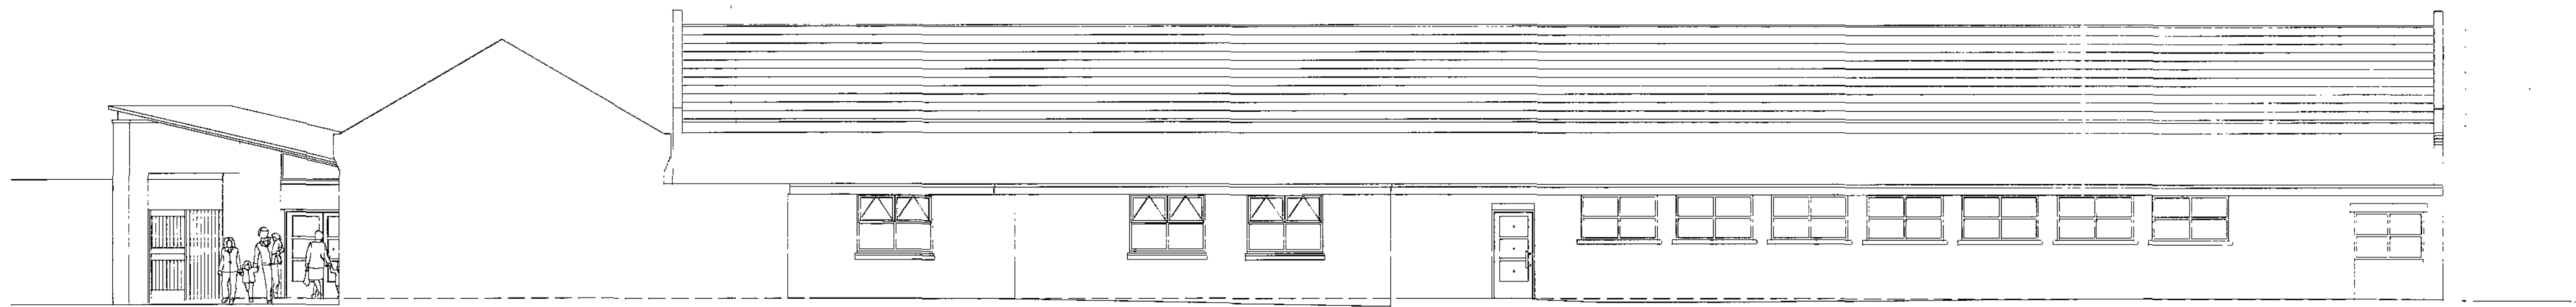


NORTH FACING ELEVATION

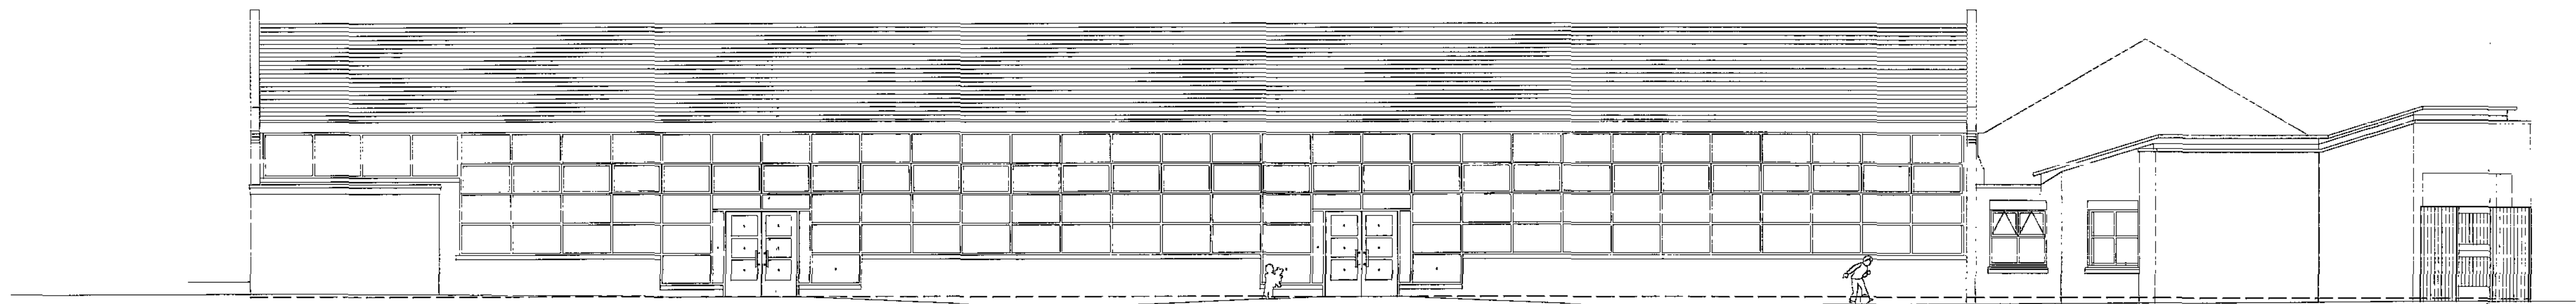


PERSPECTIVE SOUTH FACING ELEVATION

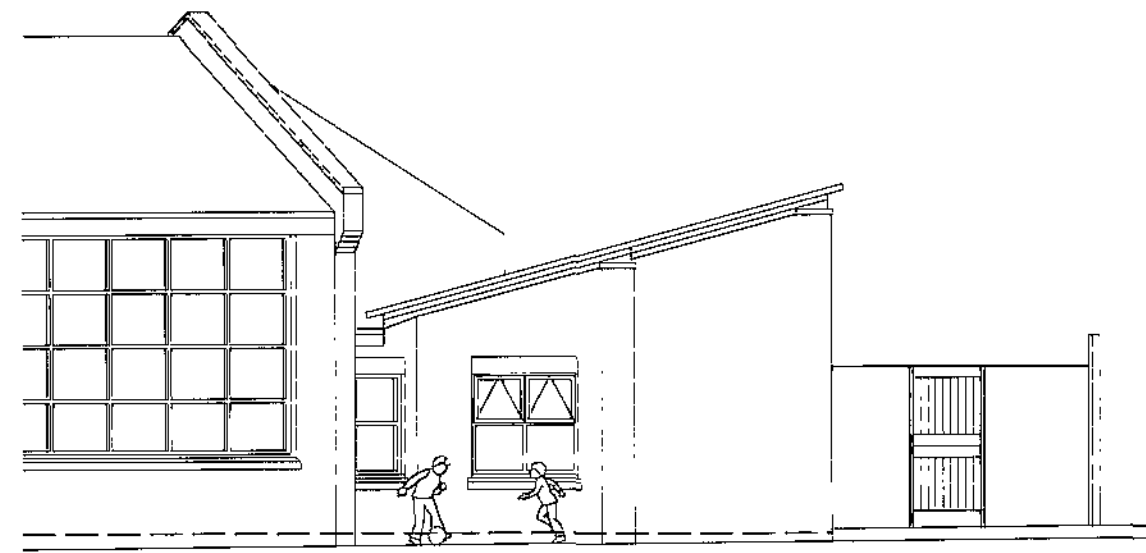

SOUTH FACING ELEVATION (CHILDREN'S CENTRE ONLY)


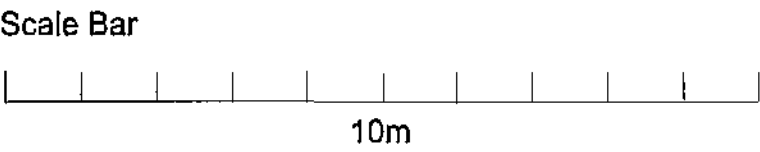


DO NOT SCALE FROM DRAWING

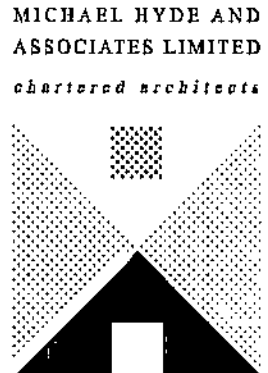

MICHAEL HYDE AND ASSOCIATES LIMITED
REGISTERED OFFICE
ST BARTON ARCADE
DEANSGATE
MANCHESTER M3 2BJ
TEL 0161 834 7018
FAX 0161 834 4788
Manchester@MHA
architects.com


REVISIONS		
HUNNINGLEY 'HUNNY BEE' CHILDREN'S CENTRE		
HUNNINGLEY PRIMARY SCHOOL, BARNSELEY		
TITLE		
28 SEP 2009		
EXISTING ELEVATIONS		
DRAWN	DATE	SCALE
AD	OCT 2008	1:100 @ A1
JOB NO	DRAWING	REVISIONS
3BS11	P04	

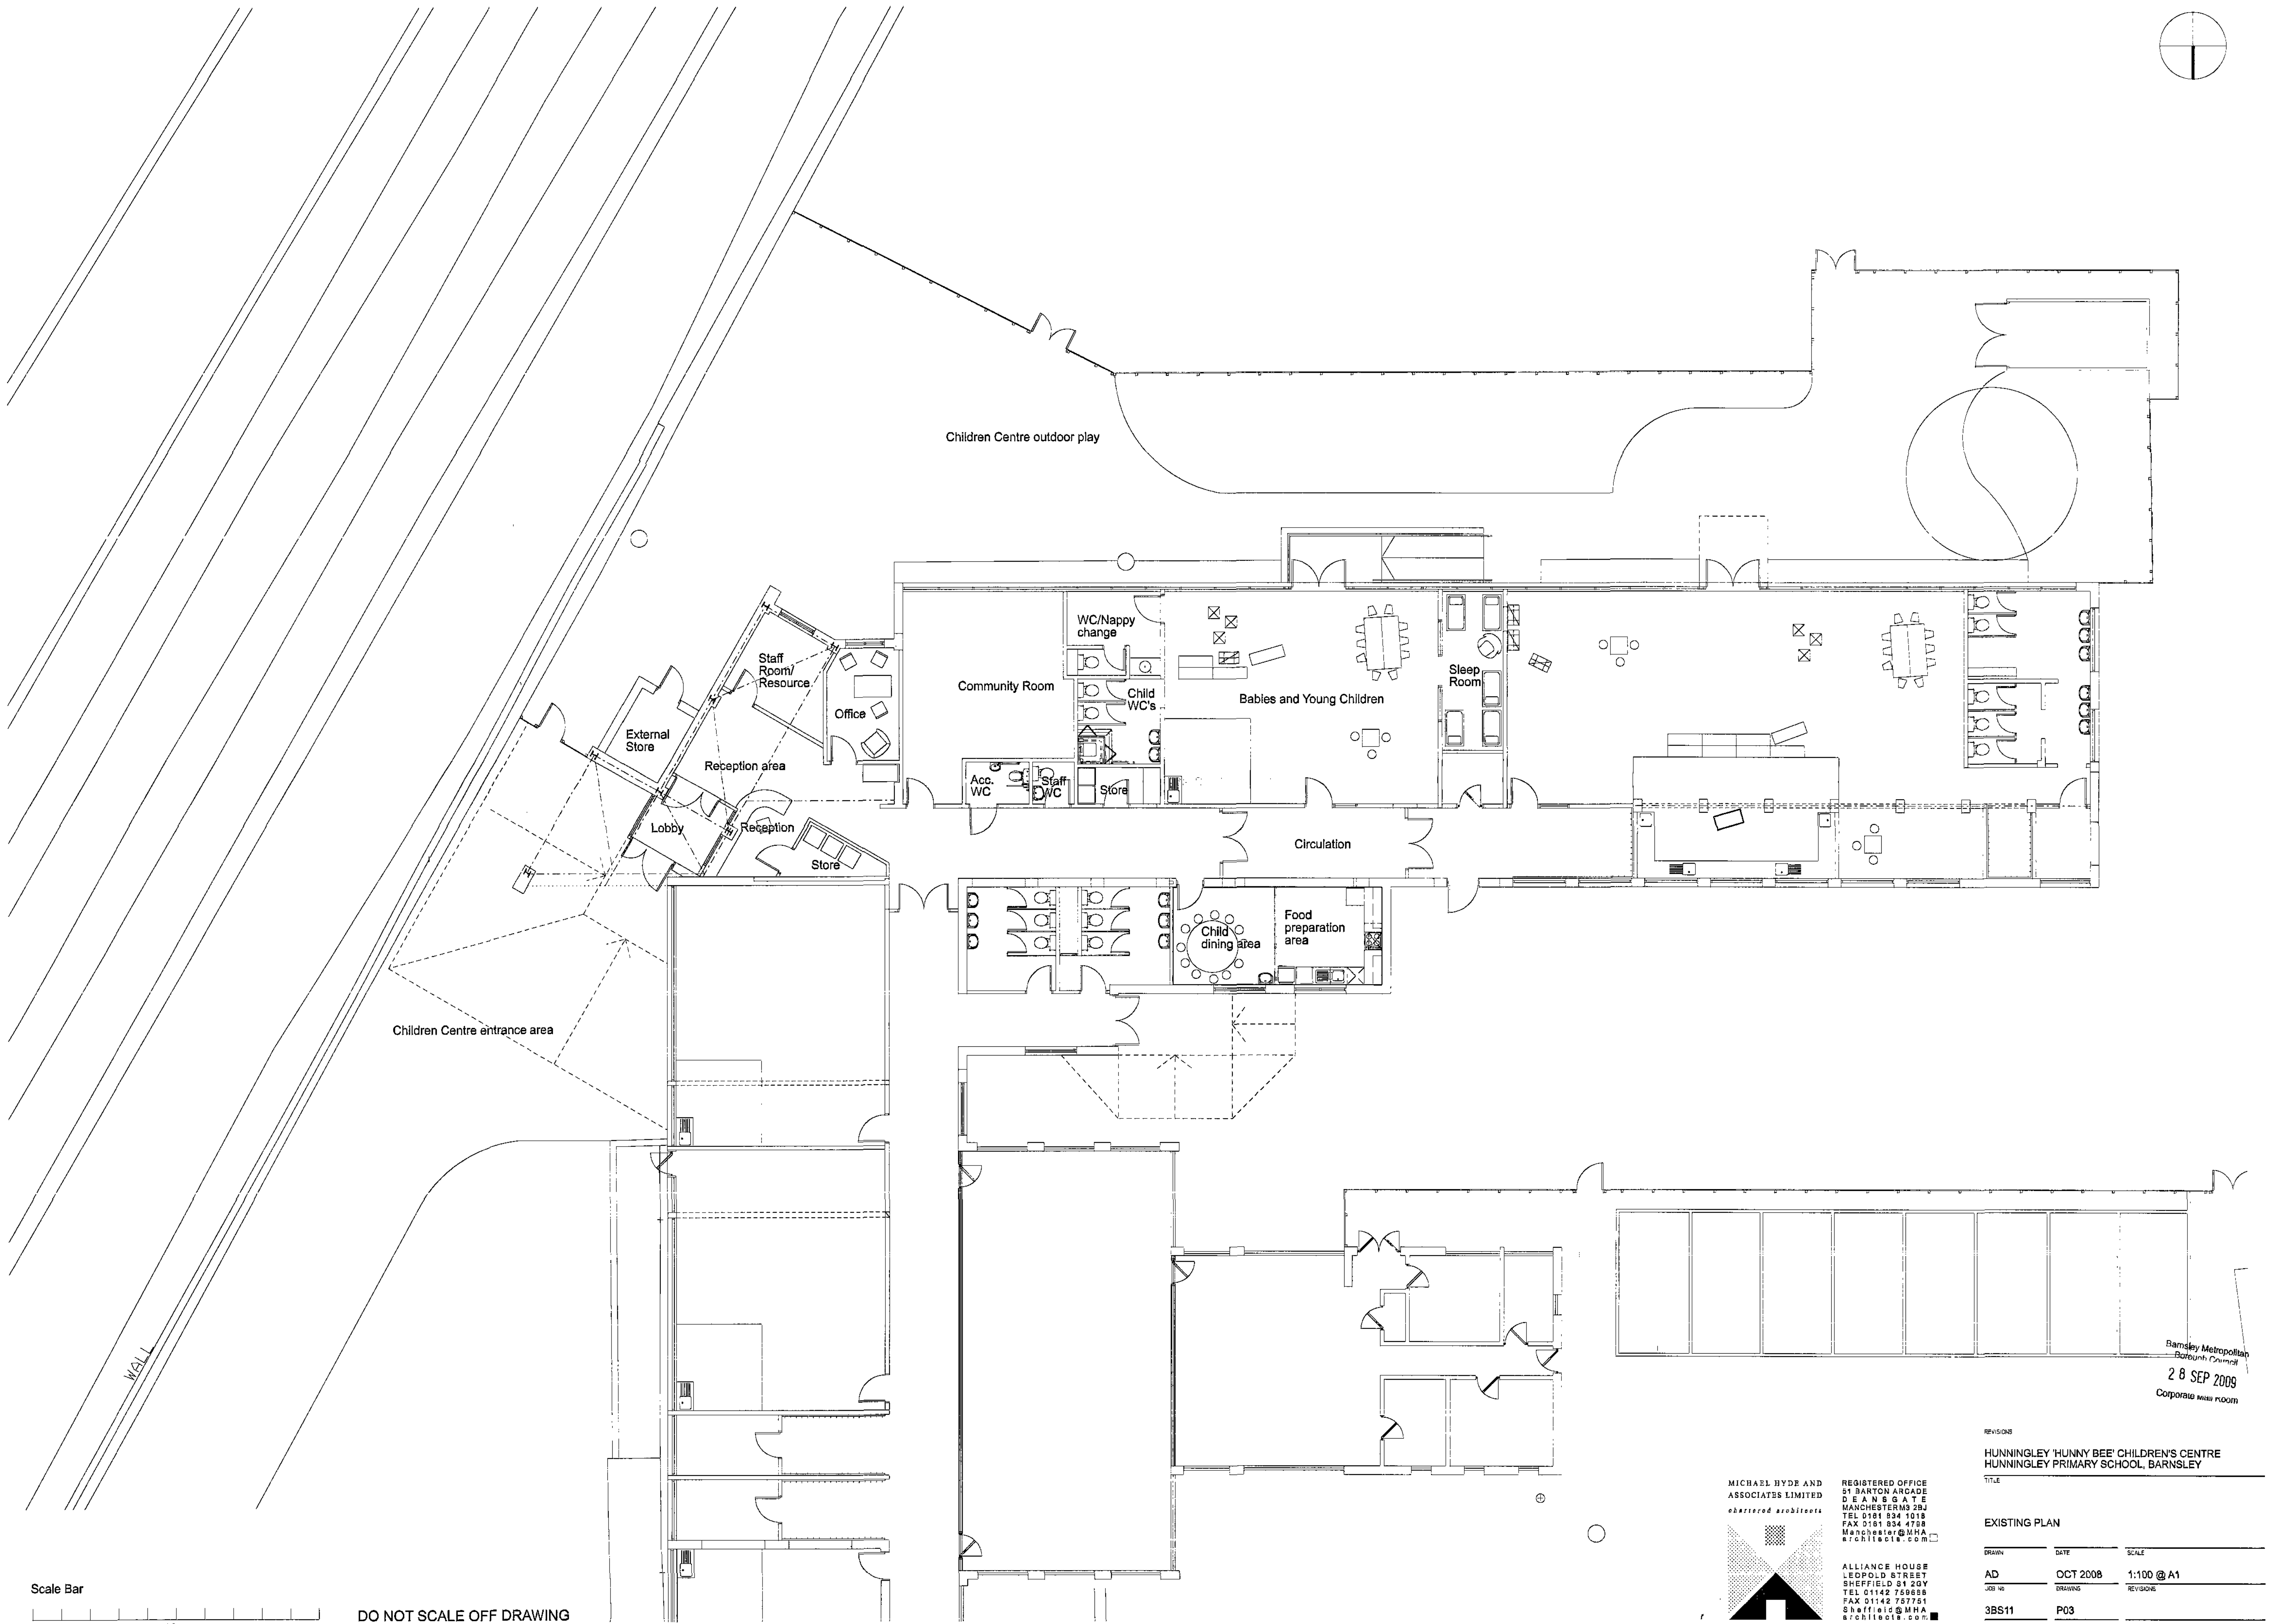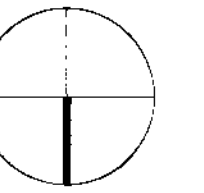

Scale Bar
10m

DO NOT SCALE OFF DRAWING

MICHAEL HYDE AND
ASSOCIATES LIMITED
Chartered architects

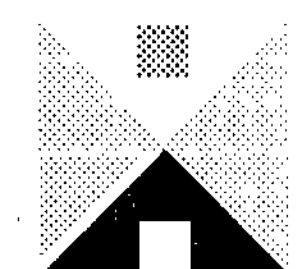

REGISTERED OFFICE
ST BARTON ARCADE
DEANSGATE
MANCHESTER M3 2BJ
TEL 0161 834 1018
FAX 0161 834 4788
Manchester@MHA
architects.com

ALLIANCE HOUSE
LEOPOLD STREET
SHEFFIELD S1 2GY
TEL 01142 750688
FAX 01142 757751
Sheffield@MHA
architects.com

REVISIONS

HUNNINGLEY 'HUNNY BEE' CHILDREN'S CENTRE
HUNNINGLEY PRIMARY SCHOOL, BARNLEY

TITLE

EXISTING PLAN

DRAWN	DATE	SCALE
AD	OCT 2008	1:100 @ A1
JOB NO	DRAWING	REVISIONS
3BS11	P03	

Barnley Metropolitan
Borough Council
28 SEP 2008
Corporate new room