



Homes by Strata Housetype – G-Life Type A Detached

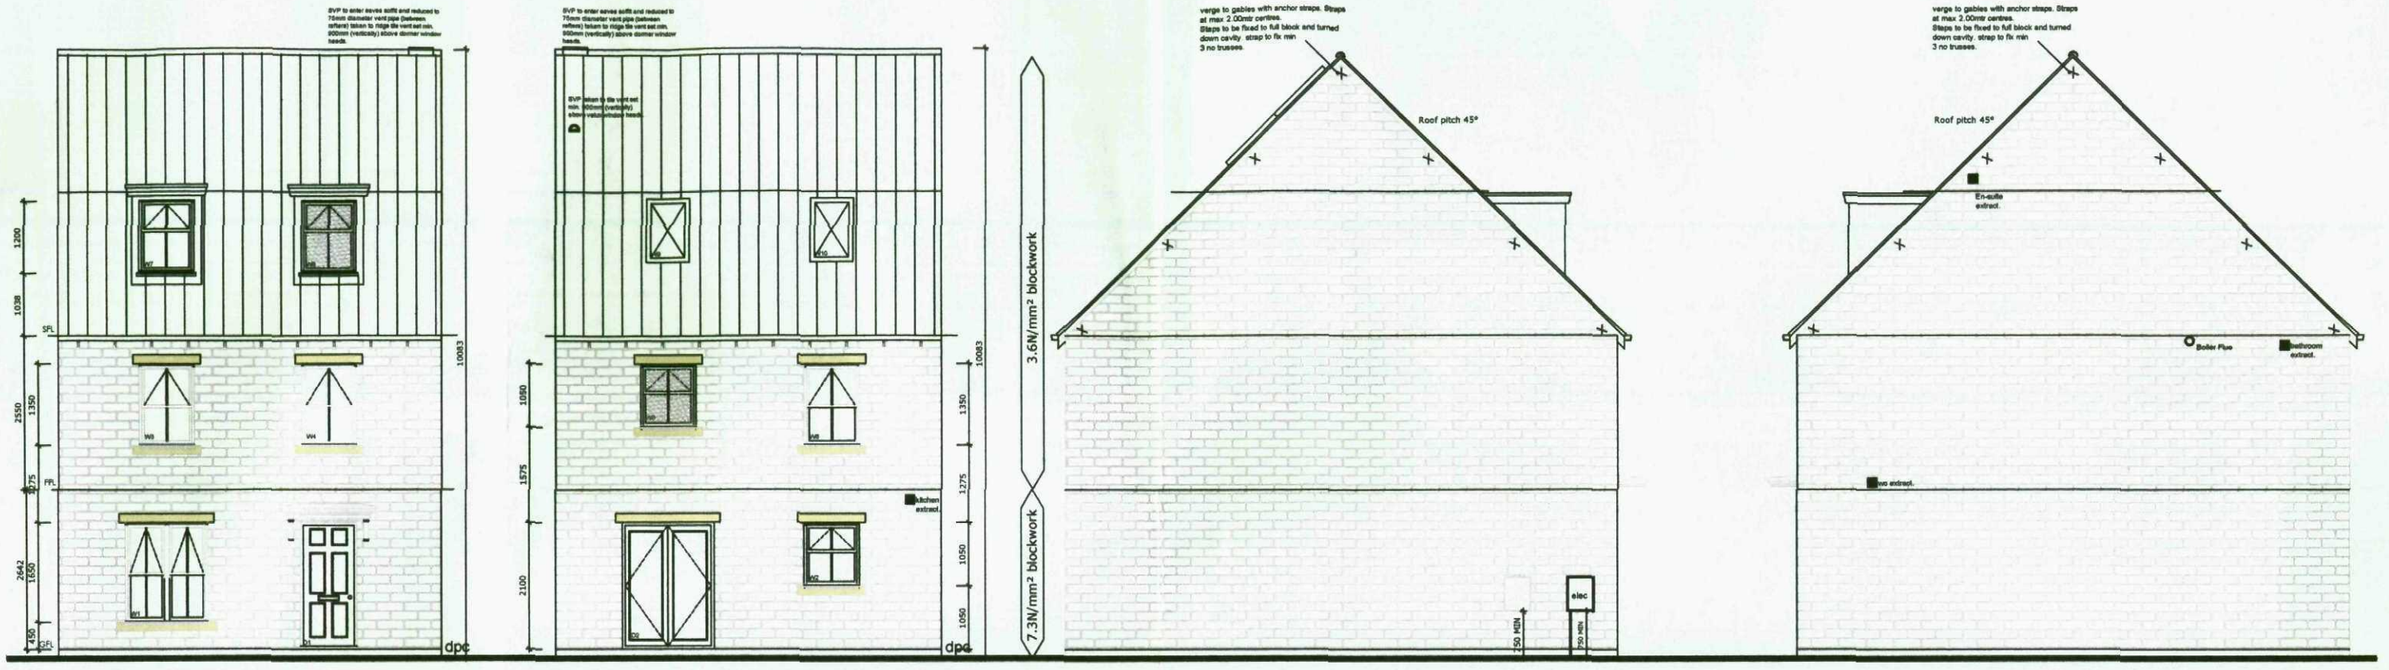

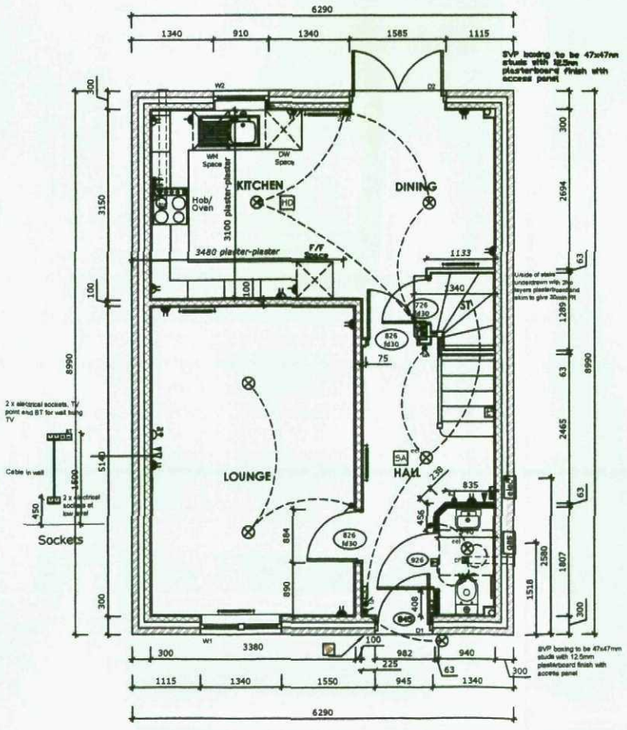

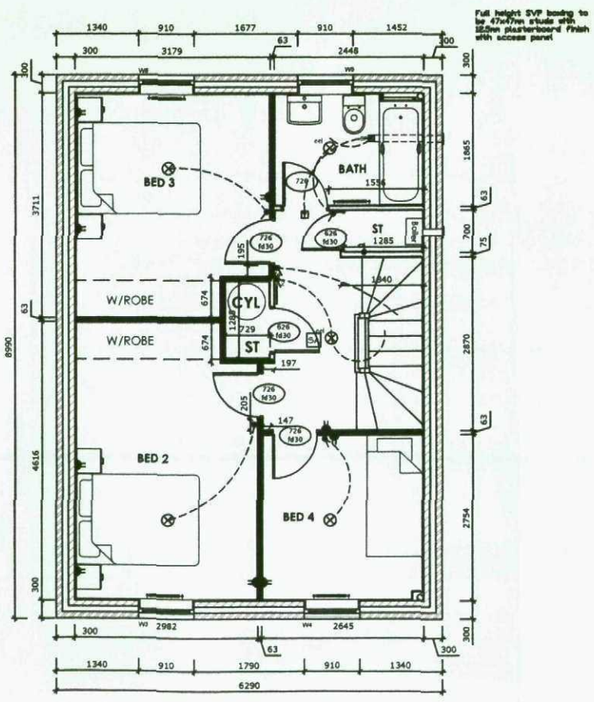

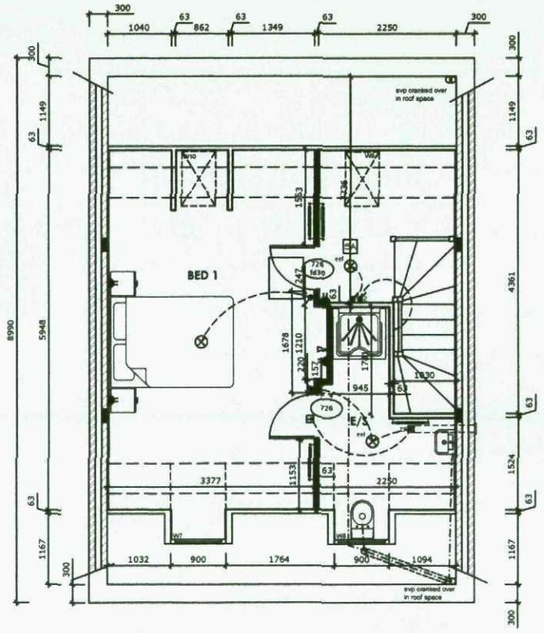

homes by strata

strata homes limited quay point lakeside doncaster DN4 5PL
T 01302 308508 F 01302 308501 www.homesbystrata.co.uk

scale: 1:100@A3 | drawn by: | app'd by: | date: 06.06.2011


Project: HOUSE TYPES
GLIFE 1340 sq.ft.


Drawing: GLIFE Type A Det
PLANNING DRAWING
STONE ELEVATIONS

Drawing Number:	House Ref	Drawing
	GLIFE Type A Det	12

Revision _

Homes by Strata House setype – G–Life Type A

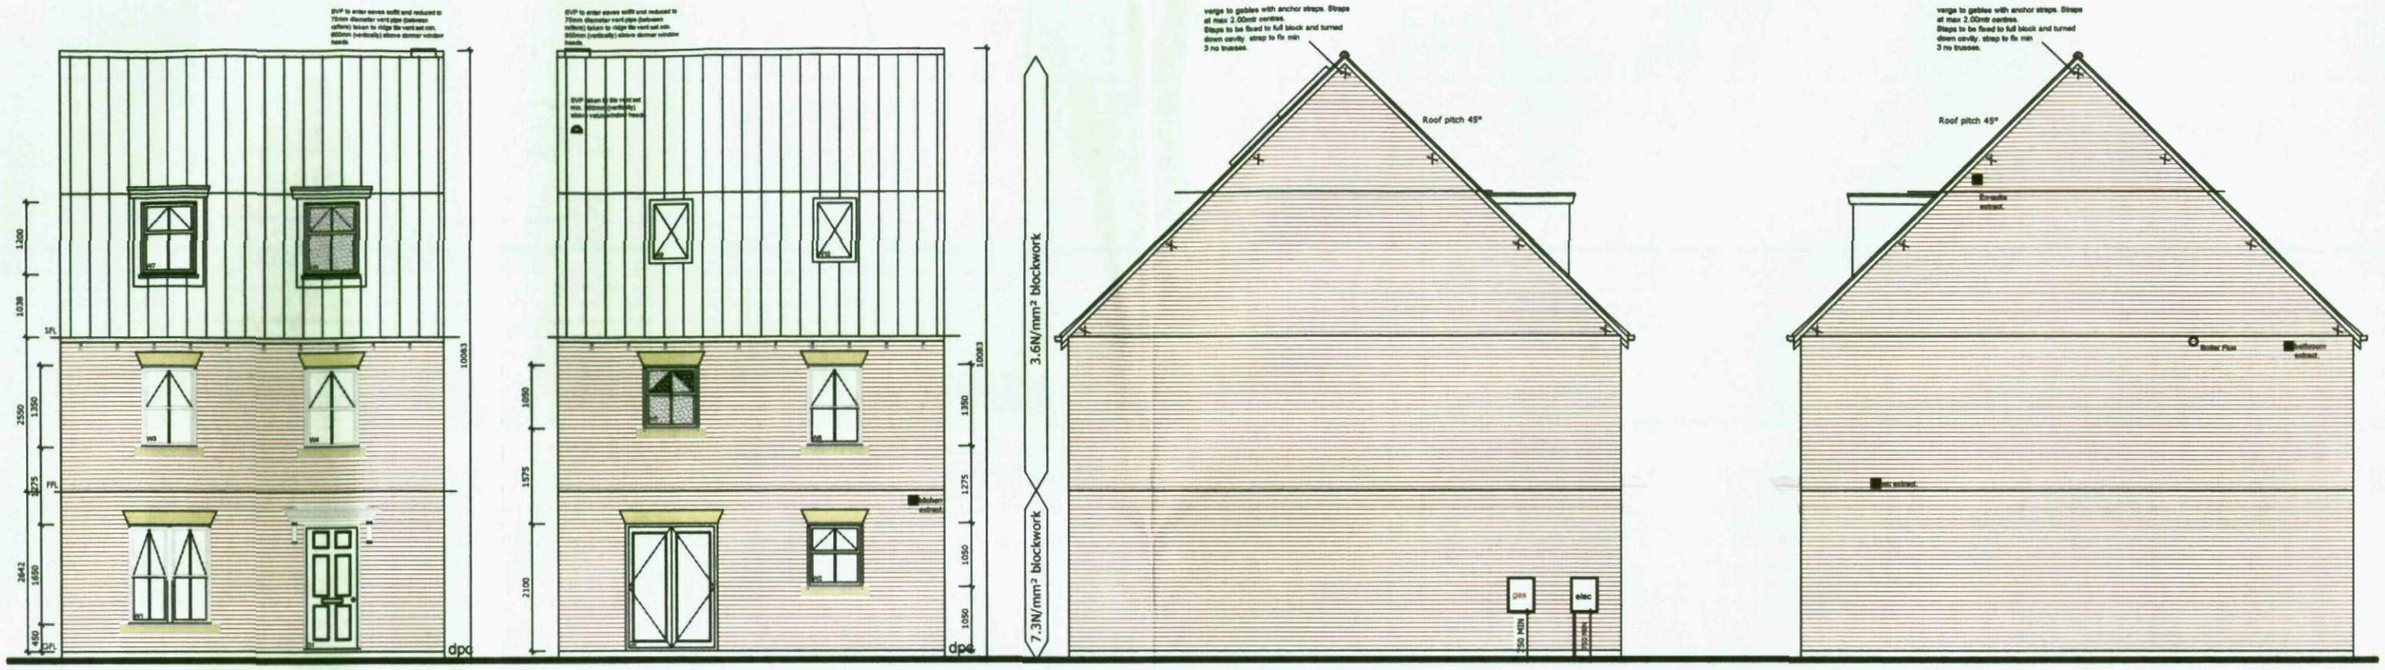

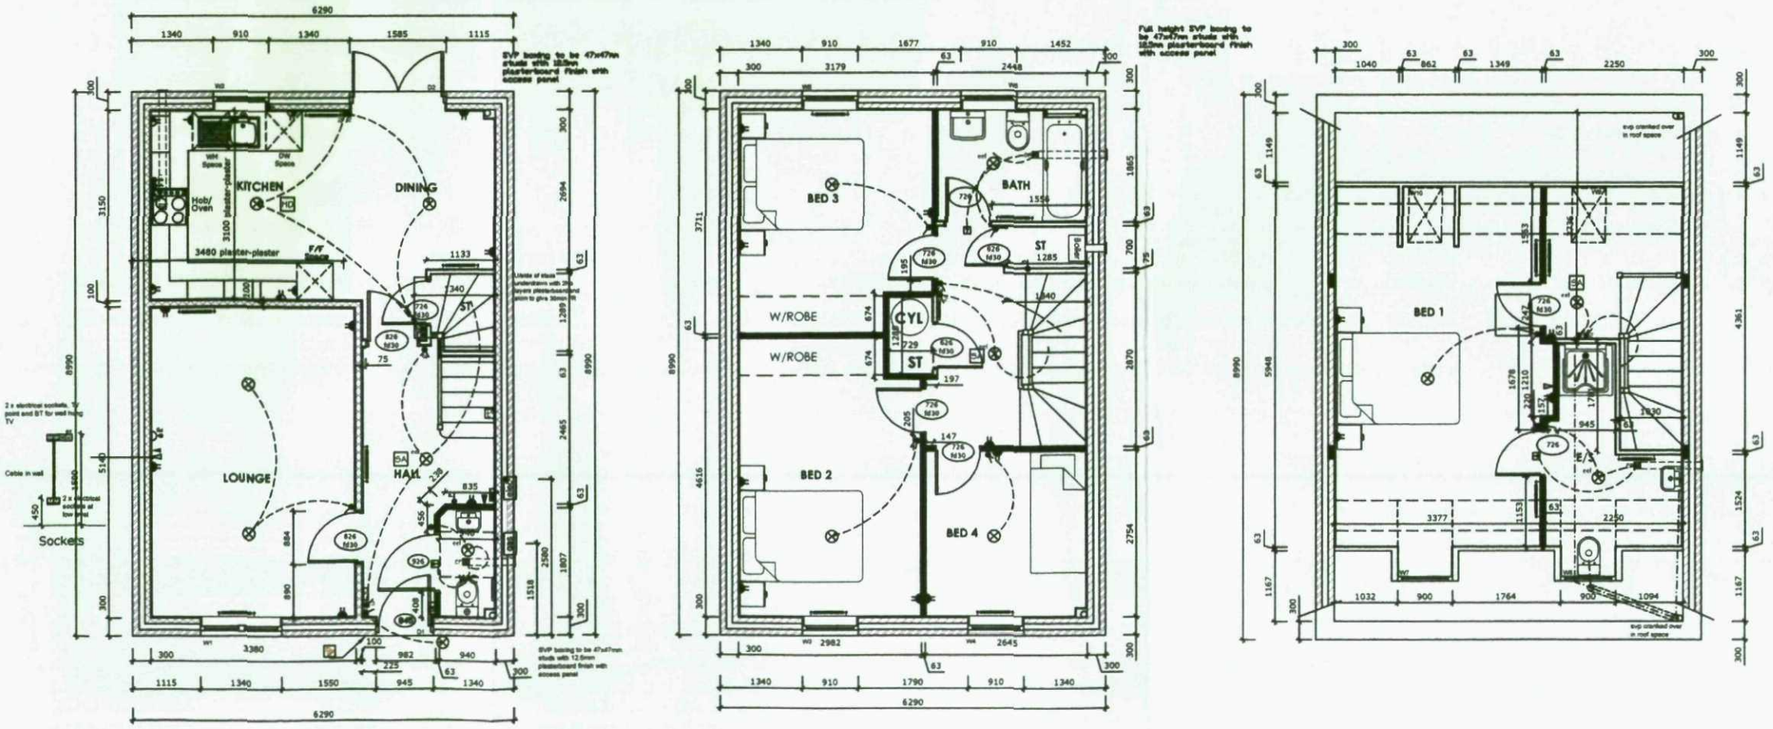

homes by strata

strata homes limited quay point lakeside doncaster DN4 5PL
T 01302 308508 F 01302 308501 www.homesbystrata.co.uk

scale: 1:100@A3 | drawn by: | app'd by: | date: 06.06.2011

Project: HOUSE TYPES
GLIFE 1340 sq.ft.

Drawing: GLIFE Type A Det
PLANNING DRAWING
BRICK ELEVATIONS

Drawing Number:	House Ref	Drawing
	GLIFE Type A Det	11

Revision _