


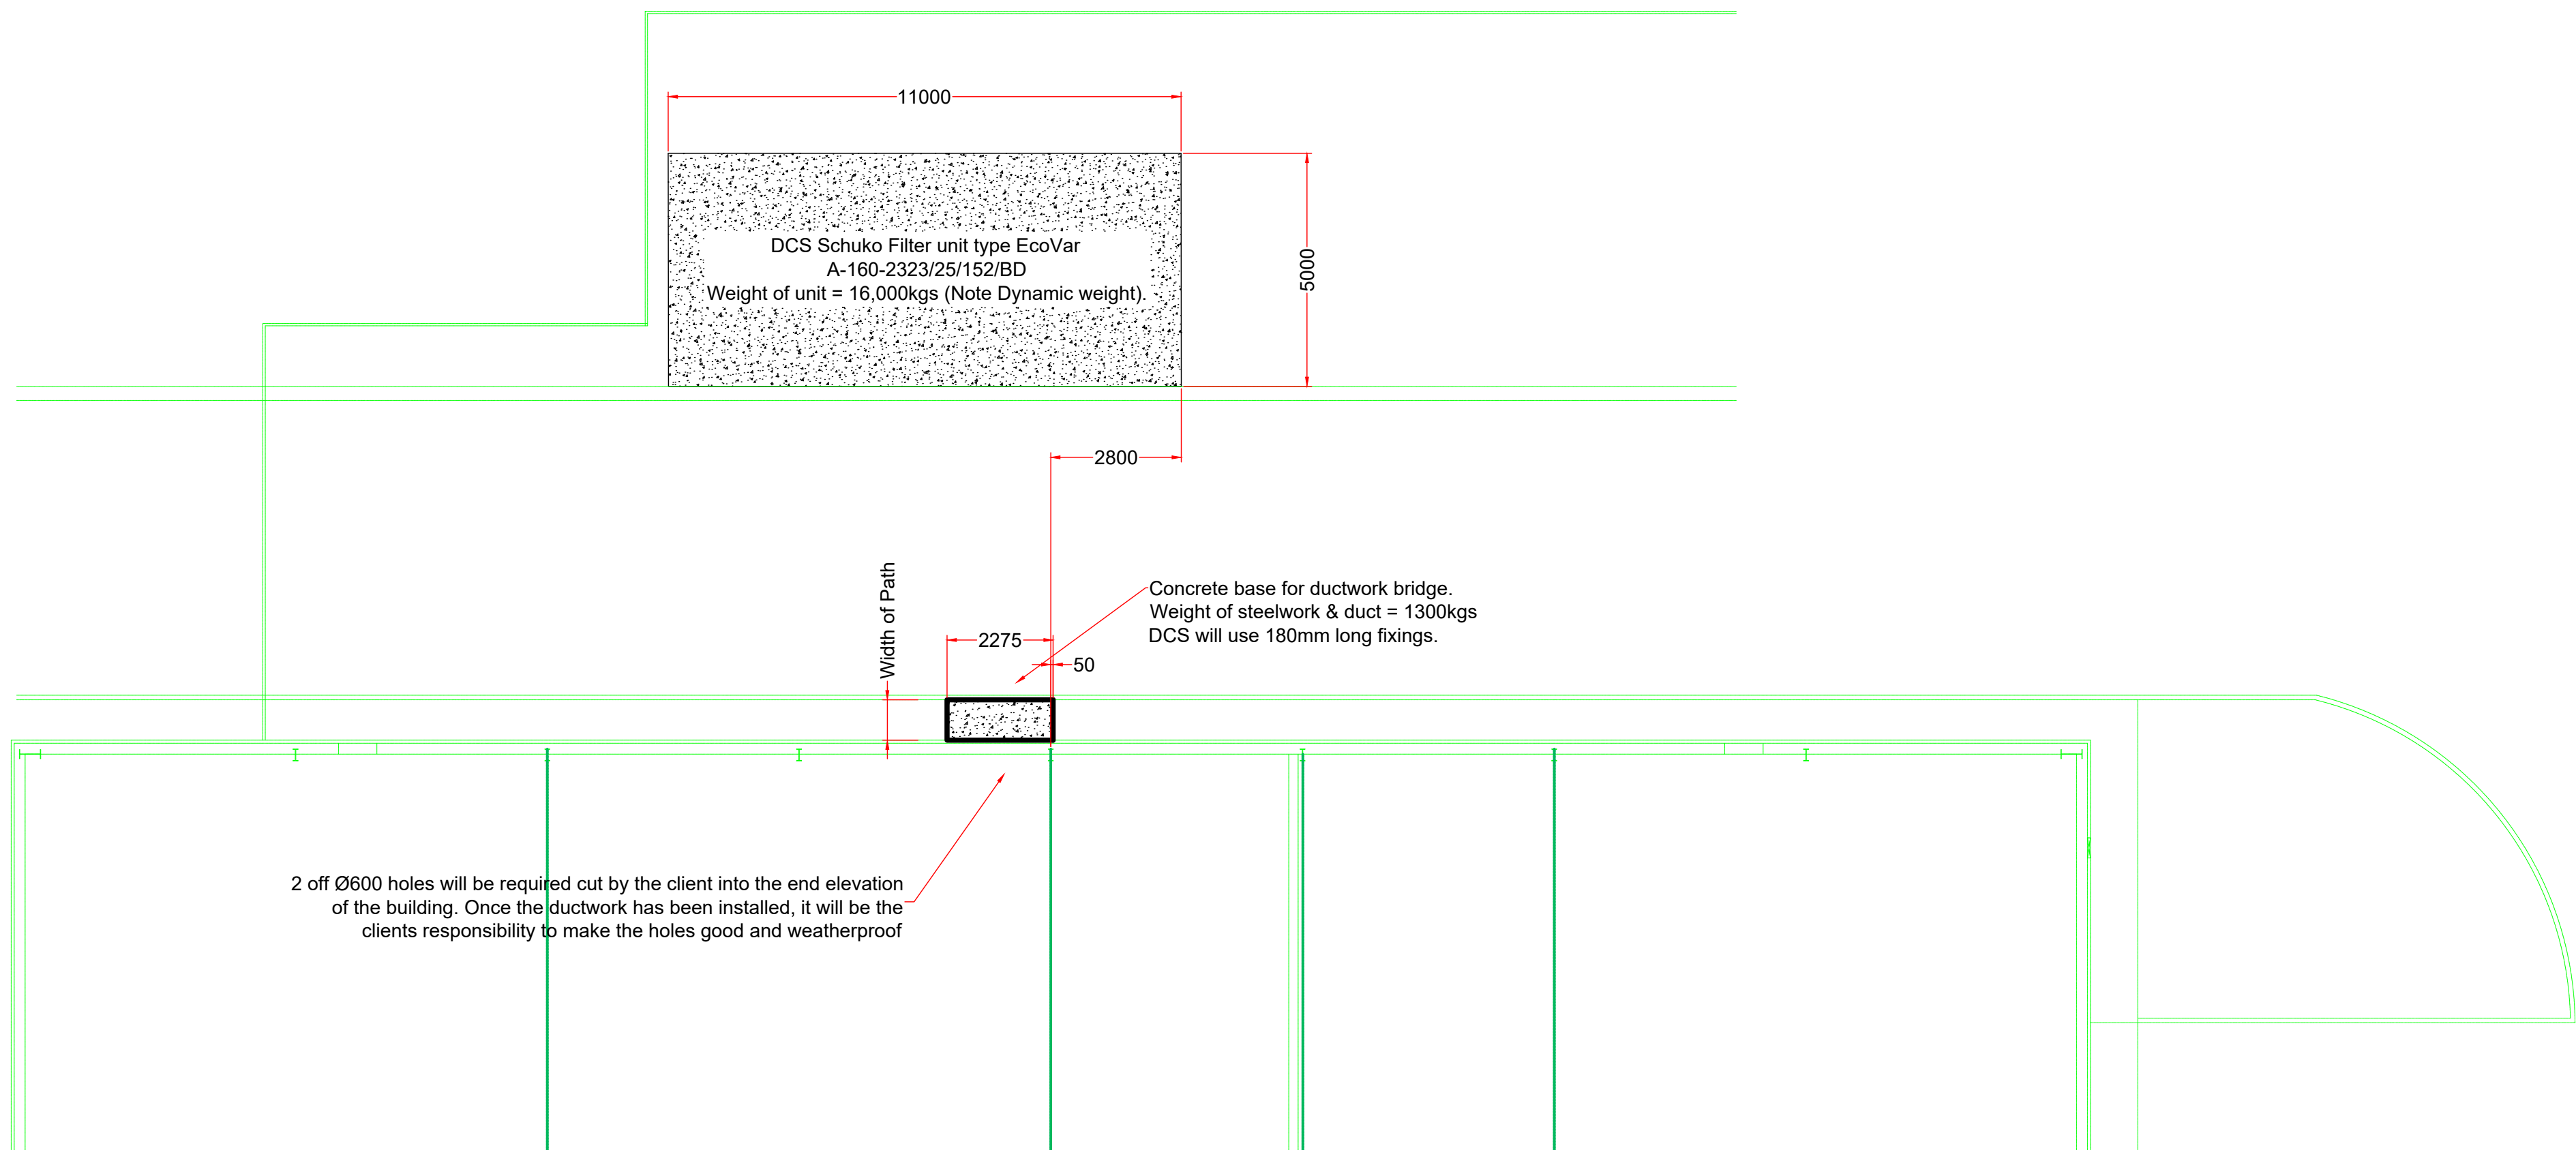

Plan View on Builderswork Requirements

Rev - A - Additdyional concrete pad added for steelwork bridge - PC - 14-6-16

Date 6-6-16	DUST CONTROL SYSTEMS LIMITED Horace Waller VC Parade Shawcross Business Park Dewsbury WF12 7RF Telephone: 01924 482500 www.dcslimited.co.uk e-mail: sales@dcslimited.co.uk				
Scale 1:100					
Drawn P Chapman	THIS DRAWING IS CONFIDENTIAL AND REMAINS THE COPYRIGHT OF DUST CONTROL SYSTEMS LIMITED IT MUST NOT BE DISCLOSED TO A THIRD PARTY WITHOUT PERMISSION				
Client Distinction Group Wentworth Ind. Est., Barnsley					
Title Builderswork requirements.	Drawing Number 25904-BW1	Revision A	Sheet A2		