


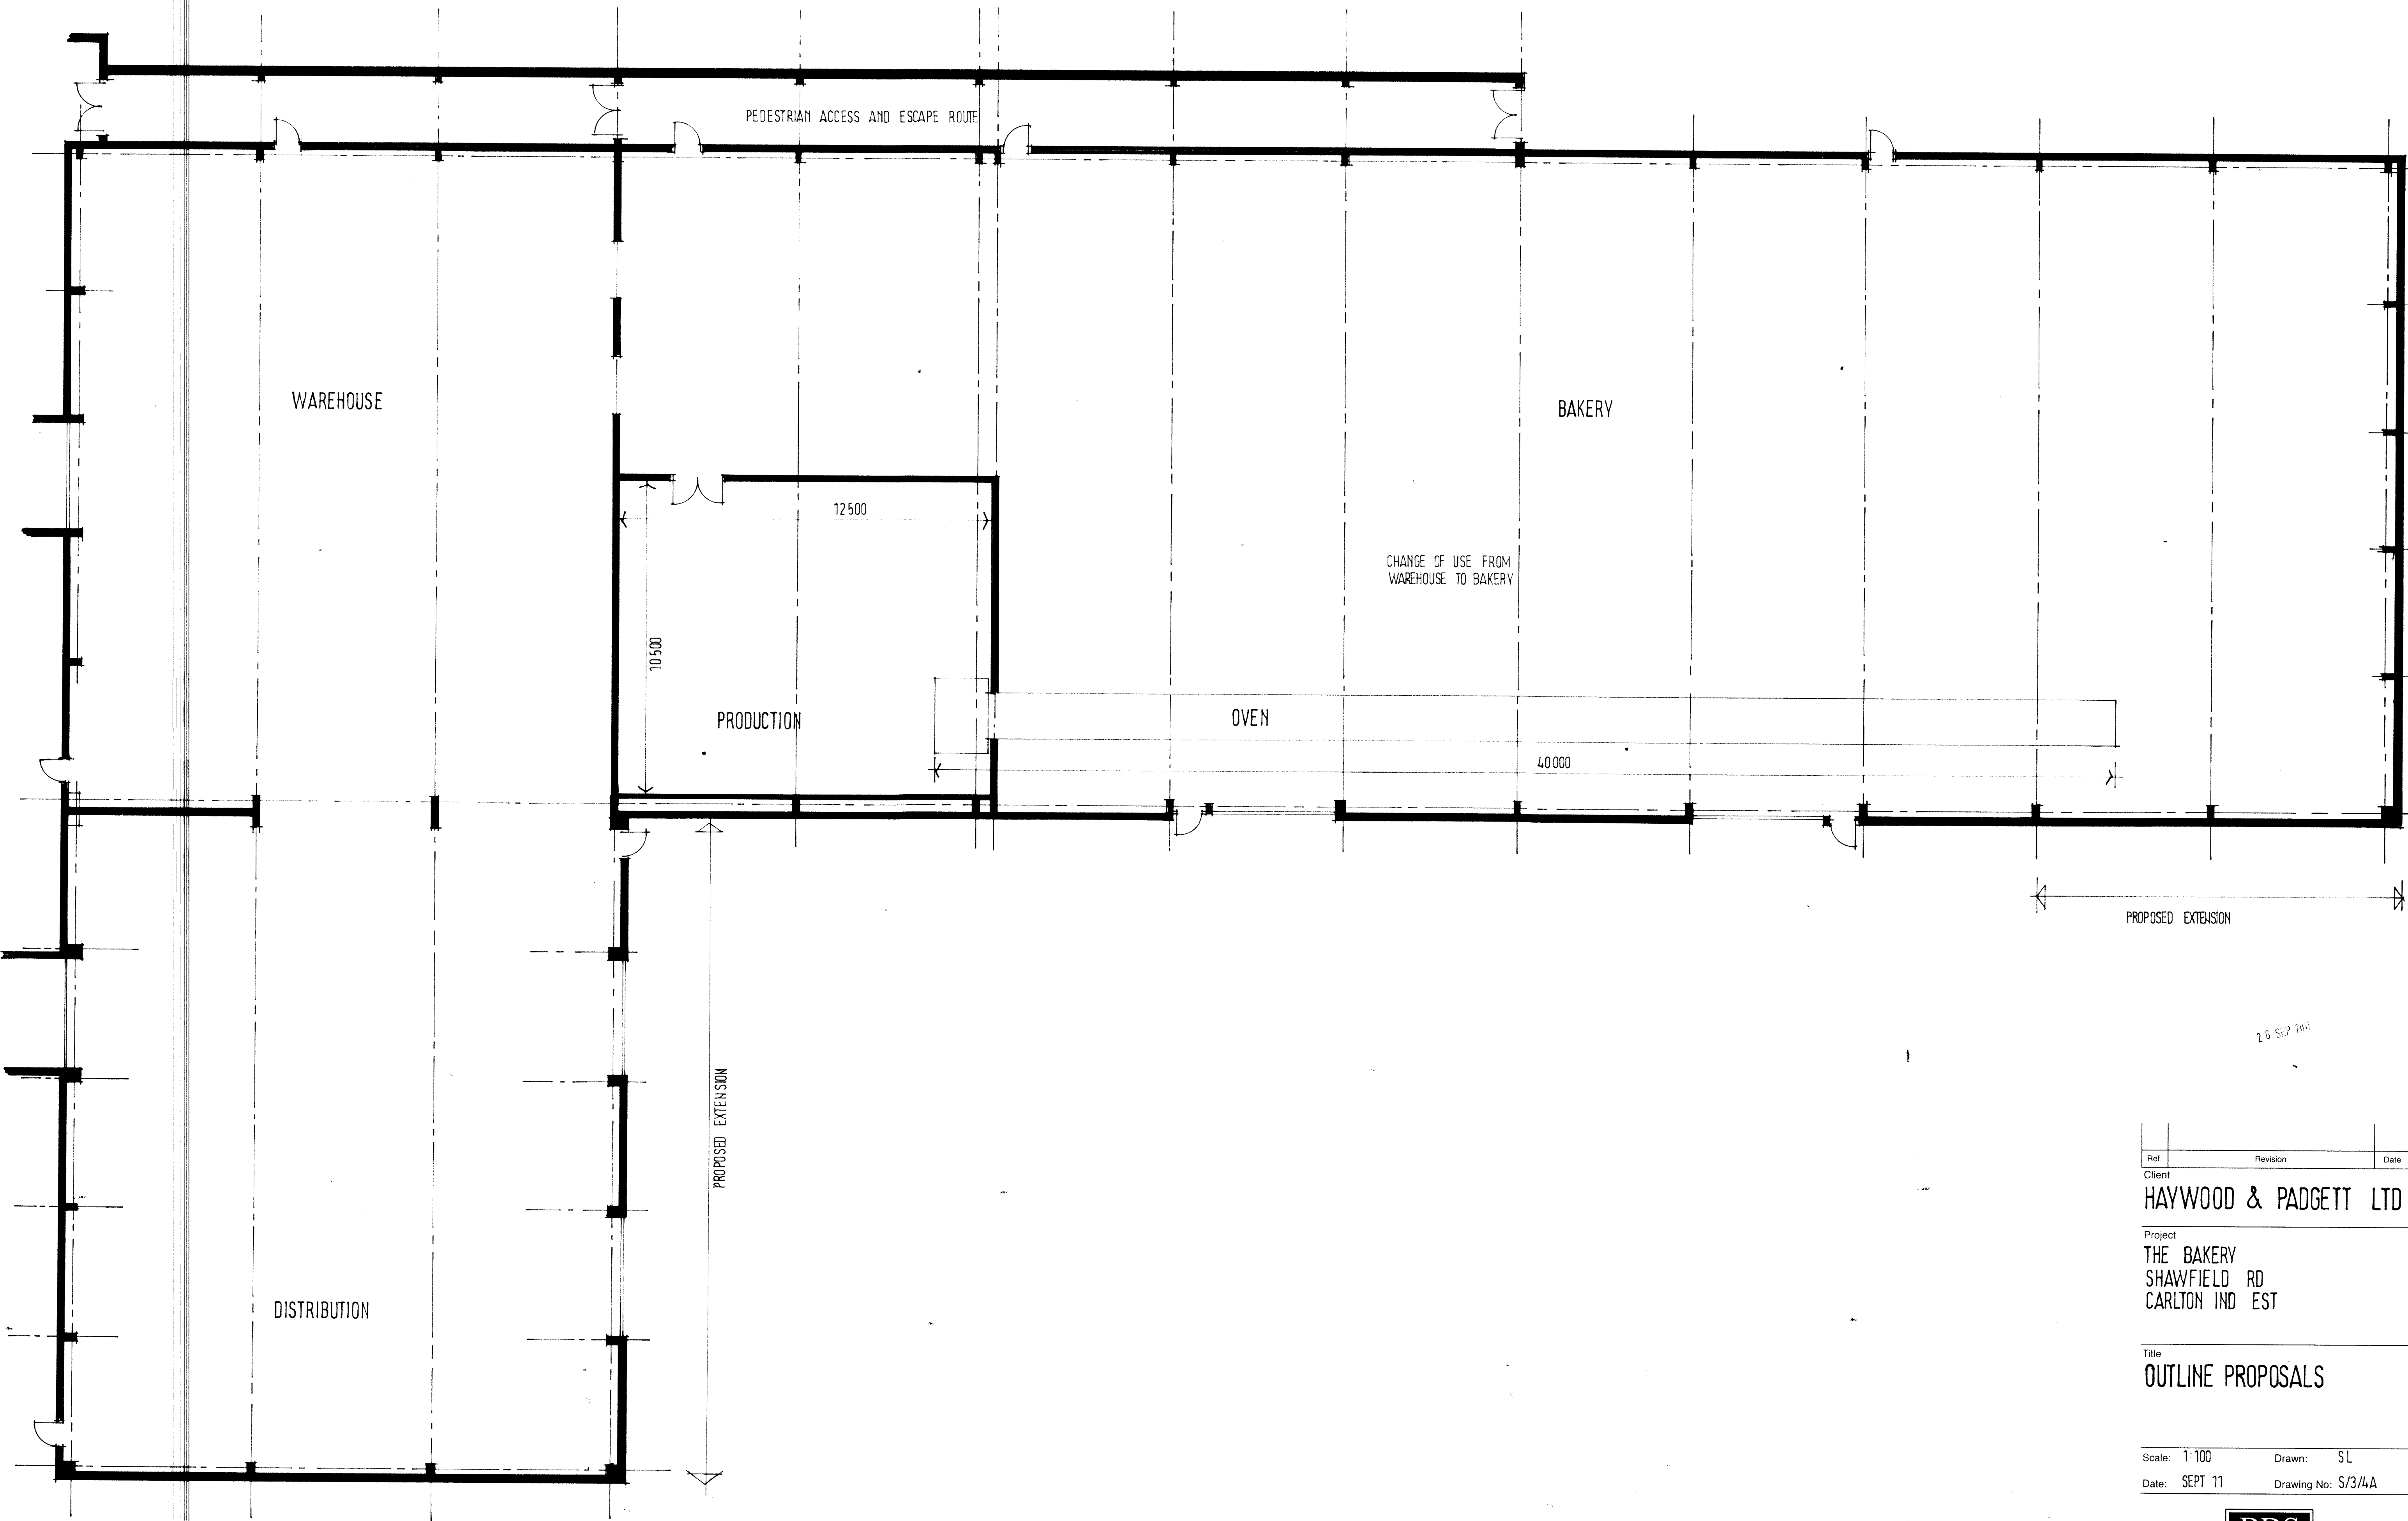

26 SEP 11

Ref.	Revision	Date
Client		
HAYWOOD & PADGETT LTD		
Project		
THE BAKERY SHAWFIELD RD CARLTON IND EST		
Title		
OUTLINE PROPOSALS		
Scale: 1:100		
Drawn: SL		
Date: SEPT 11		
Drawing No: S/3/4A		
BDS		
BUILDING DESIGN SERVICES 15 Hunters Avenue Barnsley S70 6PL TEL: 01226 733224		