


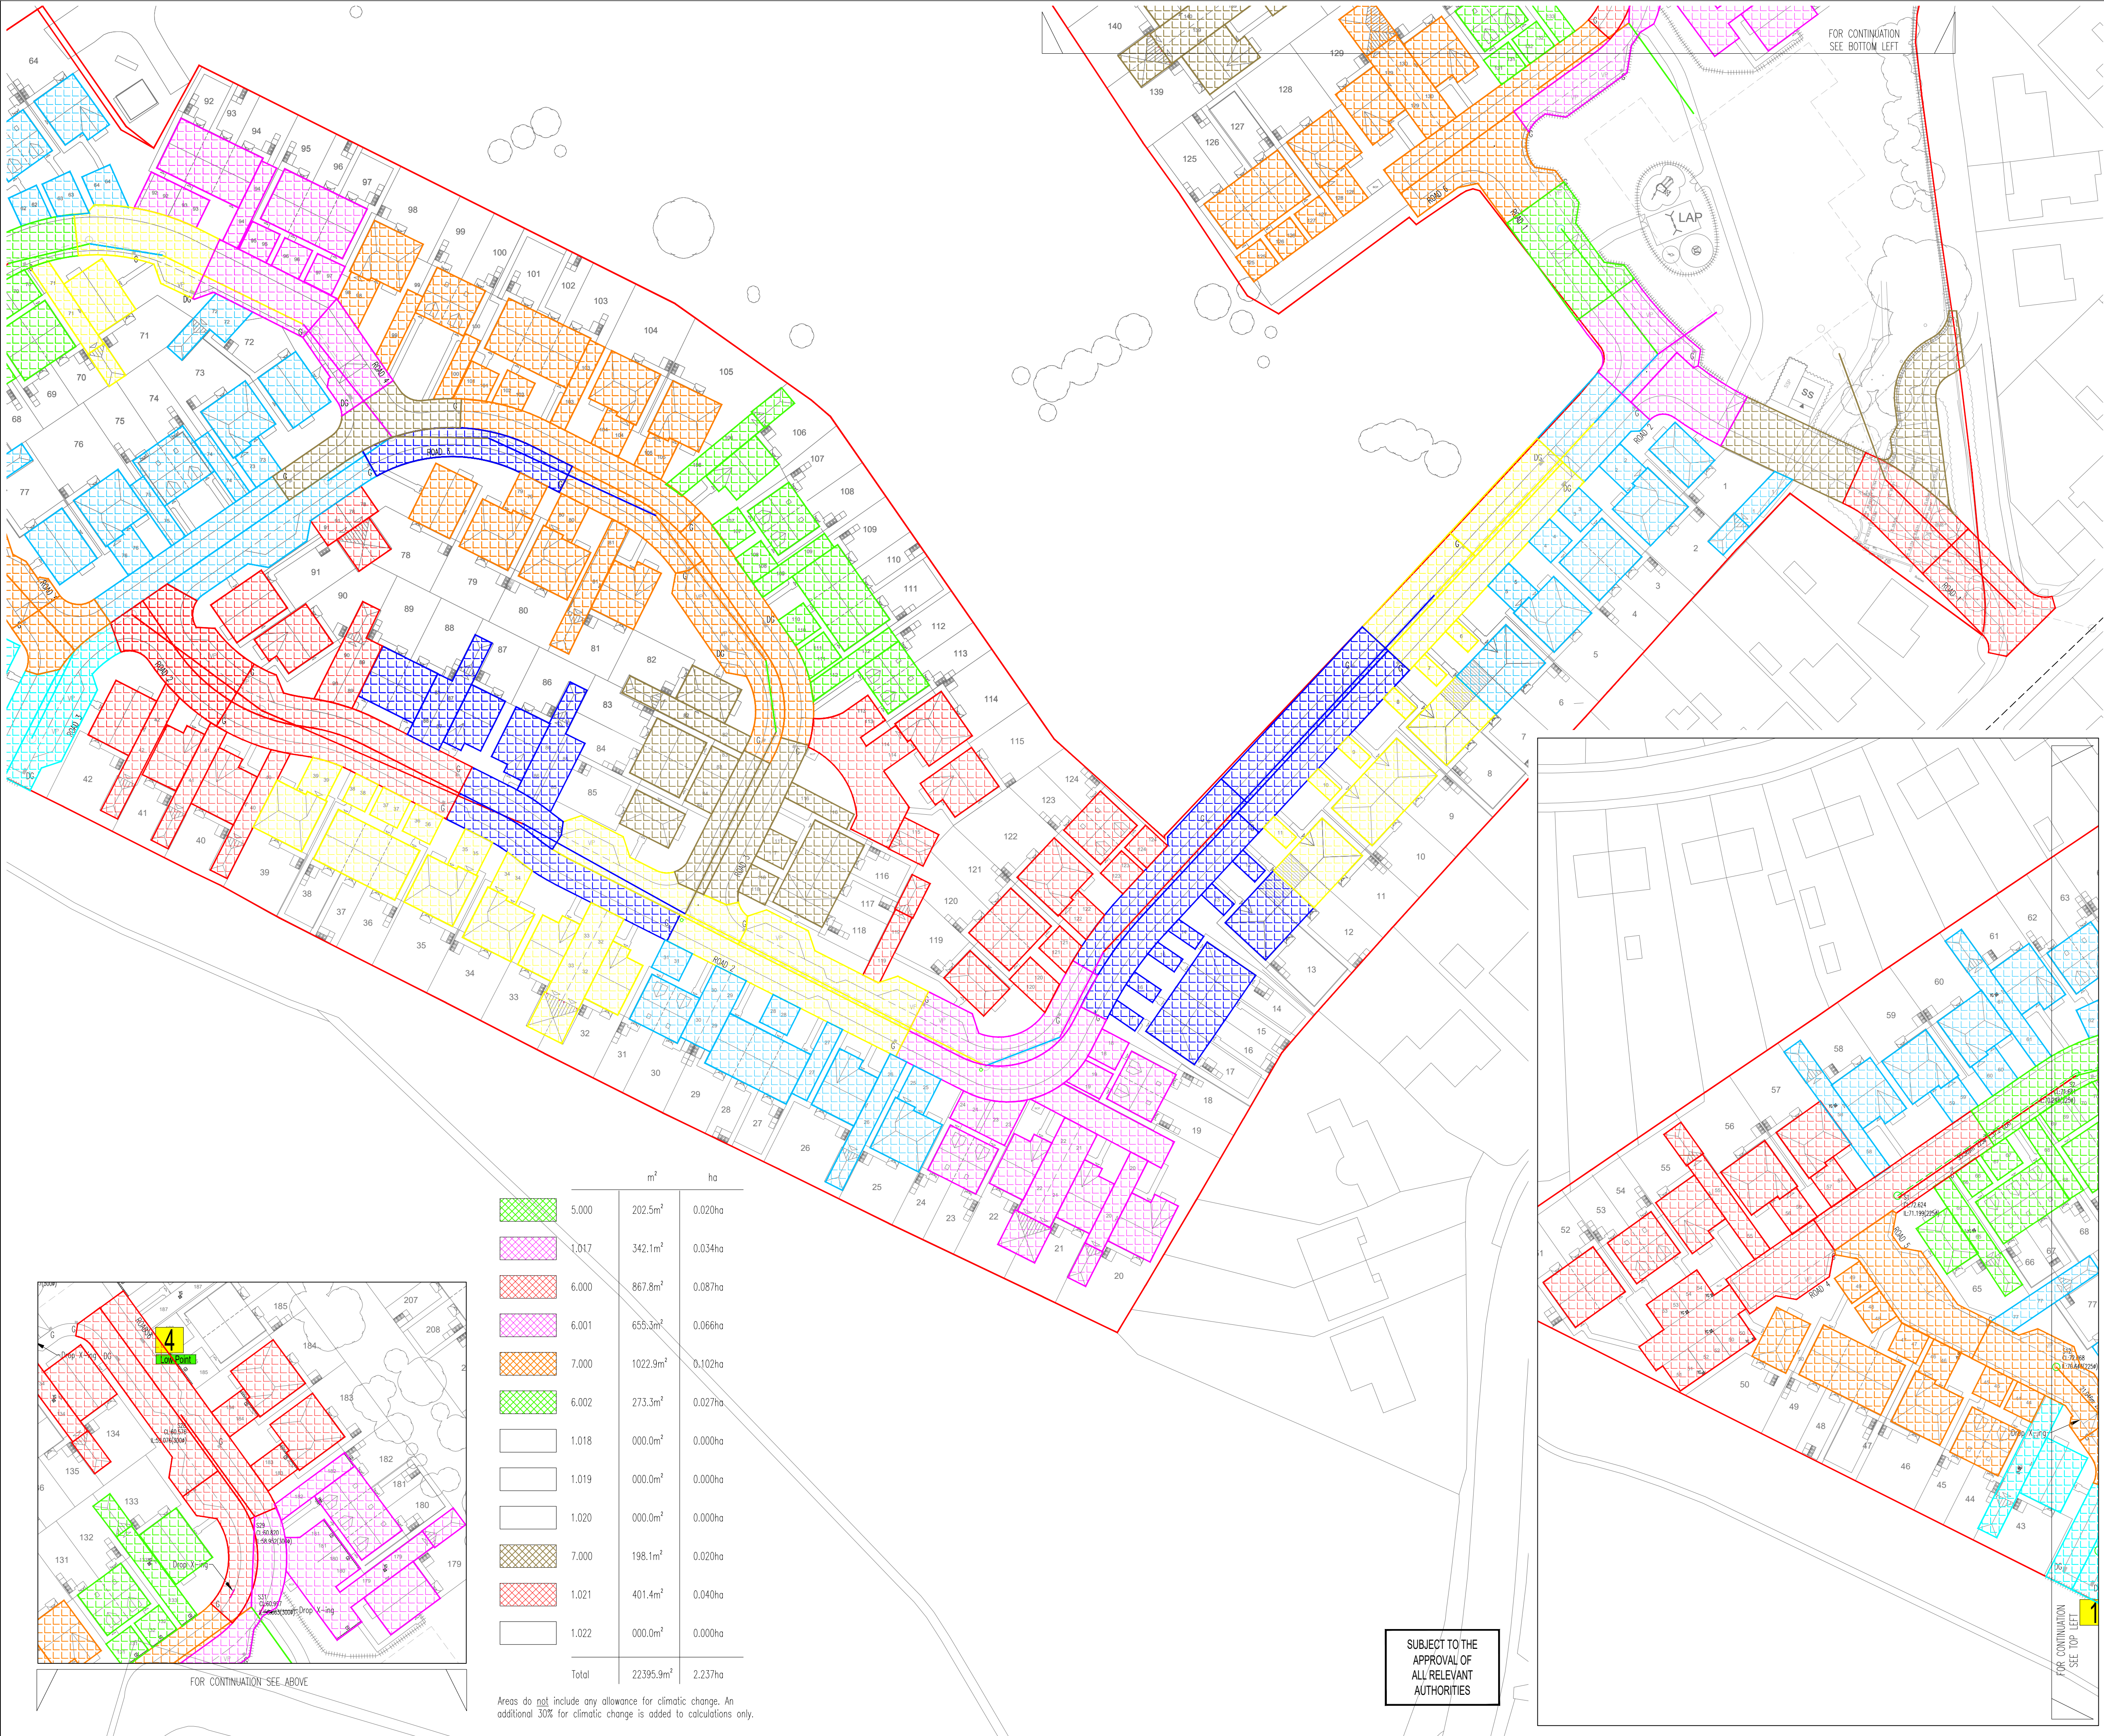

N O T E S

ATTENTION IS DRAWN TO THE REQUIREMENTS OF THE CONSTRUCTION DESIGN AND MANAGEMENT REGULATIONS 2015 AND THE DUTIES AND RESPONSIBILITIES CONTAINED THEREIN

NETWORK 1

		m ²	ha
	1.000	1067.3m ²	0.107ha
	1.001	666.3m ²	0.067ha
	1.002	764.8m ²	0.076ha
	1.003	348.2m ²	0.035ha
	1.004	746.3m ²	0.071ha
	2.000	1017.3m ²	0.102ha
	1.005	187.8m ²	0.019ha
	1.006	161.3m ²	0.016ha
	1.007	1906.1m ²	0.191ha
	1.008	625.0m ²	0.063ha
	1.009	792.4m ²	0.079ha
	3.000	1137.4m ²	0.114ha
	4.000	393.0m ²	0.039ha
	3.001	000.0m ²	0.000ha
	3.002	258.9m ²	0.026ha
	3.003	1142.2m ²	0.114ha
	3.004	687.6m ²	0.069ha
	1.010	867.4m ²	0.087ha
	1.011	733.4m ²	0.073ha
	1.012	1187.2m ²	0.119ha
	1.013	846.9m ²	0.085ha
	1.014	1170.2m ²	0.117ha
	1.015	1114.3m ²	0.111ha
	1.016	611.0m ²	0.061ha

CONTINUES LEFT

B	RJ	23.12.22	Revised to new planning layout 11.10.22	RJ	MI
A	JMG	27.06.22	Revised to Millers Layout		MI
/	JMG	27.05.22	Issued for approval	DJC	MI
Rev	By	Date	Revision	Chk	Apd.

ARP

ARP ASSOCIATES
Chartered Consulting Engineers

Northwest House • 5 & 6 Northwest Business Park • Servia Hill, Leeds • LS6 2QH
☎ 0113 245 8498 ☎ 0113 244 3864 • leeds@arpassociates.co.uk • www.arpassociates.co.uk
ARP Associates is a trading division of ARP Geotechnical Ltd, a company registered in England and Wales with company number 3770311, whose registered office is at 5/6 Northwest Business Park, Servia Hill, Leeds LS6 2QH

TITLE

IMPERMEABLE AREA LAYOUT
NETWORK ONE

PROJECT

GYPSY LANE,
WOMBWELL

CLIENT

MILLER HOMES
(YORKSHIRE) LTD

DRAWING STATUS

PRELIMINARY

Scale

1:500 @ A1

Date

MAY 22

Drawn

DJG

Chk.

MI

Drg. No.

0425/87/09.01

Rev

B