




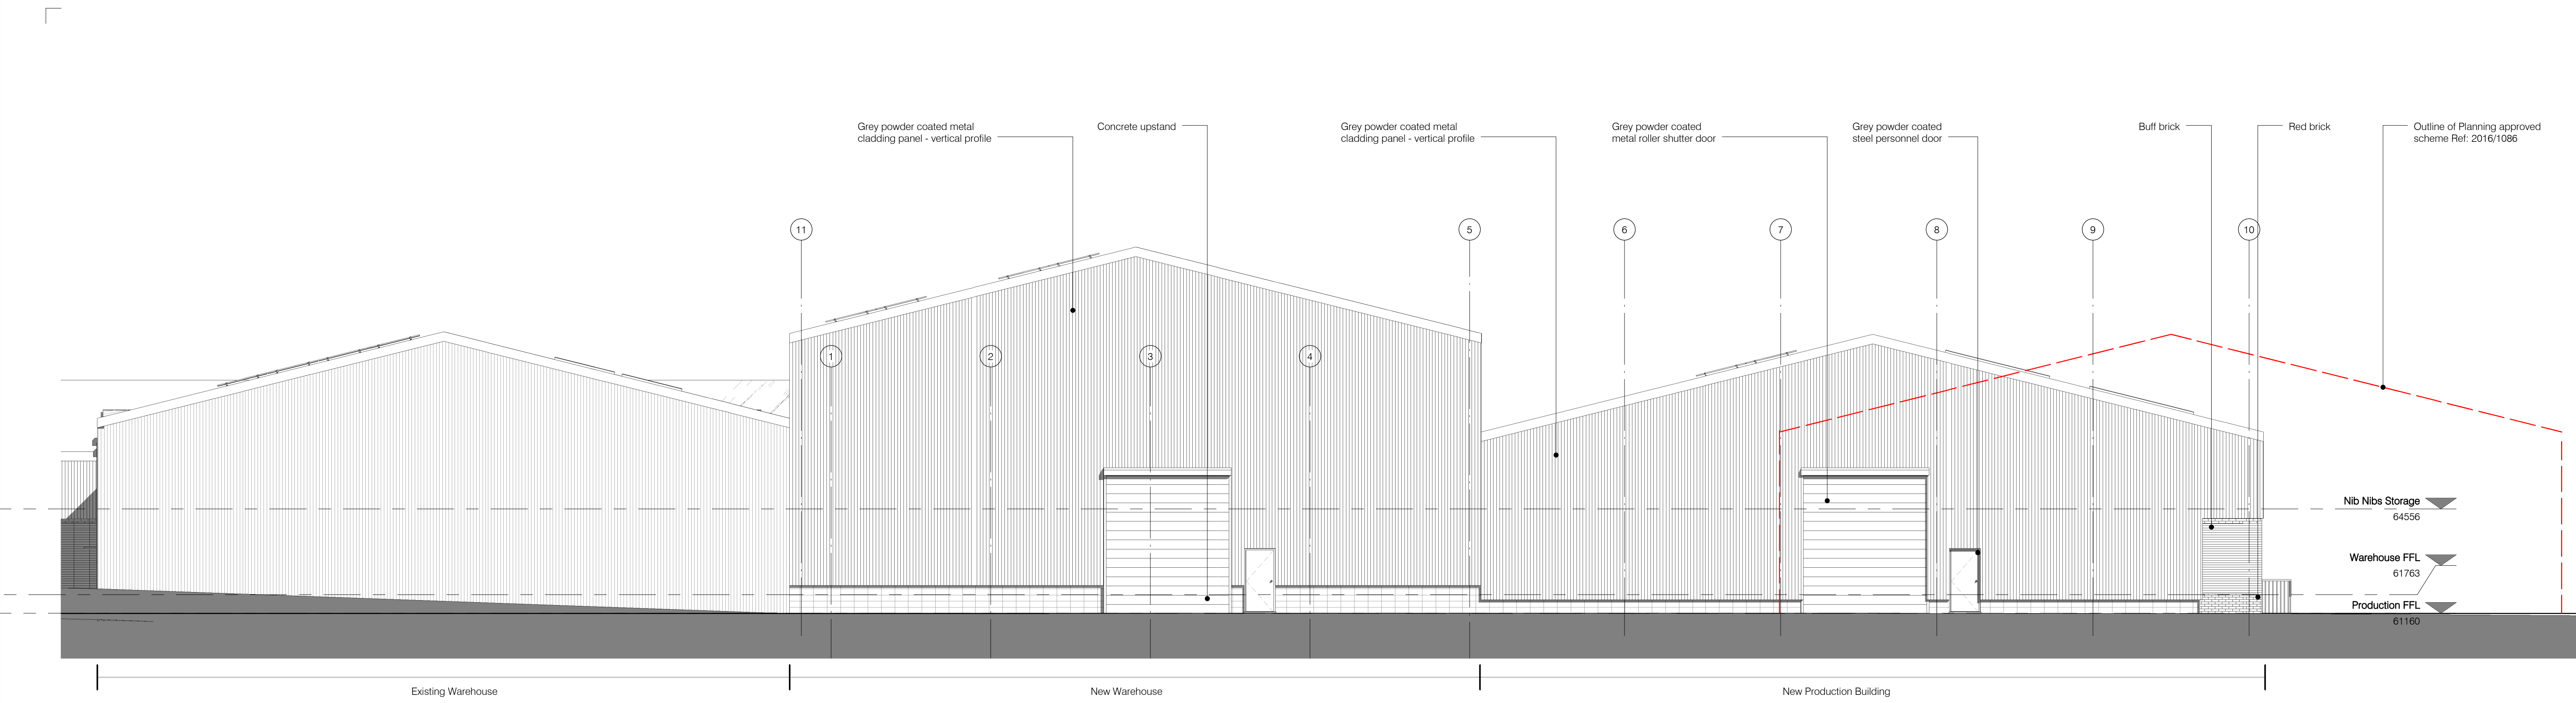


Elevation 4 - East Elevation Part 1

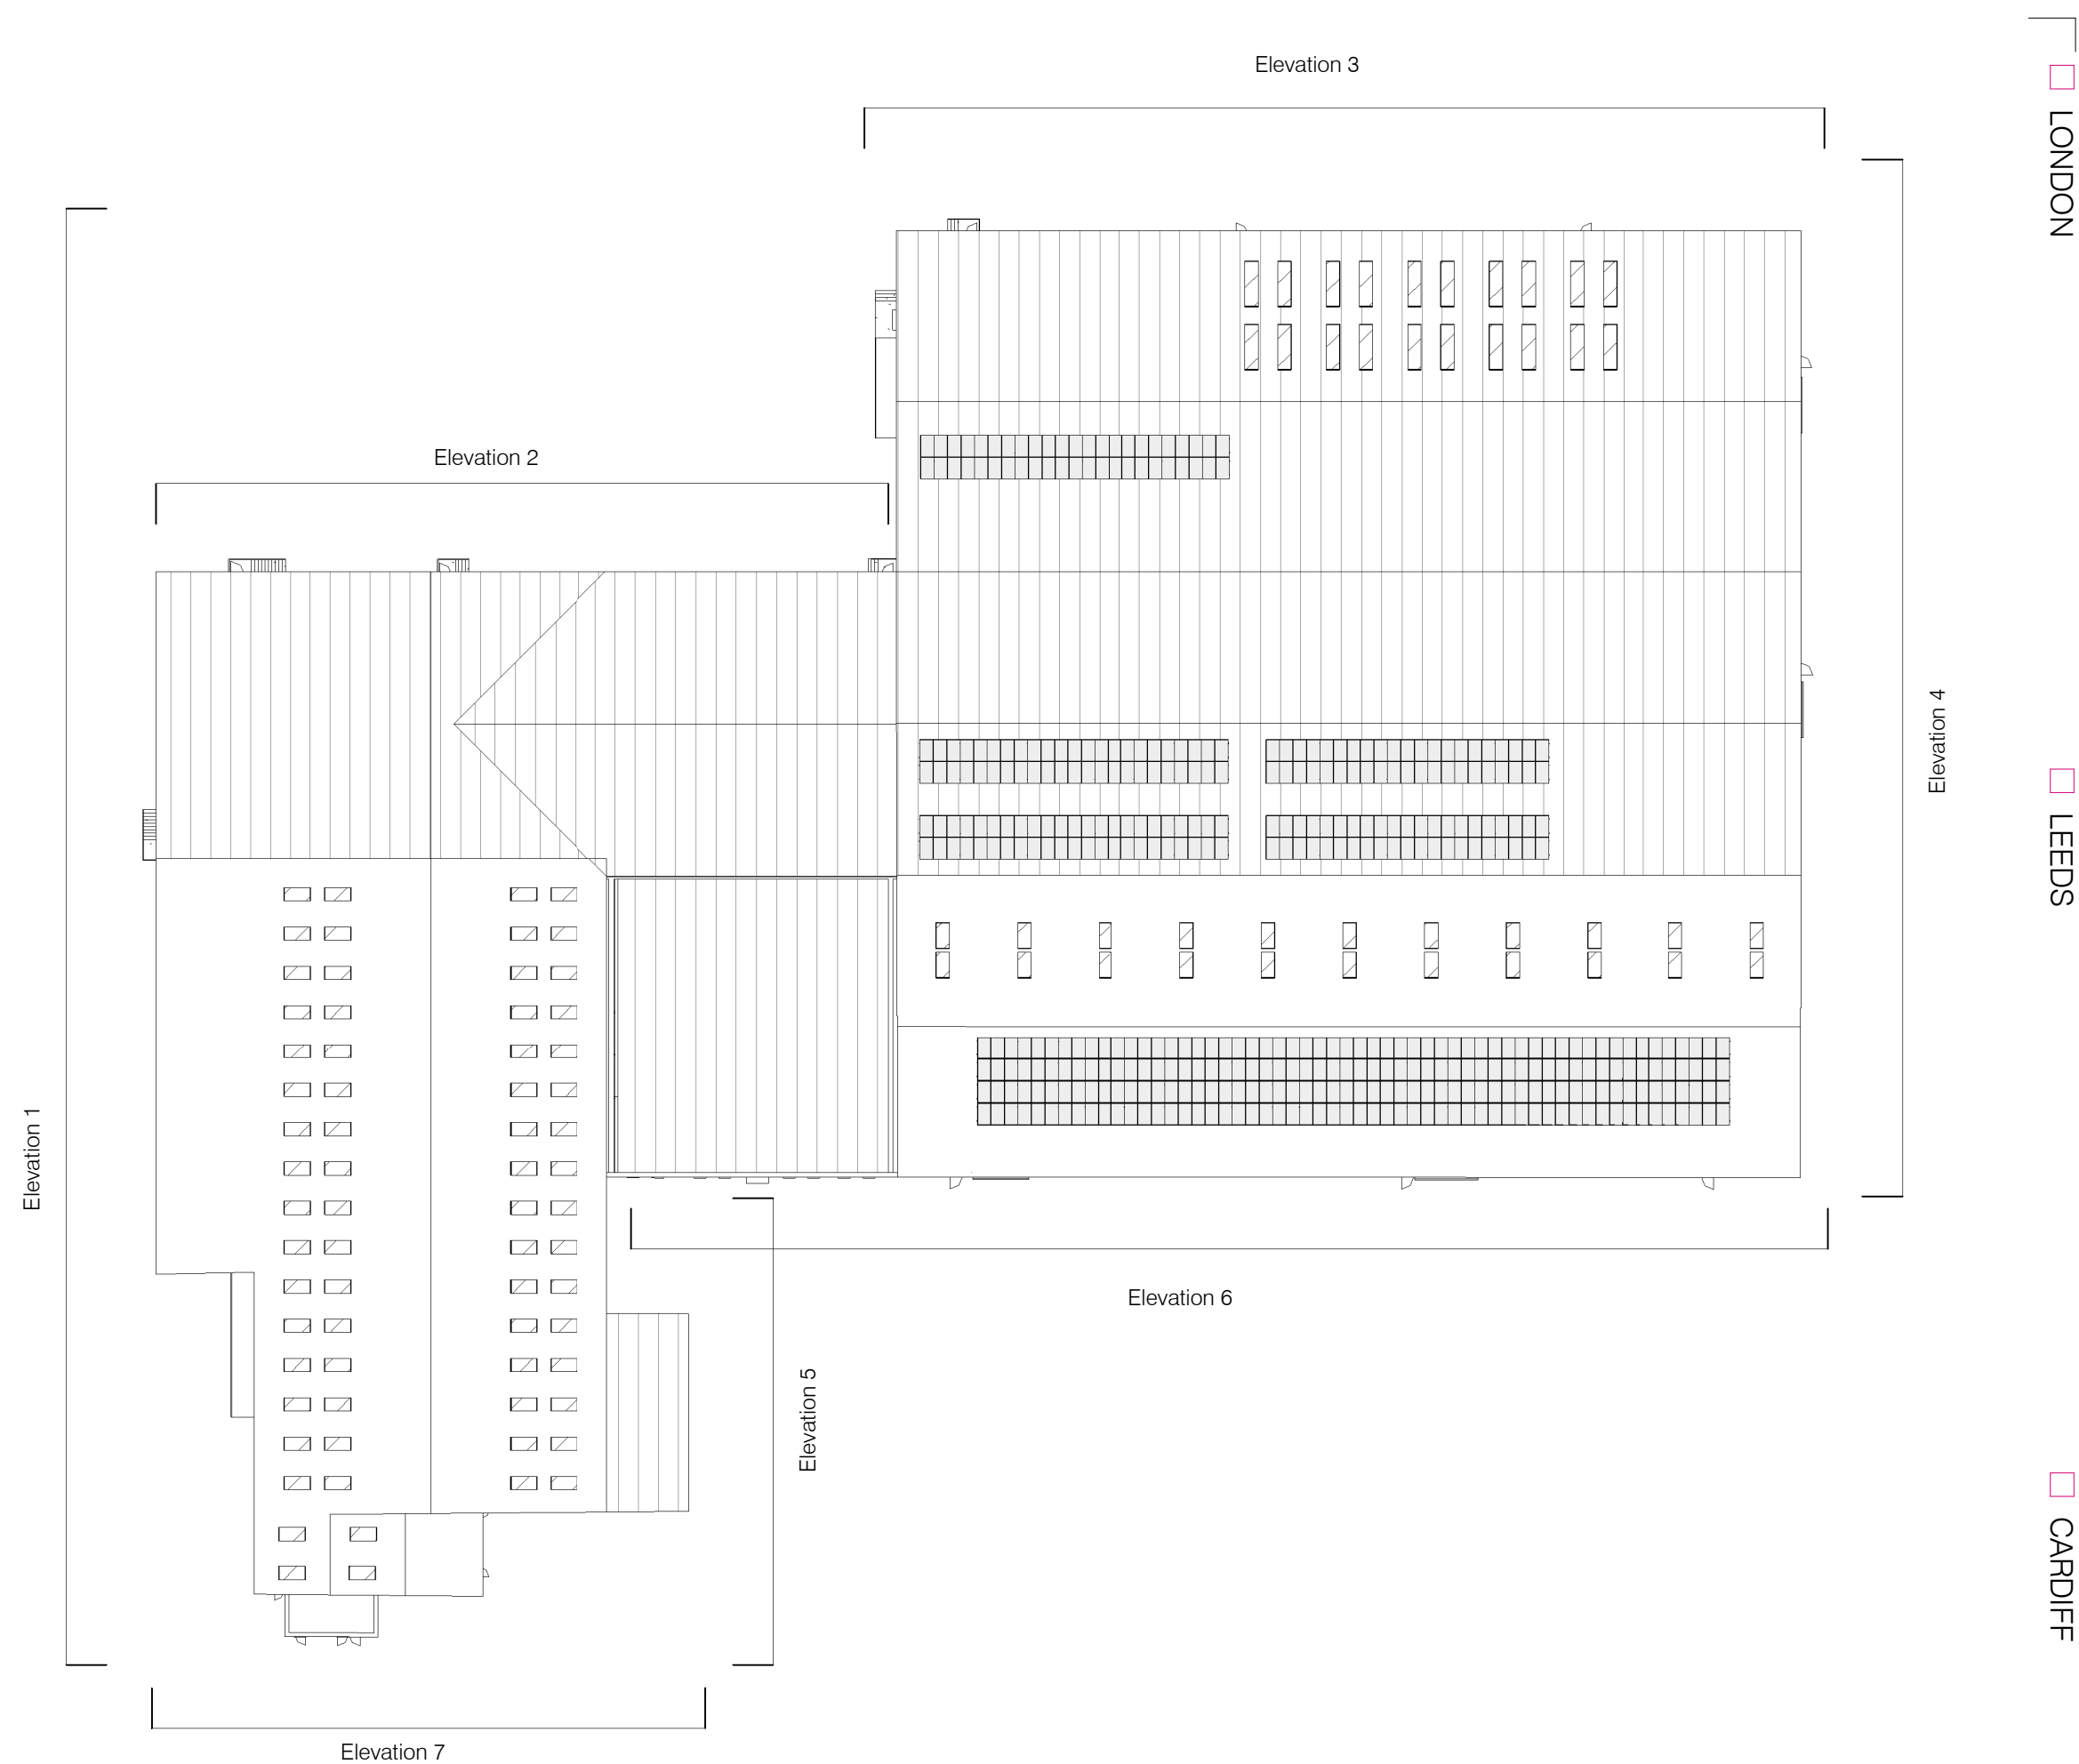


Elevation Key Plan
1 : 500

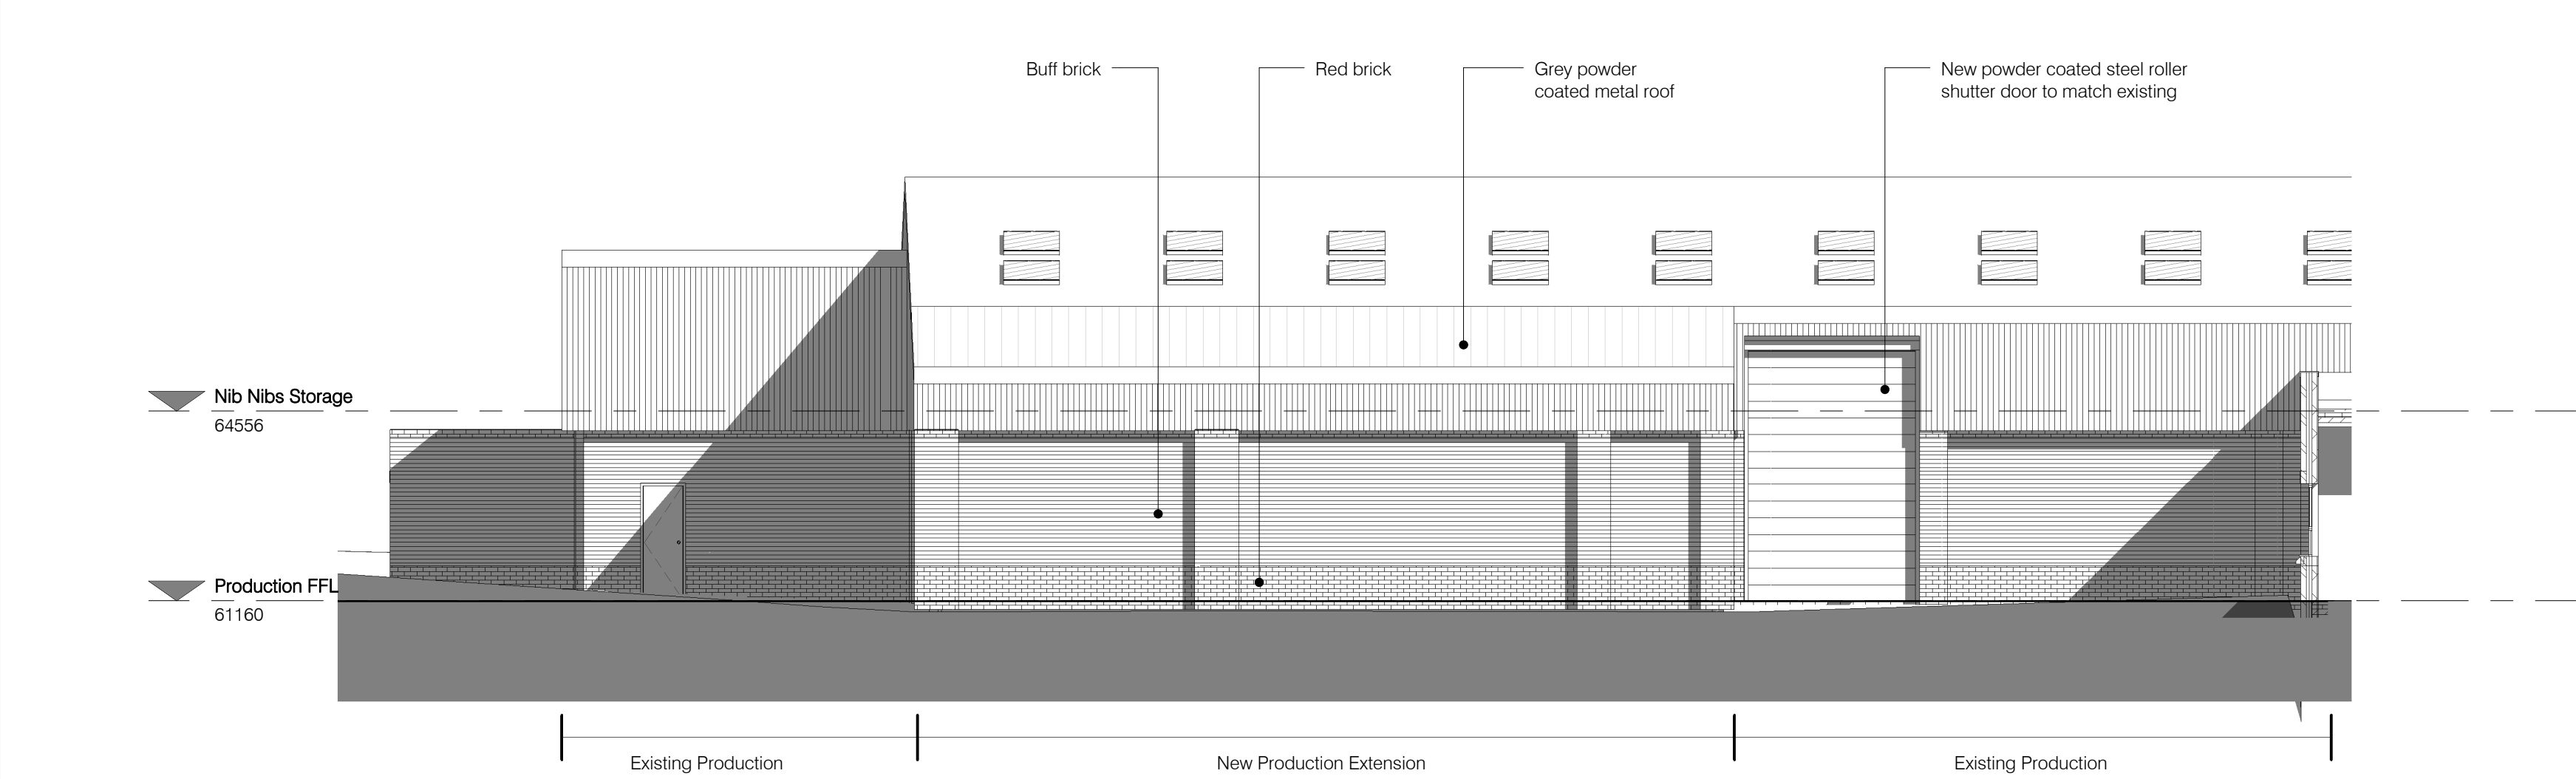

Elevation 5 - East Elevation Part 2
1 : 100

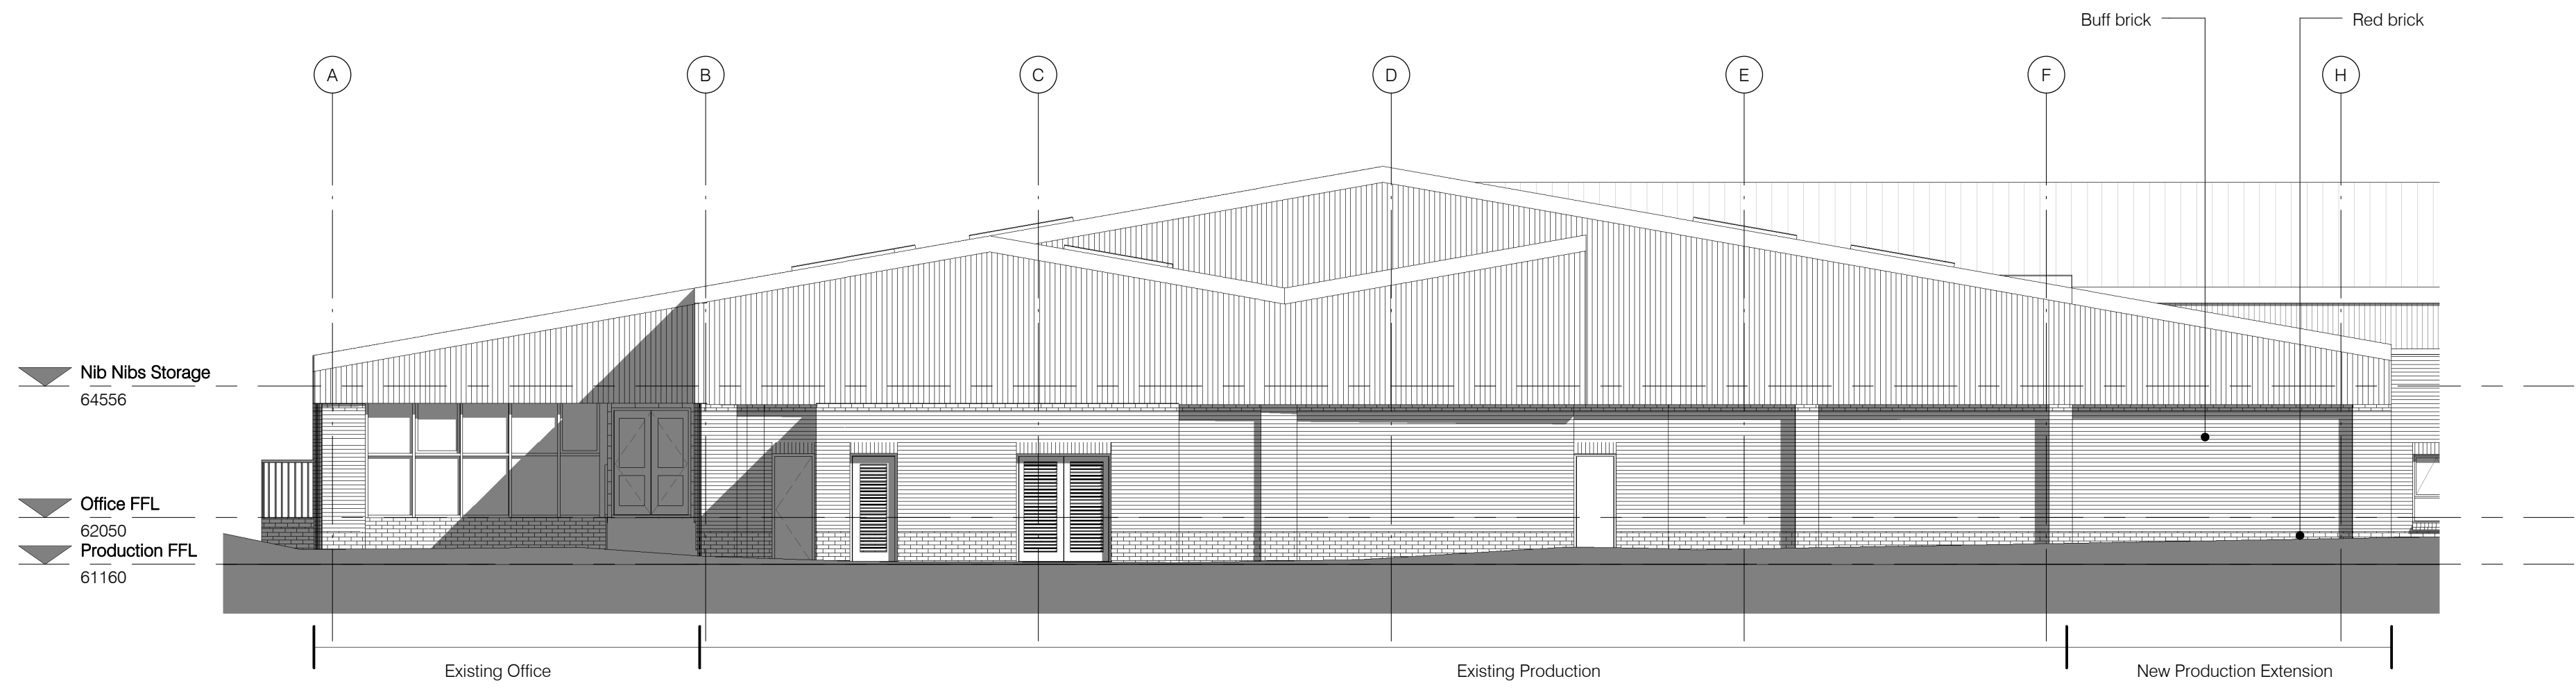

Elevation 7 - South Elevation Part 1
1 : 100

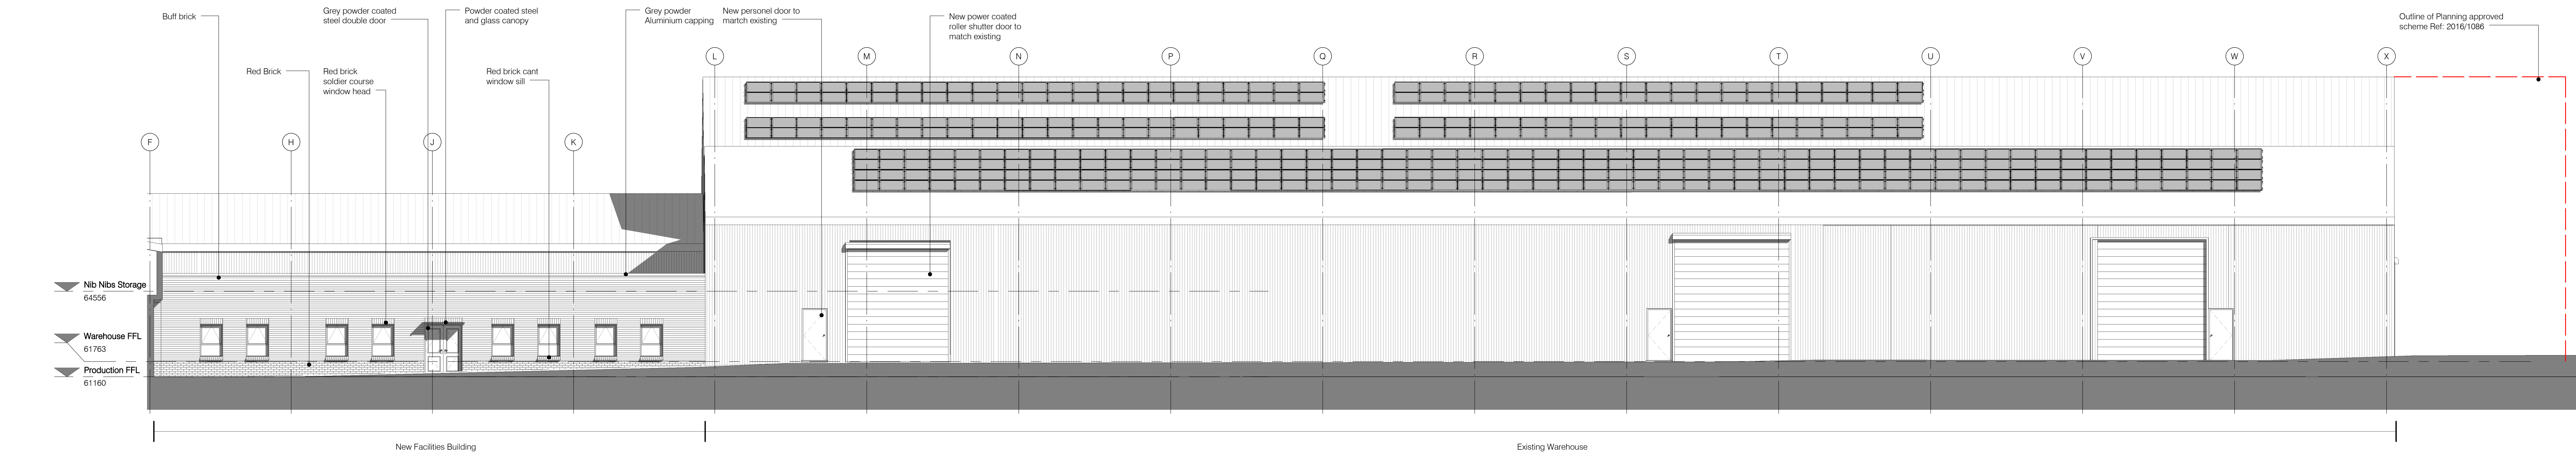

Elevation 6 - South Elevation Part 2
1 : 100

Rev Date Description By CRK

PLANNING

darnton
ARCHITECTURE

LEEDS
The Coach House Monk Fyfe Hall Monk Fyfe Hall LS25 3DU
Tel: 01977 681001 www.darnton3.com

NAME
Playwood and Parget

PROJECT
Bakery - Barnsley

DRAWING
Elevations

SCALE
As indicated

CREATED DATE June 2017	DRAWN CJS	DESIGNED GL
----------------------------------	---------------------	-----------------------

DATE OF DRAWING
11/06/18 - DB3 - B01 - ZZ - CR - A - 90.05

REVISION
11/06/18 - DB3 - B01 - ZZ - CR - A - 90.05

© COPYRIGHT - ALL RIGHTS RESERVED
THE DRAWING IS TO BE USED IN CONNECTION WITH THE PROJECT ONLY AND NOT FOR ANY OTHER PURPOSE.
THE DRAWING IS TO BE USED IN CONNECTION WITH THE PROJECT ONLY AND NOT FOR ANY OTHER PURPOSE.
THE DRAWING IS TO BE USED IN CONNECTION WITH THE PROJECT ONLY AND NOT FOR ANY OTHER PURPOSE.

NOTES
1. ALL DIMENSIONS ARE TO FACE UNLESS OTHERWISE SPECIFIED.
2. ALL DIMENSIONS ARE TO FACE UNLESS OTHERWISE SPECIFIED.
3. ALL DIMENSIONS ARE TO FACE UNLESS OTHERWISE SPECIFIED.